
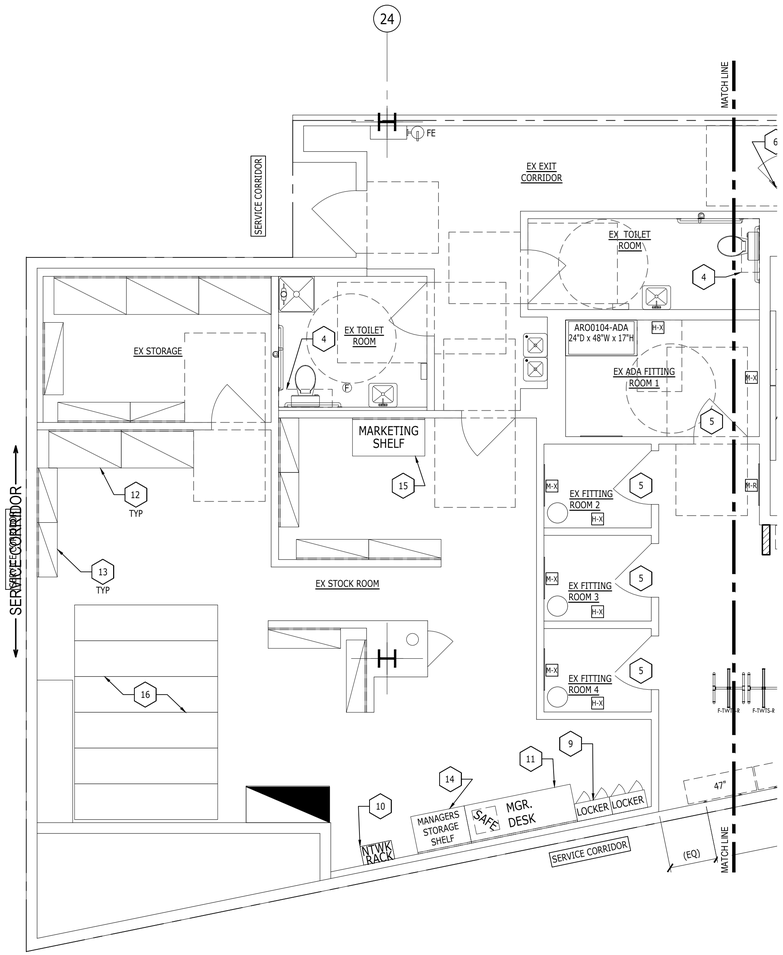


1 A2.2 **FIXTURE PLAN**
SCALE: 1/4" = 1'-0"

SYMBOL LEGEND:
SEE FITTING ROOM DETAILS FOR SPECIFICS

- M-X MIRROR (EXISTING)
- M-R MIRROR (EXISTING, RELOCATED)
- MF MIRROR (FURNISHED BY VENDOR, INSTALLED BY GC)
- H-X HOOK (EXISTING)
- FE FIRE EXTINGUISHER

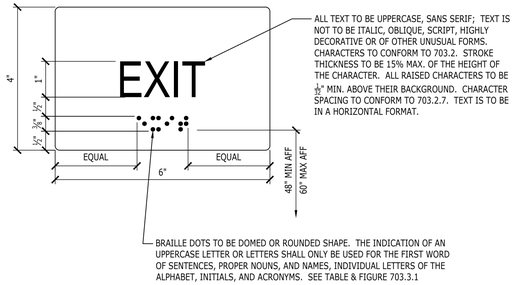


10 A2.2 **TACTILE SIGNAGE EXAMPLE**
SCALE: NTS

GENERAL NOTES:


A. SEE SHEET A2.1 FOR GENERAL NOTES.

KEY NOTES:

1. SEE SHEET A2.1 FOR KEY NOTES.

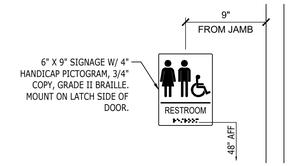

11 A2.2 **RESTROOM SIGN DETAILS**
SCALE: 1 1/2" = 1'-0"

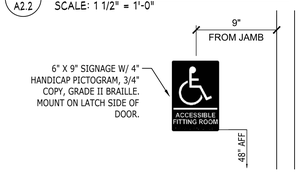

12 A2.2 **FITTING ROOM SIGNAGE DETAIL**
SCALE: 1 1/2" = 1'-0"

AÉROPOSTALE
#363

MALL OF GEORGIA
SPACE 2016A
3333 BUFORD DR
BUFORD, GA 30519

LGA PARTNERS
444 Liberty Avenue Suite 1500 Pittsburgh, PA 15222
Phone: 412.243.3430 Web: www.LGA-Partners.com

These drawings are instruments of the Architect's service and are the property of LGA Partners LP. They shall not be reproduced or used in any way, whatsoever, without the written permission of LGA Partners LP. © 2026


- BID SET -
NOT FOR CONSTRUCTION

NO.	DATE	DESCRIPTION

DATE:	11/08/25
DRAWN BY:	RRR
PROJECT NO.:	25477

FIXTURE PLAN AND DETAILS

A2.2

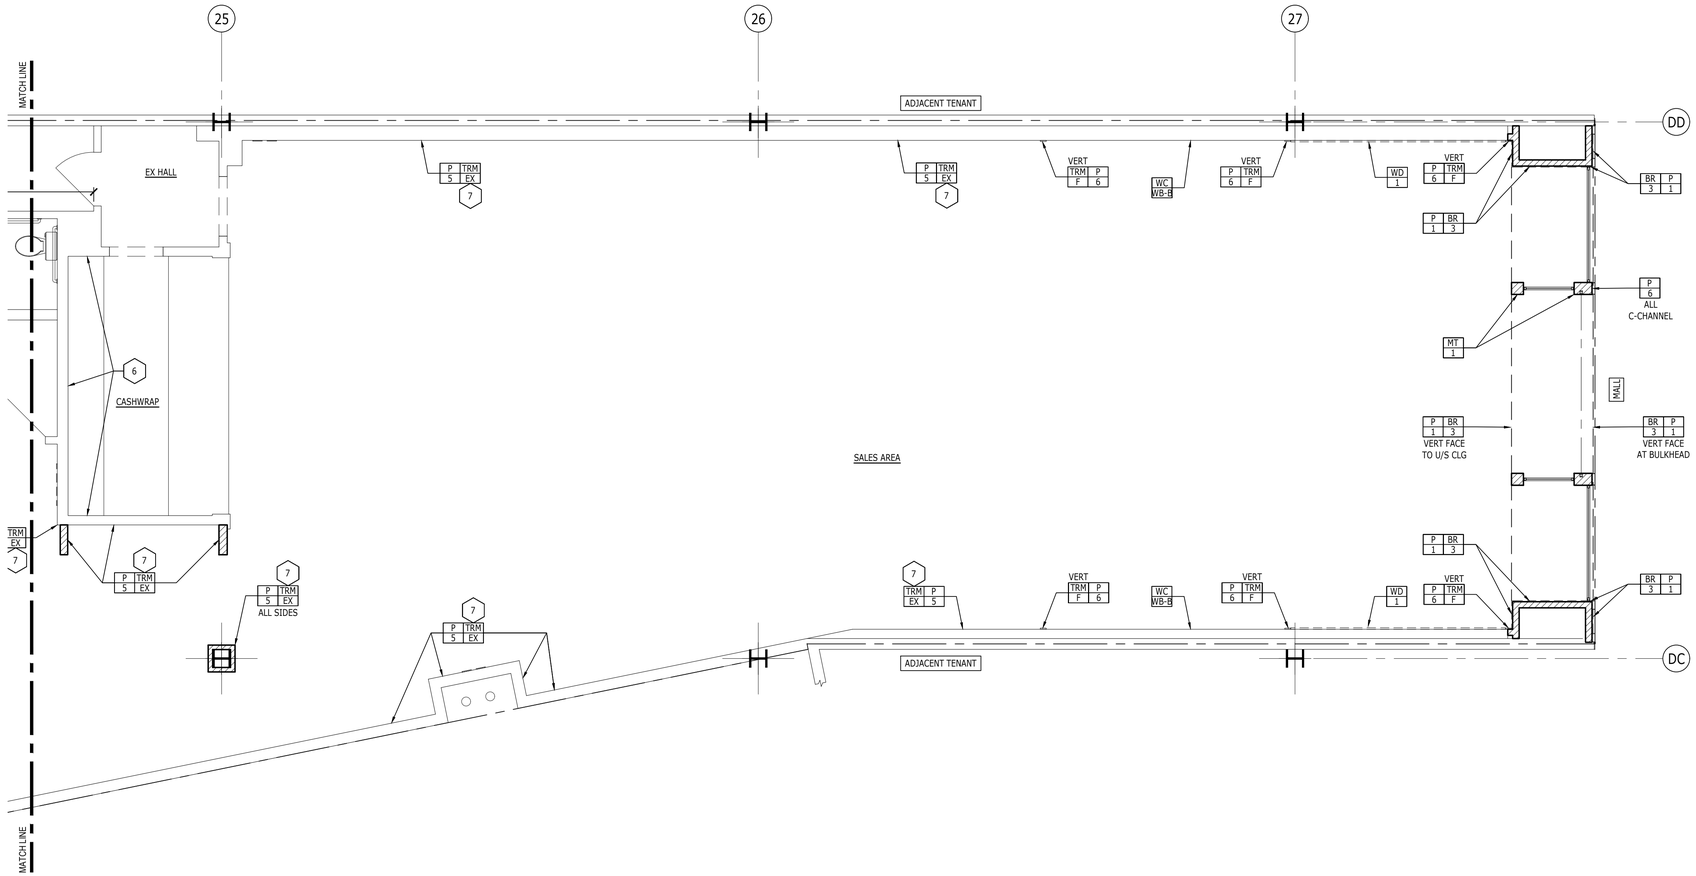

1 A3.1 WALL FINISH PLAN
SCALE: 1/4" = 1'-0"

GENERAL NOTES:

A. SEE INFORMATION SHEET FOR FINISH SCHEDULE.
B. SEE INTERIOR ELEVATIONS FOR ADDITIONAL INFORMATION.
C. FOR NON-SALES AREA WALL FINISHES, REFER TO FINISH NOTES ON INFORMATION SHEET.

KEY NOTES:

1. PAINT PLYWOOD BEHIND THE ELECTRICAL PANELS TO MATCH ADJACENT WALL FINISHES.
2. 'TEAM WALL', PAINT ENTIRE WALL (P-3) TO 8'-0" AFF, (P-1) ABOVE.
3. EXISTING HARD SURFACE WAINSCOT.
4. ALL FITTING ROOM DOOR TRIM TO BE PAINTED (P-6).
5. SEE FITTING ROOM DETAILS FOR WALL FINISHES.
6. SEE INTERIOR ELEVATIONS FOR WALL FINISHES.
7. EXISTING AND SALVAGED/REINSTALLED CROWN MOLDING (TRM-EX).
8. EXISTING WALL FINISHES TO REMAIN.

AÉROPOSTALE

#363

MALL OF GEORGIA
SPACE 2016A
3333 BUFORD DR
BUFORD, GA 30519

LGA PARTNERS
444 Liberty Avenue Suite 1500 Pittsburgh, PA 15222
Phone: 412.243.3430 Web: www.LGA-Partners.com

These drawings are instruments of the Architect's service and are the property of LGA Partners LP. They shall not be reproduced or used in any way, whatsoever, without the written permission of LGA Partners LP. © 2026


- BID SET - NOT FOR CONSTRUCTION

NO.	DATE	DESCRIPTION

DATE:	11/08/25
DRAWN BY:	RRR
PROJECT NO.:	25477

WALL FINISH PLAN

A3.1

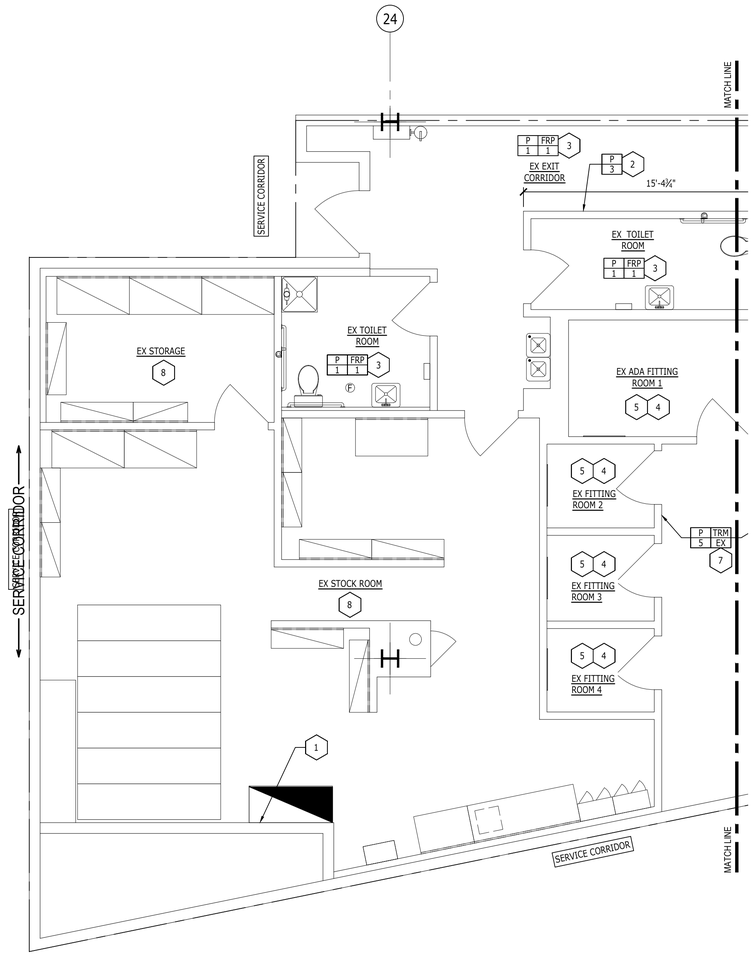

1 A3.2 WALL FINISH PLAN
SCALE: 1/4" = 1'-0"

GENERAL NOTES:

A. SEE SHEET A3.1 FOR GENERAL NOTES.

KEY NOTES:

1. SEE SHEET A3.1 FOR KEY NOTES.

AÉROPOSTALE
#363

MALL OF GEORGIA
SPACE 2016A
3333 BUFORD DR
BUFORD, GA 30519

LGA PARTNERS
444 Liberty Avenue Suite 1500 Pittsburgh, PA 15222
Phone: 412.243.3430 Web: www.LGA-Partners.com

These drawings are instruments of the Architect's service and are the property of LGA Partners LP. They shall not be reproduced or used in any way, whatsoever, without the written permission of LGA Partners LP. © 2026


- BID SET - NOT FOR CONSTRUCTION

NO.	DATE	DESCRIPTION

DATE:	11/08/25
DRAWN BY:	RRR
PROJECT NO.:	25477

WALL FINISH PLAN

A3.2

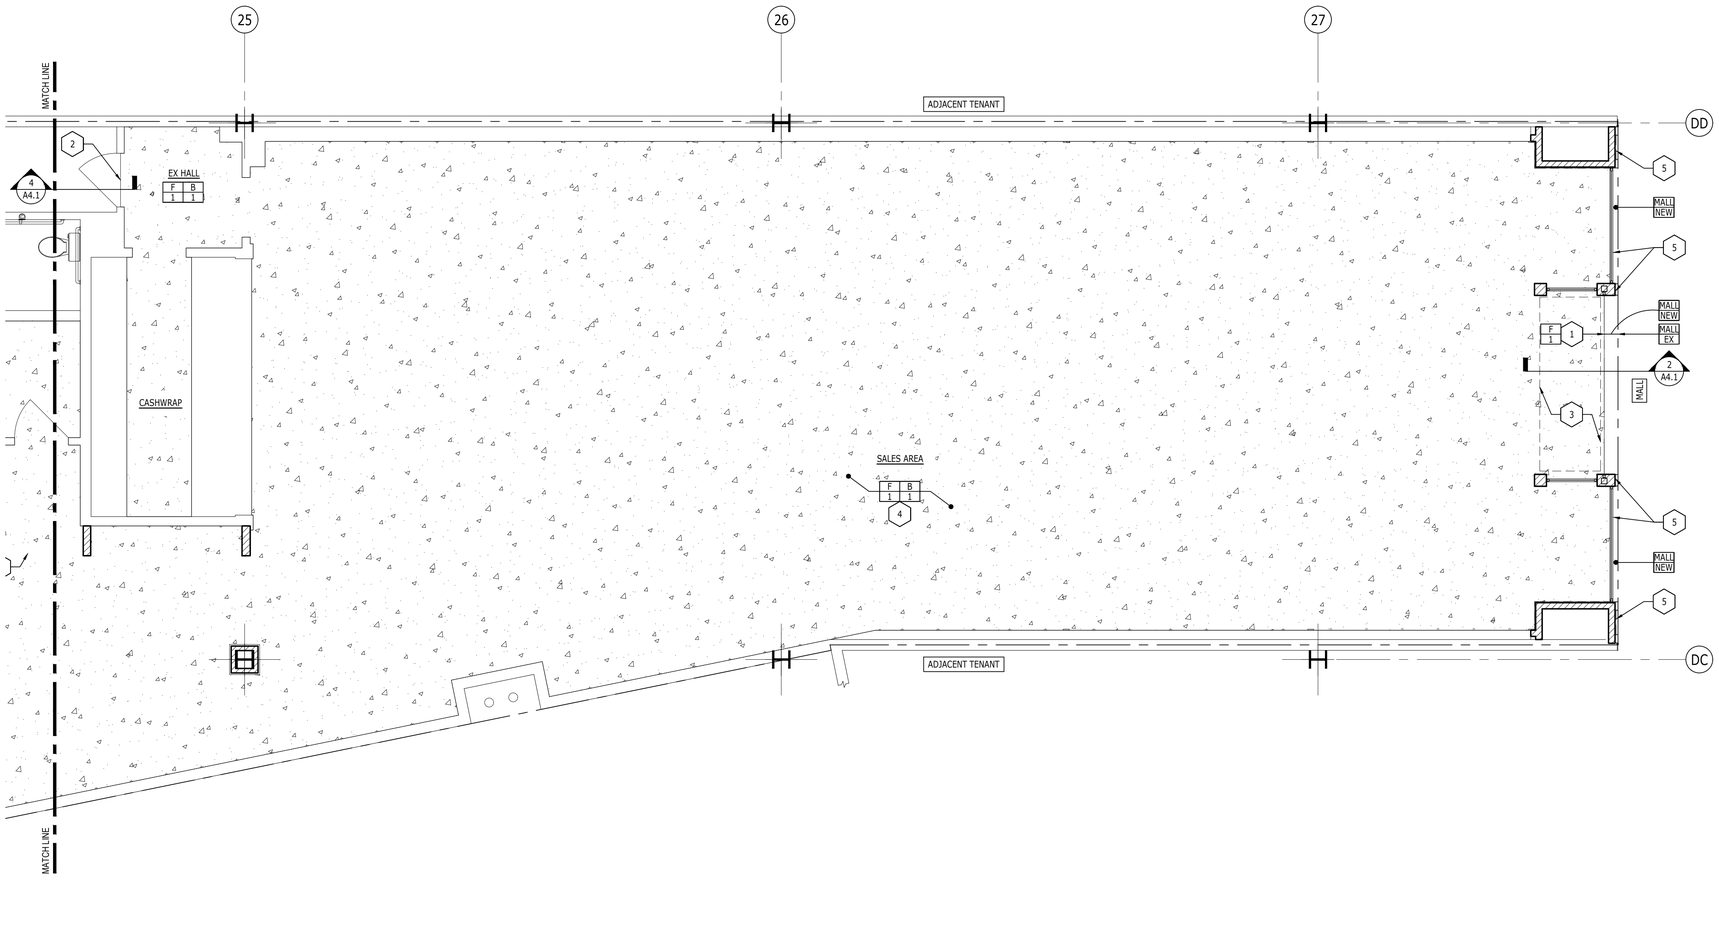

1 A4.1 FLOOR FINISH PLAN
SCALE: 1/4" = 1'-0"


GENERAL NOTES:

A. GC IS RESPONSIBLE FOR FOLLOWING THE MANUFACTURER'S INSTRUCTIONS FOR CLEANING AND SEALING FLOORING MATERIAL (F-1). SEE INFORMATION SHEET.
B. FOLLOW MANUFACTURER'S INSTRUCTIONS FOR CLEANING AND SEALING (F-2).
C. INSTALL FLOORING BEFORE PERIMETER SALES AREA FIXTURES, CASH WRAP & BACK WRAP ARE SET.
D. BUTT JOINT ALL FLOOR TRANSITIONS AS TIGHT AS POSSIBLE TO PROVIDE FLUSH TRANSITION, TYP UNO.
E. SEE 3/A4.1 FOR EXPANSION JOINT CONDITION(S), IF APPLICABLE.
F. SEE INTERIOR ELEVATIONS FOR BASE LOCATIONS.
G. SEE FINISH SCHEDULE ON INFORMATION SHEET FOR INFORMATION ON FINISHES.
H. FOR NON-SALES AREA WALL FINISHES, REFER TO FINISH NOTES ON INFORMATION SHEET.
I. INTERIOR GWB SURFACES SHALL BE WIPED WITH A DAMP CLOTH JUST PRIOR TO APPLICATION OF FIRST COAT OF PAINT IN ORDER TO LAY FLAT ANY NAP WHICH MAY HAVE FORMED IN SANDING.
J. GC SHALL CAULK BETWEEN MILLWORK AND GWB WALLS IF REQUIRED TO CREATE A SMOOTH FINISH.
K. PLACE EXCESS FLOORING ON STOCK ROOM SHELF.


KEY NOTES:

1. FLOORING TO CLOSURE LINE. SEE DETAIL 2/A4.1.
2. NEW REDUCER STRIP. ADJACENT FLOORING SHALL NOT BE VISIBLE FROM SALES AREA.
3. FLOOR SAWCUT FOR SECURITY SYSTEM. COORDINATE W/ VENDOR.
4. INSTALL FLOORING BEFORE PERIMETER SALES AREA FIXTURES, CASH WRAP & BACK WRAP ARE SET.
5. NEW MALL FLOORING TO STOREFRONT BASE.
6. EXISTING MARBLE THRESHOLD TO REMAIN.
7. COORDINATE EXISTING 1/4 ROUND W/ FLOORING.

FLOOR COVERING LEGEND	
SEE SHEET IS1 FOR SPECIFICATIONS AND FINISH NOTES.	
F 1	
F 2	NO HATCH

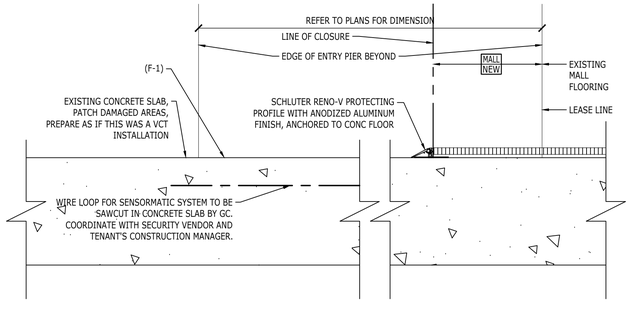

2 A4.1 TRANSITION DETAIL
SCALE: 3" = 1'-0"

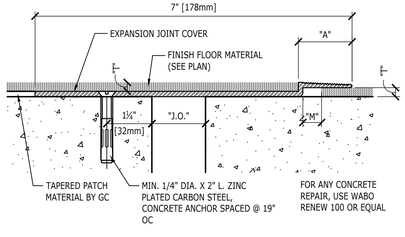


3 A4.1 EXPANSION JOINT SECTION
SCALE: 6" = 1'-0"

PROFILE SELECTION CHART

SYSTEM DIMENSIONS					JOINT OPENING AND HORIZONTAL MOVEMENT			
MFR.	MODEL NO.	EXPOSED "A"	FLOOR COVERING THICKNESS "T"	"M"	"J.O." INSTALL	"J.O." MINIMUM	"J.O." MAXIMUM	TOTAL MOVEMENT
WABO	FJS-200.125	1-1/2"	1/8"	1/2"	2"	1-1/2"	2-1/2"	1"
WABO	FJS-200.250	1-1/2"	1/4"	1/2"	2"	1-1/2"	2-1/2"	1"
WABO	FJS-200.375	1-1/2"	3/8"	1/2"	2"	1-1/2"	2-1/2"	1"

- J.O. MINIMUM AND MAXIMUM VALUES ARE AFTER THERMAL MOVEMENT OCCURS. MODEL NO. DETERMINED BY THICKNESS OF FINISH FLOOR MATERIAL (UP TO 3/8" MAX).
- AT EXISTING EXPANSION JOINTS IN THE FLOOR, USE THIS DETAIL AND THE APPROPRIATE PROFILE FROM THE CHART. IF THE EXPANSION JOINT CONTINUES IN THE WALL OR CEILING, REFER TO DETAIL 4/A1.1.

TYPICAL FLOOR TO FLOOR SECTION AT EXPANSION JOINT

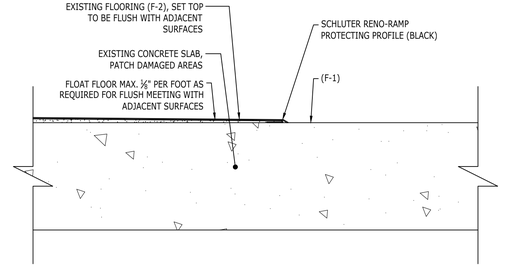

4 A4.1 TRANSITION DETAIL
SCALE: 3" = 1'-0"

AÉROPOSTALE
#363

MALL OF GEORGIA
SPACE 2016A
3333 BUFORD DR
BUFORD, GA 30519

LGA PARTNERS
444 Liberty Avenue Suite 1500 Pittsburgh, PA 15222
Phone: 412.243.3430 Web: www.LGA-Partners.com

These drawings are instruments of the Architect's service and are the property of LGA Partners LP. They shall not be reproduced or used in any way, whatsoever, without the written permission of LGA Partners LP. © 2026


- BID SET - NOT FOR CONSTRUCTION

NO.	DATE	DESCRIPTION

DATE:	11/08/25
DRAWN BY:	RRR
PROJECT NO.:	25477

FLOOR FINISH PLAN AND DETAILS

A4.1

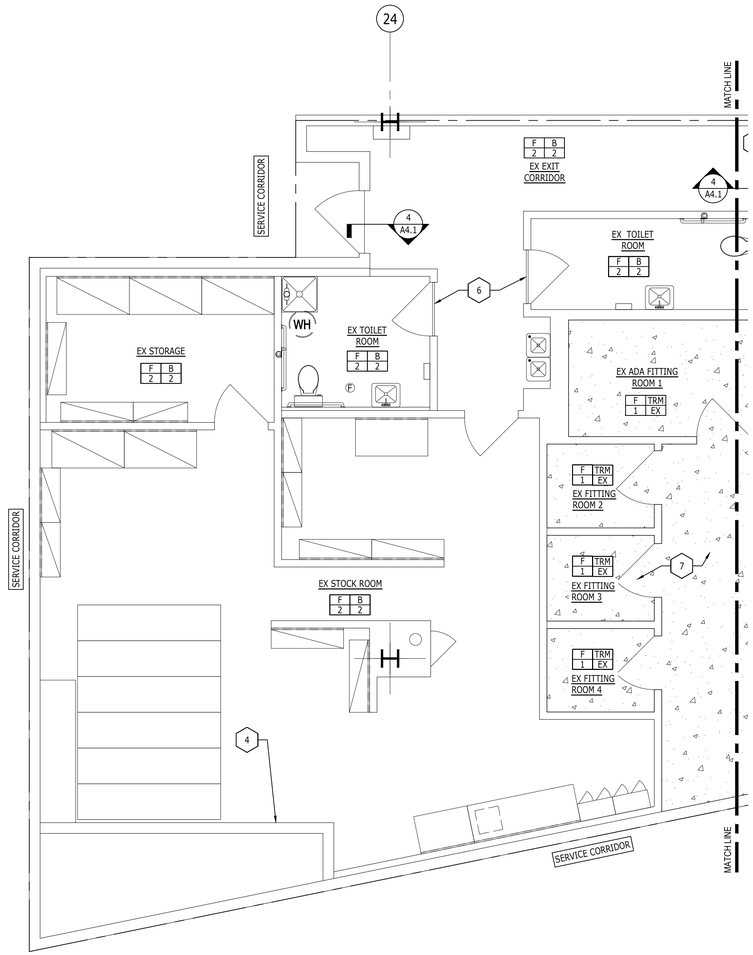

1 A4.2 FLOOR FINISH PLAN
SCALE: 1/4" = 1'-0"

GENERAL NOTES:

A. SEE SHEET A4.1 FOR GENERAL NOTES.

KEY NOTES:

1. SEE SHEET A4.1 FOR KEYNOTES.

FLOOR COVERING LEGEND
SEE SHEET IS1 FOR SPECIFICATIONS AND FINISH NOTES.
F 1
F 2 — NO HATCH

AÉROPOSTALE
#363

MALL OF GEORGIA
SPACE 2016A
3333 BUFORD DR
BUFORD, GA 30519

LGA PARTNERS
444 Liberty Avenue Suite 1500 Pittsburgh, PA 15222
Phone: 412.243.3430 Web: www.LGA-Partners.com

These drawings are instruments of the Architect's service and are the property of LGA Partners LP. They shall not be reproduced or used in any way, whatsoever, without the written permission of LGA Partners LP. © 2026


- BID SET -
NOT FOR CONSTRUCTION

NO.	DATE	DESCRIPTION


DATE:	11/08/25
DRAWN BY:	RRR
PROJECT NO.:	25477

FLOOR FINISH PLAN


A4.2

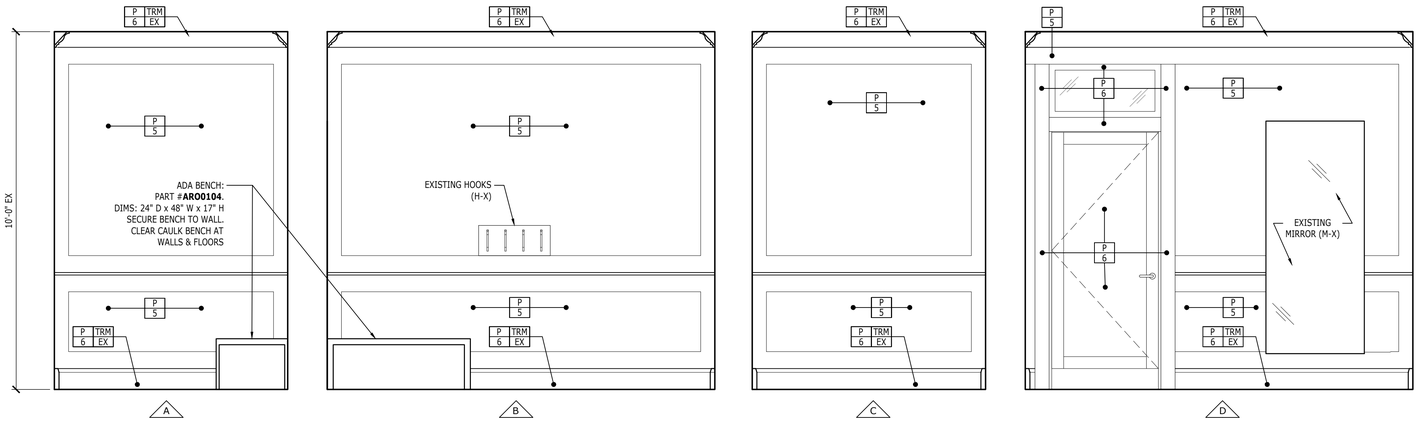

1 A5.1 **ACCESSIBLE FITTING ROOM INTERIOR ELEVATIONS**
SCALE: 1/2" = 1'-0"

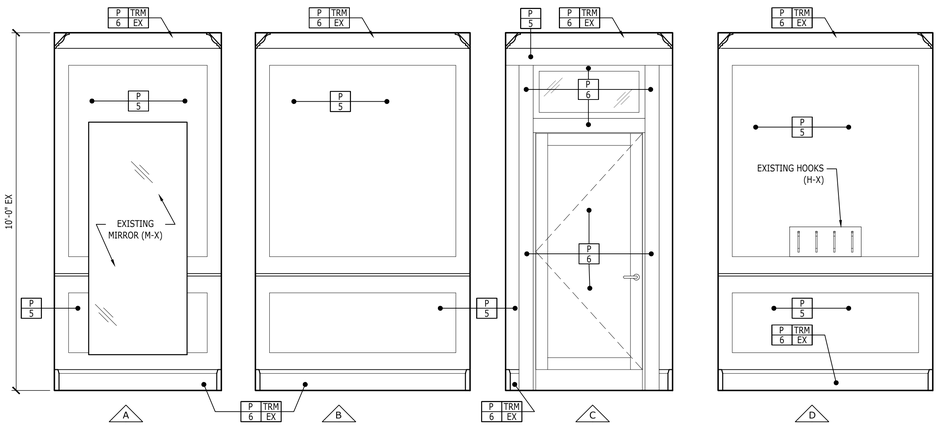

2 A5.1 **FITTING ROOM INTERIOR ELEVATIONS (TYP)**
SCALE: 1/2" = 1'-0"

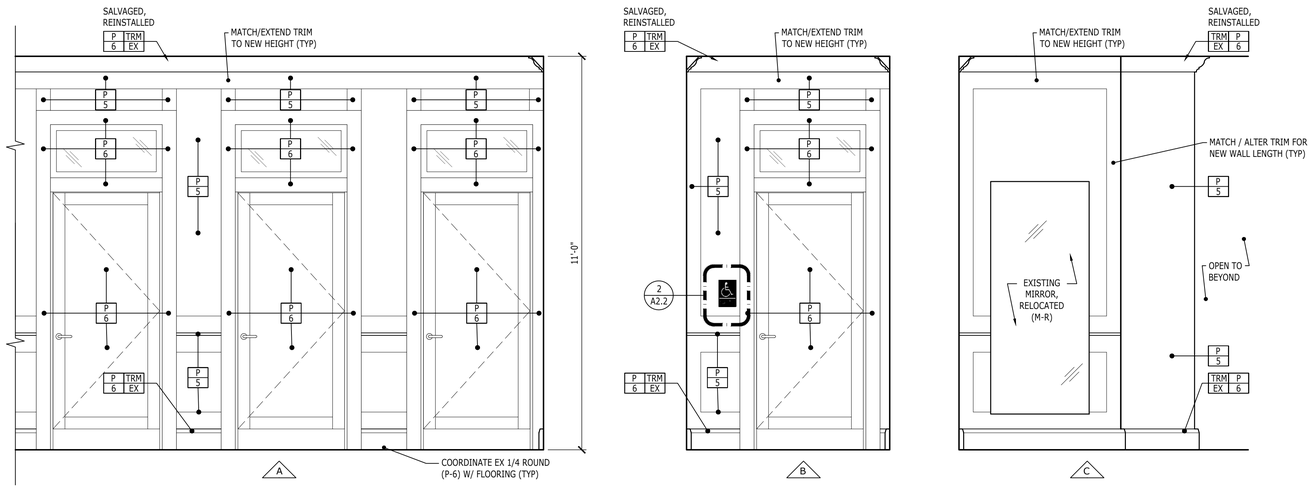

4 A5.1 **FITTING ROOM EXTERIOR ELEVATIONS**
SCALE: 1/2" = 1'-0"

FITTING ROOM SCHEDULE

NOTE: ALL COMPONENTS ARE FURNISHED BY VENDOR, UNLESS NOTED OTHERWISE.
GC SHALL F&I ALL MIRRORS W/ BOTTOM J-CHANNEL

ADA FITTING ROOM:

HARDWARE / FIXTURES:
+ (1) ACCESSIBLE BENCH: **AR00104**
+ (1) HOOK RAIL: **(H-X)**

+ (1) MIRROR: **(M-X)**


STANDARD FITTING ROOMS

HARDWARE / FIXTURES:
+ (1) STOOL: **EXISTING**
+ (1) HOOK RAIL: **(H-X)**

+ (1) MIRROR: **(M-X)**

FITTING ROOM HALL

HARDWARE / FIXTURES:
+ (1) STOOL: **EXISTING**
+ (1) ADA WALL-MOUNTED SIGN (SEE ELEVATIONS)

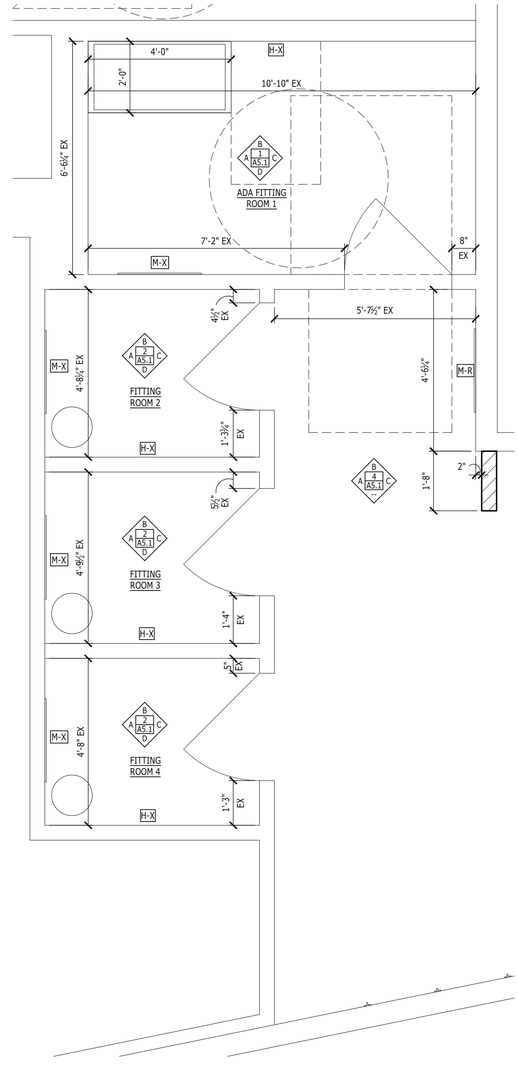

3 A5.1 **REFERENCE PLAN**
SCALE: 1/2" = 1'-0"

AÉROPOSTALE
#363

MALL OF GEORGIA
SPACE 2016A
3333 BUFORD DR
BUFORD, GA 30519

LGA PARTNERS
444 Liberty Avenue Suite 1500 Pittsburgh, PA 15222
Phone: 412.243.3430 Web: www.LGA-Partners.com

These drawings are instruments of the Architect's service and are the property of LGA Partners LP. They shall not be reproduced or used in any way, whatsoever, without the written permission of LGA Partners LP. © 2026


- BID SET -
NOT FOR
CONSTRUCTION

NO.	DATE	DESCRIPTION

DATE:	11/08/25
DRAWN BY:	RRR
PROJECT NO.:	25477

FITTING ROOM DETAILS


A5.1

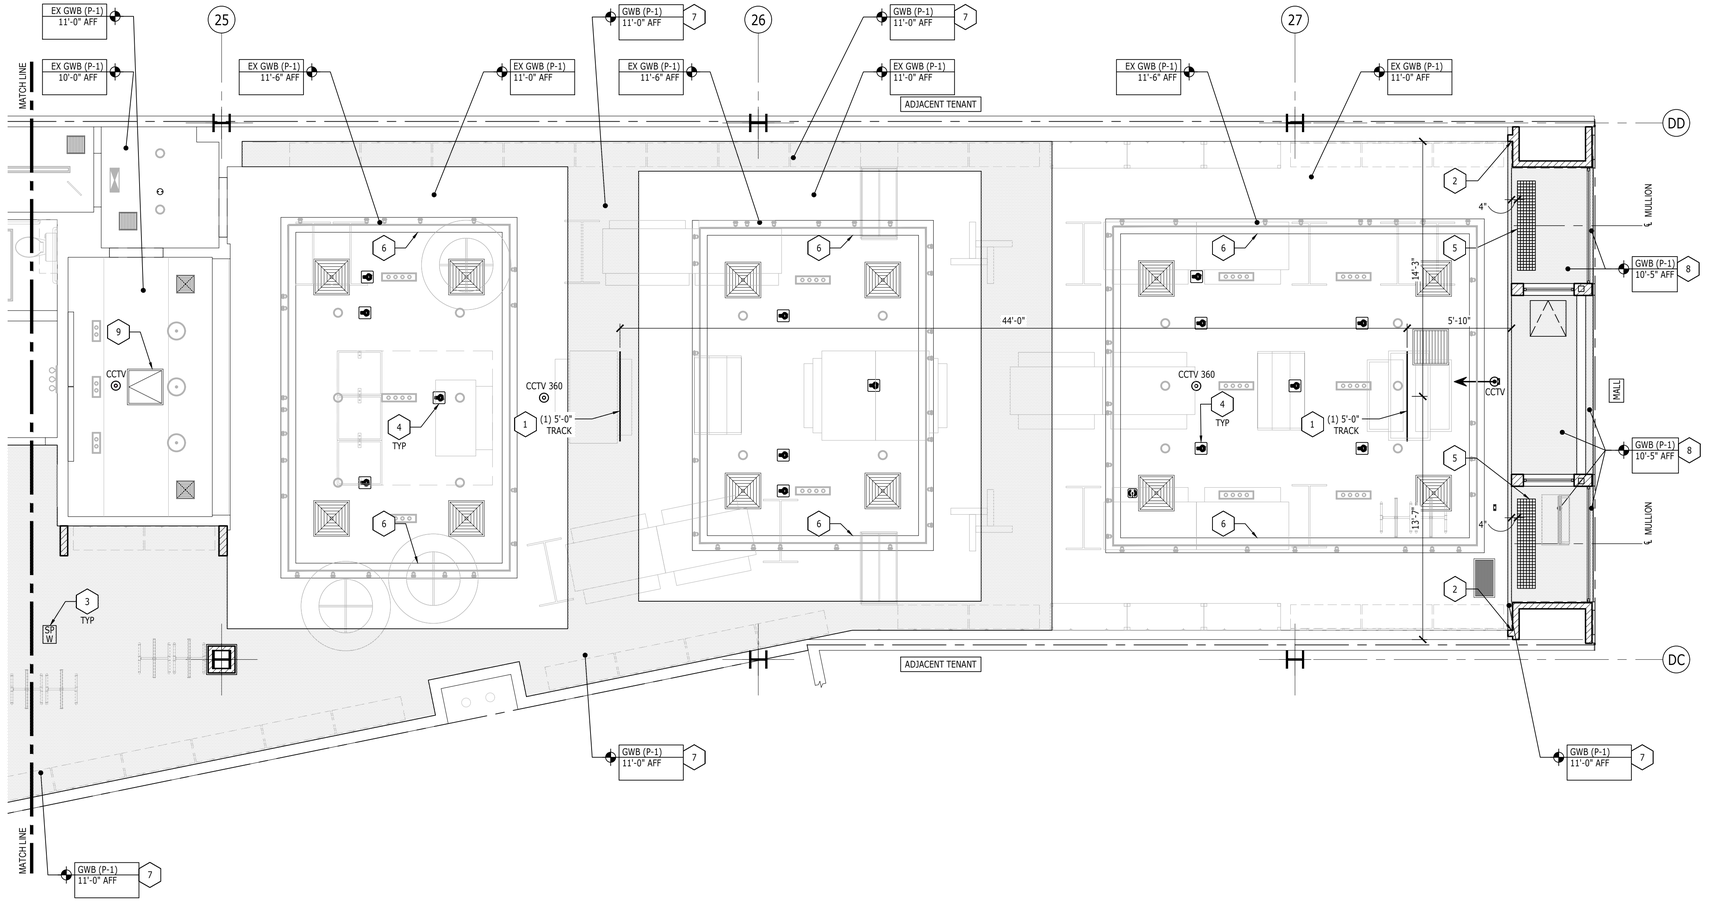

1 A6.1 REFLECTED CEILING PLAN


SCALE: 1/4" = 1'-0"

NOTE: EXISTING STRUCTURE IS FIRE SPRAYED, GC TO PROVIDE PATCH & REPAIR COST FOR RE-SPRAY OF STRUCTURAL ELEMENTS TO MAINTAIN EXISTING FIRE RATING.

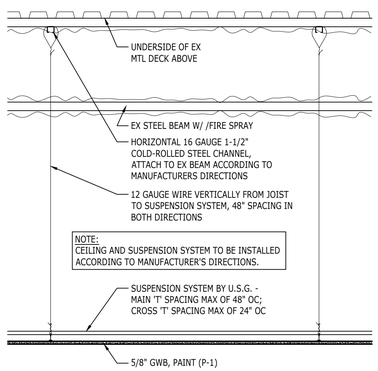


2 A6.1 GYP. BD. HANGING DETAIL

SCALE: 3/4" = 1'-0"

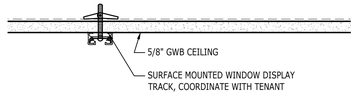

3 A6.1 MARKETING TRACK DETAIL

SCALE: N.T.S.

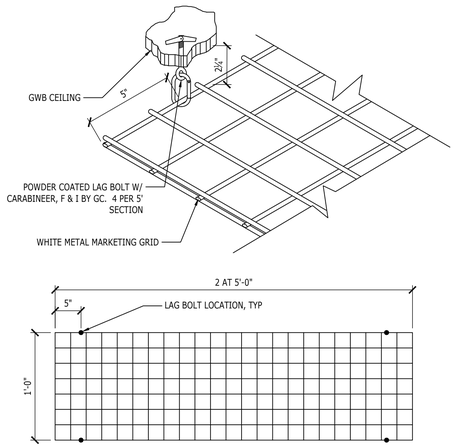

4 A6.1 MARKETING GRID DETAIL

SCALE: N.T.S.

GENERAL NOTES:

A. ALL SPRINKLER MAINS AND BRANCH (AT NEW CEILING WORK AREAS) LINES MUST BE RAISED ABOVE THE SPECIFIED CEILING/ BULKHEAD HEIGHTS AT GC'S EXPENSE.
B. ANY GWB CEILING/ BULKHEAD SYSTEM THAT INTERSECTS AN EXISTING EXPANSION JOINT SHALL BE BUILT ACCORDING TO 4/A1.1.
C. REFER TO MECHANICAL AND ELECTRICAL PLANS FOR ADDITIONAL INFORMATION.
D. REFER TO LIGHTING PLAN FOR LIGHT LOCATIONS.
E. DIMENSIONS ARE TO THE CENTERLINE OF OBJECTS, UNLESS NOTED OTHERWISE.
F. REFER TO INFORMATION SHEET FOR ADDITIONAL NOTES REGARDING PAINTING OF THE STOCK ROOM WALLS.
G. DIFFUSERS SHALL MATCH SPECIFIED CEILING COLOR. REFER TO PLANS & INFORMATION SHEET FOR FINISH.
H. INSTALL 24" x 24" ACCESS PANEL(S) IN GWB CEILING AT ANY AND ALL LOCATIONS WHERE TENANT OR LL EQUIPMENT NEEDING ACCESS OCCURS. COORDINATE ON-SITE.
I. NO JUNCTION BOXES TO BE INSTALLED BELOW THE CEILING HEIGHT.

KEY NOTES:

1. TOGGLE BOLT MOUNTED MARKETING TRACKS (TO MATCH CEILING COLOR, SEE CEILING PLAN). SEE DETAIL 3/A6.1.
2. SALVAGED/REINSTALLED CROWN MOLDING SHALL TERMINATE AT FACE OF BRICK (BR-3)..
3. NEW SPEAKER TO MATCH EXISTING.
4. MUSIC SYSTEM. COORDINATE EXACT SPEAKER (SP) QUANTITY AND LOCATIONS WITH VENDOR.
5. WINDOW DISPLAY GRID, CENTER ON WINDOW OPENING. SEE 4/A6.1.
6. EXISTING GWB CEILING COVE.
7. GWB CEILING INFILL. MATCH ADJACENT HEIGHTS.
8. NEW GWB BULKHEAD. SEE STOREFRONT SECTIONS.
9. EXISTING ACCESS PANEL TO REMAIN, PAINT TO MATCH CEILING COLOR.
10. EXISTING HOT WATER TANK ABOVE CEILING TO REMAIN. INSPECT, CLEAN AND ENSURE PROPER WORKING ORDER.
11. EXISTING ACOUSTIC CEILING AND GRID. REPLACE STAINED, DAMAGED OR MISSING PANELS TO MATCH EXISTING.

CEILING LEGEND

SP W	WHITE, SURFACE MOUNTED SPEAKER
CCTV	DIRECTIONAL CCTV, SEE ELECTRICAL DRAWINGS
CCTV 360	360 DEGREE CCTV, SEE ELECTRICAL DRAWINGS
CCTV	DIRECT OVERHEAD CCTV (2 REGISTERS PER CAMERA), SEE ELECTRICAL DRAWINGS
	EXISTING SPEAKER, CLEAN & ENSURE PROPER WORKING ORDER
	EXISTING SUPPLY DIFFUSER, CLEAN & ENSURE PROPER WORKING ORDER
	EXISTING RETURN DIFFUSER, CLEAN & ENSURE PROPER WORKING ORDER

NOTE: NOTHING IS PERMITTED TO BE ATTACHED TO, SUSPENDED FROM, OR PENETRATE THE ROOF DECK. TENANTS MAY ATTACH TO THE TOP CHORD OF JOIST(S) OR TO THE STRUCTURAL STEEL. ALL WALL CONSTRUCTION SHALL BE SUPPORTED IN THIS MANNER. NO WELDING OR SHOOTING INTO THE STRUCTURE IS PERMITTED

AÉROPOSTALE

#363

MALL OF GEORGIA
SPACE 2016A
3333 BUFORD DR
BUFORD, GA 30519

LGA PARTNERS
444 Liberty Avenue Suite 1500 Pittsburgh, PA 15222
Phone: 412.243.3430 Web: www.LGA-Partners.com

These drawings are instruments of the Architect's service and are the property of LGA Partners LP. They shall not be reproduced or used in any way, whatsoever, without the written permission of LGA Partners LP. © 2026


- BID SET - NOT FOR CONSTRUCTION

NO.	DATE	DESCRIPTION

DATE:	11/08/25
DRAWN BY:	RRR
PROJECT NO.:	25477

REFLECTED CEILING PLAN AND DETAILS

A6.1

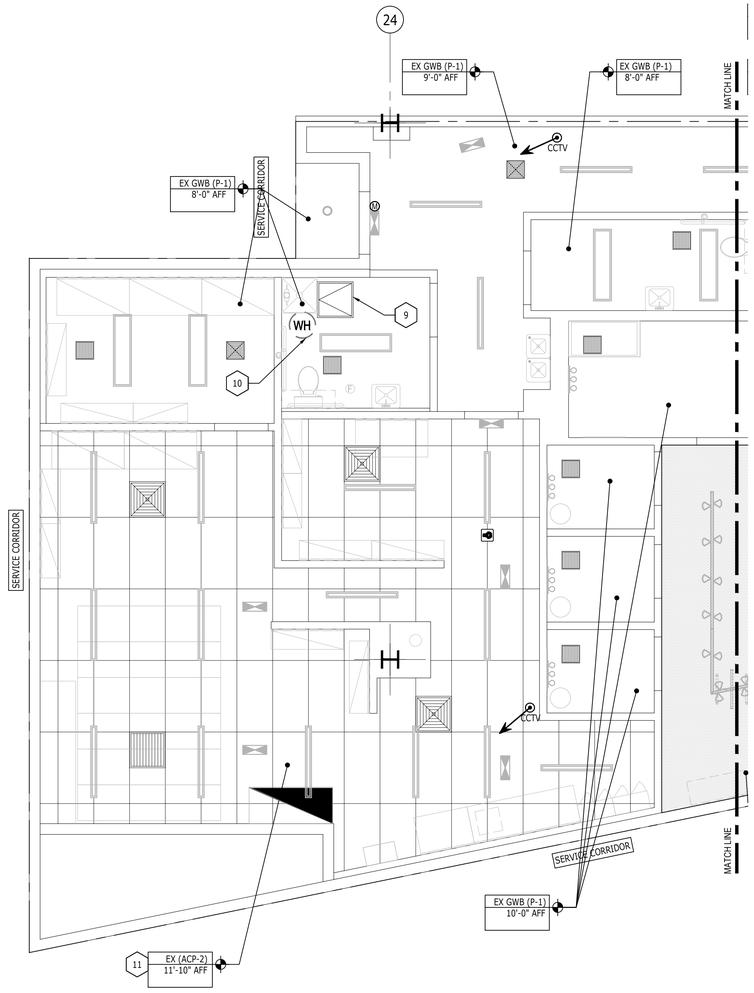

1 A6.2 **REFLECTED CEILING PLAN**
SCALE: 1/4" = 1'-0"

NOTE: EXISTING STRUCTURE IS FIRE SPRAYED, GC TO PROVIDE PATCH & REPAIR COST FOR RE-SPRAY OF STRUCTURAL ELEMENTS TO MAINTAIN EXISTING FIRE RATING.

GENERAL NOTES:

A. SEE SHEET A6.1 FOR GENERAL NOTES.

KEY NOTES:

1. SEE SHEET A6.1 FOR KEY NOTES.

CEILING LEGEND

SPKR	WHITE, SURFACE MOUNTED SPEAKER
CCTV	DIRECTIONAL CCTV, SEE ELECTRICAL DRAWINGS
CCTV 360	360 DEGREE CCTV, SEE ELECTRICAL DRAWINGS
CCTV	DIRECT OVERHEAD CCTV (2 REGISTERS PER CAMERA), SEE ELECTRICAL DRAWINGS
	EXISTING SPEAKER, CLEAN & ENSURE PROPER WORKING ORDER
	EXISTING SUPPLY DIFFUSER, CLEAN & ENSURE PROPER WORKING ORDER
	EXISTING RETURN DIFFUSER, CLEAN & ENSURE PROPER WORKING ORDER

NOTE: NOTHING IS PERMITTED TO BE ATTACHED TO, SUSPENDED FROM, OR PENETRATE THE ROOF DECK. TENANTS MAY ATTACH TO THE TOP CHORD OF JOIST(S) OR TO THE STRUCTURAL STEEL. ALL WALL CONSTRUCTION SHALL BE SUPPORTED IN THIS MANNER. NO WELDING OR SHOOTING INTO THE STRUCTURE IS PERMITTED

AÉROPOSTALE

#363

MALL OF GEORGIA
SPACE 2016A
3333 BUFORD DR
BUFORD, GA 30519

LGA PARTNERS
444 Liberty Avenue Suite 1500 Pittsburgh, PA 15222
Phone: 412.243.3430 Web: www.LGA-Partners.com

These drawings are instruments of the Architect's service and are the property of LGA Partners LP. They shall not be reproduced or used in any way, whatsoever, without the written permission of LGA Partners LP. © 2026


- BID SET - NOT FOR CONSTRUCTION

NO.	DATE	DESCRIPTION

DATE:	11/08/25
DRAWN BY:	RRR
PROJECT NO.:	25477

REFLECTED CEILING PLAN

A6.2

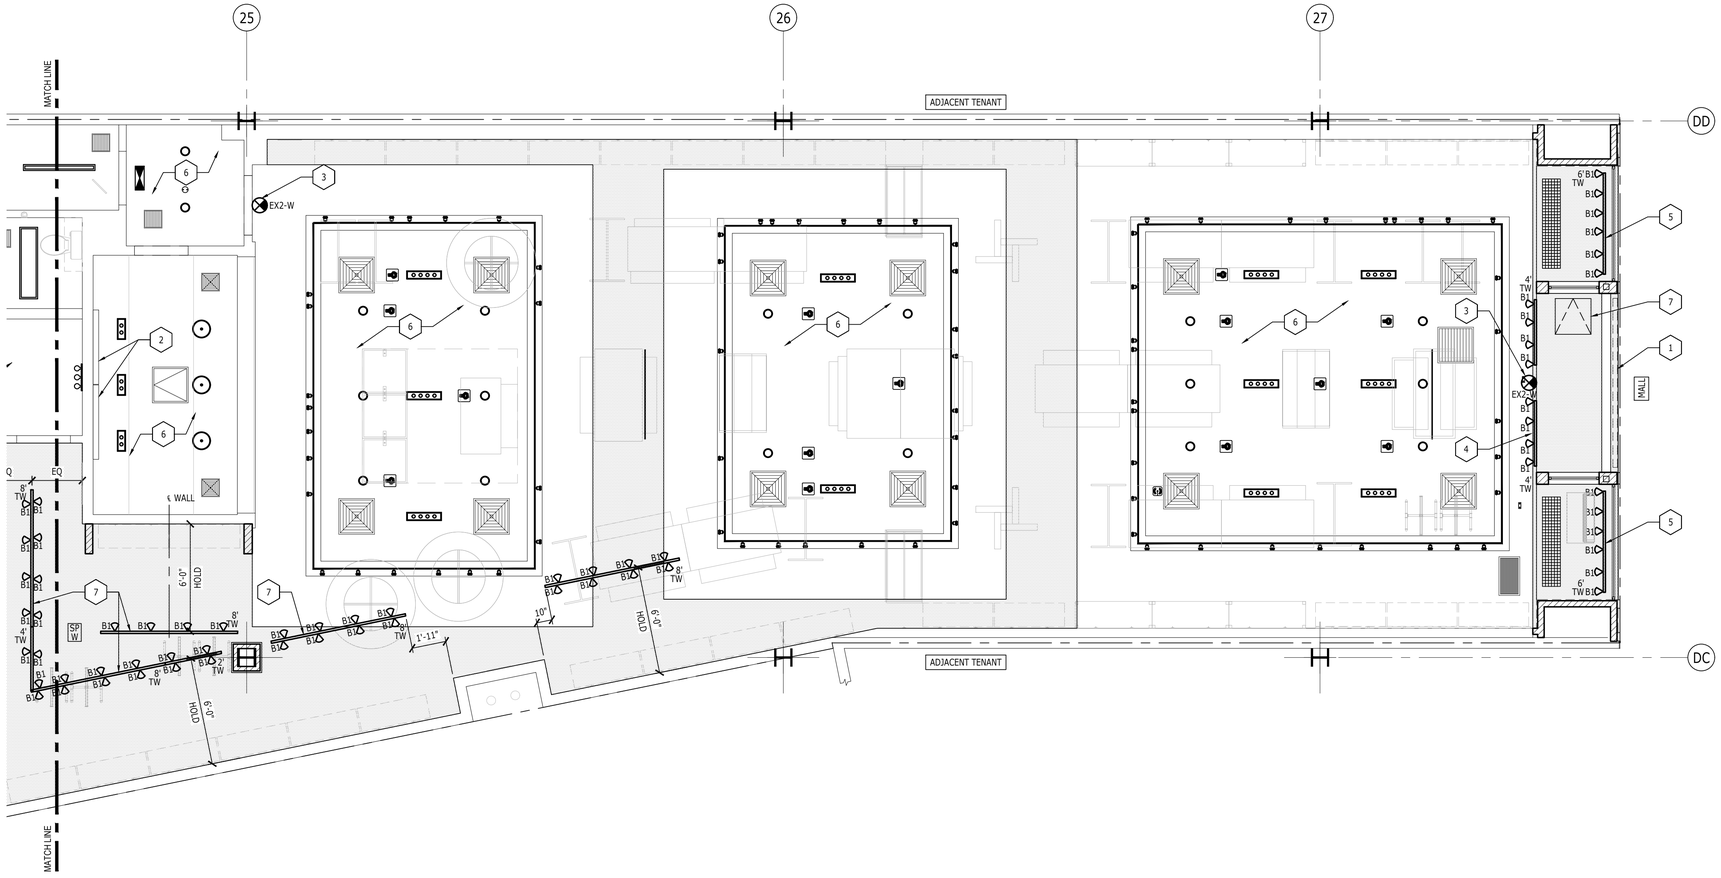

GENERAL NOTES:

A. REFER TO ENGINEERING PLANS FOR ADDITIONAL INFORMATION AND REQUIREMENTS.
B. DIMENSIONS ARE TO THE CENTERLINE OF OBJECTS, UNLESS NOTED OTHERWISE.
C. NO JUNCTION BOXES TO BE INSTALLED BELOW THE CEILING HEIGHT.
D. THE EMERGENCY LIGHTS ARE EXISTING TO REMAIN. INSPECT AND REPAIR/REPLACE DEFICIENCIES.
E. SEE REFLECTED CEILING PLAN FOR ADDITIONAL INFORMATION.

KEY NOTES:

1. LINE OF ILLUMINATED STOREFRONT SIGN.
2. LINE OF GRAPHIC LIGHT BOX AT BACKWRAP.
3. EXIT LIGHT TO BE WALL MOUNTED ON BULKHEAD, SEE 2/A7.1, SIM. SEE INTERIOR ELEVATIONS.
4. TRACK LIGHT MOUNTED ON FACE OF BULKHEAD ABOVE ENTRY.
5. SURFACE MOUNTED TRACKS ON BULKHEAD ABOVE. SEE 2/A7.1.
6. LIGHT FIXTURES NOT TAGGED WITH LETTER DESIGNATION ARE EXISTING TO REMAIN. CLEAN AND ENSURE PROPER WORKING ORDER. RELAMP WITH CONSISTENT TEMP LED BULBS.
7. 24" X 24" ACCESS PANEL FOR SENSORMATIC SYSTEM & STOREFRONT SIGN DISCONNECT SWITCH. MOUNT IN BULKHEAD ABOVE FINISHES. COORDINATE QUANTITIES W/ VENDOR(S).

1 A7.1 LIGHTING PLAN

SCALE: 1/4" = 1'-0"


NOTE: EXISTING STRUCTURE IS FIRE SPRAYED, GC TO PROVIDE PATCH & REPAIR COST FOR RE-SPRAY OF STRUCTURAL ELEMENTS TO MAINTAIN EXISTING FIRE RATING.

LIGHTING FIXTURE SCHEDULE

SYMBOL	TYPE	MANUFACTURER	PRODUCT NUMBER	FINISH	DESCRIPTION	LAMPING	MTG. METHOD	MTG. HGT.	VOLTS	COMMENTS
TW	TRACK	JUNO	TRACK ONE CIRCUIT 4', 6', 8' WH	WHITE	TRACK	---	SURFACE	SEE 2/A7.1	120	# = TRACK LENGTH, REFER TO ELECTRICAL DWGS. FOR TRACK LENGTHS; SURFACE/ KINDORF MOUNTED; 1 CIRCUIT TRACK
	B1	JUNO	R552WH (W/ PRE-INSTALLED LAMP)	WHITE	ACCENT	LED 12W	TRACK	SEE 2/A7.1	120	TRACK MOUNTED LED ADJUSTABLE ACCENT FIXTURE; ELECTRONIC BALLAST
	EX2-W	NAVILITE	NXPB3RWHT-AERO	WHITE	EXIT LIGHT	INCLUDED	SEE ELEVATIONS FOR LOCATIONS	---	120	EXIT LIGHT, SURFACE MOUNTED. WALL MOUNT 6" ABOVE DOOR

NOTE: NOTHING IS PERMITTED TO BE ATTACHED TO, SUSPENDED FROM, OR PENETRATE THE ROOF DECK. TENANTS MAY ATTACH TO THE TOP CHORD OF JOIST(S) OR TO THE STRUCTURAL STEEL. ALL WALL CONSTRUCTION SHALL BE SUPPORTED IN THIS MANNER. NO WELDING OR SHOOTING INTO THE STRUCTURE IS PERMITTED

NOTE:
- RELAMP ALL EXISTING TO REMAIN LIGHT FIXTURE & EMERGENCY LIGHTING W/ CONSISTENT TEMP BULBS AND/OR BALLASTS.

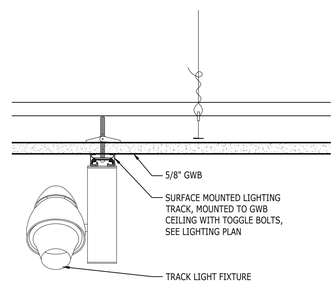

2 A7.1 TRACK MOUNTING DETAIL

SCALE: 3" = 1'-0"

AÉROPOSTALE

#363

MALL OF GEORGIA
SPACE 2016A
3333 BUFORD DR
BUFORD, GA 30519

LGA PARTNERS
444 Liberty Avenue Suite 1500 Pittsburgh, PA 15222
Phone: 412.243.3430 Web: www.LGA-Partners.com

These drawings are instruments of the Architect's service and are the property of LGA Partners LP. They shall not be reproduced or used in any way, whatsoever, without the written permission of LGA Partners LP. © 2026


- BID SET - NOT FOR CONSTRUCTION

NO.	DATE	DESCRIPTION

DATE:	11/08/25
DRAWN BY:	RRR
PROJECT NO.:	25477

LIGHTING PLAN AND DETAILS

A7.1

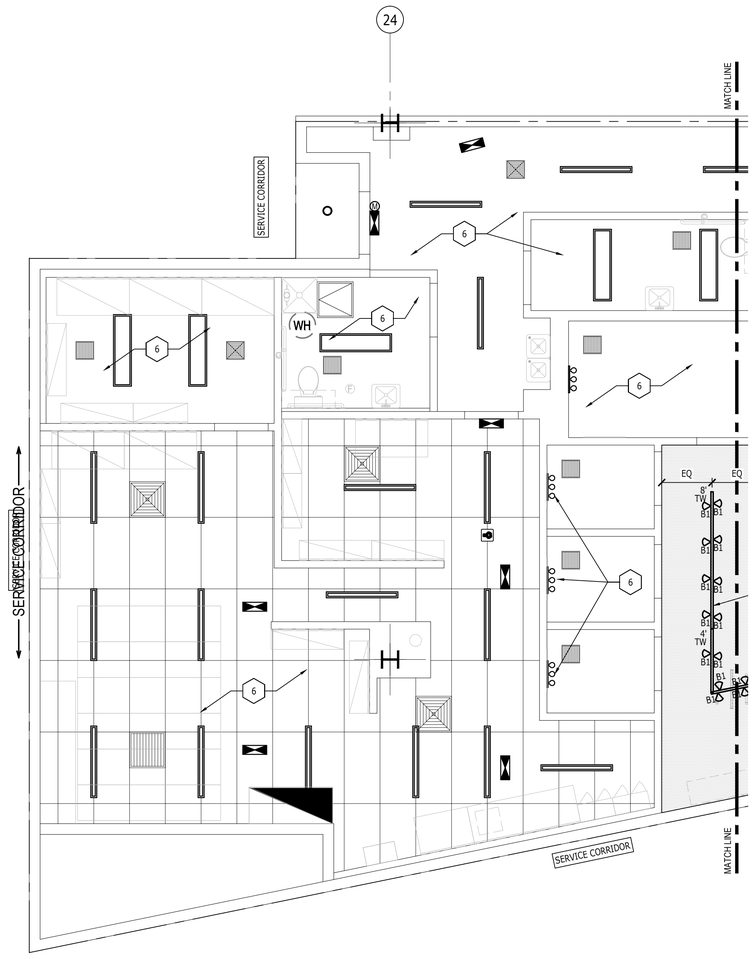

1 A7.2 **LIGHTING PLAN**
SCALE: 1/4" = 1'-0"

NOTE: EXISTING STRUCTURE IS FIRE SPRAYED, GC TO PROVIDE PATCH & REPAIR COST FOR RE-SPRAY OF STRUCTURAL ELEMENTS TO MAINTAIN EXISTING FIRE RATING.

GENERAL NOTES:

A. SEE SHEET A7.1 FOR GENERAL NOTES.

KEY NOTES:

1. SEE SHEET A7.1 FOR KEY NOTES.

NOTE: NOTHING IS PERMITTED TO BE ATTACHED TO, SUSPENDED FROM, OR PENETRATE THE ROOF DECK. TENANTS MAY ATTACH TO THE TOP CHORD OF JOIST(S) OR TO THE STRUCTURAL STEEL. ALL WALL CONSTRUCTION SHALL BE SUPPORTED IN THIS MANNER. NO WELDING OR SHOOTING INTO THE STRUCTURE IS PERMITTED

AÉROPOSTALE

#363

MALL OF GEORGIA
SPACE 2016A
3333 BUFORD DR
BUFORD, GA 30519

LGA PARTNERS
444 Liberty Avenue Suite 1500 Pittsburgh, PA 15222
Phone: 412.243.3430 Web: www.LGA-Partners.com

These drawings are instruments of the Architect's service and are the property of LGA Partners LP. They shall not be reproduced or used in any way, whatsoever, without the written permission of LGA Partners LP. © 2026


- BID SET -
NOT FOR CONSTRUCTION

NO.	DATE	DESCRIPTION


DATE:	11/08/25
DRAWN BY:	RRR
PROJECT NO.:	25477

LIGHTING PLAN


A7.2

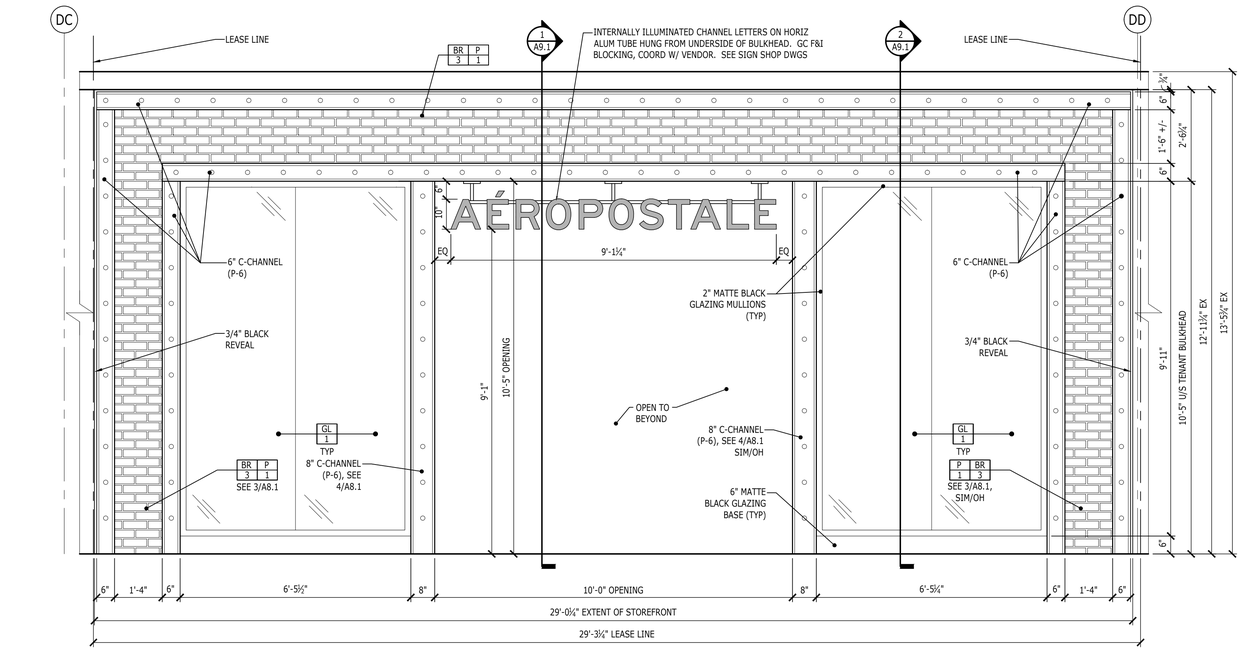

1 A8.1 STOREFRONT ELEVATION
SCALE: 1/2" = 1'-0"

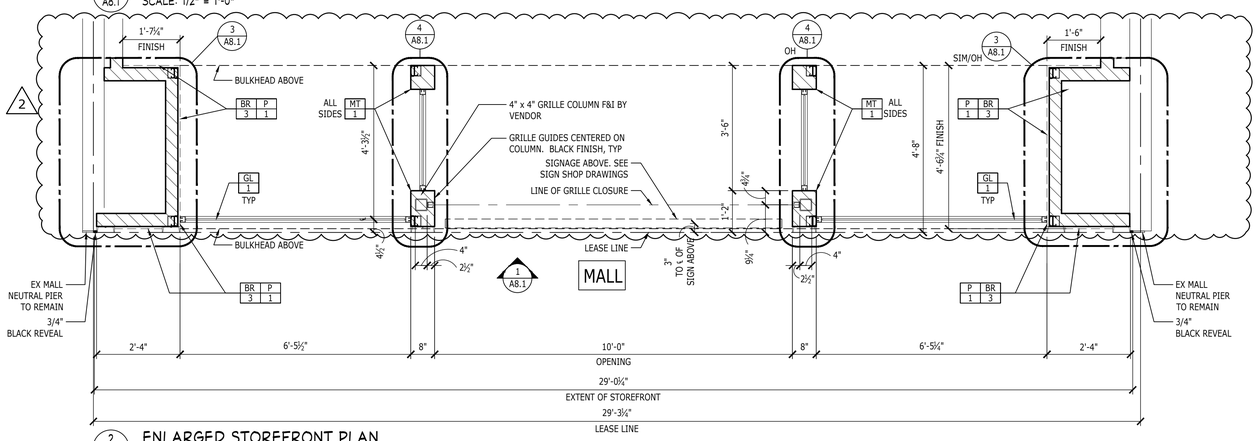

2 A8.1 ENLARGED STOREFRONT PLAN
SCALE: 1/2" = 1'-0"

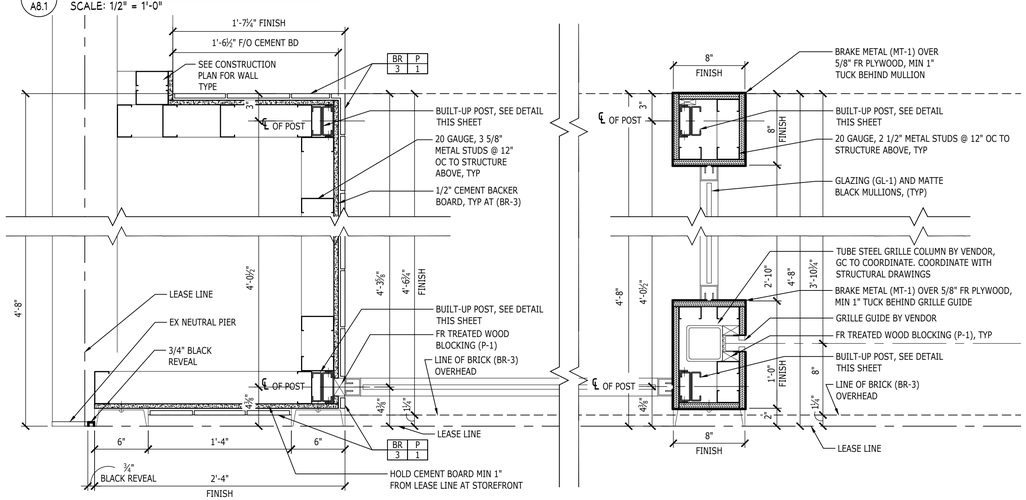


3 A8.1 LEFT STOREFRONT DETAIL
SCALE: 1-1/2" = 1'-0"

4 A8.1 ENTRY PIER DETAIL
SCALE: 1-1/2" = 1'-0"

STOREFRONT GENERAL NOTES:

A. REPAIR ANY DAMAGES TO THE LANDLORD'S EXISTING FINISHES. DAMAGE CAUSED BY THE GC IS TO BE REPAIRED AT GC'S EXPENSE.
B. INSTALL ALL NEW STOREFRONT ITEMS EXCEPT THE ROLLING GRILLE, SECURITY SYSTEM, AND SIGN. COORDINATE INSTALLATION WITH VENDORS.
C. FINISHED FACE OF BRICK SHALL ALIGN WITH LEASE LINE.
D. TENANT MUST PROVIDE A STORE ENTRANCE KEY FOR THE KNOX BOX (IF APPLICABLE) UPON THEIR FINAL STORE FIRE INSPECTION. THIS KEY SHOULD OPERATE THE STOREFRONT AND REAR ENTRANCE.

BUILT-UP POSTS/ BEAMS

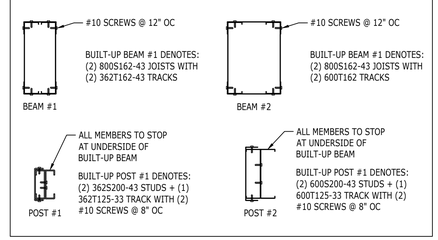

AÉROPOSTALE
#363

MALL OF GEORGIA
SPACE 2016A
3333 BUFORD DR
BUFORD, GA 30519

LGA PARTNERS
444 Liberty Avenue Suite 1500 Pittsburgh, PA 15222
Phone: 412.243.3430 Web: www.LGA-Partners.com

These drawings are instruments of the Architect's service and are the property of LGA Partners LP. They shall not be reproduced or used in any way, whatsoever, without the written permission of LGA Partners LP. © 2026


- BID SET - NOT FOR CONSTRUCTION

NO.	DATE	DESCRIPTION
2	05/29/26	PERMIT COMMENTS


DATE:	11/08/25
DRAWN BY:	RRR
PROJECT NO.:	25477

STOREFRONT ELEVATION AND DETAILS

A8.1

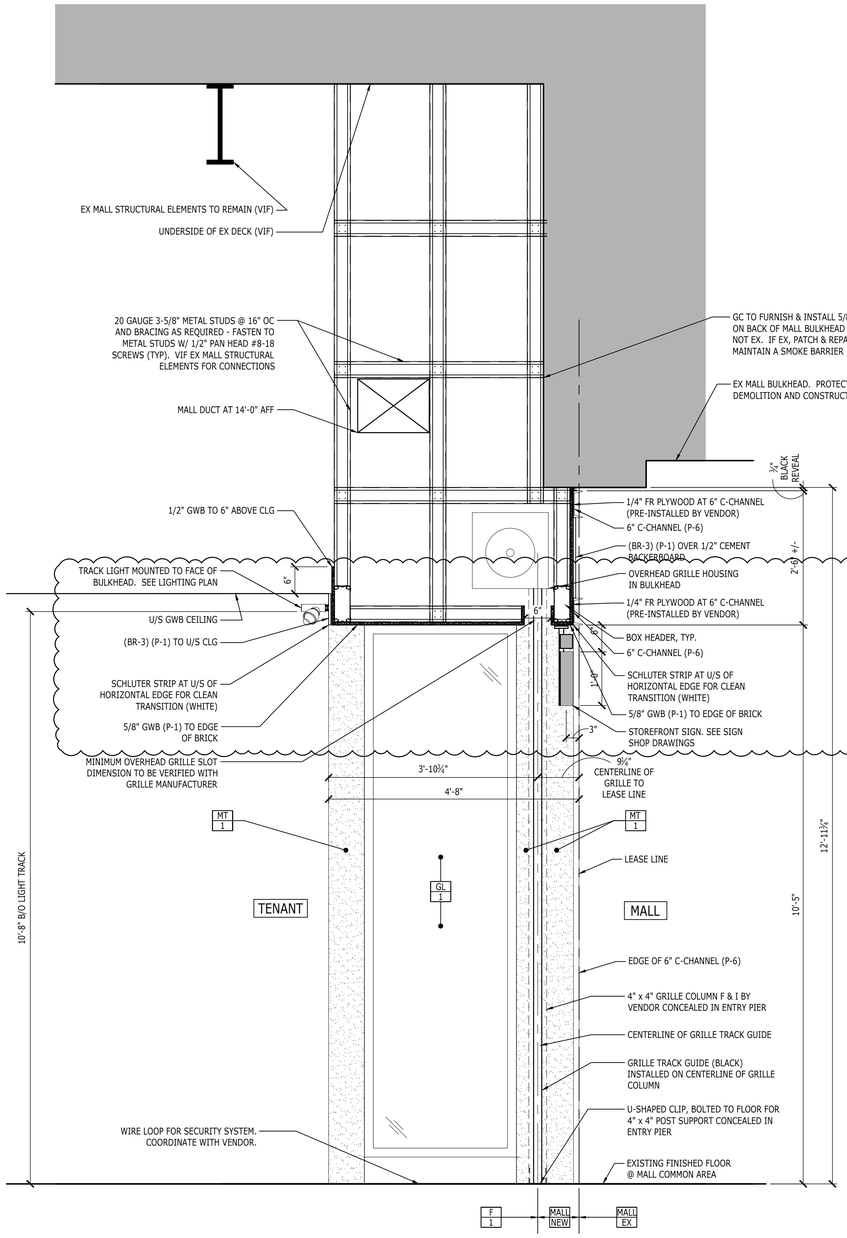

1 A9.1 STOREFRONT SECTION
SCALE: 3/4" = 1'-0"

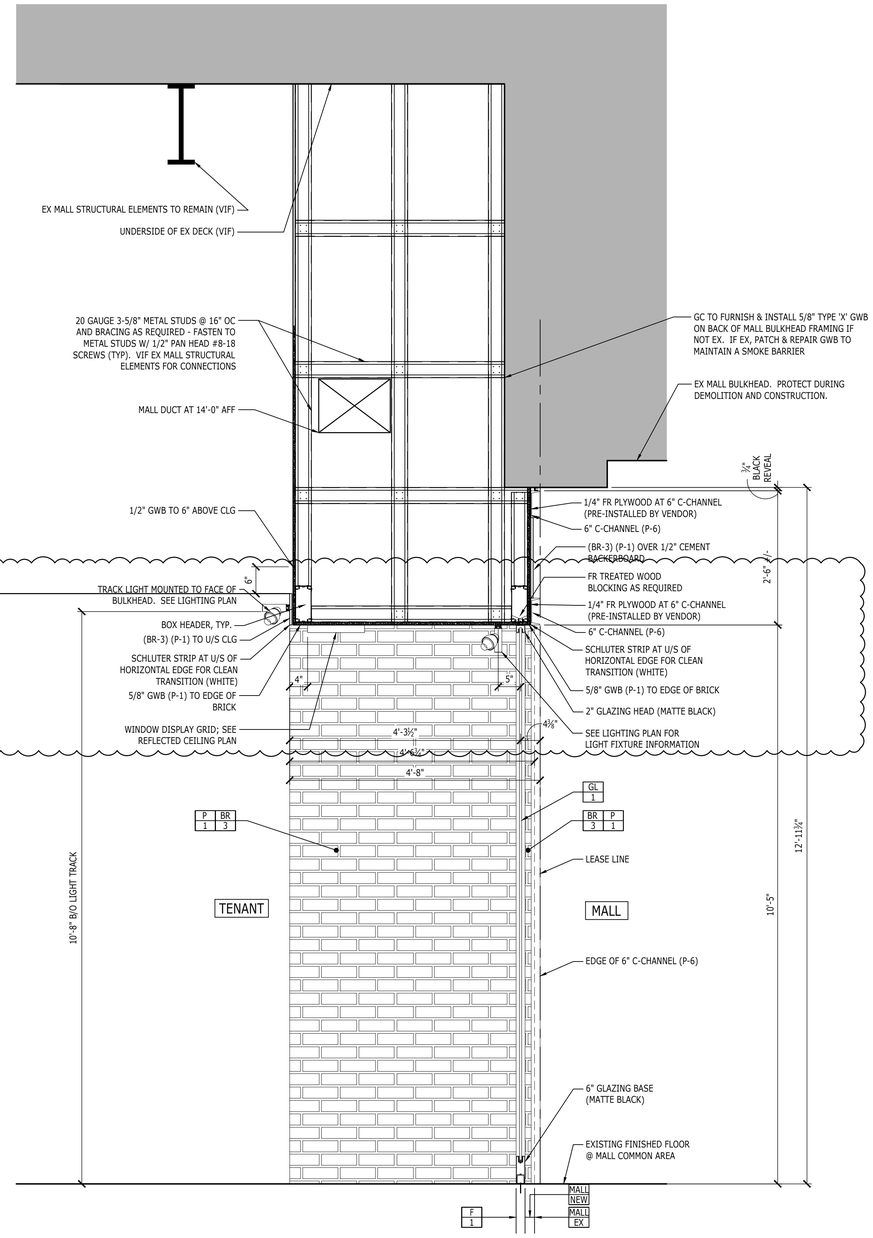

2 A9.1 STOREFRONT SECTION
SCALE: 3/4" = 1'-0"

AÉROPOSTALE
#363

MALL OF GEORGIA
SPACE 2016A
3333 BUFORD DR
BUFORD, GA 30519

LGA PARTNERS
444 Liberty Avenue Suite 1500 Pittsburgh, PA 15222
Phone: 412.243.3430 Web: www.LGA-Partners.com

These drawings are instruments of the Architect's service and are the property of LGA Partners LP. They shall not be reproduced or used in any way, whatsoever, without the written permission of LGA Partners LP. © 2026


- BID SET - NOT FOR CONSTRUCTION

NO.	DATE	DESCRIPTION
2	05/29/26	PERMIT COMMENTS


DATE:	11/08/25
DRAWN BY:	RRR
PROJECT NO.:	25477

STOREFRONT SECTIONS


A9.1

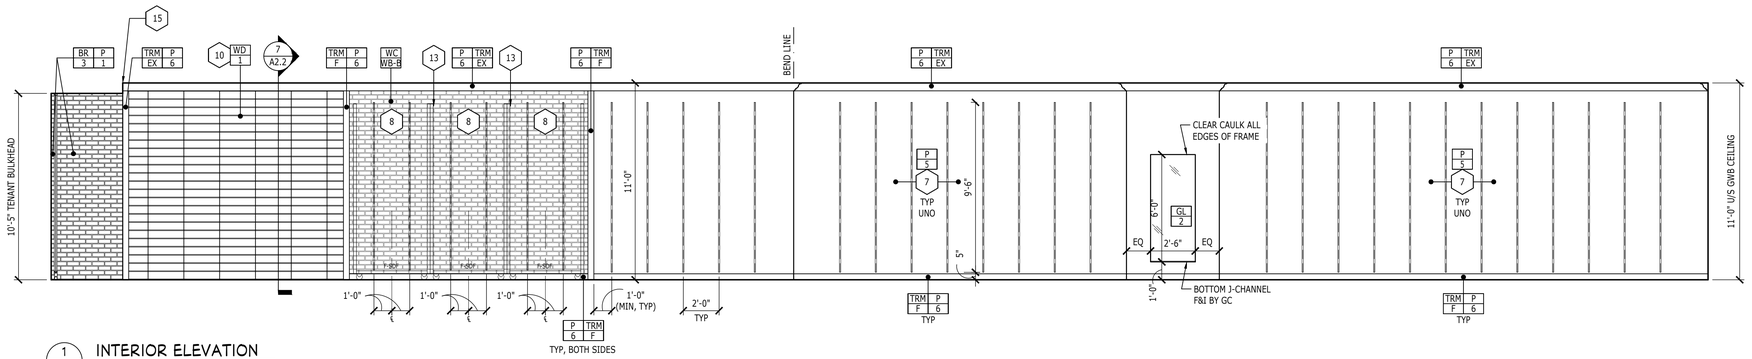


1 A10.1 INTERIOR ELEVATION
SCALE: 1/4" = 1'-0"

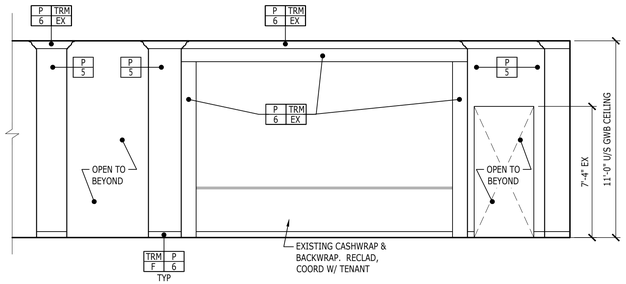


2 A10.1 INTERIOR ELEVATION
SCALE: 1/4" = 1'-0"

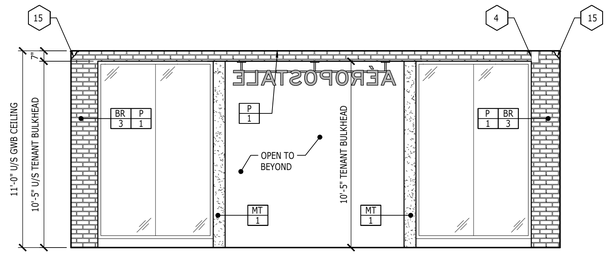


4 A10.1 INTERIOR ELEVATION
SCALE: 1/4" = 1'-0"

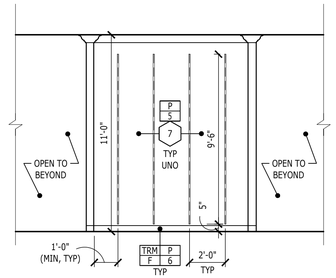


5 A10.1 INTERIOR ELEVATION
SCALE: 1/4" = 1'-0"

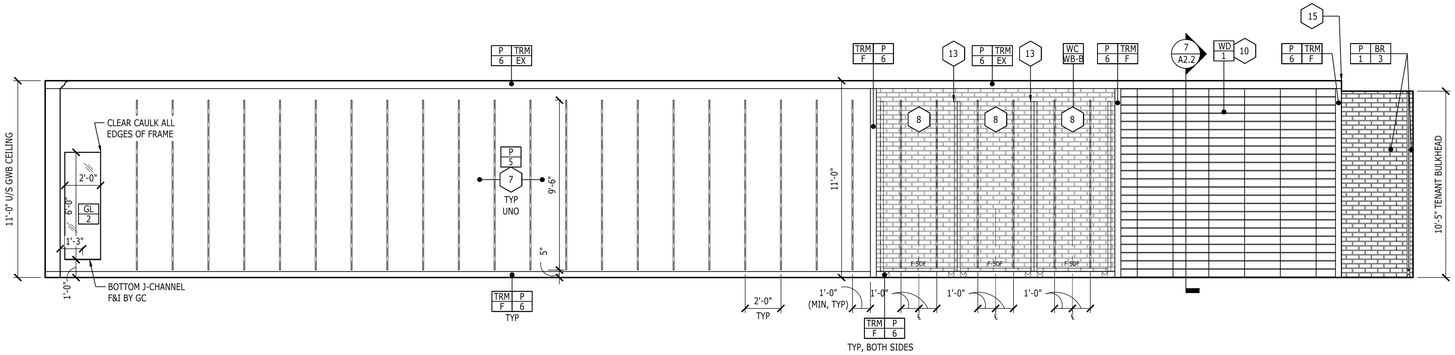

3 A10.1 INTERIOR ELEVATION
SCALE: 1/4" = 1'-0"

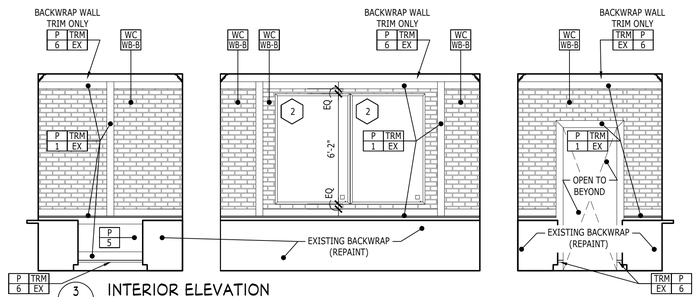

3 A10.1 INTERIOR ELEVATION
SCALE: 1/4" = 1'-0"

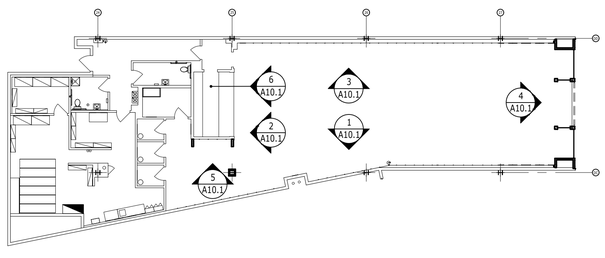

-- A10.1 KEY PLAN
SCALE: NTS

GENERAL NOTES:

A. SEE INFORMATION SHEET FOR FINISH SCHEDULE.
B. SEE FITTING ROOM DETAILS FOR ACCESSORY MOUNTING HEIGHTS.
C. TOUCH UP ALL FURNISHED FIXTURE MATERIAL AFTER INSTALLATION.
D. REFER TO FIXTURE INSTALLATION HANDBOOK FOR ADDITIONAL INFORMATION.
E. SEE INFORMATION SHEET FOR ADDITIONAL INFORMATION REGARDING PAINTING OF NON-SALES FLOOR WALLS.
F. IT IS THE FIXTURE VENDORS RESPONSIBILITY TO SHIP THE PERIMETER PANEL HEIGHTS AS INDICATED ON THESE PLANS.
G. INSTALL PERIMETER WALL PANELS BY FIRST TAKING THE HIGH POINT OF THE FLOOR AND SETTING THE CONTROL LINE.
H. EXIT SIGNS CENTERED 6" ABOVE DOORS (TYP).

KEY NOTES:

1. 1" X 1" WHITE METAL CORNER GUARD.
2. SURFACE MOUNTED GRAPHIC LIGHT BOXES (4'-2"W x 6'-2"H). COORDINATE POWER W/ MANUFACTURER SPECIFICATIONS. SEE ELECTRICAL SHEETS.
3. NOT USED.
4. ALARM/ COUNTER LOCATION FOR SENSORMATIC SYSTEM TO BE MOUNTED ON BULKHEAD ABOVE CEILING ELEMENTS. GC TO COORDINATE WITH VENDOR. GC SHALL REMOVE, PAINT (P-2) & REATTACH COVER ON SENSORMATIC ALARM BOX. PROTECT COUNTER AND SPEAKER HOLE.
5. NOT USED.
6. ACCESSIBLE FITTING ROOM SIGNAGE. FINISH TO BE BLACK & WHITE. SEE SHEET A2.2 FOR MOUNTING HEIGHT.
7. SURFACE MOUNTED STANDARDS, POWDER COATED TO MATCH (P-5).
8. SURFACE MOUNTED STANDARDS, (WHITE). INSTALL AFTER (WC-WB-B).
9. FITTING ROOM DOOR AND FRAME ASSEMBLY.
10. (WD-1) TO FLOOR. SEE FIXTURE PLAN AND DETAILS.
11. NOT USED.
12. INSTALL WALLCOVERING AT REAR FITTING ROOM WALLS ONLY (WC-WB-B).
13. (F-SDF) JEANS SCAFFOLD FIXTURE, TIGHT AGAINST WALL AND SECURED. NO WALL BASE UNDERNEATH FIXTURE, ONLY ON FAR LEFT AND FAR RIGHT AT VERTICAL TRIMS, INSTALL AFTER SCAFFOLD FIXTURE IS SET & SECURED. SEE FIXTURE PLAN AND DETAILS.
14. VENDOR SUPPLIED WALL GRAPHIC INSTALLED BY GC.
15. SALVAGED/REINSTALLED CROWN MOLDING SHALL TERMINATE AT FACE OF BRICK (BR-3).

AÉROPOSTALE
#363

MALL OF GEORGIA
SPACE 2016A
3333 BUFORD DR
BUFORD, GA 30519

LGA PARTNERS
444 Liberty Avenue Suite 1500 Pittsburgh, PA 15222
Phone: 412.243.3430 Web: www.LGA-Partners.com

These drawings are instruments of the Architect's service and are the property of LGA Partners LP. They shall not be reproduced or used in any way, whatsoever, without the written permission of LGA Partners LP. © 2026

- BID SET -
NOT FOR CONSTRUCTION

NO.	DATE	DESCRIPTION

DATE:	11/08/25
DRAWN BY:	RRR
PROJECT NO.:	25477

INTERIOR ELEVATIONS

A10.1