AEROPOSTALE MALL OF GEORGIA - SPACE 2016A

Finish and scope sheets (REV 3)

AÉROPOSTALE

STORE #363
MALL OF GEORGIA
SPACE 2016A
3333 BUFORD DR
BUFORD, GA 30519

ABBREVIATIONS

ACT	ACOUSTICAL CEILING TILE
ADJ	ADJUSTABLE
AFF	ABOVE FINISHED FLOOR
ALUM	ALUMINUM
ALT	ALTERNATE
BD	BOARD
BLDG	BUILDING
BM	BEAM
BTM	BOTTOM
B/O	BOTTOM OF
CL	CENTER LINE
CLG	CEILING
CLR	CLEAR
CMU	CONCRETE MASONRY UNIT
COL	COLUMN
CONC	CONCRETE
CONST	CONSTRUCTION
CONT	CONTINUOUS
DEPT	DEPARTMENT
D	DEPTH OR DEEP
DET	DETAIL
DIM	DIMENSION
DR	DOOR
DBL	DOUBLE
DWG	DRAWING
EJ	EXPANSION JOINT
ELEV	ELEVATION
ELEC	ELECTRICAL
EMER.	EMERGENCY
EQ	EQUAL
EX OR EXTG.	EXISTING
EXIST	EXISTING
EXP	EXPANSION
EXT	EXTERIOR
F & I	FURNISHED & INSTALLED
FF	FINISH FLOOR
FIN	FINISHED
FLR	FLOOR
F/O	FACE OF
GALV	GALVANIZED
GA	GAUGE, OR GAGE
GC	GENERAL CONTRACTOR
GL	GLASS
GYP BD	GYPSUM BOARD/ DRYWALL
GWB	GYPSUM BOARD/ DRYWALL
HM	HOLLOW METAL
HGT	HEIGHT or HIGH
H	HEIGHT
HVAC	HEATING/ VENTILATION/ AIR CONDITIONING
INSUL	INSULATION
L	LENGTH OR LONG
L.L.	LEASE LINE
LLD	LANDLORD
MFR	MANUFACTURER
MAS	MASONRY
MAX	MAXIMUM
MDF	MEDIUM DENSITY FIBERBOARD
MECH	MECHANICAL
MTL	METAL
MIN	MINIMUM
MISC	MISCELLANEOUS
MTD	MOUNTED
MR	MOISTURE RESISTANT
MTG	MOUNTING
N/A	NOT APPLICABLE
OC	ON CENTER
OH	OPPOSITE HAND
OD	OUTSIDE DIMENSION
PH	PHONE
PR	PAIR
PTD	PAINTED
QTY	QUANTITY
REF	REFERENCE
REINF.	REINFORCING
RO	ROUGH OPENING
SHT	SHEET
SIM	SIMILAR
STD	STANDARD
STL	STEEL
STRUCT.	STRUCTURAL or STRUCTURE
TEMP	TEMPERED
TH	THICK
TME	TO MATCH EXISTING
T/O	TOP OF
TS	TUBULAR STEEL
TYP	TYPICAL
UNO	UNLESS NOTED OTHERWISE
U/S	UNDERSIDE
VCT	VINYL COMPOSITION TILE
VERT	VERTICAL
W	WIDTH OR WIDE
WD	WOOD
W./	WITH

CONTACTS

OWNER/ TENANT
CATALYST
6501 LEGACY DRIVE
SUITE B100
PLANO, TX 75024

CONTACT: ROBERT BEAIRD
TITLE: DIRECTOR OF CONSTRUCTION
PH: (972) 431-1693
EM: robert.beaird@catalystbrands.com

CONTACT: KIMBERLY JACOB
TITLE: PROJECT MANAGER
PH: (214) 718-8741
EM: kimberly.jacob@catalystbrands.com

TENANT COORDINATOR
SIMON PROPERTY GROUP
1455 NW 107TH AVE, RM 596
MIAMI, FL 33172

CONTACT: NICHOLAS DEROSA
PH: (317) 719-8168
EM: nicholas.derosa@simon.com

BUILDING DEPARTMENT
GWINNET COUNTY DEPT OF
PLANNING AND DEVELOPMENT
ONE JUSTICE SQUARE
446 WEST CROGAN ST
SUITE 150
LAWRENCEVILLE, GA 30046

PH: (678) 518-6000

ARCHITECT
LGA PARTNERS, LP
FOUR GATEWAY CENTER
444 LIBERTY AVENUE
SUITE 1500
PITTSBURGH, PA 15222

CONTACT: ROZLYNN ROMAN
PH: (412) 224-6574
EM: rroman@LGA-Partners.com

M.E.P. ENGINEER
HALLBERG ENGINEERING
1750 COMMERCE COURT
WHITE BEAR LAKE, MN 55110

CONTACT: DAVE QUIGLEY
PH: (651) 748-1100


GENERAL CONSTRUCTION NOTES

1. TENANT'S GENERAL CONTRACTOR (GC) IS TO VERIFY LEASE SPACE DIMENSIONS AND EXISTING BUILDING ELEMENTS FOR COMPLIANCE WITH THE DRAWINGS UPON COMPLETION OF DEMOLITION. NOTIFY THE OWNER FOR RESOLUTION OF DIMENSIONAL CONFLICTS IF EXISTING. NO CHANGE ORDERS WILL BE ISSUED FOR CHANGES REQUIRED IN THE WORK AFTER CONSTRUCTION HAS COMMENCED UNLESS WRITTEN AUTHORIZATION IS GIVEN BY THE OWNER.
2. ANY DISCREPANCIES, ERRORS, OR OMISSIONS DISCOVERED IN THE CONTRACT DOCUMENTS BY THE GC SHALL BE BROUGHT TO THE ATTENTION OF THE OWNER BEFORE PROCEEDING WITH RELATED WORK. OTHERWISE, THE CORRECTION OF SUCH ITEMS WILL BE THE RESPONSIBILITY OF THE GC
3. THE GC SHALL MEET WITH AN AUTHORIZED REPRESENTATIVE OF THE LANDLORD TO REVIEW CONSTRUCTION PROCEDURES ("PRE-CON" MEETING). GC SHALL COORDINATE WITH THE LANDLORD WITH REGARD TO TEMPORARY BARRICADES, UTILITIES, ALLOWABLE MATERIALS, TRAFFIC ROUTES, DELIVERY LOCATIONS AND METHODS, STORAGE OF MATERIALS AND TOOLS, NOISE, DUST CONTROL, REQUIRED DEPOSITS, REQUIRED CONTRACTORS, CLEAN-UP, AND ALL OTHER MATTERS REQUIRING ADHERENCE TO LANDLORD REQUIREMENTS.
4. APPLICABLE STANDARDS OF THE CONSTRUCTION INDUSTRY HAVE THE SAME FORCE AND EFFECT ON PERFORMANCE OF THE WORK AS IF COPIED DIRECTLY INTO CONTRACT DOCUMENTS OR BOUND AND PUBLISHED HEREWITH. COMPLY WITH STANDARDS IN EFFECT AS OF THE DATE OF CONTRACT DOCUMENTS, UNLESS OTHERWISE INDICATED
5. THE GC IS RESPONSIBLE TO RECEIVE, COUNT AND VERIFY ALL OWNER FURNISHED ITEMS AT THE JOB SITE, INCLUDING BUT NOT LIMITED TO, FREE-STANDING FIXTURES, PERIMETER FIXTURES, FLOORING, GLAZING CHANNEL, CASEWORK & MILLWORK ITEMS, LIGHTING, LAMPS, GRAPHICS, A/V EQUIPMENT, AND FITTING ROOM COMPONENTS. GC TO DOCUMENT & REPORT SHORTAGES AND/OR DAMAGES IMMEDIATELY UPON SHIPMENT. ANY DAMAGES NOT NOTED SHALL BECOME THE RESPONSIBILITY OF THE GC.
6. UNLESS OTHERWISE INDICATED, THE GC IS TO FURNISH ALL MATERIALS, LABOR AND EQUIPMENT FOR THE COMPLETE AND SATISFACTORY EXECUTION OF THE CONTRACT WORK AS SHOWN, CALLED FOR, EXPRESSED OR REASONABLY IMPLIED BY THE CONTRACT DOCUMENTS AND IN COMPLIANCE WITH CODES AND REGULATIONS OF ALL NATIONAL, STATE AND LOCAL AUTHORITIES HAVING JURISDICTION.
7. GC TO CONTACT TENANT PRIOR TO START OF CONSTRUCTION TO CONFIRM ALL VENDOR SUPPLIED ITEMS, INSTALLATION AND SCHEDULE.
8. PICTURES OF THE JOB SITE MUST BE SENT TO THE CONSTRUCTION MANAGER OR PROJECT MANAGER EVERY FRIDAY BY 10 AM EST, ALONG WITH THE TENANT REQUIRED "CONTRACTOR FORM" SPREADSHEET. THE SPREADSHEET HAS BEEN PROVIDED WITH THE BID PACKAGE FROM THE ARCHITECT. AT ANY TIME, TENANT'S CONSTRUCTION MANAGER OR PROJECT MANAGER HAS THE RIGHT TO REQUEST JOB SITE PICTURES MORE FREQUENTLY. THE GC MUST COMPLY WITH THIS REQUEST. DIGITAL PICTURES ARE REQUIRED TO BE PLACED ON TENANT'S PLAN ROOM WEBSITE.
9. "PROVIDE" OR "PROVIDED" REFERS TO BOTH FURNISH AND INSTALL BY THE PARTY LISTED
10. THE GC IS RESPONSIBLE FOR HAVING THE MOST CURRENT SET OF DRAWINGS ON SITE DURING CONSTRUCTION AND ALSO FOR THE DISTRIBUTION OF CURRENT DRAWINGS TO ALL SUBCONTRACTORS. THE GC AND THEIR SUBCONTRACTORS ARE RESPONSIBLE FOR REVIEWING THE REVISED DRAWINGS FOR CHANGES, REGARDLESS OF THE PRESENCE OF REVISION CLOUDS ON THE DRAWINGS. THE GC IS RESPONSIBLE FOR NOTIFYING THE OWNER OF ANY CHANGES THAT AFFECT THE ORIGINAL SCOPE OF WORK. THE GC MAY CONTACT ARCHITECT PRIOR TO CONSTRUCTION TO REQUEST THE MOST CURRENT SET OF ISSUED DRAWINGS.
11. ALL GENERAL CONTRACTORS AND SUB-CONTRACTORS ARE REQUIRED TO CONTACT THE MALL MANAGEMENT OFFICE PRIOR TO ANY SITE VISITS TO SCHEDULE AN APPOINTMENT TO VISIT THE SPACE.
12. THE GC IS RESPONSIBLE FOR HAVING A COPY OF THE LANDLORD APPROVED SET ON SITE AT ALL TIMES AND IS RESPONSIBLE FOR COMPLIANCE WITH ALL NOTES/ COMMENTS WITHIN THE DRAWING PACKAGE.


DEFERRED SUBMITTALS

- SIGN SHOP DRAWINGS - TO BE SUBMITTED BY TENANT SIGN VENDOR UNDER SEPARATE REVIEW
- FIRE SPRINKLER SYSTEM SHOP DRAWINGS (WHERE APPLICABLE) - TO BE SUBMITTED BY TENANT GC UNDER SEPARATE REVIEW. GC VERIFY PRIOR TO BID IF ANY REQ'D SYSTEM UPGRADES ARE APPLICABLE.
- FIRE ALARM SYSTEM SHOP DRAWINGS (WHERE APPLICABLE) - TO BE SUBMITTED BY TENANT GC UNDER SEPARATE REVIEW. GC VERIFY PRIOR TO BID IF ANY REQ'D SYSTEM UPGRADES ARE APPLICABLE.


KEY PLAN

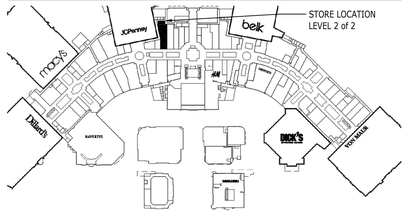

SITE MAP

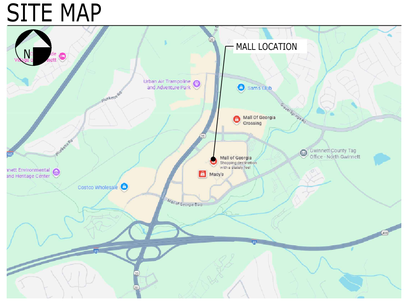

FLOOD MAP

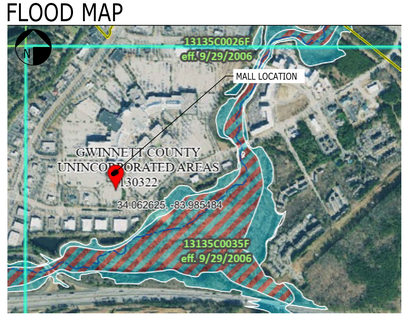

DRAWING INDEX

		CLIENT REVIEW SET 10/30/25	ORIGINAL SET - 11/08/25	LANDLORD COMMENTS - 11/25/25	REVISION 1 - 11/25/25 PERMIT	REVISION 2 - 05/29/26 BUILDING COMMENTS	REVISION 3 - 07/06/26 BUILDING COMMENTS
CS	COVER SHEET	●	●	●	●	●	
1 CS1	~~FIRE SAFETY & CODE REVIEW~~		●		●		
LL1	LANDLORD NOTES			●			
1 IS1	~~INFORMATION SHEET~~	●	●		●		
IS2	INFORMATION SHEET	●	●				
IS3	ACCESSIBILITY DETAILS	●	●				
IS4	ACCESSIBILITY DETAILS	●	●				
D1.1	DEMOLITION FLOOR PLAN	●	●				
D1.2	DEMOLITION FLOOR PLAN	●	●				
D2.1	DEMOLITION CEILING PLAN	●	●				
D2.2	DEMOLITION CEILING PLAN	●	●				
A1.1	CONSTRUCTION PLAN AND DETAILS	●	●				
A1.2	CONSTRUCTION PLAN	●	●				●
A2.1	FIXTURE PLAN AND DETAILS	●	●		●		
A2.2	FIXTURE PLAN AND DETAILS	●	●				
A3.1	WALL FINISH PLAN	●	●				
A3.2	WALL FINISH PLAN	●	●				
A4.1	FLOOR FINISH PLAN AND DETAILS	●	●				
A4.2	FLOOR FINISH PLAN	●	●				
A5.1	FITTING ROOM DETAILS	●	●				
A6.1	REFLECTED CEILING PLAN AND DETAILS	●	●				
A6.2	REFLECTED CEILING PLAN	●	●				
A7.1	LIGHTING PLAN AND DETAILS	●	●				
A7.2	LIGHTING PLAN	●	●				
A8.1	STOREFRONT ELEVATION AND DETAILS	●	●			●	
A9.1	STOREFRONT SECTIONS	●	●			●	
A10.1	INTERIOR ELEVATIONS	●	●				
M0.0	MECHANICAL TITLE SHEET AND DETAILS	●	●				
M1.0	HVAC PLAN	●	●	●			
M1.1	HVAC PLAN	●	●				
M2.0	MECHANICAL SPECIFICATIONS	●	●	●			
P1.0	PLUMBING PLAN	●	●	●		●	
E0	ELECTRICAL TITLE SHEET & PANEL SCHEDULES	●	●	●			
E1.0	PARTIAL LIGHTING PLAN AND NOTES	●	●				
E1.1	PARTIAL LIGHTING PLAN AND LIGHT FIXTURE SCHEDULE	●	●	●			
E2.0	POWER PLAN AND NOTES	●	●			●	
E2.1	PARTIAL POWER PLAN	●	●			●	
E3	ELECTRICAL DETAILS	●	●			●	
E4	ELECTRICAL SPECIFICATIONS	●	●				

(Scott Bofinger) Architect of Record is not responsible for interpreting the intent of the construction documents, including making modifications as may be necessary during the construction phase; and that the Architect of Record is no longer liable for the work where changes to these documents have been made.

SCOPE OF WORK

2

THIS PROJECT IS AN INTERIOR ALTERATION TO AN EXISTING TENANT SPACE IN A 2-STORY, SPRINKLERED, MULTI-TENANT STRUCTURE TO HOUSE A RETAIL OCCUPANCY. THE SCOPE OF WORK INCLUDES THE RECONFIGURATION OF SPACE TO CONSTRUCT AN EXPANDED SALES FLOOR. ALL OTHER AREAS ARE EXISTING TO REMAIN; (2) EXISTING FULLY ACCESSIBLE TOILET ROOMS; MINOR MODIFICATIONS AND EXTENSIONS OF EXISTING MECHANICAL & ELECTRICAL SYSTEMS.

FIRE MARSHAL INSPECTIONS

GWINNETT COUNTY FIRE MARSHAL INSPECTIONS ARE TO BE SCHEDULED ONLINE AT : GwinettZIP.com

- 50% = Inspections of vertical penetrations.
- 80% = Inspections of any fire rated partitions, floor or ceiling, ceiling cover up.
- 100% = Final inspection, all systems and equipments are installed and operational, Any inspection requests made before 2:00pm will b scheduled for the next business day.

1

Operations Director
Peter Mikkelsen
E: PMikkelsen@simon.com
T: 770.271.9458

Mall Manager
John DiCioccio
E: jdiciocc@simon.com
T: 770.271.9458

Tenant Coordinator:
Nicholas DeRosa
E: nicholas.derosa@simon.com
T: 317.719.8168

AÉROPOSTALE
#363

MALL OF GEORGIA
SPACE 2016A
3333 BUFORD DR
BUFORD, GA 30519

LGA PARTNERS
444 Liberty Avenue Suite 1500 Pittsburgh, PA 15222
Phone: 412.243.3430 Web: www.LGA-Partners.com

These drawings are instruments of the Architect's service and are the property of LGA Partners LP. They shall not be reproduced or used in any way, whatsoever, without the written permission of LGA Partners LP. © 2026

- BID SET - NOT FOR CONSTRUCTION


NO.	DATE	DESCRIPTION
3	07/06/26	BUILDING COMMENTS
2	05/29/26	PERMIT COMMENTS
1	11/25/25	LANDLORD COMMENTS

DATE:	11/08/25
DRAWN BY:	RRR
PROJECT NO.:	25477


COVER SHEET

CS

TRIM PROFILES

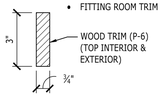

TRIM "G"
SCALE: 3" = 1'-0"

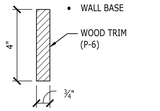


TRIM "F"
SCALE: 3" = 1'-0"

TRIM NOTES

1. ALL TRIM FURNISHED BY VENDOR & INSTALLED BY GC.
2. AFTER ALL TRIM HAS BEEN INSTALLED, GC SHALL PLUG HOLES, CAULK GAPS AND TOUCH UP AREAS AS NECESSARY. SEE FINISH SCHEDULE NOTE #4 THIS SHEET.

BUILT-UP POSTS/ BEAMS

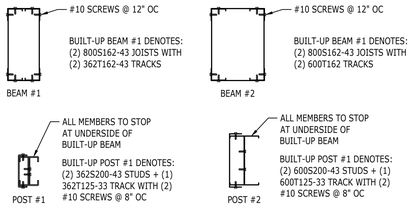

2

FINISH SCHEDULE

MARK	MANUFACTURER	TYPE/COLOR	NOTES
ACP-1	EXISTING	EXISTING	EXISTING 2' x 4' CEILING PANELS
BR-3	BRICK IT	CULTURED BRICK: WHITESTONE	BRICK VENEER/ VARIABLE HEIGHTS & LENGTHS; SEE FINISH NOTE #15
FRP-1	EXISTING	EXISTING	EXISTING 4'-0" HIGH FRP PANELS BY GC
GL-1	GC	1/2" CLEAR TEMPERED	GC TO FURNISH & INSTALL GLASS
GL-2	MIRROR	---	1/4" MIRRORED GLASS W/ MACHINE POLISHED EDGES
P-1	BENJAMIN MOORE	SUPER WHITE	FIELD PAINT, SEE FINISH NOTES FOR PAINT FINISH TYPES
P-3	BENJAMIN MOORE	308 BLACK	CHALK BOARD PAINT @ 'I-CHAT' WALL
P-5	BENJAMIN MOORE	2112-60 CEMENT GREY	WALLS BELOW TOP TRIM WHERE GRAY STANDARDS OCCUR, OVERHEAD/DECK, FITTING ROOMS, SEE ELEVATIONS
P-6	SHERWIN WILLIAMS	SW-6994 GREENBLACK	BRAKE METAL COLORED PAINT, INTERIOR SALES AREA
F-1	GC	POLISHED SLAB	DIAMOND POLISH W/ JOINT FILLER. SEE NOTE #14
F-2	EXISTING	EXISTING VCT	EXISTING VCT FLOORING. PATCH/MATCH ANY DAMAGED OR MISSING TILES
WC-WB-B	VENDOR	WHITE BRICK	SIMULATED WHITE BRICK WALLCOVERING, INSTALLED VERTICALLY**
WD-1	VENDOR	BRUNSWICK WOOD WALL	WHITE WASHED WOOD WALL PANELS
MT-1	GC	16 GA BRAKE METAL POWDERCOAT MATTE FINISH	MATTE FINISH TO MATCH (P-6). GC TO PROVIDE TENANT AND ARCHITECT W/ CONTROL SAMPLE PRIOR TO PRODUCTION

FINISH NOTES

1. ALL INTERIOR WALL AND CEILING FINISHES SHALL BE IN ACCORDANCE WITH CURRENT STATE AND LOCAL BUILDING CODES. THE GC SHALL PROVIDE ALL FLAME SPREAD AND SMOKE DENSITY RATINGS FOR FINISH MATERIALS TO THE BUILDING DEPARTMENT AS REQUIRED.

2. ALL INTERIOR WALL AND CEILING FINISHES SHALL MEET THE FOLLOWING SPECIFICATIONS:

MALL SIDE	WALLS & CEILINGS
A. CLASS 'B' FLAME SPREAD INDEX	26 TO 75 MAX
B. SMOKE DENSITY RATING	300 MAX
TENANT SIDE	**WALLS & CEILINGS**
A. CLASS 'C' FLAME SPREAD INDEX	76 TO 200 MAX
B. SMOKE DENSITY RATING	450 MAX

3. ALL WOOD MUST BE CLASS 'A' FIRE RATED NON-COMBUSTIBLE MATERIAL AND ALL WOOD FIXTURES MUST BE CLASS 'A' STAMPED OR FURNISH MANUFACTURER'S CERTIFICATION.

4. ALL PAINTED SURFACES TO RECEIVE ONE (1) PRIME COAT AND TWO (2) FINISH COATS. PAINT FINISH TYPES AND LOCATIONS:
   - FLAT FINISH: ALL INTERIOR GWB CEILINGS IN SALES AREA. ALL GWB WALLS ABOVE FINISHES (12'-0" AND HIGHER) & ANY UNFINISHED CEILINGS IN SALES AREA.
   - EGGSHELL FINISH: ALL INTERIOR GWB WALLS IN SALES AREA. STOREFRONT BRICK.
   - SEMI-GLOSS FINISH: ALL INTERIOR GWB WALLS IN TOILET ROOMS AND STOCK AREA. ALL WOOD TRIM, UNO. ALL INTERIOR WOOD SURFACES AND DOORS.

5. ALL DOORS AND FRAMES TO BE PAINTED TO MATCH COLOR OF ADJACENT SURFACES (EGGSHELL FINISH).

6. GC SHALL PAINT ALL NON-SALES AREA PARTITIONS & GWB CEILINGS P-1 (UNO). IF NO CEILING IS SPECIFIED IN THE NON-SALES AREA, GC TO LEAVE DECK & STRUCTURE ABOVE UNPAINTED PAINTING OF THE STOCK ROOM WALLS SHALL BE AS FOLLOWS: IF THE OVERALL HEIGHT OF THE STOCK AREA DECK STRUCTURE IS LESS THAN 18'-0" AFF, THE WALLS SHALL BE PAINTED TO UNDERSIDE OF DECK. IF THE OVERALL HEIGHT OF THE STOCK AREA DECK STRUCTURE IS GREATER THAN 18'-0" AFF, THE WALLS SHALL BE PAINTED TO 14'-0" AFF.

7. ALL MATERIALS INSTALLED SHALL BE A MINIMUM OF CLASS II; EXCEPT ALL MATERIALS INSTALLED ON THE STOREFRONT SHALL BE A MINIMUM OF CLASS I. MATERIALS NOT MEETING THE CLASS MINIMUMS, SHALL BE COVERED WITH A COATING OF NOT LESS THAN 1/28" THICK THAT IS FIRE RATED FOR THE REQUIRED CLASSIFICATION.

8. AFTER INSTALLATION OF ALL FIXTURES, GC TO TOUCH UP ANY SURFACES THAT MAY BE DAMAGED.

9. GC TO APPLY (1) COAT STIX WATERBORNE PRIMER & (2) COATS OF COROTECH EPOXY PAINT. EPOXY TO BE SPRAYED APPLIED, NOT BRUSHED.

10. DIAMOND POLISHED SLAB WITH JOINT FILLER - FURNISH AND INSTALL METSQURE MAQURE POLYEUREA CRACK AND JOINT FILLER TO MATCH SLAB COLOR.

CONCRETE POLISHING (F-1) STANDARD

- RELOCATE EXISTING TO REMAIN FLOOR FIXTURES (IF APPLICABLE) AS NEEDED TO ACCOMMODATE DEMO AND FLOOR POLISHING
- CLEAN OUT CONTROL JOINTS AND FILL WITH METZGER MCGUIRE SEMI-RIGID JOINT SEALER; COLOR TO MATCH SLAB
- DIAMOND GRIND SLAB TO REMOVE GLUE/MASTIC FROM PREVIOUS TENANT'S FLOORING
- 3 STEP METAL GRINDING (40, 80, 150 METAL BOND DIAMOND GRIND)
- DENSIFIER/HARDENER
- 100 GRIT AND 200 GRIT RESIN BOND DIAMOND GRIND STEPS
- 400 GRIT RESIN BOND DIAMOND GRIND STEPS
- DENSIFIER/HARDENER
- HEPA VACUUM SYSTEMS UTILIZED FOR DUST CONTROL
- ALL EDGES TO BE HAND GRINDED/POLISHED TO BEST MATCH FIELD COLOR

ADDITIONAL NOTES:

- RAMP AS NECESSARY AT ENTRY TO BE FLUSH WITH MALL FINISHED FLOOR
- REQUIRED POWER OR GENERATOR RENTAL PROVIDED BY FLOORING VENDOR
- MINOR PATCHWORK INCLUDED

15. GC TO CONTACT 'BRICK IT - THIN BRICK INSTALLATION SYSTEMS' TO FURNISH & INSTALL (BR-3) AND THE REQUIRED MORTAR. GC SHALL OBTAIN THE BRICK VENEER INSTALLATION MANUAL FROM THE MANUFACTURER AND ADHERE TO MANUFACTURER'S INSTALLATION GUIDELINES. BRICK VENEER TO BE ADHERED TO CEMENT BOARD BACKER USING A RECOMMENDED MASONRY ADHESIVE: LOCTITE POWERGRAB or LIQUID NAILS MARBLE & GRANITE. BRICK VENEER TO BE SET USING A RUNNING BOND PATTERN WITH UNIFORM 1/2" MORTAR JOINTS. MORTAR TO BE: LATICRETE #89 "SMOKE GREY".

DOOR SCHEDULE

DOOR	TYPE	SIZE	HARD WARE	MATERIAL		FIRE RATING	NOTES
				DOOR	FRAME		
1.1	--	10'-0" W x 10'-5" H	1	ALUM.	--	--	OVERHEAD ROLLING GRILLE**
2.1	A	3'-0" W x 7'-0" H	2	HM	HM	--	PAINT DOOR & FRAME (P-6)
2.2	A	3'-0" W x 7'-0" H	2	HM	HM	--	PAINT DOOR & FRAME (P-6)
*3.1	B	3'-0" W x 7'-0" H	3	EX	EX	--	PAINT DOOR & FRAME (P-1) INTERIOR
*4.1	A	3'-0" x 7'-0"	4	HM	HM	--	PAINT DOOR & FRAME (P-1)
*4.2	A	3'-0" x 7'-0"	4	HM	HM	--	PAINT DOOR & FRAME (P-1)
*5.1	E	3'-0" x 6'-8"	5	WD	WD	--	SEE ELEVATIONS FOR PAINT FINISH
*6.1	F	3'-0" x 6'-8"	5	WD	WD	--	SEE ELEVATIONS FOR PAINT FINISH
*6.2	F	3'-0" x 6'-8"	5	WD	WD	--	SEE ELEVATIONS FOR PAINT FINISH
*6.3	F	3'-0" x 6'-8"	5	WD	WD	--	SEE ELEVATIONS FOR PAINT FINISH
*7.1	A	3'-0" x 7'-0"	7	HM	HM	--	PAINT DOOR & FRAME (P-1)

* EXISTING DOORS INDICATED BY '*'. INSPECT, REPAIR, AND/OR REPLACE AS REQUIRED FOR PROPER WORKING ORDER.

** FURNISHED & INSTALLED BY GRILLE INSTALLER. OPEN TYPE, MANUAL OPERATION, ALUMINUM FINISH WITH BLACK ANODIZED GRILLE GUIDES. GC TO FURNISH & INSTALL ACCESS PANELS AS REQUIRED BY MANUFACTURER.

DOOR HARDWARE SCHEDULE

* GC TO FURNISH & INSTALL ALL DOOR HARDWARE, UNLESS NOTED OTHERWISE.
* ALL HARDWARE IS "SCHLAGE" UNLESS NOTED OTHERWISE.
* ALL LOCKSETS ARE 'INSTAKEY' UNLESS NOTED OTHERWISE.

HARDWARE SET 1 - FRONT ENTRY:
+ (1)EA. 'BEST' MORTISE CYLINDER IE74 - 1-1/2" US32D
+ (1)EA. 'BEST' MORTISE THUMB CYLINDER US32D
+ (1)EA. 'BEST' 7-PIN CORE

NOTE:
- GC TO ENSURE THUMB CYLINDER IS ACCEPTABLE BY LOCAL BUILDING INSPECTOR.
- PROVIDE SIGNAGE ON EGRESS SIDE ADJACENT TO DOOR STATING "THIS DOOR SHALL REMAIN UNLOCKED WITH STORE IS OCCUPIED."

HARDWARE SET 2 - SALES/STOCK DOOR(S):
+ (3)EA. BUTT HINGES BB1279 x 4-1/2" x 4-1/2" US32D
+ (1)EA. PUSH PLATE 54" x (4" x 20") US32D
+ (1)EA. PULL PLATE 5325A US32D
+ (1)EA. DOOR CLOSER 1460-H AL WITH HOLD OPEN ARM
+ (1)EA. KICKPLATE 10" x 34" US32D
+ (1)EA. DOOR STOP 520 US26D

HARDWARE SET 3 - REAR EGRESS DOOR:

NOTE: DOOR IS EXISTING TO REMAIN, REMOVE ALL HARDWARE ON CORRIDOR SIDE OF DOOR AND COVER WITH PLATES OR PLUGS.

ALWAYS PROVIDE NEW PANIC HARDWARE:
+ (1) EA. 'DETEX' ECL-600 EXIT CONTROL LOCK
+ (1) EA. NEW 'BEST' 7 PIN CORES FOR 'DETEX'

VERIFY EXISTING OR PROVIDE NEW:
+ (1) EA. DOOR CLOSER 1460-H AL
+ (1) EA. PEEP HOLE DS1000 MG; METALLIC SILVER FINISH
+ (1) EA. DOOR BELL 340A-4GS
+ (1) EA. DOOR PULL 100 US26D - INSIDE OF DOOR
+ (1) EA. KICKPLATE 10" x 2" LESS WIDTH OF DOOR US32D
+ (3) EA. BUTT HINGES BB191 x 4-1/2" x 4-1/2" US26D NRP
+ (1) EA. PULL HANDLE - INSIDE OF DOOR
+(1) EA. 10" SECURITY LATCH GUARD PLATE, DON-JO BLP-210

*GC TO FURNISH & INSTALL EXTERIOR TENANT IDENTIFICATION SIGNAGE PER LANDLORD'S STANDARDS.


HARDWARE SET 4 - TOILET ROOM(S):
+ (3)EA. BUTT HINGES BB1279 x 4-1/2" x 4-1/2" US32D
+ (1)EA. PRIVACY AL40S-SAT 2 3/4" ASA 626
+ (1)EA. DOOR CLOSER 1460-H AL

HARDWARE SET 5 - FITTING ROOM(S):

* THIS HARDWARE IS EXISTING TO REMAIN. KEY ALIKE.

HARDWARE SET 7 - CLOSET DOOR(S):
+ (3)EA. BUTT HINGES BB1279 x 4-1/2" x 4-1/2" US32D
+ (1)EA. PASSAGE AL10S-SAT 2 3/4" ASA 626

DOOR/FRAME TYPES

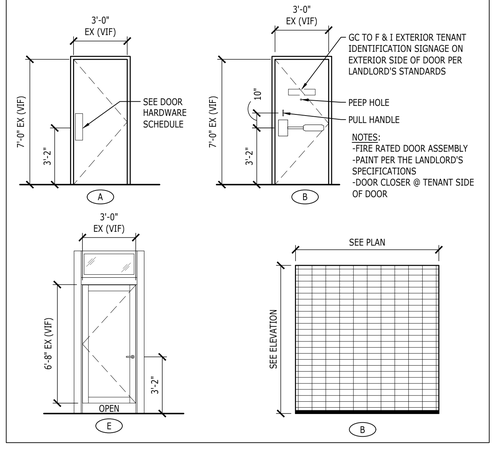

AÉROPOSTALE
#363

MALL OF GEORGIA
SPACE 2016A
3333 BUFORD DR
BUFORD, GA 30519

LGA PARTNERS
444 Liberty Avenue Suite 1500 Pittsburgh, PA 15222
Phone: 412.243.3430 Web: www.LGA-Partners.com

These drawings are instruments of the Architect's service and are the property of LGA Partners LP. They shall not be reproduced or used in any way, whatsoever, without the written permission of LGA Partners LP. © 2026

- BID SET - NOT FOR CONSTRUCTION

NO.	DATE	DESCRIPTION
2	05/29/26	PERMIT COMMENTS

DATE:	11/08/25
DRAWN BY:	RRR
PROJECT NO.:	25477

INFORMATION SHEET

IS1

M.E.P. RESPONSIBILITY SCHEDULE

	EXISTING	NOT APPLICABLE	LANDLORD FURNISH	LANDLORD INSTALL	TENANT VENDOR FURNISH	TENANT VENDOR INSTALL	GENERAL CONTRACTOR FURNISH	GENERAL CONTRACTOR INSTALL	REMARKS
MECHANICAL - REFER TO MECHANICAL SHEETS FOR ADDITIONAL INFORMATION									
HVAC UNITS	●								
ROOF WORK	●								
HVAC UNIT CURB	●								
HVAC DISTRIBUTION - DUCTWORK, DIFFUSERS, ETC.	●						●	●	
AIR BALANCING	●						●	●	
EXHAUST FAN/ LIGHT COMBO	●								
EXHAUST DUCTWORK	●								
RETURN AIR GRILLES	●						●	●	
HVAC WARRANTY CALLS		●							
HVAC FILTER CHANGE							●	●	AFTER CONSTRUCTION COMPLETION
DUCT SMOKE DETECTION	●								
SMOKE EVACUATION SYSTEM		●							
TRANSFER GRILLE FIRE DAMPERS		●							
FIRE SPRINKLER SHUT-OFF	●						●	●	
SPRINKLER SYSTEM MODIFICATION	●						●	●	SEE NOTE #1 BELOW
CUSTOM COLORED SPRINKLER ESCUTCHEONS		●							
PLUMBING FIXTURES (H.C. ACCESSIBLE)	●								
WATER & SEWER STUB-INS	●								
WATER & SEWER PIPING	●								
ELECTRICAL - REFER TO ELECTRICAL SHEETS FOR ADDITIONAL INFORMATION									
METER SOCKET	●								
ELECTRICAL SERVICE	●								
TRANSFORMER	●								
ELECTRICAL PANELS	●								
WIRING, CIRCUITING, RECEPTACLES, SWITCHES, ETC.	●						●	●	
DATA CABLES & CONDUITS	●						●	●	
LOW VOLTAGE WIRING (PLENUM RATED)	●						●	●	TERMINATION BY VENDOR, SEE ELECTRICAL PLANS FOR ADDITIONAL INFORMATION
CONNECTION & WIRING OF CASHWRAP/ BACKWRAP	●						●	●	
P.O.S. SYSTEM					●	●			CONTACT TENANT CONSTRUCTION MANAGER
TELEPHONE SYSTEM					●	●			CONTACT TENANT CONSTRUCTION MANAGER
LIGHTING CONTROL SYSTEM							●	●	INCLUDE PROPER PROGRAMMING, SEE ELECTRICAL SHEETS
LOAD LIMITER SYSTEM	●								
CURRENT LIMITING PANEL					●			●	
OCCUPANCY SENSORS	●						●	●	
EXIT SIGNS	●				●			●	
EMERGENCY LIGHTING	●						●	●	GC FURNISHES REPLACEMENT LAMPS
LIGHT FIXTURES & TRACK	●				●			●	
LAMPS	●				●		●	●	GC FURNISHES REPLACEMENT LAMPS
LIGHT AT MANAGERS DESK	●								GC FURNISHES REPLACEMENT LAMPS
MAIN SIGN WHIP	●						●	●	COORDINATE W/ VENDOR
TIMECLOCK							●	●	GC TO PROVIDE IF NOT EXISTING
CLOSED CIRCUIT TV CAMERA SYSTEM					●	●		●	COORDINATE W/ VENDOR
SECURITY SYSTEM (*SEE NOTE #2 BELOW)					●	●		●	CONTACT TENANT CONST. MANAGER / WIRING & CONDUIT BY GC
SOUND SYSTEM	●				●	●		●	CONTACT TENANT CONST. MANAGER / WIRING & CONDUIT BY GC
FIRE ALARM	●						●	●	SEE NOTE #1 BELOW
PANEL ALARM DEVICE @ REAR DOOR							●	●	
DOOR BELL AND CONTACT	●								
SHOPPER TRACKING					●	●		●	CONTACT TENANT CONST. MANAGER / WIRING & CONDUIT BY GC ADD COVERPLATE TO J-BOX & DRILL 5/16" HOLE IN CENTER OF PLATE

GENERAL RESPONSIBILITY NOTE(S):

1. GC TO CONTACT THE MALL OPERATIONS MANAGER TO VERIFY ANY/ALL REQUIRED CONTRACTORS FOR THIS MALL. THE GC IS TO PROVIDE ALTERNATE BID(S) FOR ALL LANDLORD REQUIRED CONTRACTORS.
2. GC WILL BE RESPONSIBLE TO CONTACT SECURITY VENDOR DURING THE FIRST WEEK OF CONSTRUCTION TO SCHEDULE A SITE VISIT BY A SECURITY VENDOR TECHNICIAN. THE TECHNICIAN WILL AT THAT TIME, PERFORM A TEST TO DETERMINE THE CAPABILITY OF THE SECURITY SYSTEM WITH THE EXISTING CONDITIONS.
3. GC SHALL BE RESPONSIBLE TO DISPATCH TECHNICIANS WITH SAME DAY RESPONSE TO ALL HVAC OUTAGES DURING THE ONE YEAR WARRANTY PERIOD.

RESPONSIBILITY SCHEDULE

	EXISTING	NOT APPLICABLE	LANDLORD FURNISH	LANDLORD INSTALL	TENANT VENDOR FURNISH	TENANT VENDOR INSTALL	GENERAL CONTRACTOR FURNISH	GENERAL CONTRACTOR INSTALL	REMARKS
GENERAL									
BUILDING PERMIT/ FEES							●		TENANT TO REIMBURSE ACTUAL COSTS OF PERMIT
OTHER PERMITS, FEES, INSURANCE							●		IF REQUIRED
TRASH REMOVAL & DUMPSTER							●	●	INCLUDING NEW DUMPSTER FOR OPS TRUCK, SEE NOTE #1 BELOW
CONCRETE SLAB - STRUCTURAL	●								
TEMPORARY BARRICADES					●	●			BOSTON RETAIL SOLUTIONS - GC TO COORDINATE
BARRICADE GRAPHICS					●	●			BOSTON RETAIL SOLUTIONS - GC TO COORDINATE
CLEAN-UP & FINAL CLEANING							●	●	INCLUDES HIGH DUST CLEANING
STOREFRONT									
DEMOLITION							●	●	
NEUTRAL PIERS & LANDLORD BULKHEAD	●								
METAL REVEALS							●	●	
STRUCTURAL STEEL, LIGHT GAGE FRAMING & CONNECTIONS							●	●	
ROLLING GRILLE, SUPPORT & HARDWARE					●	●			
TUBE STEEL COLUMNS AND CONNECTIONS FOR ROLLING GRILLE					●	●			GC TO COORDINATE W/ VENDOR
BOX COLUMNS & HEADERS							●	●	
GLAZING CHANNELS							●	●	
GLASS							●	●	
BRAKE METAL EXTRUSIONS (MT-1)							●	●	
FIRE RATED WOOD BLOCKING							●	●	
SHEATHING							●	●	
SIGN ASSEMBLY					●	●			
BLADE SIGN & HARDWARE		●							
BRICK VENEER & MORTAR (BR-3)							●	●	GC TO CONTACT REQUIRED VENDOR FOR PRODUCTS
GENERAL CONSTRUCTION									
DEMOLITION							●	●	SELECTIVE DEMO, REFER TO PLANS
CORE DRILLING OF EXISTING SLAB							●	●	GC TO X-RAY SLAB PRIOR TO ANY CUTTING
DEMISING PARTITION STUDS	●								
DEMISING PARTITION GWB	●						●	●	
FIRE SPRAY	●						●	●	REPAIR ANY DAMAGE CAUSED TO MAINTAIN RATING
FIRE STOPPING	●								
CARPENTRY, ROUGH & FINISH							●	●	
BLOCKING & METAL STRAPPING							●	●	
SOUND INSULATION		●							
INTERIOR PARTITION GWB, METAL STUDS, FURRING, ETC.	●						●	●	
ACOUSTIC CEILING & APPLICABLE FRAMING/ SUSPENSION	●						●	●	REPLACE STAINED, DAMAGED OR MISSING PANELS TO MATCH EX
GYPSUM BOARD CEILING & APPLICABLE FRAMING/ SUSPENSION	●						●	●	
ACCESS PANELS	●						●	●	
UNISTRUT/ KINDORF, THREADED ROD & CONNECTIONS							●	●	
DOORS & FRAMES	●						●	●	
DOOR HARDWARE	●						●	●	
FITTING ROOM DOORS AND HARDWARE	●							●	ENSURE FITTING ROOM DOORS ARE KEYED ALIKE
PAINTING							●	●	
MOISTURE TEST - FLOOR		●							
FLOOR PREPARATION; INCLUDING FLOATING IF NECESSARY							●	●	
FLOOR PROTECTION; INCLUDING CLEANING/ SEALING/ WAXING							●	●	
POLISHED CONCRETE SLAB (F-1)							●	●	
MALL TILE FLOORING & GROUT							●	●	
TENANT TILE FLOORING		●							
TENANT GROUT		●							
VCT FLOORING, REQUIRED ADHESIVE & SEALANT (F-2)	●						●	●	
SHEET VINYL FLOORING, REQUIRED ADHESIVE & SEALANT (F-4)		●							
REDUCER STRIP ADHESIVES, ETC.							●	●	
FLOOR TRANSITION STRIPS							●	●	
SCHLUTER FLOOR TRANSITION STRIP							●	●	
RUBBER COVE BASE (B-2)							●	●	
WALLPAPER GRAPHICS					●			●	
FRP PANELS (FRP-1)	●								
BRICK VENEER & MORTAR (BR-3)							●	●	GC TO CONTACT REQUIRED VENDOR FOR PRODUCTS
TRIM/ CROWN MOLDING	●				●			●	
FIXTURES: ALL ITEMS TO BE DELIVERED WITH FIXTURE PACKAGE, UNLESS NOTED OTHERWISE									
PERIMETER WALLS: WALL STANDARDS, SHELVING, & HARDWARE					●			●	
WOOD WALL PANELS (WD-1)					●			●	
CASHWRAP & BACKWRAP	●				●			●	EXISTING REPAINT
FREE STANDING FIXTURES					●			●	SEE FIXTURE PLAN FOR GC ASSEMBLED FIXTURE LIST, SOME ARE RELO
ALL NON-SALES SHELVING	●								
MANAGERS DESK & SHELVING	●								
SAFE					●			●	OPS TRUCK
LOCKERS	●								
NETWORK RACK	●								
EMPLOYEE COUNTER		●							
RECEIVE & UNLOAD ALL FIXTURE AND OPS DELIVERIES							●	●	
MISCELLANEOUS ACCESSORIES:									
BACKWRAP GRAPHIC LIGHT BOX					●			●	
BACKWRAP GRAPHIC FLIP FRAMES		●							
FITTING ROOM HARDWARE / HOOKS					●			●	
FITTING ROOM BENCHES					●			●	
FITTING ROOM MIRRORS & MASTICS/ FRAMES							●	●	
WINDOW DISPLAY GRIDS					●			●	OPS TRUCK
VISUAL FIXTURE/ MANNEQUINS, ETC.					●	●			VISUAL DEPARTMENT
TOILET ROOM ACCESSORIES (INCLUDING SHELF & HARDWARE)	●								
FIRE EXTINGUISHERS							●	●	
ADA SIGNAGE @ ACCESSIBLE FITTING ROOM							●	●	SIGN TO BE BLACK WITH CONTRAST & BRAILLE LETTERS
ADA SIGNAGE @ TOILET ROOM(S)							●	●	
CORK BOARDS AT MANAGERS DESK / STOCK ROOM							●	●	COORD SIZES & LOCATION(S) W/ TENANT

AÉROPOSTALE

#363

MALL OF GEORGIA
SPACE 2016A
3333 BUFORD DR
BUFORD, GA 30519

LGA PARTNERS
444 Liberty Avenue Suite 1500 Pittsburgh, PA 15222
Phone: 412.243.3430 Web: www.LGA-Partners.com

These drawings are instruments of the Architect's service and are the property of LGA Partners LP. They shall not be reproduced or used in any way, whatsoever, without the written permission of LGA Partners LP. © 2026


- BID SET -
NOT FOR CONSTRUCTION

NO.	DATE	DESCRIPTION

DATE:	11/08/25
DRAWN BY:	RRR
PROJECT NO.:	25477

INFORMATION SHEET

IS2

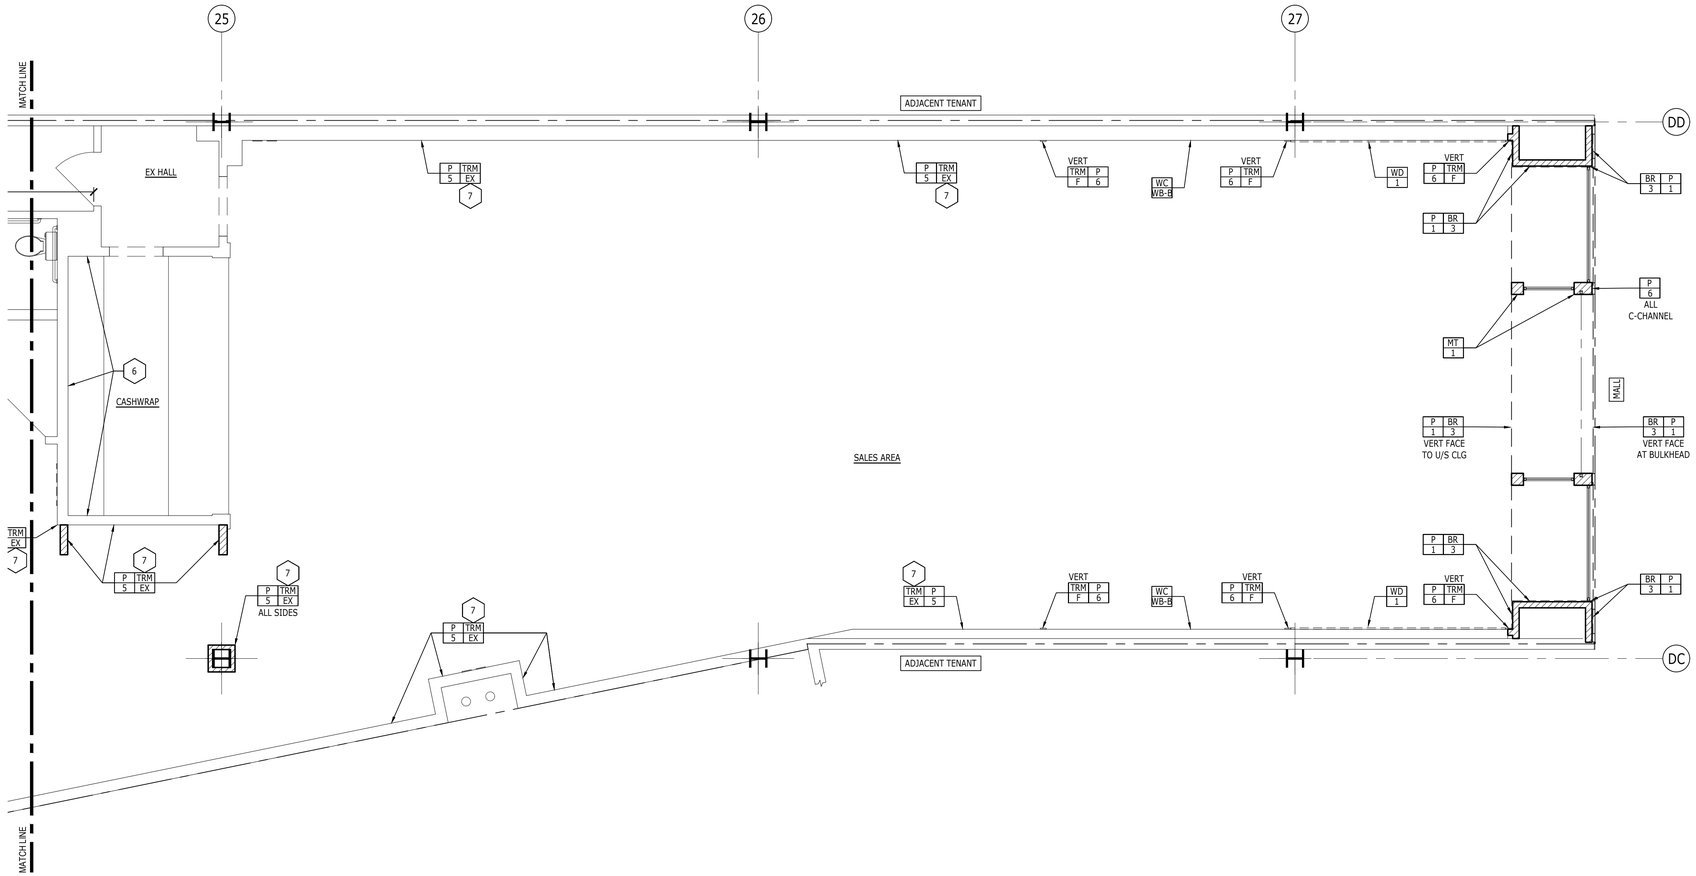

1 A3.1 WALL FINISH PLAN
SCALE: 1/4" = 1'-0"

GENERAL NOTES:

A. SEE INFORMATION SHEET FOR FINISH SCHEDULE.
B. SEE INTERIOR ELEVATIONS FOR ADDITIONAL INFORMATION.
C. FOR NON-SALES AREA WALL FINISHES, REFER TO FINISH NOTES ON INFORMATION SHEET.

KEY NOTES:

1. PAINT PLYWOOD BEHIND THE ELECTRICAL PANELS TO MATCH ADJACENT WALL FINISHES.
2. 'TEAM WALL', PAINT ENTIRE WALL (P-3) TO 8'-0" AFF, (P-1) ABOVE.
3. EXISTING HARD SURFACE WAINSCOT.
4. ALL FITTING ROOM DOOR TRIM TO BE PAINTED (P-6).
5. SEE FITTING ROOM DETAILS FOR WALL FINISHES.
6. SEE INTERIOR ELEVATIONS FOR WALL FINISHES.
7. EXISTING AND SALVAGED/REINSTALLED CROWN MOLDING (TRM-EX).
8. EXISTING WALL FINISHES TO REMAIN.

AÉROPOSTALE

#363

MALL OF GEORGIA
SPACE 2016A
3333 BUFORD DR
BUFORD, GA 30519

LGA PARTNERS
444 Liberty Avenue Suite 1500 Pittsburgh, PA 15222
Phone: 412.243.3430 Web: www.LGA-Partners.com

These drawings are instruments of the Architect's service and are the property of LGA Partners LP. They shall not be reproduced or used in any way, whatsoever, without the written permission of LGA Partners LP. © 2026


- BID SET - NOT FOR CONSTRUCTION

NO.	DATE	DESCRIPTION

DATE:	11/08/25
DRAWN BY:	RRR
PROJECT NO.:	25477

WALL FINISH PLAN

A3.1

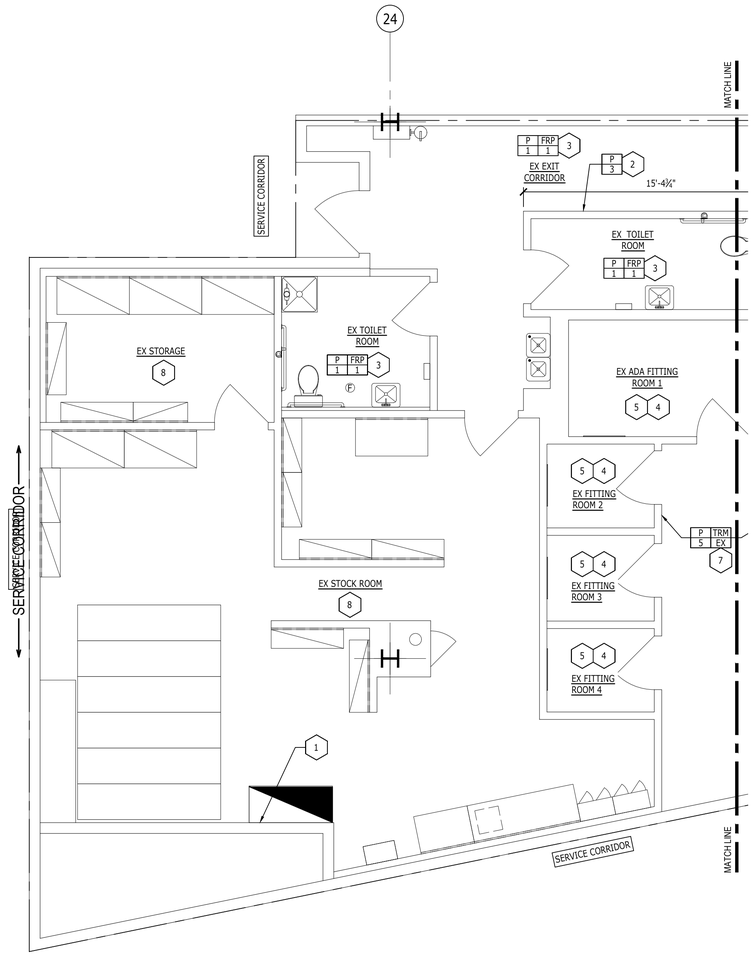

1 A3.2 WALL FINISH PLAN
SCALE: 1/4" = 1'-0"

GENERAL NOTES:

A. SEE SHEET A3.1 FOR GENERAL NOTES.

KEY NOTES:

1. SEE SHEET A3.1 FOR KEY NOTES.

AÉROPOSTALE
#363

MALL OF GEORGIA
SPACE 2016A
3333 BUFORD DR
BUFORD, GA 30519

LGA PARTNERS
444 Liberty Avenue Suite 1500 Pittsburgh, PA 15222
Phone: 412.243.3430 Web: www.LGA-Partners.com

These drawings are instruments of the Architect's service and are the property of LGA Partners LP. They shall not be reproduced or used in any way, whatsoever, without the written permission of LGA Partners LP. © 2026


- BID SET - NOT FOR CONSTRUCTION

NO.	DATE	DESCRIPTION

DATE:	11/08/25
DRAWN BY:	RRR
PROJECT NO.:	25477

WALL FINISH PLAN

A3.2

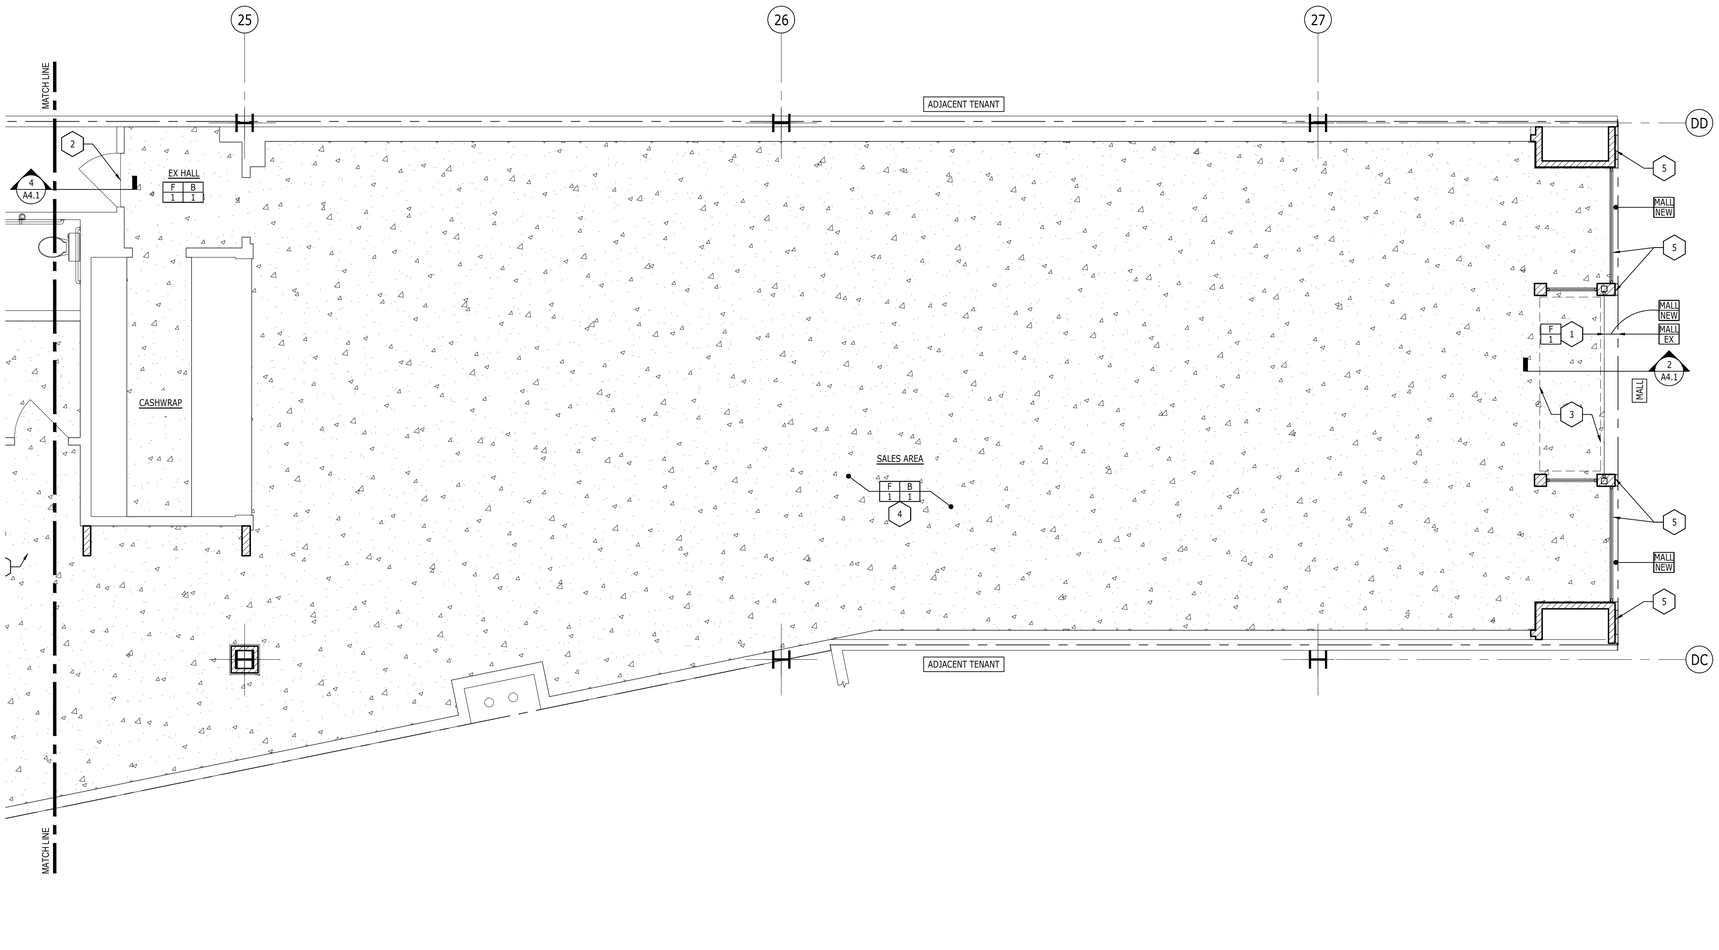

1 A4.1 FLOOR FINISH PLAN
SCALE: 1/4" = 1'-0"


GENERAL NOTES:

A. GC IS RESPONSIBLE FOR FOLLOWING THE MANUFACTURER'S INSTRUCTIONS FOR CLEANING AND SEALING FLOORING MATERIAL (F-1). SEE INFORMATION SHEET.
B. FOLLOW MANUFACTURER'S INSTRUCTIONS FOR CLEANING AND SEALING (F-2).
C. INSTALL FLOORING BEFORE PERIMETER SALES AREA FIXTURES, CASH WRAP & BACK WRAP ARE SET.
D. BUTT JOINT ALL FLOOR TRANSITIONS AS TIGHT AS POSSIBLE TO PROVIDE FLUSH TRANSITION, TYP UNO.
E. SEE 3/A4.1 FOR EXPANSION JOINT CONDITION(S), IF APPLICABLE.
F. SEE INTERIOR ELEVATIONS FOR BASE LOCATIONS.
G. SEE FINISH SCHEDULE ON INFORMATION SHEET FOR INFORMATION ON FINISHES.
H. FOR NON-SALES AREA WALL FINISHES, REFER TO FINISH NOTES ON INFORMATION SHEET.
I. INTERIOR GWB SURFACES SHALL BE WIPED WITH A DAMP CLOTH JUST PRIOR TO APPLICATION OF FIRST COAT OF PAINT IN ORDER TO LAY FLAT ANY NAP WHICH MAY HAVE FORMED IN SANDING.
J. GC SHALL CAULK BETWEEN MILLWORK AND GWB WALLS IF REQUIRED TO CREATE A SMOOTH FINISH.
K. PLACE EXCESS FLOORING ON STOCK ROOM SHELF.


KEY NOTES:

1. FLOORING TO CLOSURE LINE. SEE DETAIL 2/A4.1.
2. NEW REDUCER STRIP. ADJACENT FLOORING SHALL NOT BE VISIBLE FROM SALES AREA.
3. FLOOR SAWCUT FOR SECURITY SYSTEM. COORDINATE W/ VENDOR.
4. INSTALL FLOORING BEFORE PERIMETER SALES AREA FIXTURES, CASH WRAP & BACK WRAP ARE SET.
5. NEW MALL FLOORING TO STOREFRONT BASE.
6. EXISTING MARBLE THRESHOLD TO REMAIN.
7. COORDINATE EXISTING 1/4 ROUND W/ FLOORING.

FLOOR COVERING LEGEND	
SEE SHEET IS1 FOR SPECIFICATIONS AND FINISH NOTES.	
F 1	
F 2	NO HATCH

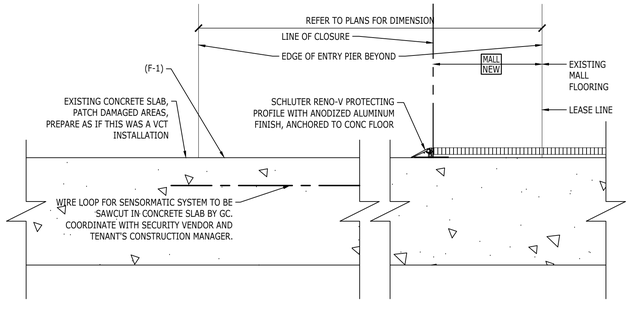

2 A4.1 TRANSITION DETAIL
SCALE: 3" = 1'-0"

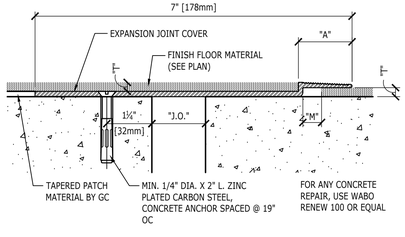


3 A4.1 EXPANSION JOINT SECTION
SCALE: 6" = 1'-0"

PROFILE SELECTION CHART

SYSTEM DIMENSIONS					JOINT OPENING AND HORIZONTAL MOVEMENT			
MFR.	MODEL NO.	EXPOSED "A"	FLOOR COVERING THICKNESS "T"	"M"	"J.O." INSTALL	"J.O." MINIMUM	"J.O." MAXIMUM	TOTAL MOVEMENT
WABO	FJS-200.125	1-1/2"	1/8"	1/2"	2"	1-1/2"	2-1/2"	1"
WABO	FJS-200.250	1-1/2"	1/4"	1/2"	2"	1-1/2"	2-1/2"	1"
WABO	FJS-200.375	1-1/2"	3/8"	1/2"	2"	1-1/2"	2-1/2"	1"

- J.O. MINIMUM AND MAXIMUM VALUES ARE AFTER THERMAL MOVEMENT OCCURS. MODEL NO. DETERMINED BY THICKNESS OF FINISH FLOOR MATERIAL (UP TO 3/8" MAX).
- AT EXISTING EXPANSION JOINTS IN THE FLOOR, USE THIS DETAIL AND THE APPROPRIATE PROFILE FROM THE CHART. IF THE EXPANSION JOINT CONTINUES IN THE WALL OR CEILING, REFER TO DETAIL 4/A1.1.

TYPICAL FLOOR TO FLOOR SECTION AT EXPANSION JOINT

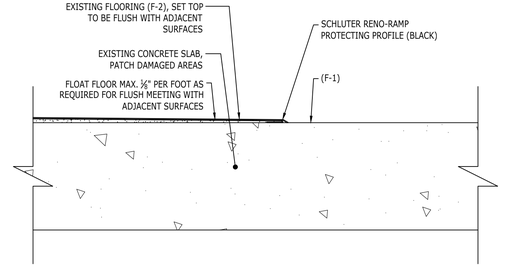

4 A4.1 TRANSITION DETAIL
SCALE: 3" = 1'-0"

AÉROPOSTALE
#363

MALL OF GEORGIA
SPACE 2016A
3333 BUFORD DR
BUFORD, GA 30519

LGA PARTNERS
444 Liberty Avenue Suite 1500 Pittsburgh, PA 15222
Phone: 412.243.3430 Web: www.LGA-Partners.com

These drawings are instruments of the Architect's service and are the property of LGA Partners LP. They shall not be reproduced or used in any way, whatsoever, without the written permission of LGA Partners LP. © 2026


- BID SET - NOT FOR CONSTRUCTION

NO.	DATE	DESCRIPTION

DATE:	11/08/25
DRAWN BY:	RRR
PROJECT NO.:	25477

FLOOR FINISH PLAN AND DETAILS

A4.1

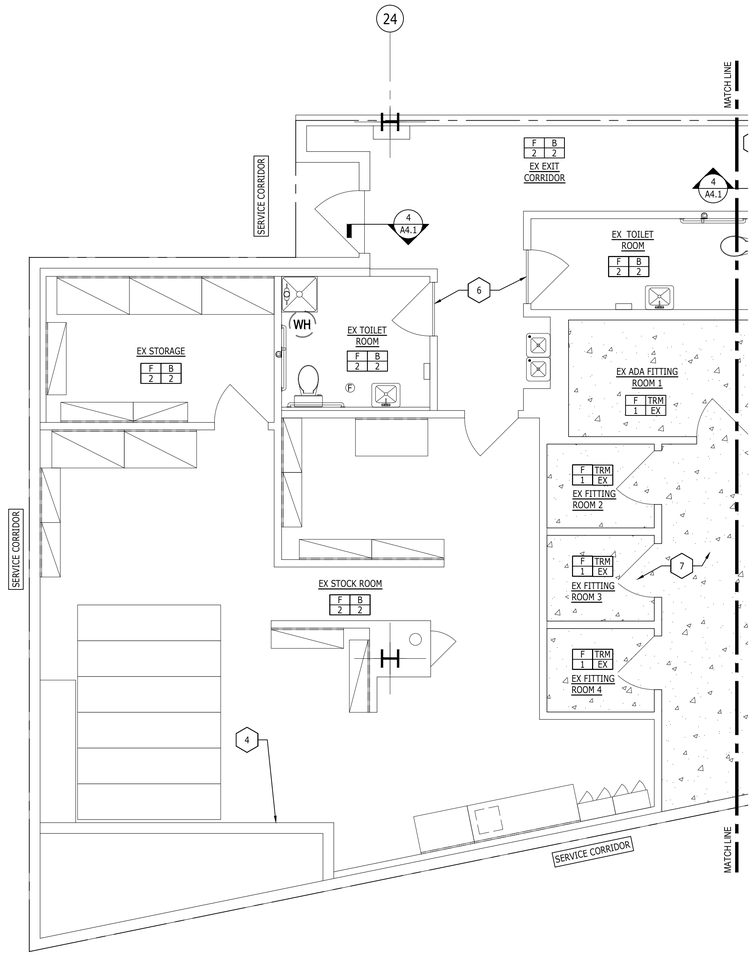

1 A4.2 FLOOR FINISH PLAN
SCALE: 1/4" = 1'-0"

GENERAL NOTES:

A. SEE SHEET A4.1 FOR GENERAL NOTES.

KEY NOTES:

1. SEE SHEET A4.1 FOR KEYNOTES.

FLOOR COVERING LEGEND
SEE SHEET IS1 FOR SPECIFICATIONS AND FINISH NOTES.
F 1
F 2 — NO HATCH

AÉROPOSTALE
#363

MALL OF GEORGIA
SPACE 2016A
3333 BUFORD DR
BUFORD, GA 30519

LGA PARTNERS
444 Liberty Avenue Suite 1500 Pittsburgh, PA 15222
Phone: 412.243.3430 Web: www.LGA-Partners.com

These drawings are instruments of the Architect's service and are the property of LGA Partners LP. They shall not be reproduced or used in any way, whatsoever, without the written permission of LGA Partners LP. © 2026


- BID SET -
NOT FOR CONSTRUCTION

NO.	DATE	DESCRIPTION


DATE:	11/08/25
DRAWN BY:	RRR
PROJECT NO.:	25477

FLOOR FINISH PLAN


A4.2

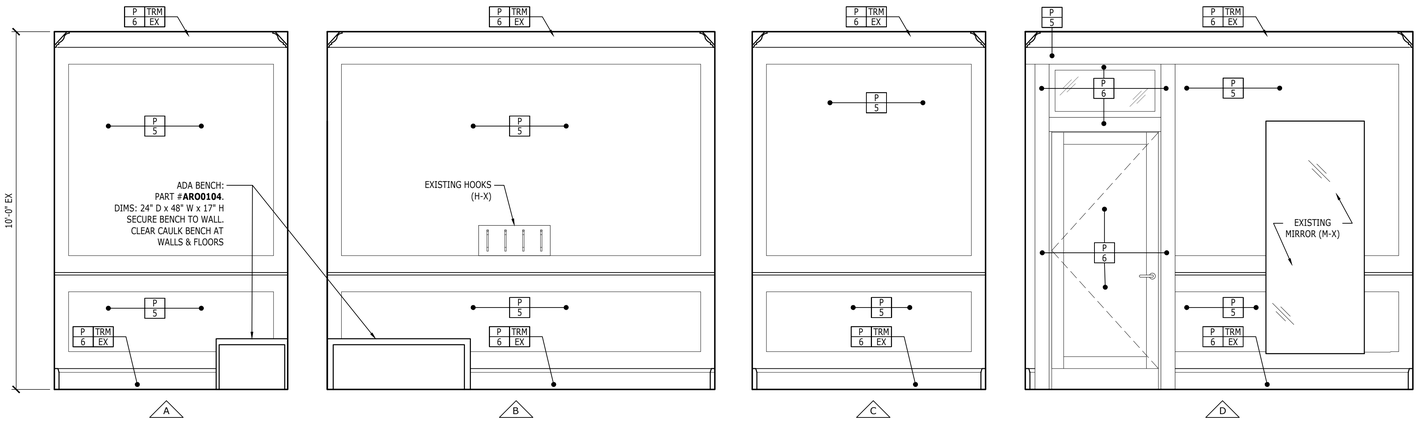

1 A5.1 **ACCESSIBLE FITTING ROOM INTERIOR ELEVATIONS**
SCALE: 1/2" = 1'-0"

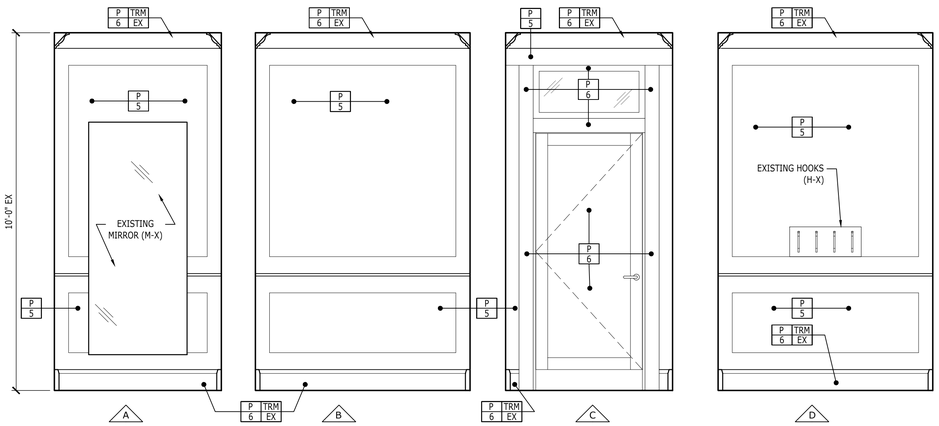

2 A5.1 **FITTING ROOM INTERIOR ELEVATIONS (TYP)**
SCALE: 1/2" = 1'-0"

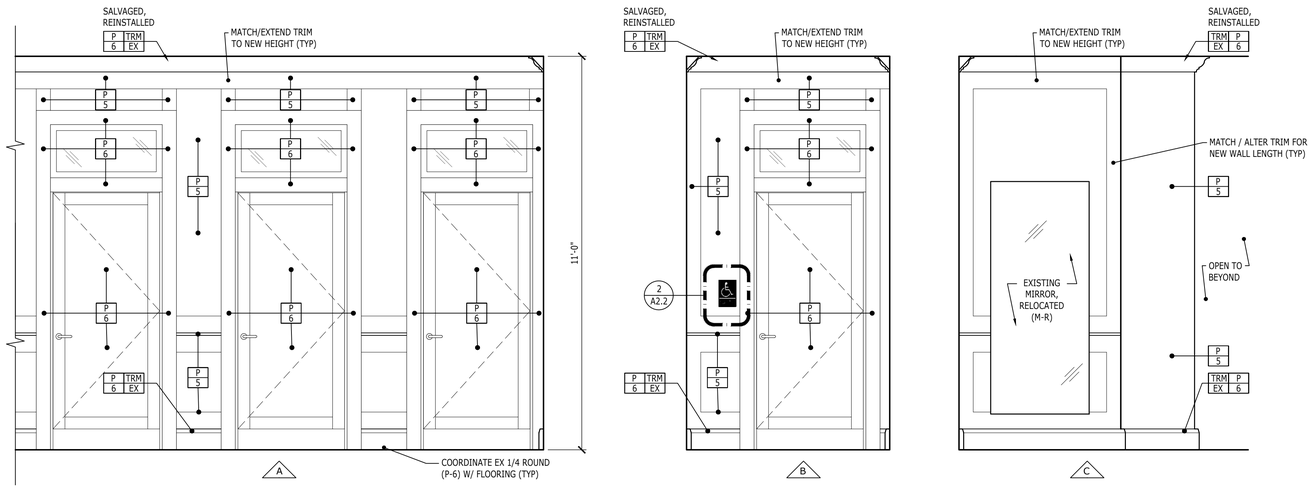

4 A5.1 **FITTING ROOM EXTERIOR ELEVATIONS**
SCALE: 1/2" = 1'-0"

FITTING ROOM SCHEDULE

NOTE: ALL COMPONENTS ARE FURNISHED BY VENDOR, UNLESS NOTED OTHERWISE.
GC SHALL F&I ALL MIRRORS W/ BOTTOM J-CHANNEL

ADA FITTING ROOM:

HARDWARE / FIXTURES:
+ (1) ACCESSIBLE BENCH: **AR00104**
+ (1) HOOK RAIL: **(H-X)**

+ (1) MIRROR: **(M-X)**


STANDARD FITTING ROOMS

HARDWARE / FIXTURES:
+ (1) STOOL: **EXISTING**
+ (1) HOOK RAIL: **(H-X)**

+ (1) MIRROR: **(M-X)**

FITTING ROOM HALL

HARDWARE / FIXTURES:
+ (1) STOOL: **EXISTING**
+ (1) ADA WALL-MOUNTED SIGN (SEE ELEVATIONS)

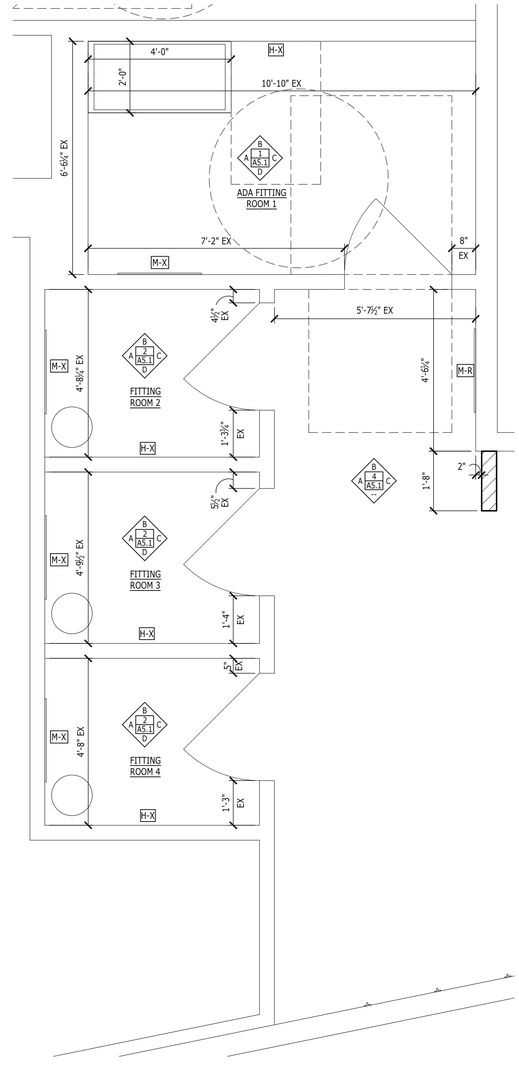

3 A5.1 **REFERENCE PLAN**
SCALE: 1/2" = 1'-0"

AÉROPOSTALE
#363

MALL OF GEORGIA
SPACE 2016A
3333 BUFORD DR
BUFORD, GA 30519

LGA PARTNERS
444 Liberty Avenue Suite 1500 Pittsburgh, PA 15222
Phone: 412.243.3430 Web: www.LGA-Partners.com

These drawings are instruments of the Architect's service and are the property of LGA Partners LP. They shall not be reproduced or used in any way, whatsoever, without the written permission of LGA Partners LP. © 2026


- BID SET -
NOT FOR
CONSTRUCTION

NO.	DATE	DESCRIPTION

DATE:	11/08/25
DRAWN BY:	RRR
PROJECT NO.:	25477

FITTING ROOM DETAILS


A5.1

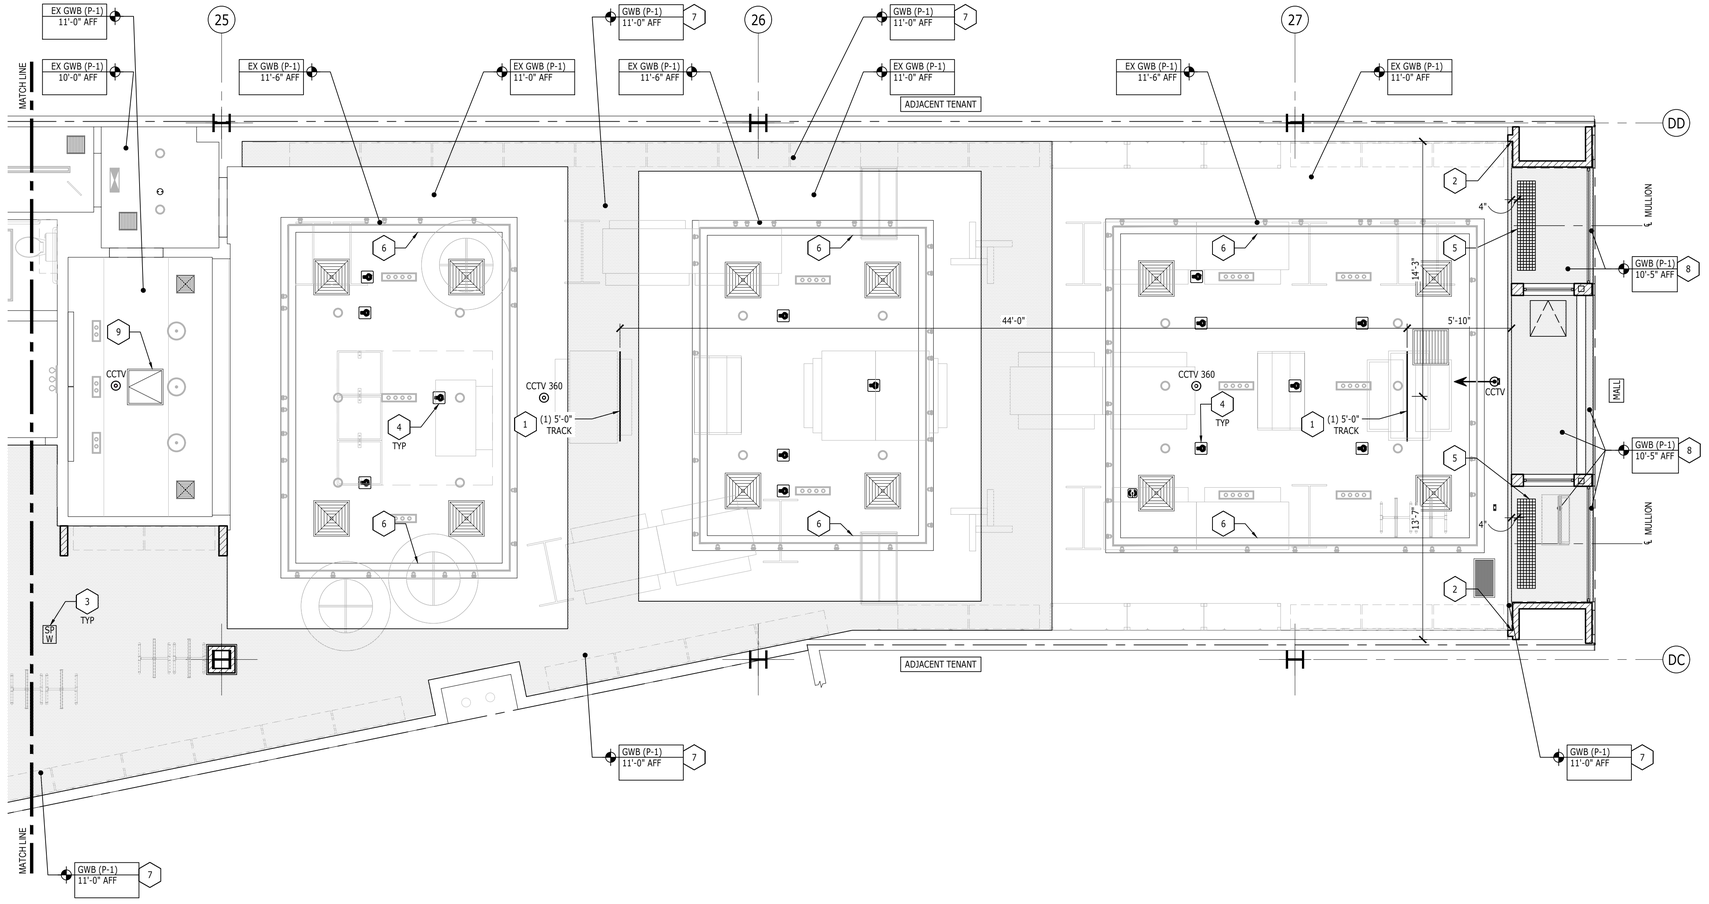

1 A6.1 REFLECTED CEILING PLAN


SCALE: 1/4" = 1'-0"

NOTE: EXISTING STRUCTURE IS FIRE SPRAYED, GC TO PROVIDE PATCH & REPAIR COST FOR RE-SPRAY OF STRUCTURAL ELEMENTS TO MAINTAIN EXISTING FIRE RATING.

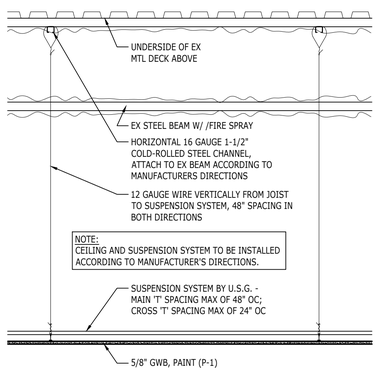


2 A6.1 GYP. BD. HANGING DETAIL

SCALE: 3/4" = 1'-0"

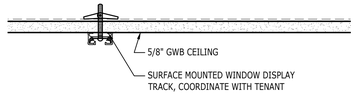

3 A6.1 MARKETING TRACK DETAIL

SCALE: N.T.S.

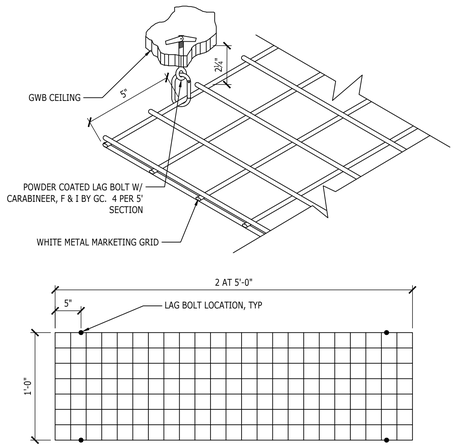

4 A6.1 MARKETING GRID DETAIL

SCALE: N.T.S.

GENERAL NOTES:

A. ALL SPRINKLER MAINS AND BRANCH (AT NEW CEILING WORK AREAS) LINES MUST BE RAISED ABOVE THE SPECIFIED CEILING/ BULKHEAD HEIGHTS AT GC'S EXPENSE.
B. ANY GWB CEILING/ BULKHEAD SYSTEM THAT INTERSECTS AN EXISTING EXPANSION JOINT SHALL BE BUILT ACCORDING TO 4/A1.1.
C. REFER TO MECHANICAL AND ELECTRICAL PLANS FOR ADDITIONAL INFORMATION.
D. REFER TO LIGHTING PLAN FOR LIGHT LOCATIONS.
E. DIMENSIONS ARE TO THE CENTERLINE OF OBJECTS, UNLESS NOTED OTHERWISE.
F. REFER TO INFORMATION SHEET FOR ADDITIONAL NOTES REGARDING PAINTING OF THE STOCK ROOM WALLS.
G. DIFFUSERS SHALL MATCH SPECIFIED CEILING COLOR. REFER TO PLANS & INFORMATION SHEET FOR FINISH.
H. INSTALL 24" x 24" ACCESS PANEL(S) IN GWB CEILING AT ANY AND ALL LOCATIONS WHERE TENANT OR LL EQUIPMENT NEEDING ACCESS OCCURS. COORDINATE ON-SITE.
I. NO JUNCTION BOXES TO BE INSTALLED BELOW THE CEILING HEIGHT.

KEY NOTES:

1. TOGGLE BOLT MOUNTED MARKETING TRACKS (TO MATCH CEILING COLOR, SEE CEILING PLAN). SEE DETAIL 3/A6.1.
2. SALVAGED/REINSTALLED CROWN MOLDING SHALL TERMINATE AT FACE OF BRICK (BR-3)..
3. NEW SPEAKER TO MATCH EXISTING.
4. MUSIC SYSTEM. COORDINATE EXACT SPEAKER (SP) QUANTITY AND LOCATIONS WITH VENDOR.
5. WINDOW DISPLAY GRID, CENTER ON WINDOW OPENING. SEE 4/A6.1.
6. EXISTING GWB CEILING COVE.
7. GWB CEILING INFILL. MATCH ADJACENT HEIGHTS.
8. NEW GWB BULKHEAD. SEE STOREFRONT SECTIONS.
9. EXISTING ACCESS PANEL TO REMAIN, PAINT TO MATCH CEILING COLOR.
10. EXISTING HOT WATER TANK ABOVE CEILING TO REMAIN. INSPECT, CLEAN AND ENSURE PROPER WORKING ORDER.
11. EXISTING ACOUSTIC CEILING AND GRID. REPLACE STAINED, DAMAGED OR MISSING PANELS TO MATCH EXISTING.

CEILING LEGEND

SP W	WHITE, SURFACE MOUNTED SPEAKER
CCTV	DIRECTIONAL CCTV, SEE ELECTRICAL DRAWINGS
CCTV 360	360 DEGREE CCTV, SEE ELECTRICAL DRAWINGS
CCTV	DIRECT OVERHEAD CCTV (2 REGISTERS PER CAMERA), SEE ELECTRICAL DRAWINGS
	EXISTING SPEAKER, CLEAN & ENSURE PROPER WORKING ORDER
	EXISTING SUPPLY DIFFUSER, CLEAN & ENSURE PROPER WORKING ORDER
	EXISTING RETURN DIFFUSER, CLEAN & ENSURE PROPER WORKING ORDER

NOTE: NOTHING IS PERMITTED TO BE ATTACHED TO, SUSPENDED FROM, OR PENETRATE THE ROOF DECK. TENANTS MAY ATTACH TO THE TOP CHORD OF JOIST(S) OR TO THE STRUCTURAL STEEL. ALL WALL CONSTRUCTION SHALL BE SUPPORTED IN THIS MANNER. NO WELDING OR SHOOTING INTO THE STRUCTURE IS PERMITTED

AÉROPOSTALE

#363

MALL OF GEORGIA
SPACE 2016A
3333 BUFORD DR
BUFORD, GA 30519

LGA PARTNERS
444 Liberty Avenue Suite 1500 Pittsburgh, PA 15222
Phone: 412.243.3430 Web: www.LGA-Partners.com

These drawings are instruments of the Architect's service and are the property of LGA Partners LP. They shall not be reproduced or used in any way, whatsoever, without the written permission of LGA Partners LP. © 2026


- BID SET - NOT FOR CONSTRUCTION

NO.	DATE	DESCRIPTION

DATE:	11/08/25
DRAWN BY:	RRR
PROJECT NO.:	25477

REFLECTED CEILING PLAN AND DETAILS

A6.1

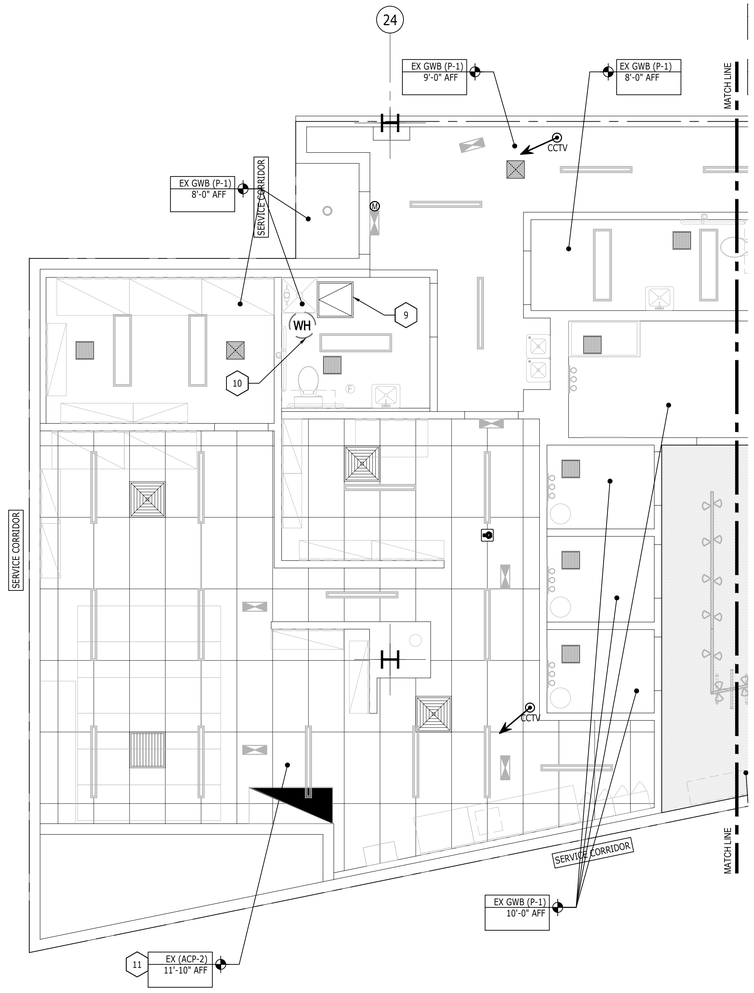

1 A6.2 **REFLECTED CEILING PLAN**
SCALE: 1/4" = 1'-0"

NOTE: EXISTING STRUCTURE IS FIRE SPRAYED, GC TO PROVIDE PATCH & REPAIR COST FOR RE-SPRAY OF STRUCTURAL ELEMENTS TO MAINTAIN EXISTING FIRE RATING.

GENERAL NOTES:

A. SEE SHEET A6.1 FOR GENERAL NOTES.

KEY NOTES:

1. SEE SHEET A6.1 FOR KEY NOTES.

CEILING LEGEND

SPKR	WHITE, SURFACE MOUNTED SPEAKER
CCTV	DIRECTIONAL CCTV, SEE ELECTRICAL DRAWINGS
CCTV 360	360 DEGREE CCTV, SEE ELECTRICAL DRAWINGS
CCTV	DIRECT OVERHEAD CCTV (2 REGISTERS PER CAMERA), SEE ELECTRICAL DRAWINGS
	EXISTING SPEAKER, CLEAN & ENSURE PROPER WORKING ORDER
	EXISTING SUPPLY DIFFUSER, CLEAN & ENSURE PROPER WORKING ORDER
	EXISTING RETURN DIFFUSER, CLEAN & ENSURE PROPER WORKING ORDER

NOTE: NOTHING IS PERMITTED TO BE ATTACHED TO, SUSPENDED FROM, OR PENETRATE THE ROOF DECK. TENANTS MAY ATTACH TO THE TOP CHORD OF JOIST(S) OR TO THE STRUCTURAL STEEL. ALL WALL CONSTRUCTION SHALL BE SUPPORTED IN THIS MANNER. NO WELDING OR SHOOTING INTO THE STRUCTURE IS PERMITTED

AÉROPOSTALE

#363

MALL OF GEORGIA
SPACE 2016A
3333 BUFORD DR
BUFORD, GA 30519

LGA PARTNERS
444 Liberty Avenue Suite 1500 Pittsburgh, PA 15222
Phone: 412.243.3430 Web: www.LGA-Partners.com

These drawings are instruments of the Architect's service and are the property of LGA Partners LP. They shall not be reproduced or used in any way, whatsoever, without the written permission of LGA Partners LP. © 2026


- BID SET - NOT FOR CONSTRUCTION

NO.	DATE	DESCRIPTION


DATE:	11/08/25
DRAWN BY:	RRR
PROJECT NO.:	25477

REFLECTED CEILING PLAN


A6.2

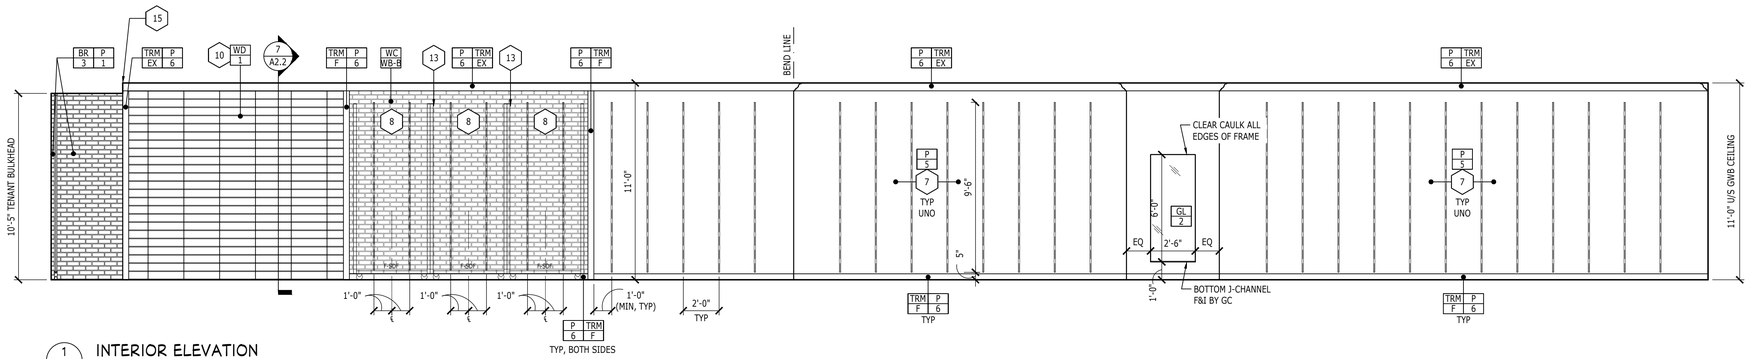


1 A10.1 INTERIOR ELEVATION
SCALE: 1/4" = 1'-0"

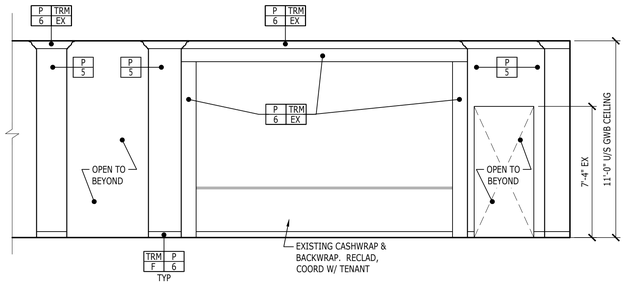


2 A10.1 INTERIOR ELEVATION
SCALE: 1/4" = 1'-0"

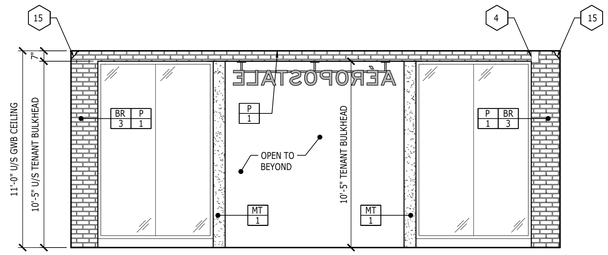


4 A10.1 INTERIOR ELEVATION
SCALE: 1/4" = 1'-0"

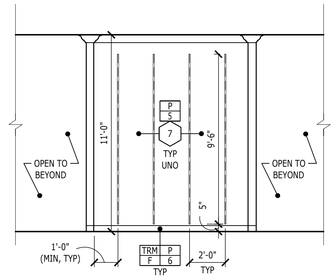


5 A10.1 INTERIOR ELEVATION
SCALE: 1/4" = 1'-0"

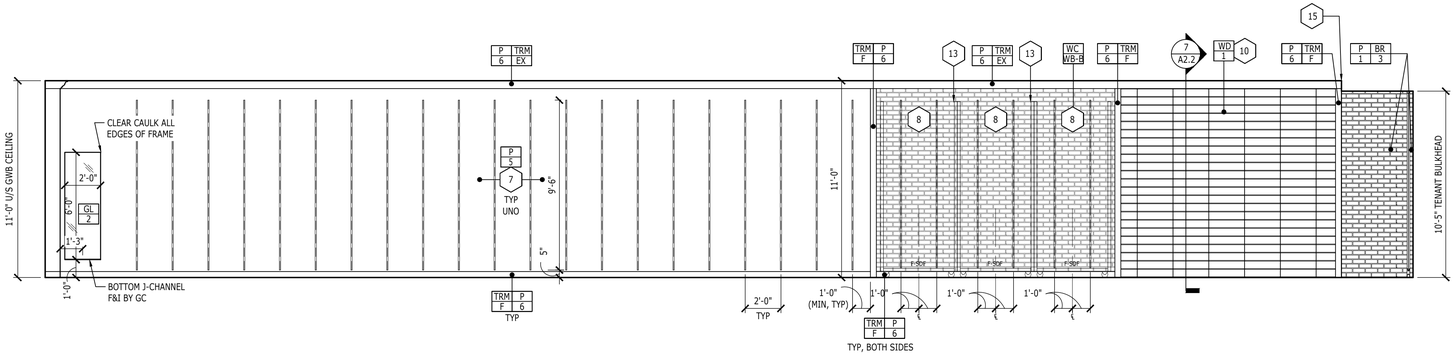

3 A10.1 INTERIOR ELEVATION
SCALE: 1/4" = 1'-0"

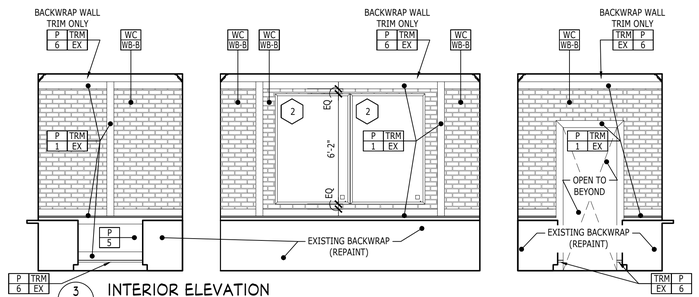

3 A10.1 INTERIOR ELEVATION
SCALE: 1/4" = 1'-0"

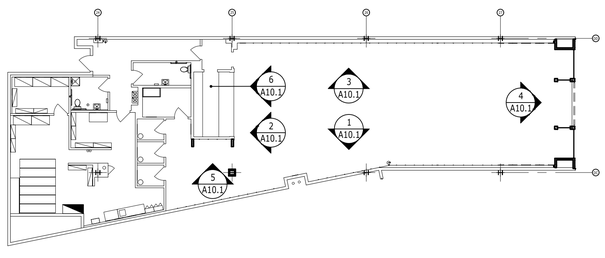

-- A10.1 KEY PLAN
SCALE: NTS

GENERAL NOTES:

A. SEE INFORMATION SHEET FOR FINISH SCHEDULE.
B. SEE FITTING ROOM DETAILS FOR ACCESSORY MOUNTING HEIGHTS.
C. TOUCH UP ALL FURNISHED FIXTURE MATERIAL AFTER INSTALLATION.
D. REFER TO FIXTURE INSTALLATION HANDBOOK FOR ADDITIONAL INFORMATION.
E. SEE INFORMATION SHEET FOR ADDITIONAL INFORMATION REGARDING PAINTING OF NON-SALES FLOOR WALLS.
F. IT IS THE FIXTURE VENDORS RESPONSIBILITY TO SHIP THE PERIMETER PANEL HEIGHTS AS INDICATED ON THESE PLANS.
G. INSTALL PERIMETER WALL PANELS BY FIRST TAKING THE HIGH POINT OF THE FLOOR AND SETTING THE CONTROL LINE.
H. EXIT SIGNS CENTERED 6" ABOVE DOORS (TYP).

KEY NOTES:

1. 1" X 1" WHITE METAL CORNER GUARD.
2. SURFACE MOUNTED GRAPHIC LIGHT BOXES (4'-2"W x 6'-2"H). COORDINATE POWER W/ MANUFACTURER SPECIFICATIONS. SEE ELECTRICAL SHEETS.
3. NOT USED.
4. ALARM/ COUNTER LOCATION FOR SENSORMATIC SYSTEM TO BE MOUNTED ON BULKHEAD ABOVE CEILING ELEMENTS. GC TO COORDINATE WITH VENDOR. GC SHALL REMOVE, PAINT (P-2) & REATTACH COVER ON SENSORMATIC ALARM BOX. PROTECT COUNTER AND SPEAKER HOLE.
5. NOT USED.
6. ACCESSIBLE FITTING ROOM SIGNAGE. FINISH TO BE BLACK & WHITE. SEE SHEET A2.2 FOR MOUNTING HEIGHT.
7. SURFACE MOUNTED STANDARDS, POWDER COATED TO MATCH (P-5).
8. SURFACE MOUNTED STANDARDS, (WHITE). INSTALL AFTER (WC-WB-B).
9. FITTING ROOM DOOR AND FRAME ASSEMBLY.
10. (WD-1) TO FLOOR. SEE FIXTURE PLAN AND DETAILS.
11. NOT USED.
12. INSTALL WALLCOVERING AT REAR FITTING ROOM WALLS ONLY (WC-WB-B).
13. (F-SDF) JEANS SCAFFOLD FIXTURE, TIGHT AGAINST WALL AND SECURED. NO WALL BASE UNDERNEATH FIXTURE, ONLY ON FAR LEFT AND FAR RIGHT AT VERTICAL TRIMS, INSTALL AFTER SCAFFOLD FIXTURE IS SET & SECURED. SEE FIXTURE PLAN AND DETAILS.
14. VENDOR SUPPLIED WALL GRAPHIC INSTALLED BY GC.
15. SALVAGED/REINSTALLED CROWN MOLDING SHALL TERMINATE AT FACE OF BRICK (BR-3).

AÉROPOSTALE
#363

MALL OF GEORGIA
SPACE 2016A
3333 BUFORD DR
BUFORD, GA 30519

LGA PARTNERS
444 Liberty Avenue Suite 1500 Pittsburgh, PA 15222
Phone: 412.243.3430 Web: www.LGA-Partners.com

These drawings are instruments of the Architect's service and are the property of LGA Partners LP. They shall not be reproduced or used in any way, whatsoever, without the written permission of LGA Partners LP. © 2026

- BID SET -
NOT FOR CONSTRUCTION

NO.	DATE	DESCRIPTION

DATE:	11/08/25
DRAWN BY:	RRR
PROJECT NO.:	25477

INTERIOR ELEVATIONS

A10.1