
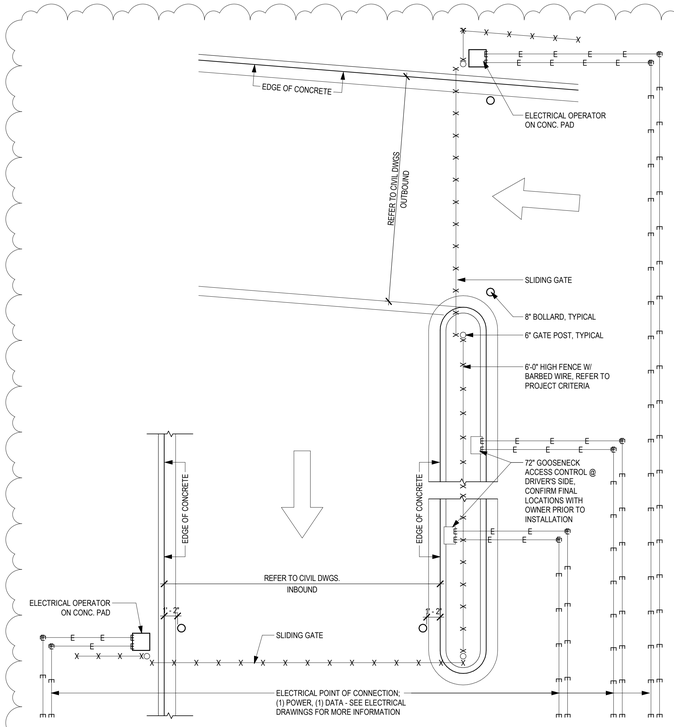


D9 / A100 SITE DETAIL - INBOUND/OUTBOUND UTILITY CONNECTION
SCALE: 3/16" = 1'-0"

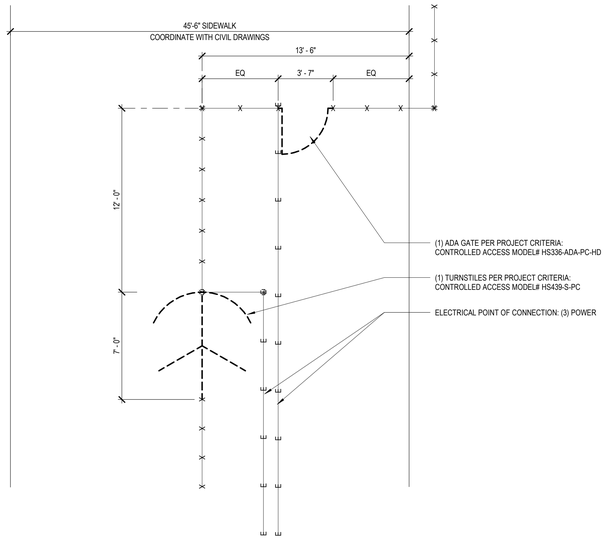

D6 / A100 SITE DETAIL - TURNSTILE UTILITY CONNECTION
SCALE: 1/4" = 1'-0"

SITE PLAN LEGEND

ACCESSIBLE PATH


SITE PLAN GENERAL NOTES

1. 100'-0" = EL: 884.0' SEE CIVIL DRAWINGS.
2. REFER TO CIVIL ENGINEERING PLANS FOR ALL GRADES, SLAB ELEVATIONS AND UTILITY CONNECTIONS
3. DO NOT SCALE DRAWINGS. VERIFY DIMS PRIOR TO FRAMING.

SITE PLAN KEYNOTES

1 ADA SIGNAGE. RE: TO SHEET A021 FOR ADD'L INFO.

FOR REFERENCE ONLY

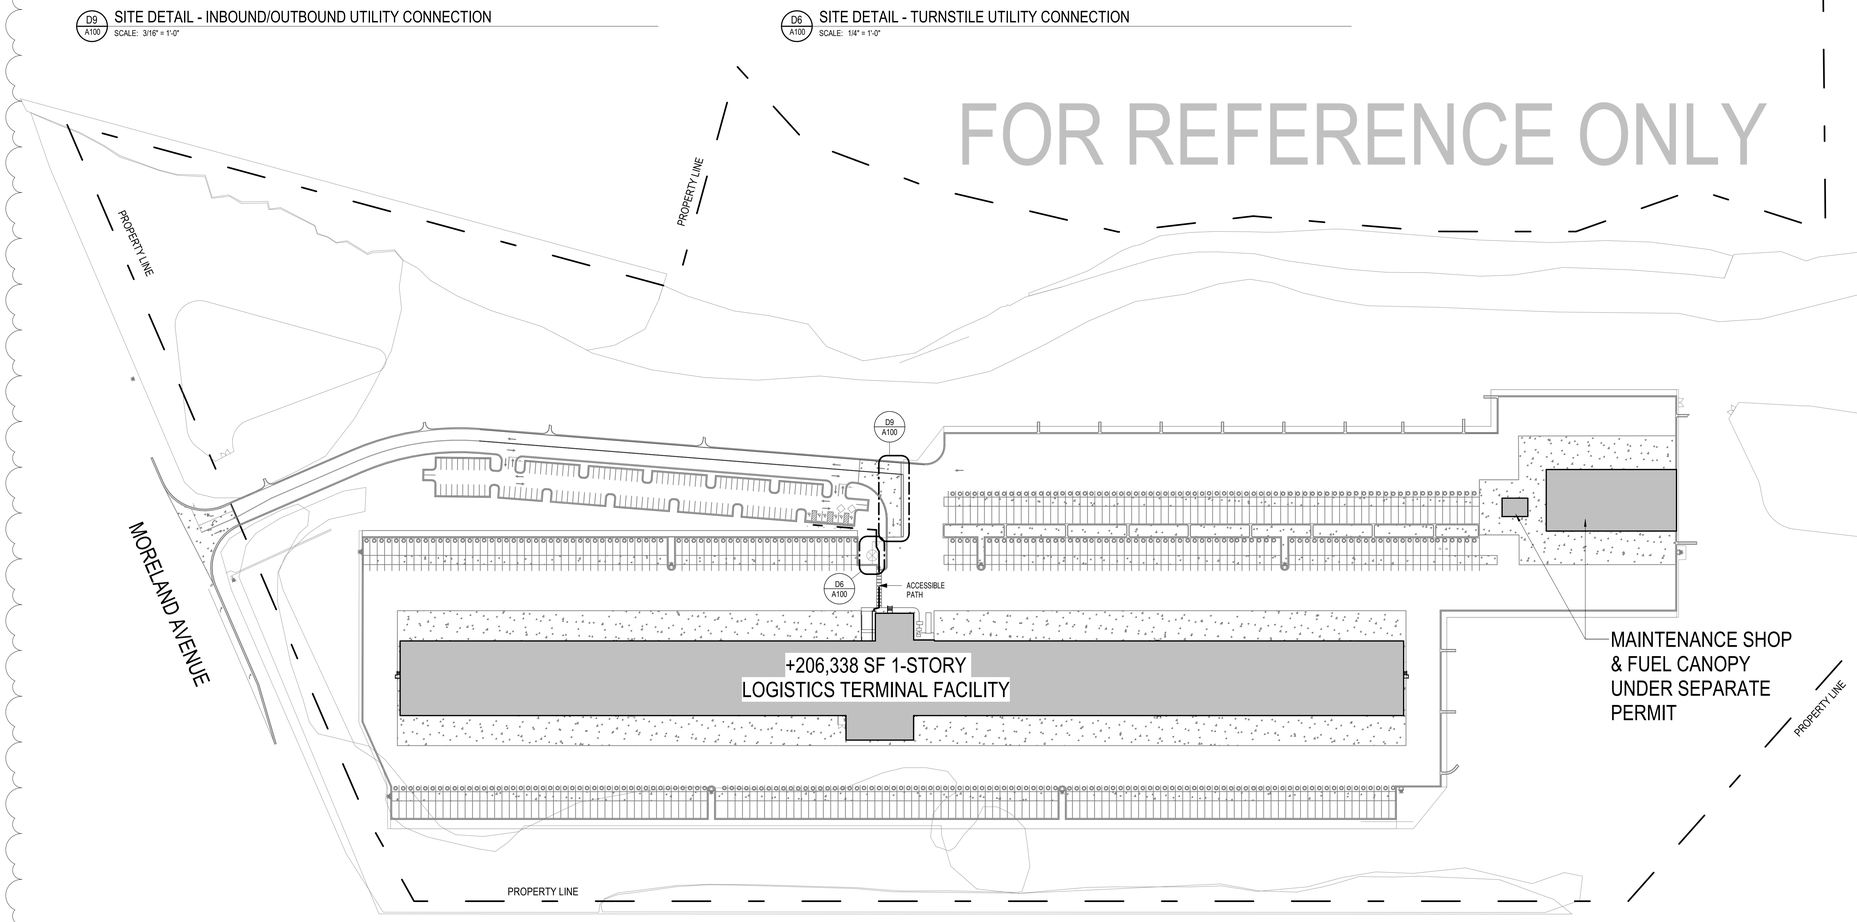

A7 / A100 SITE PLAN
SCALE: 1" = 100'-0"

N

CROWN ENTERPRISES LLC

STATE OF GEORGIA
JON TALTY
CERTIFICATE NO. RA 017066
REGISTERED ARCHITECT

NO.	ISSUED FOR:	DATE
3	ADDENDA #3/PERMIT	06/23/2023
	BID	08/04/2023

OKW Architects

OKW
Architects
600 West Jackson Blvd
Chicago, IL 60661
T 312.798.7700
F 312.798.7777
www.okwarchitects.com

CROWN MORELAND AVENUE

2750 MORELAND AVENUE
ATLANTA, GEORGIA

SITE PLAN


DRAWN BY: EF CHECKED: NS

DATE: 08/04/23

SHEET NO.: A100


PROJ. NO.: 22129

© 2023 OKW ARCHITECTS

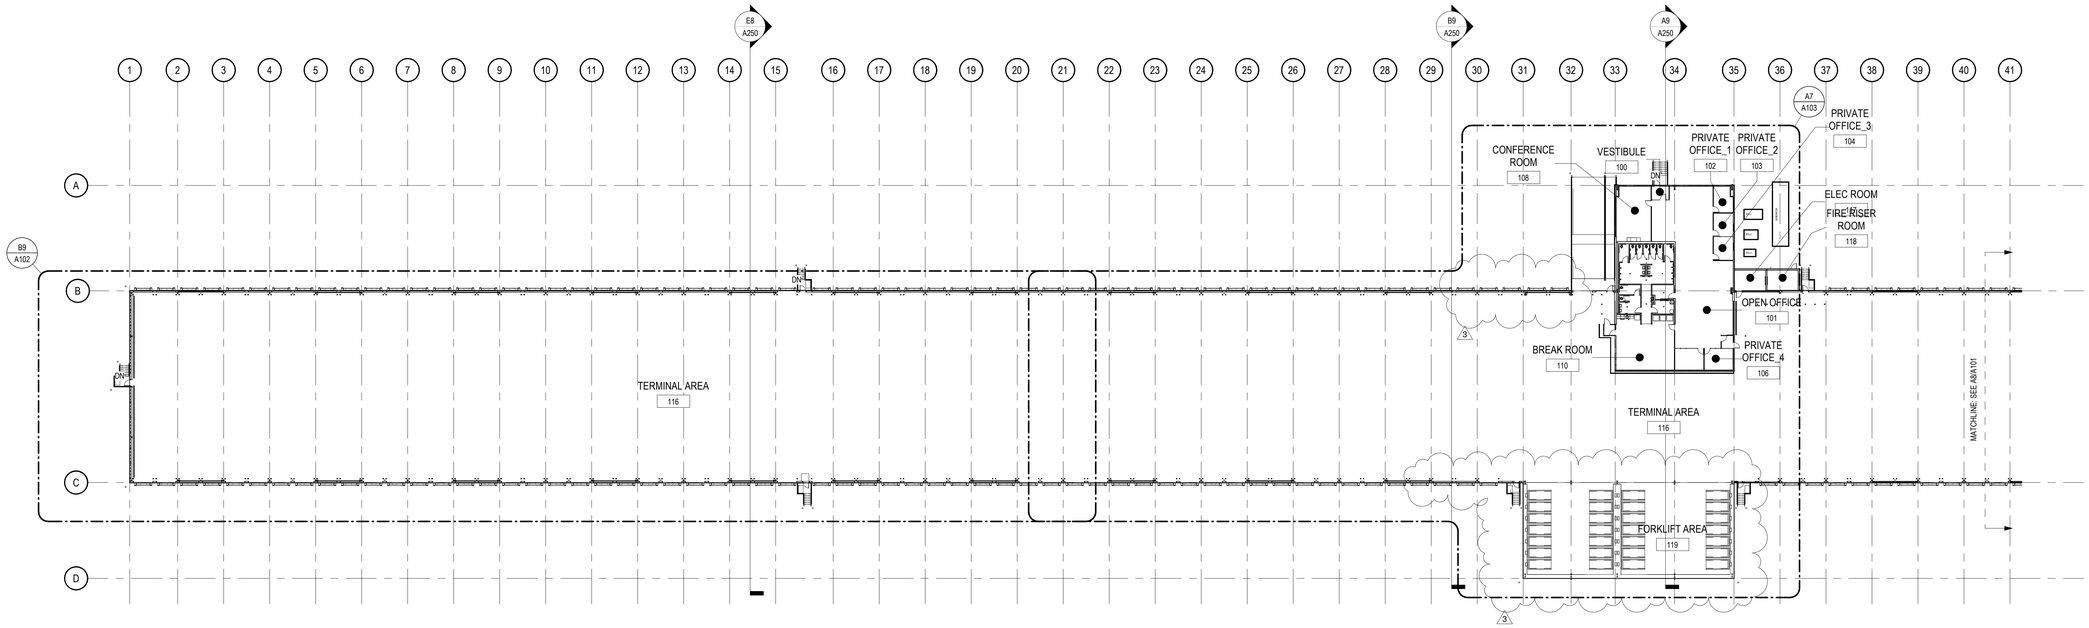

C9 / A101 COMPOSITE FLOOR PLAN @ TERMINAL

SCALE: 1/32" = 1'-0"

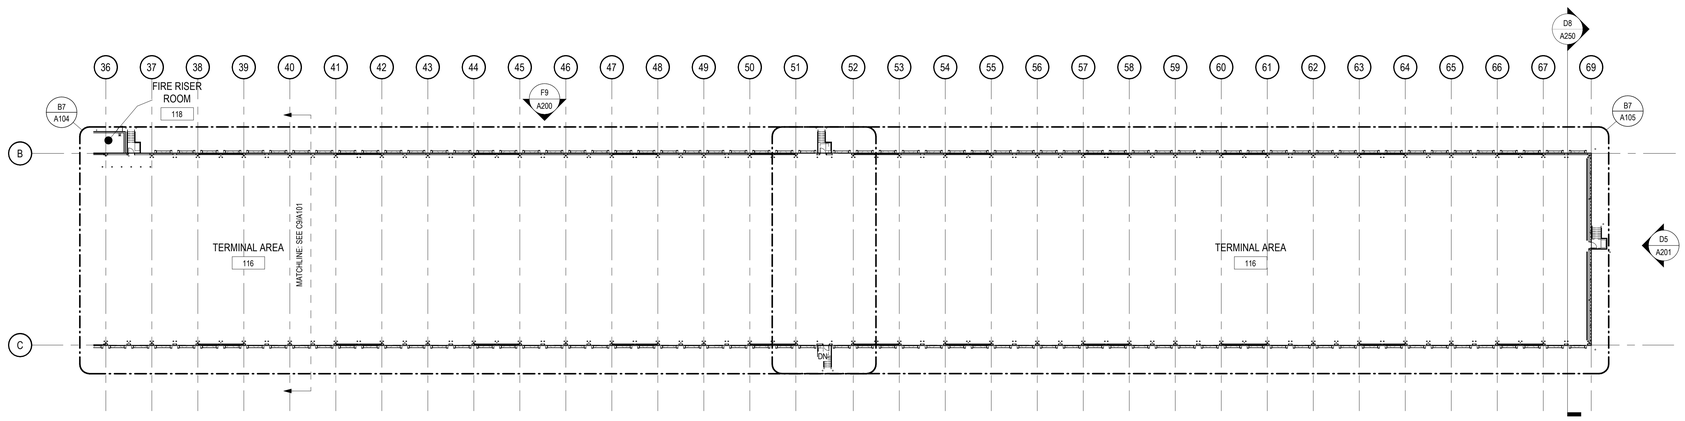

A8 / A101 COMPOSITE FLOOR PLAN @ TERMINAL

SCALE: 1/32" = 1'-0"

CROWN ENTERPRISES LLC

STATE OF GEORGIA
JON TALTY
CERTIFICATE NO. RA 017066
REGISTERED ARCHITECT

NO.	ISSUED FOR:	DATE
3	ADDENDA #3/PERMIT	09/23/2025
	BID	08/04/2023

OKW Architects

OKW Architects
600 West Jackson Blvd
Chicago, IL 60661
T 312.798.7700
F 312.798.7777
www.okwarchitects.com

CROWN MORELAND AVENUE

2750 MORELAND AVENUE
ATLANTA, GEORGIA

COMPOSITE FLOOR PLANS

DRAWN BY: LK CHECKED: NS

DATE: 08/04/2023

SHEET NO.: A101

PROJ. NO.: 22129

© 2025 OKW ARCHITECTS

FLOOR PLAN LEGEND

NEW PARTITION, SEE PARTITION TYPES

EXISTING PARTITION, SEE PARTITION TYPES

DEMO PARTITION, SEE PARTITION TYPES

1-HR RATED WALL

2-HR RATED WALL

3-HR RATED WALL

4-HR RATED WALL

FIRE-RATED PLYWOOD UP TO 12' - 0" A.F.F

CURB LOCATION AT SLAB. RE: DETAILS

FD — FLOOR DRAIN, SEE PLUMBING DRAWINGS

TRENCH DRAIN, SEE PLUMBING DRAWINGS

ADA CLEARANCE, SIZE AND SHAPE VARIES SEE FLOOR PLANS

TAPERED SLAB AREA, SLOPE 1:10 BACK TO TERMINAL SLAB

TAPERED SLAB AREA, SLOPE 1:10 BACK TO TERMINAL SLAB

GENERAL FLOOR PLAN NOTES

1. 0'-0" = EL: XXX.X, SEE CIVIL DRAWINGS.
2. REFER TO CIVIL ENGINEERING PLANS FOR ALL GRADES, SLAB ELEVATIONS AND UTILITY CONNECTIONS
3. DO NOT SCALE DRAWINGS. VERIFY DIMS PRIOR TO FRAMING.
4. REFER TO BUILDING ELEVATIONS FOR EXTERIOR MATERIAL INFORMATION, WINDOW TYPES, LOCATIONS OF JOINTS, ETC.
5. DIMENSIONS ARE TO THE FACE OF STUD OR TO CENTERLINE OF COLUMNS & OPENINGS U.N.O.
6. PROVIDE WALL AND CEILING GYMPSUM BOARD CONTROL JOINTS AT 30'-0" O.C. MAXIMUM.
7. PROVIDE ALL CODE REQUIRED BUILDING SIGNAGE, VERIFY W/ AUTHORITY HAVING JURISDICTION FOR TYPES OF SIGNS REQUIRED.
8. REFER TO INTERIOR ELEVATIONS FOR MILLWORK DETAILS. PROVIDE BLOCKING AS REQUIRED FOR SUPPORT AND INSTALLATION.
9. PROVIDE BLOCKING AND VERIFY WEIGHTS AND LOCATIONS FOR ALL WALL MOUNTED ACCESSORIES, FURNISHINGS & EQUIPEMNT. REFER TO SHEET A020 FOR BLOCKING REQUIREMENTS AT TOILET ACCESSORIES.
10. REFER TO SHEET A020 FOR TYPICAL ACCESSIBILITY NOTES.
11. PROVIDE FIRE DEPARTMENT KEY BOX NEAR MAIN ENTRY. COORDINATE LOCATION WITH LOCAL FIRE DEPARTMENT.
12. ALL WATERPROOFING & WEATHER BARRIER SYSTEMS TO BE CONTINUOUS, COMPATIBLE, AND INSTALLED PER MANUFACTURER'S RECOMMENDATIONS
13. PROVIDE SHOP DRAWINGS / SUBMITTALS FOR ALL BUILDING ENCLOSURE MATERIALS INCLUDING MORTAR, SEALANTS, PREFINISHED ALUMINUM AND ALL PRODUCTS EXPOSED TO VIEW AT COMPLETION OF THE PROJECT.
14. ALL BUILDING ENCLOSURE SYSTEMS TO BE INSTALLED PER MAUFACTURER'S RECOMMENDED DETAILS, INCLUDING FLASHING, TRIMS, & ACCESSORIES.
15. PAINT(7) ALL METAL AND STEEL WITH EXTERIOR EXPOSURE
16. PROVIDE VAPOR BARRIER AT ALL CONDITIONED SLAB ON GRADE AREAS.
17. SLOPE AND CROSS SLOPES AT ACCESSIBLE ROUTES NOT TO EXCEED 1:48, EXCEPT AT RAMPS.

FLOOR PLAN KEYNOTES

1 HIGHWAY GUARD RAIL, CENTER OF POST TO BE 8" CLEAR OF FRAMING. RE: TO PROJECT CRITERIA FOR ADD'L INFO.

2 STEEL GUARDRAIL AND HANDRAIL. RE: ACCESSIBLE DETAILS AND PROJECT CRITERIA FOR ADD'L INFO.

3 CONCRETE BOLLARD, SET PRIOR TO SLAB POUR, SHOP PRIME AND COVER WITH TWO (2) COATS OF SAFETY YELLOW AT STANDARD LOCATIONS AND FIRE-ENGINE RED ADJACENT TO EXTINGUISHER LOCATIONS. RE: TO PROJECT CRITERIA FOR DIAMETER AND HEIGHT INFO.

4 DOCK LEVER EDGE MOUNTED, MECHANICALLY OPERATED. RE: TO PROJECT CRITERIA FOR ADD'L INFO.


5 STEEL FRAMING PRIMARY MEMBER. RE: TO VENDOR DWGS AND PROJECT CRITERIA FOR ADD'L INFO.

6 CONCRETE SLAB. RE: STRUCTURAL DWGS AND PROJECT CRITERIA.

7 CONCRETE SLAB EXPANSION JOINT, RE: TO STRUCTURAL DWGS, FINISH SCHEDULE AND PROJECT CRITERIA FOR ADD'L INFO.


8 MAN DOOR. RE: TO DOOR SCHEDULE FOR ADD'L INFO.

9 STRUCTURAL, EXPANDABLE ENDWALL WITH REMOVEABLE FRAMING AND WALL PANELS.

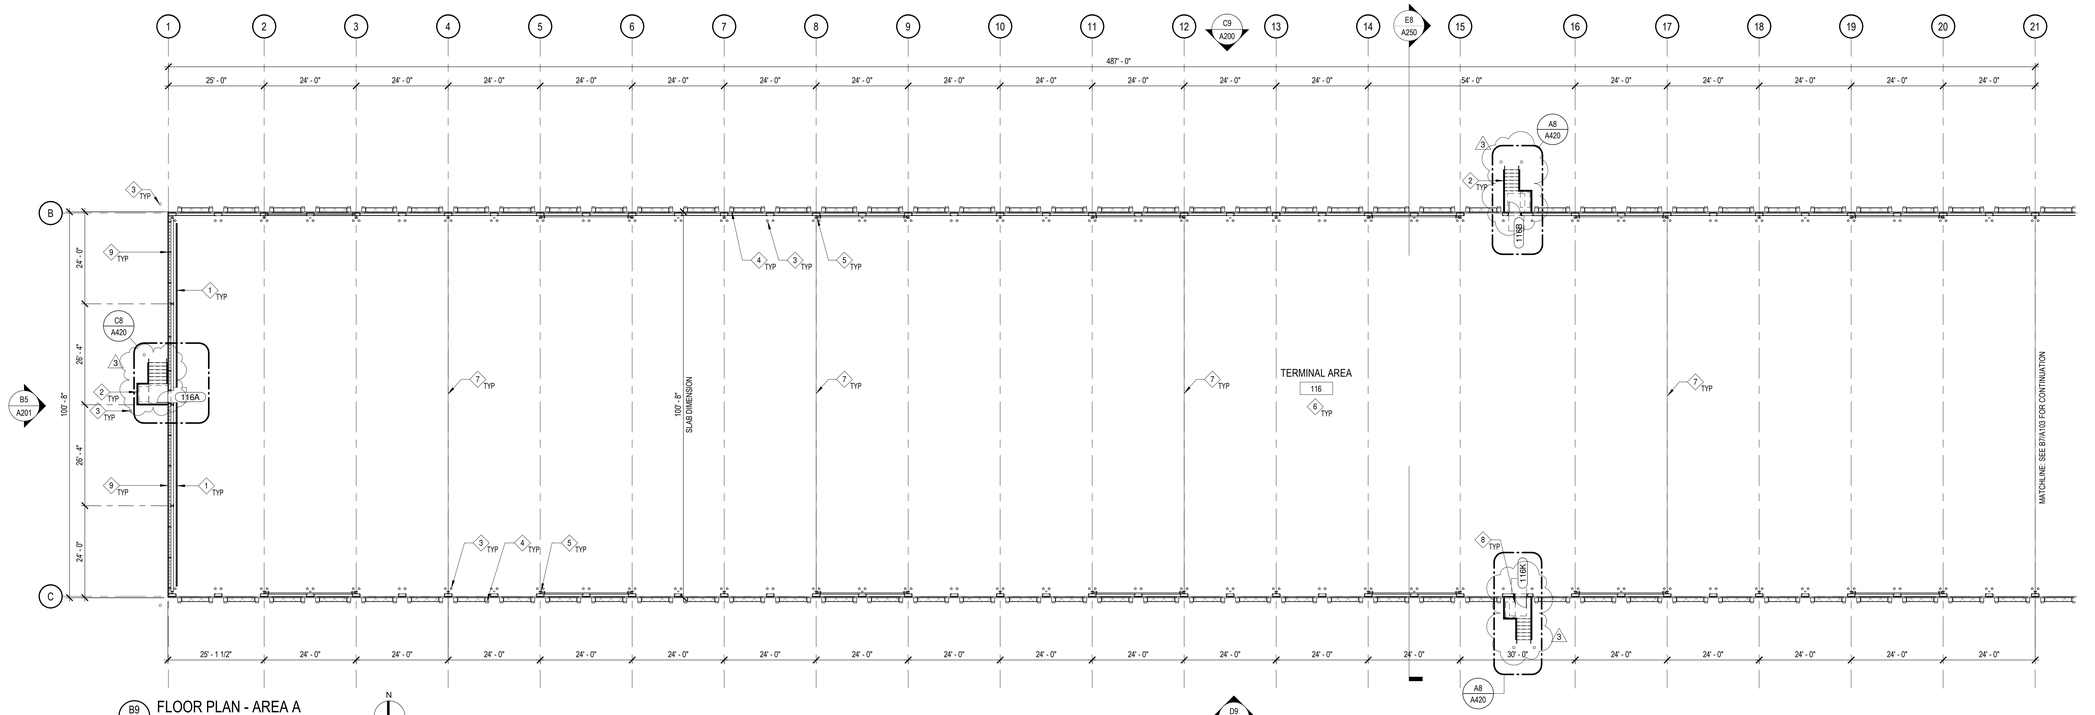

B9 / A102 — FLOOR PLAN - AREA A

SCALE: 1/16" = 1'-0"

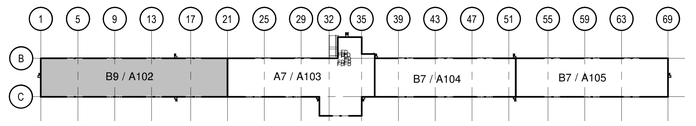

CROWN ENTERPRISES LLC

STATE OF GEORGIA
JON TALTY
CERTIFICATE NO. RA 017066
REGISTERED ARCHITECT

NO:	ISSUED FOR:	DATE
3	ADDENDA #3/PERMIT	06/23/2025
	BID	08/04/2023

OKW Architects

OKW Architects
600 West Jackson Blvd
Chicago, IL 60661
T 312.798.7700
F 312.798.7777
www.okwarchitects.com

CROWN MORELAND AVENUE

2750 MORELAND AVENUE
ATLANTA, GEORGIA

GROUND FLOOR PLAN - AREA A

DRAWN BY: LK CHECKED: NS


DATE: 08/04/2023

SHEET NO.: A102

PROJ. NO.: 22129

© 2025 OKW ARCHITECTS

FLOOR PLAN LEGEND

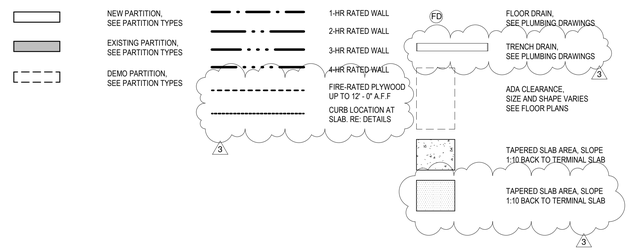

GENERAL FLOOR PLAN NOTES

1. 0'-0" = EL: XXX.X, SEE CIVIL DRAWINGS.
2. REFER TO CIVIL ENGINEERING PLANS FOR ALL GRADES, SLAB ELEVATIONS AND UTILITY CONNECTIONS
3. DO NOT SCALE DRAWINGS. VERIFY DIMS PRIOR TO FRAMING.
4. REFER TO BUILDING ELEVATIONS FOR EXTERIOR MATERIAL INFORMATION, WINDOW TYPES, LOCATIONS OF JOINTS, ETC.
5. DIMENSIONS ARE TO THE FACE OF STUD OR TO CENTERLINE OF COLUMNS & OPENINGS U.N.O.
6. PROVIDE WALL AND CEILING GYMPSUM BOARD CONTROL JOINTS AT 30'-0" O.C. MAXIMUM.
7. PROVIDE ALL CODE REQUIRED BUILDING SIGNAGE, VERIFY W/ AUTHORITY HAVING JURISDICTION FOR TYPES OF SIGNS REQUIRED.
8. REFER TO INTERIOR ELEVATIONS FOR MILLWORK DETAILS. PROVIDE BLOCKING AS REQUIRED FOR SUPPORT AND INSTALLATION.
9. PROVIDE BLOCKING AND VERIFY WEIGHTS AND LOCATIONS FOR ALL WALL MOUNTED ACCESSORIES, FURNISHINGS & EQUIPEMNT. REFER TO SHEET A020 FOR BLOCKING REQUIREMENTS AT TOILET ACCESSORIES.
10. REFER TO SHEET A020 FOR TYPICAL ACCESSIBILITY NOTES.
11. PROVIDE FIRE DEPARTMENT KEY BOX NEAR MAIN ENTRY. COORDINATE LOCATION WITH LOCAL FIRE DEPARTMENT.
12. ALL WATERPROOFING & WEATHER BARRIER SYSTEMS TO BE CONTINUOUS, COMPATIBLE, AND INSTALLED PER MANUFACTURER'S RECOMMENDATIONS
13. PROVIDE SHOP DRAWINGS / SUBMITTALS FOR ALL BUILDING ENCLOSURE MATERIALS INCLUDING MORTAR, SEALANTS, PREFINISHED ALUMINUM AND ALL PRODUCTS EXPOSED TO VIEW AT COMPLETION OF THE PROJECT.
14. ALL BUILDING ENCLOSURE SYSTEMS TO BE INSTALLED PER MAUFACTURER'S RECOMMENDED DETAILS, INCLUDING FLASHING, TRIMS, & ACCESSORIES.
15. PAINT(7) ALL METAL AND STEEL WITH EXTERIOR EXPOSURE
16. PROVIDE VAPOR BARRIER AT ALL CONDITIONED SLAB ON GRADE AREAS.
17. SLOPE AND CROSS SLOPES AT ACCESSIBLE ROUTES NOT TO EXCEED 1:48, EXCEPT AT RAMPS.

FLOOR PLAN KEYNOTES

1 CONCRETE BOLLARD, SET PRIOR TO SLAB POUR, SHOP PRIME AND COVER WITH TWO (2) COATS OF SAFETY YELLOW AT STANDARD LOCATIONS AND FIRE-ENGINE RED ADJACENT TO EXTINGUISHER LOCATIONS. RE: TO PROJECT CRITERIA FOR DIAMETER AND HEIGHT INFO.


2 DOCK LEVER EDGE MOUNTED, MECHANICALLY OPERATED. RE: TO PROJECT CRITERIA FOR ADD'L INFO.

3 STEEL FRAMING PRIMARY MEMMSER, RE: TO VENDOR DWGS AND PROJECT CRITERIA FOR ADD'L INFO.


4 CONCRETE SLAB EXPANSION JOINT, RE: TO STRUCTURAL DWGS, FINISH SCHEDULE AND PROJECT CRITERIA FOR ADD'L INFO.

5 HIGHWAY GUARD RAIL, CENTER OF POST TO BE 9" CLEAR OF FRAMING. RE: TO PROJECT CRITERIA FOR ADD'L INFO.

6 MAN DOOR. RE: TO DOOR SCHEDULE FOR ADD'L INFO.

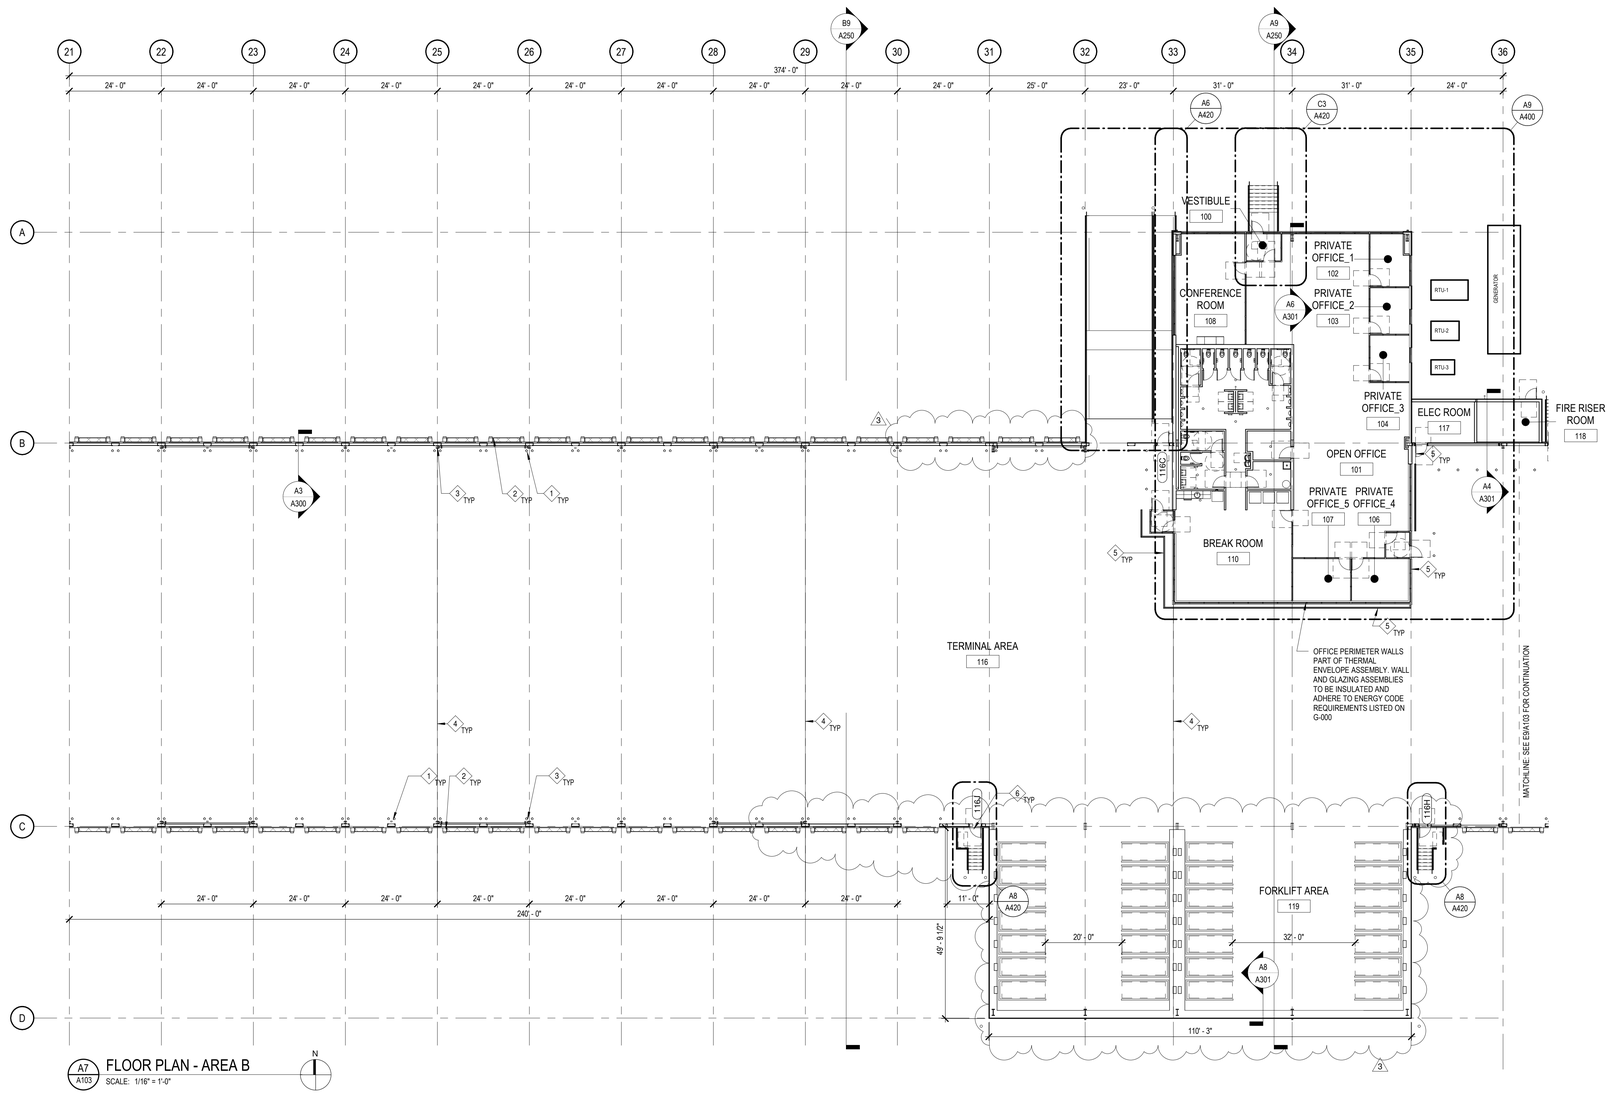

A7 / A103 FLOOR PLAN - AREA B
SCALE: 1/16" = 1'-0"

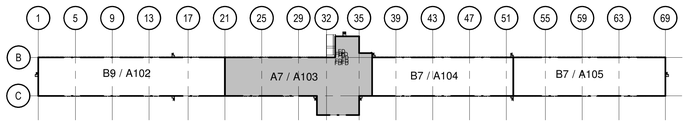

CROWN ENTERPRISES LLC

STATE OF GEORGIA
JON TALTY
CERTIFICATE NO. RA 017066
REGISTERED ARCHITECT

NO.:	ISSUED FOR:	DATE
3	ADDENDA #3 PERMIT	06/23/2025
2	ADDENDA #2	10/31/2024
1	BID	08/04/2023

OKW Architects

OKW Architects
600 West Jackson Blvd
Chicago, IL 60661
T 312.798.7700
F 312.798.7777
www.okwarchitects.com

CROWN MORELAND AVENUE

2750 MORELAND AVENUE
ATLANTA, GEORGIA

GROUND FLOOR PLAN - AREA B

DRAWN BY: LK CHECKED: NS

DATE: 08/04/2023

SHEET NO.: A103

PROJ. NO.: 22129

© 2025 OKW ARCHITECTS

FLOOR PLAN LEGEND

NEW PARTITION, SEE PARTITION TYPES

EXISTING PARTITION, SEE PARTITION TYPES

DEMO PARTITION, SEE PARTITION TYPES

1-HR RATED WALL

2-HR RATED WALL

3-HR RATED WALL

4-HR RATED WALL

FIRE-RATED PLYWOOD UP TO 12' - 0" A.F.F

CURB LOCATION AT SLAB. RE: DETAILS

FD FLOOR DRAIN, SEE PLUMBING DRAWINGS

TRENCH DRAIN, SEE PLUMBING DRAWINGS

ADA CLEARANCE, SIZE AND SHAPE VARIES SEE FLOOR PLANS

TAPERED SLAB AREA, SLOPE 1:10 BACK TO TERMINAL SLAB

TAPERED SLAB AREA, SLOPE 1:10 BACK TO TERMINAL SLAB

GENERAL FLOOR PLAN NOTES

1. 0'-0" = EL: XXX.X, SEE CIVIL DRAWINGS.
2. REFER TO CIVIL ENGINEERING PLANS FOR ALL GRADES, SLAB ELEVATIONS AND UTILITY CONNECTIONS
3. DO NOT SCALE DRAWINGS. VERIFY DIMS PRIOR TO FRAMING.
4. REFER TO BUILDING ELEVATIONS FOR EXTERIOR MATERIAL INFORMATION, WINDOW TYPES, LOCATIONS OF JOINTS, ETC.
5. DIMENSIONS ARE TO THE FACE OF STUD OR TO CENTERLINE OF COLUMNS & OPENINGS U.N.O.
6. PROVIDE WALL AND CEILING GYMPSUM BOARD CONTROL JOINTS AT 30'-0" O.C. MAXIMUM.
7. PROVIDE ALL CODE REQUIRED BUILDING SIGNAGE, VERIFY W/ AUTHORITY HAVING JURISDICTION FOR TYPES OF SIGNS REQUIRED.
8. REFER TO INTERIOR ELEVATIONS FOR MILLWORK DETAILS. PROVIDE BLOCKING AS REQUIRED FOR SUPPORT AND INSTALLATION.
9. PROVIDE BLOCKING AND VERIFY WEIGHTS AND LOCATIONS FOR ALL WALL MOUNTED ACCESSORIES, FURNISHINGS & EQUIPEMNT. REFER TO SHEET A020 FOR BLOCKING REQUIREMENTS AT TOILET ACCESSORIES.
10. REFER TO SHEET A020 FOR TYPICAL ACCESSIBILITY NOTES.
11. PROVIDE FIRE DEPARTMENT KEY BOX NEAR MAIN ENTRY. COORDINATE LOCATION WITH LOCAL FIRE DEPARTMENT.
12. ALL WATERPROOFING & WEATHER BARRIER SYSTEMS TO BE CONTINUOUS, COMPATIBLE, AND INSTALLED PER MANUFACTURER'S RECOMMENDATIONS
13. PROVIDE SHOP DRAWINGS / SUBMITTALS FOR ALL BUILDING ENCLOSURE MATERIALS INCLUDING MORTAR, SEALANTS, PREFINISHED ALUMINUM AND ALL PRODUCTS EXPOSED TO VIEW AT COMPLETION OF THE PROJECT.
14. ALL BUILDING ENCLOSURE SYSTEMS TO BE INSTALLED PER MAUFACTURER'S RECOMMENDED DETAILS, INCLUDING FLASHING, TRIMS, & ACCESSORIES.
15. PAINT(7) ALL METAL AND STEEL WITH EXTERIOR EXPOSURE
16. PROVIDE VAPOR BARRIER AT ALL CONDITIONED SLAB ON GRADE AREAS.
17. SLOPE AND CROSS SLOPES AT ACCESSIBLE ROUTES NOT TO EXCEED 1:48, EXCEPT AT RAMPS.

FLOOR PLAN KEYNOTES

1 STEEL FRAMED STAIRS, RE: TO STRUCTURAL DWGS AND PROJECT CRITERIA FOR ADD'L INFO.

2 CONCRETE BOLLARD, SET PRIOR TO SLAB POUR, SHOP PRIME AND COVER WITH TWO (2) COATS OF SAFETY YELLOW AT STANDARD LOCATIONS AND FIRE-ENGINE RED ADJACENT TO EXTINGUISHER LOCATIONS. RE: TO PROJECT CRITERIA FOR DIAMETER AND HEIGHT INFO.


3 DOCK LEVER EDGE MOUNTED, MECHANICALLY OPERATED. RE: TO PROJECT CRITERIA FOR ADD'L INFO.

4 STEEL FRAMING PRIMARY MEMBER, RE: TO VENDOR DWGS AND PROJECT CRITERIA FOR ADD'L INFO.

5 CONCRETE SLAB EXPANSION JOINT, RE: TO STRUCTURAL DWGS, FINISH SCHEDULE AND PROJECT CRITERIA FOR ADD'L INFO.

6 CONCRETE SLAB, RE: TO STRUCTURAL DWGS, FINISH SCHEDULE AND PROJECT CRITERIA FOR ADD'L INFO. VERIFY SAWCUT LAYOUT WITH OWNER PRIOR TO FIELD WORK BEING COMPLETED.

7 MAN DOOR. RE: TO DOOR SCHEDULE FOR ADD'L INFO.

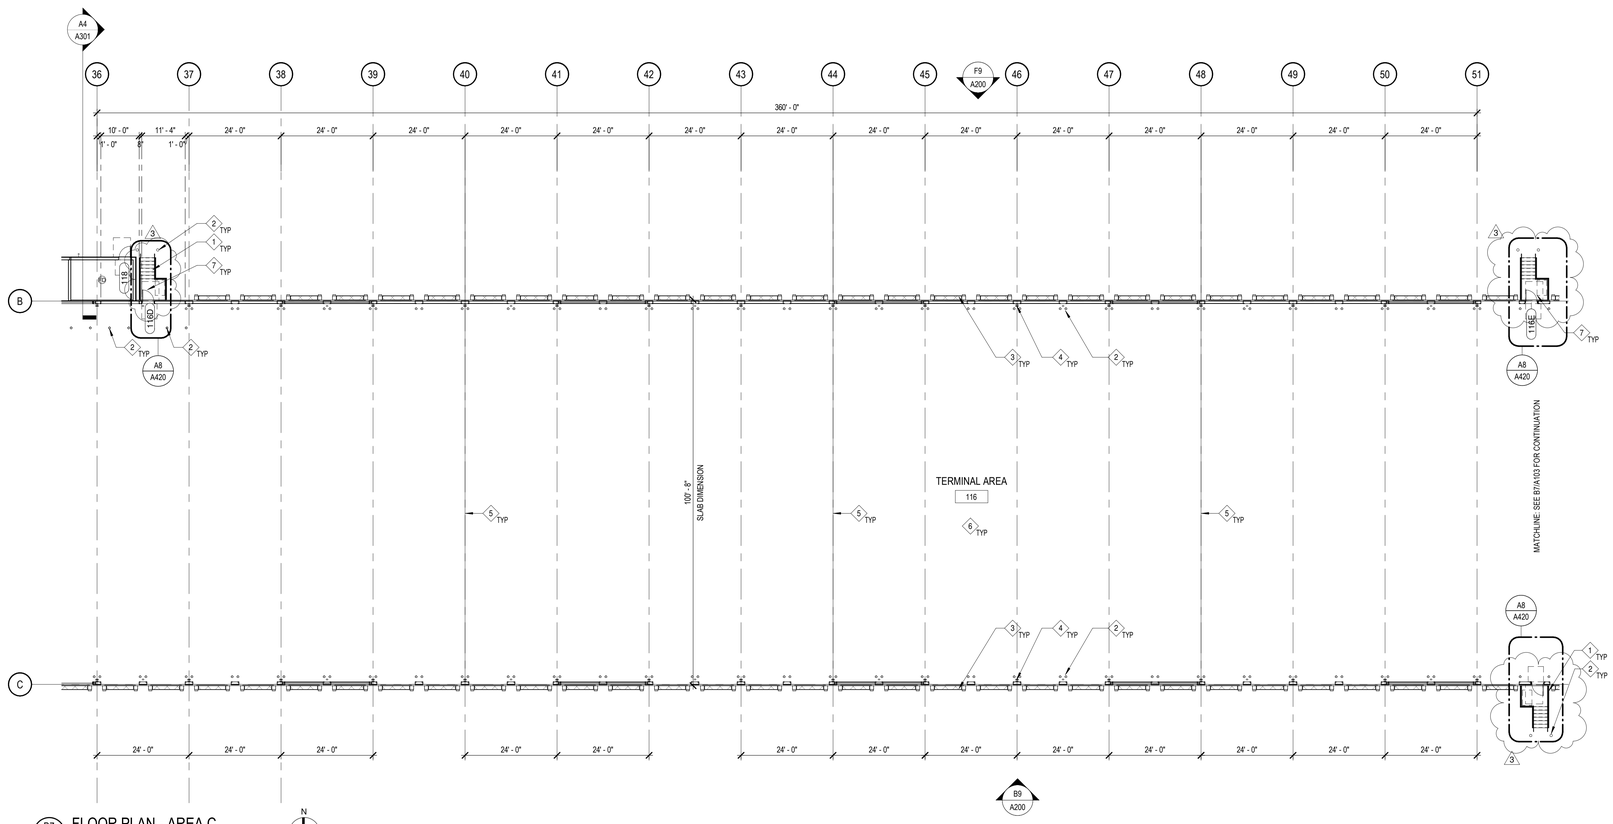

B7 / A104 FLOOR PLAN - AREA C

SCALE: 1/16" = 1'-0"



CROWN ENTERPRISES LLC

STATE OF GEORGIA
JON TALTY
CERTIFICATE NO. RA 017066
REGISTERED ARCHITECT

NO.	ISSUED FOR:	DATE
3	ADDENDA #3/PERMIT	06/23/2025
	BID	08/04/2023

OKW Architects

OKW Architects
600 West Jackson Blvd
Chicago, IL 60661
T 312.798.7700
F 312.798.7777
www.okwarchitects.com

CROWN MORELAND AVENUE

2750 MORELAND AVENUE
ATLANTA, GEORGIA

GROUND FLOOR PLAN - AREA C

DRAWN BY: LK CHECKED: NS

DATE: 08/04/2023

SHEET NO.: A104

PROJ. NO.: 22129

© 2023 OKW ARCHITECTS

FLOOR PLAN LEGEND

NEW PARTITION, SEE PARTITION TYPES

EXISTING PARTITION, SEE PARTITION TYPES

DEMO PARTITION, SEE PARTITION TYPES

1-HR RATED WALL

2-HR RATED WALL

3-HR RATED WALL

4-HR RATED WALL

FIRE-RATED PLYWOOD UP TO 12' - 0" A.F.F

CURB LOCATION AT SLAB. RE: DETAILS

FD FLOOR DRAIN, SEE PLUMBING DRAWINGS

TRENCH DRAIN, SEE PLUMBING DRAWINGS

ADA CLEARANCE, SIZE AND SHAPE VARIES SEE FLOOR PLANS

TAPERED SLAB AREA, SLOPE 1:10 BACK TO TERMINAL SLAB

TAPERED SLAB AREA, SLOPE 1:10 BACK TO TERMINAL SLAB

GENERAL FLOOR PLAN NOTES

1. 0'-0" = EL: XXX.X, SEE CIVIL DRAWINGS.
2. REFER TO CIVIL ENGINEERING PLANS FOR ALL GRADES, SLAB ELEVATIONS AND UTILITY CONNECTIONS
3. DO NOT SCALE DRAWINGS. VERIFY DIMS PRIOR TO FRAMING.
4. REFER TO BUILDING ELEVATIONS FOR EXTERIOR MATERIAL INFORMATION, WINDOW TYPES, LOCATIONS OF JOINTS, ETC.
5. DIMENSIONS ARE TO THE FACE OF STUD OR TO CENTERLINE OF COLUMNS & OPENINGS U.N.O.
6. PROVIDE WALL AND CEILING GYMPSUM BOARD CONTROL JOINTS AT 30'-0" O.C. MAXIMUM.
7. PROVIDE ALL CODE REQUIRED BUILDING SIGNAGE, VERIFY W/ AUTHORITY HAVING JURISDICTION FOR TYPES OF SIGNS REQUIRED.
8. REFER TO INTERIOR ELEVATIONS FOR MILLWORK DETAILS. PROVIDE BLOCKING AS REQUIRED FOR SUPPORT AND INSTALLATION.
9. PROVIDE BLOCKING AND VERIFY WEIGHTS AND LOCATIONS FOR ALL WALL MOUNTED ACCESSORIES, FURNISHINGS & EQUIPEMNT. REFER TO SHEET A020 FOR BLOCKING REQUIREMENTS AT TOILET ACCESSORIES.
10. REFER TO SHEET A020 FOR TYPICAL ACCESSIBILITY NOTES.
11. PROVIDE FIRE DEPARTMENT KEY BOX NEAR MAIN ENTRY. COORDINATE LOCATION WITH LOCAL FIRE DEPARTMENT.
12. ALL WATERPROOFING & WEATHER BARRIER SYSTEMS TO BE CONTINUOUS, COMPATIBLE, AND INSTALLED PER MANUFACTURER'S RECOMMENDATIONS
13. PROVIDE SHOP DRAWINGS / SUBMITTALS FOR ALL BUILDING ENCLOSURE MATERIALS INCLUDING MORTAR, SEALANTS, PREFINISHED ALUMINUM AND ALL PRODUCTS EXPOSED TO VIEW AT COMPLETION OF THE PROJECT.
14. ALL BUILDING ENCLOSURE SYSTEMS TO BE INSTALLED PER MAUFACTURER'S RECOMMENDED DETAILS, INCLUDING FLASHING, TRIMS, & ACCESSORIES.
15. PAINT(7) ALL METAL AND STEEL WITH EXTERIOR EXPOSURE
16. PROVIDE VAPOR BARRIER AT ALL CONDITIONED SLAB ON GRADE AREAS.
17. SLOPE AND CROSS SLOPES AT ACCESSIBLE ROUTES NOT TO EXCEED 1:48, EXCEPT AT RAMPS.

FLOOR PLAN KEYNOTES

1 HIGHWAY GUARD RAIL, CENTER OF POST TO BE 8" CLEAR OF FRAMING. RE: TO PROJECT CRITERIA FOR ADD'L INFO.

2 DOCK LEVER EDGE MOUNTED, MECHANICALLY OPERATED. RE: TO PROJECT CRITERIA FOR ADD'L INFO.

3 STEEL FRAMING PRIMARY MEMBER, RE: TO VENDOR DWGS AND PROJECT CRITERIA FOR ADD'L INFO.

4 CONCRETE BOLLARD, SET PRIOR TO SLAB POUR. SHOP PRIME AND COVER WITH TWO (2) COATS OF SAFETY YELLOW AT STANDARD LOCATIONS AND FIRE-ENGINE RED ADJACENT TO EXTINGUISHER LOCATIONS. RE: TO PROJECT CRITERIA FOR DIAMETER AND HEIGHT INFO


5 CONCRETE SLAB EXPANSION JOINT, RE: TO STRUCTURAL DWGS, FINISH SCHEDULE AND PROJECT CRITERIA FOR ADD'L INFO.

6 CONCRETE SLAB, RE: TO STRUCTURAL DWGS, FINISH SCHEDULE AND PROJECT CRITERIA FOR ADD'L INFO. VERIFY SAWCUT LAYOUT WITH OWNER PRIOR TO FIELD WORK BEING COMPLETED.

7 STEEL GUARDRAIL AND HANDRAIL. RE: ACCESSIBLE DETAILS AND PROJECT CRITERIA FOR ADD'L INFO.

8 MAN DOOR. RE: TO DOOR SCHEDULE FOR ADD'L INFO.


9 STRUCTURAL, EXPANDABLE ENDWALL WITH REMOVEABLE FRAMING AND WALL PANELS.

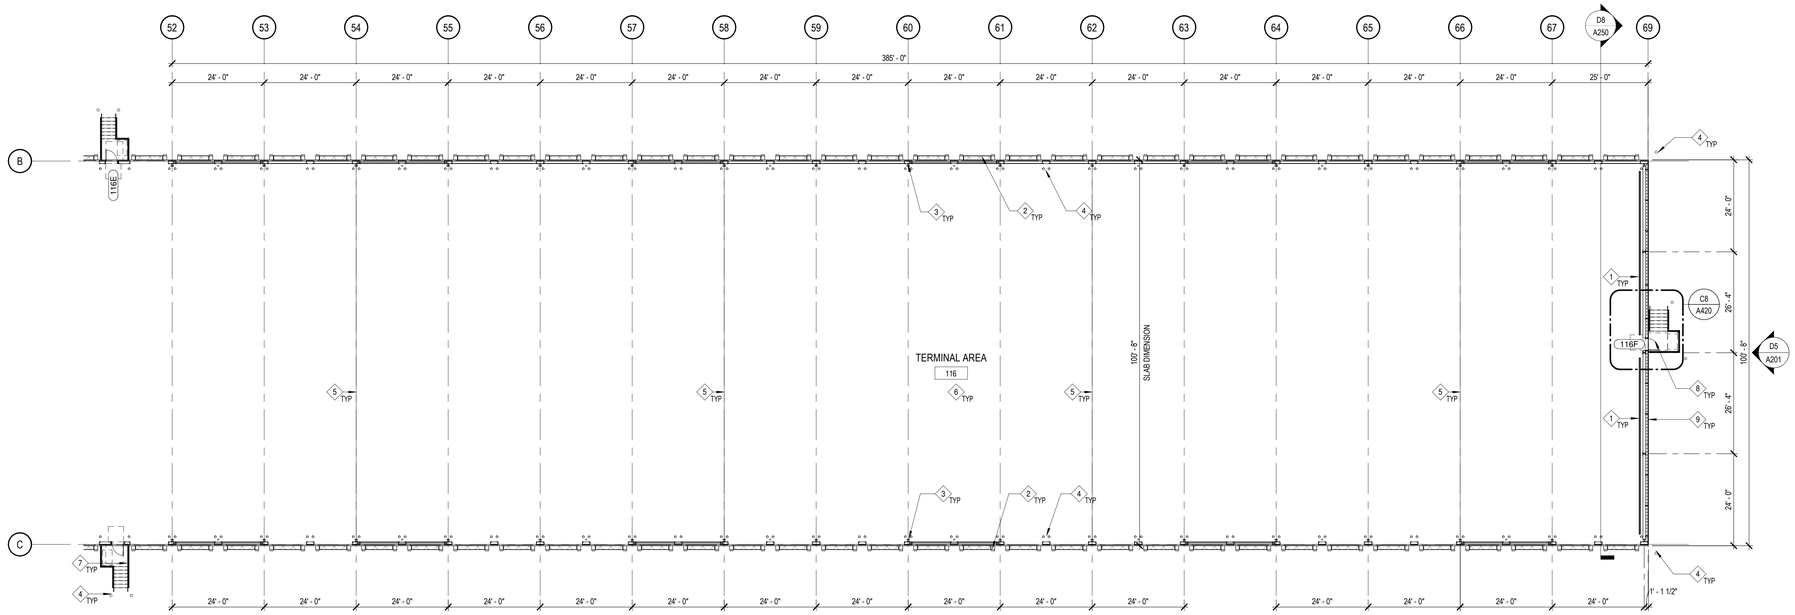

B7 / A105 FLOOR PLAN - AREA D

SCALE: 1/16" = 1'-0"

N

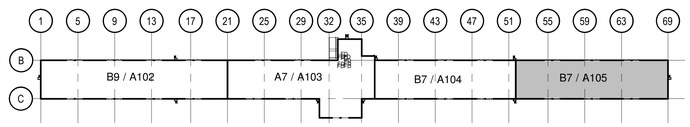

CROWN ENTERPRISES LLC

STATE OF GEORGIA
JON TALTY
CERTIFICATE NO. RA 017066
REGISTERED ARCHITECT

NO.:	ISSUED FOR:	DATE
3	ADDENDA #3/PERMIT	06/23/2025
	BID	05/04/2023

OKW Architects

OKW Architects
600 West Jackson Blvd
Chicago, IL 60661
T 312.798.7700
F 312.798.7777
www.okwarchitects.com

CROWN MORELAND AVENUE

2750 MORELAND AVENUE
ATLANTA, GEORGIA

GROUND FLOOR PLAN - AREA D


DRAWN BY: LK CHECKED: NS


DATE: 08/04/2023

SHEET NO.: A105

PROJ. NO.: 22129


© 2025 OKW ARCHITECTS

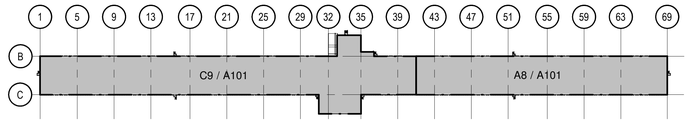

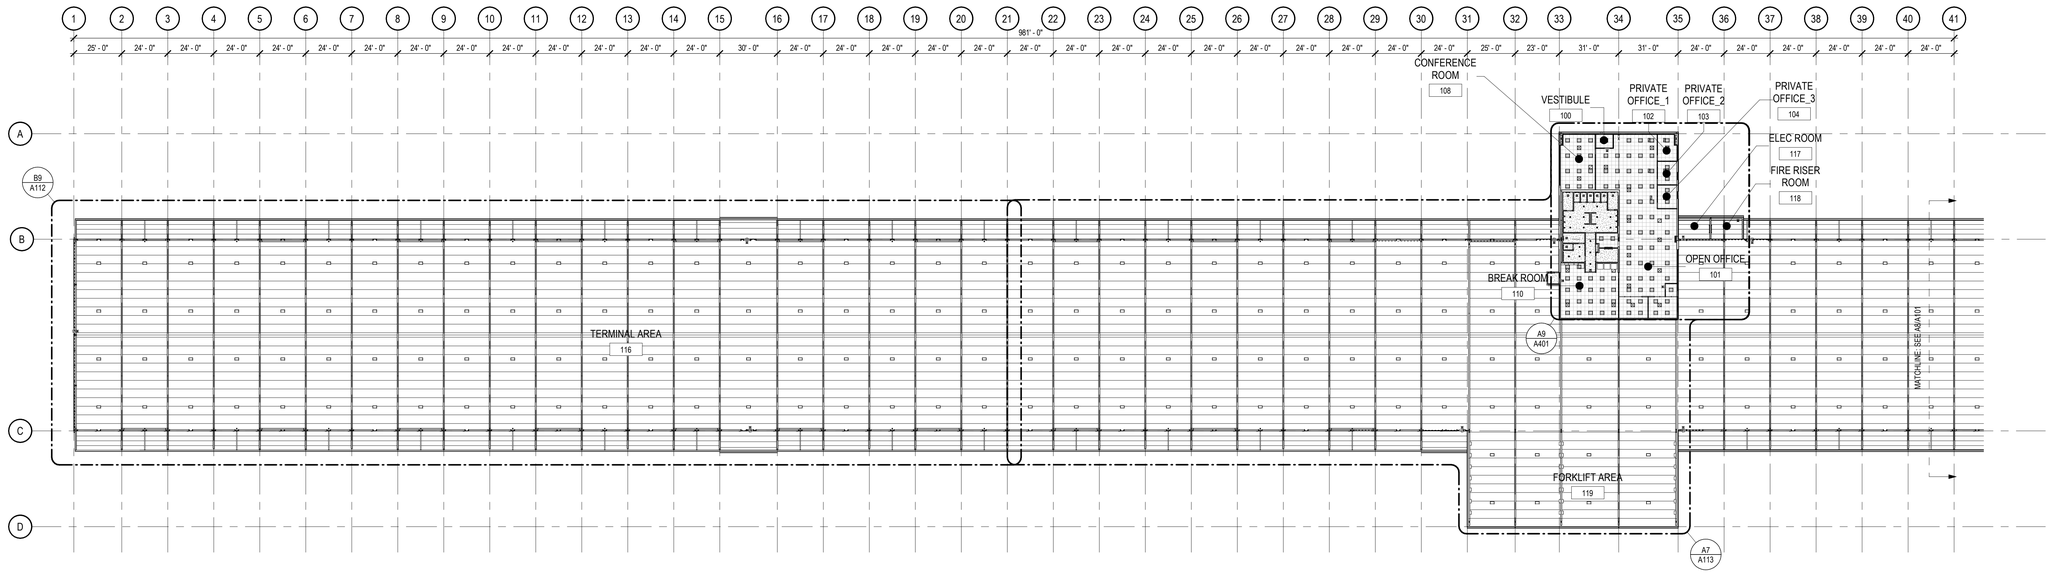

C9 / A111 REFLECTED CEILING PLAN @ TERMINAL AREA A & B

SCALE: 1/32" = 1'-0"

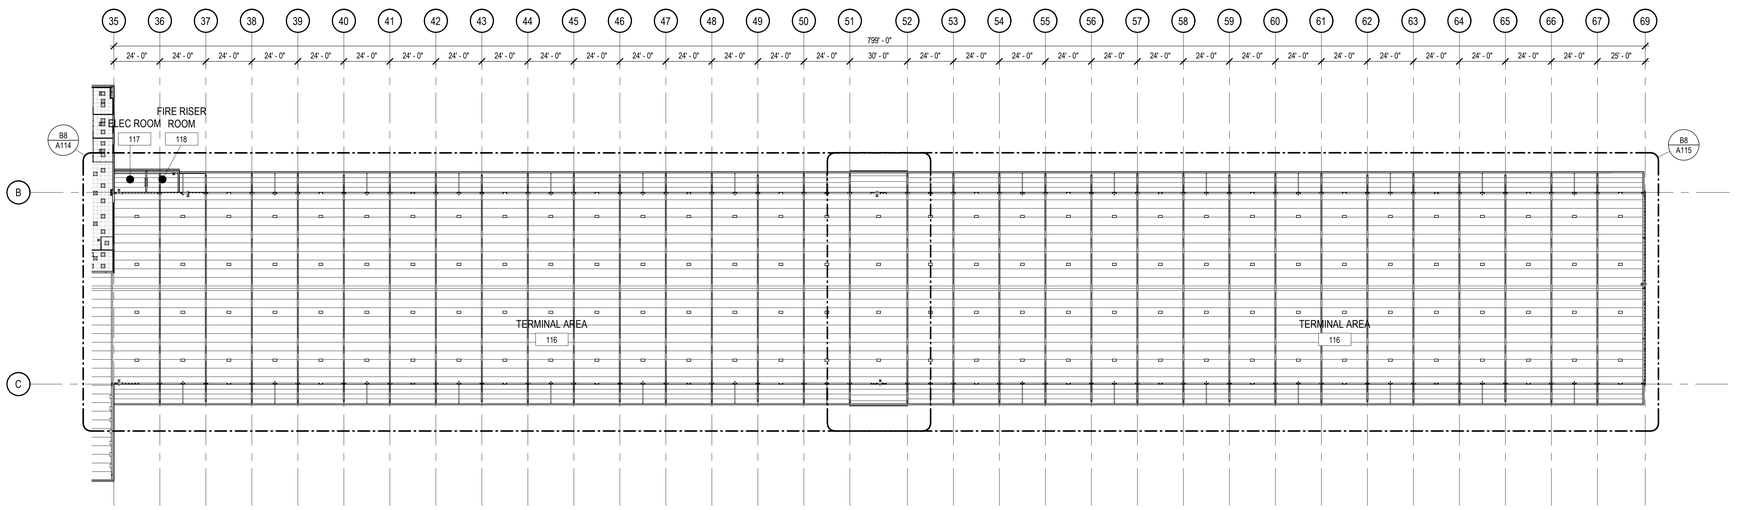

A9 / A111 REFLECTED CEILING PLAN @ TERMINAL AREA C & D

SCALE: 1/32" = 1'-0"

CROWN ENTERPRISES LLC

STATE OF GEORGIA
JON TALTY
CERTIFICATE NO. RA 017066
REGISTERED ARCHITECT

NO.	ISSUED FOR:	DATE
3	ADDENDA #3/PERMIT	06/23/2025
2	ADDENDA #2	10/31/2024
1	BID	08/04/2023

OKW Architects

OKW Architects
600 West Jackson Blvd
Chicago, IL 60661
T 312.798.7700
F 312.798.7777
www.okwarchitects.com

CROWN MORELAND AVENUE

2750 MORELAND AVENUE
ATLANTA, GEORGIA

COMPOSITE REFLECTED CEILING PLANS

DRAWN BY: LK CHECKED: NS

DATE: 08/04/2023

SHEET NO.: A111

PROJ. NO.: 22129

© 2025 OKW ARCHITECTS

REFLECTED CEILING PLAN LEGEND


- ACT-1: 2X4 ACOUSTICAL CEILING TILE
- ACT-2: 2X2 ACOUSTICAL CEILING TILE
- GYP-1: WALL BOARD CEILING
- 1-HR RATED WALL
- 2-HR RATED WALL
- 3-HR RATED WALL
- 4-HR RATED WALL
- FIRE-RATED PLYWOOD UP TO 12' - 0" A.F.F
- GYP. @ 10' / DUST CAP @ 12'
- TYPE F1: LINEAR HIGH BAY
- TYPE F2: TROFFER
- TYPE F3: FLAT PANEL
- TYPE EX-1: CEILING MOUNTED EGRESS FIXTURE
- TYPE EX-2: WALL MOUNTED EGRESS FIXTURE
- TYPE CF1: HIGH VOLUME LOW SPEED (HVLS) FAN
- TYPE CF2: INDUSTRIAL CEILING FAN
- TYPE F4: WALL MOUNTED SCONCE
- TYPE F5: SURFACE MOUNTED STRIP LIGHT
- TYPE F6: WALL MOUNTED STRIP LIGHT
- TYPE F7: SITE LIGHTING - FLOOD LIGHTING, POLE MOUNTED
- TYPE F8: TROFFER
- TYPE F9: RECESSED DOWN LIGHT
- TYPE F10: SITE LIGHTING - FLOOD LIGHTING, WALL MOUNTED
- TYPE S3: SITE LIGHTING WALL PACK

GENERAL REFLECTED CEILING PLAN NOTES

1. DO NOT SCALE DRAWINGS. VERIFY DIMS PRIOR TO FRAMING.
2. REFER TO ELECTRICAL DWGS FOR LIGHT FIXTURE CIRCUITING AND SCHEDULE. FIXTURE LOCATIONS TO BE PROVIDED PER ARCHITECTURAL DWGS.
3. REFER TO ELECTRICAL DWGS FOR EMERGANCY ACCESSORY INFO.
4. NOTIFY OWNER & ARCHITECT OF DISCREPANCY BETWEEN PLANS AND PROVIDED PROECT CRITERIA.
5. ALL CEILING ELEVATIONS DENOTE HEIGHT ABOVE FINISHED FLOOR TO UNDERSIDE OF CEILING U.N.O.
6. DIMENSIONS ARE TO THE FACE OF STUD OR TO CENTERLINE OF COLUMNS & OPENINGS U.N.O.
7. CONTRACTOR TO ADJUST CEILING GRID LAYOUT AS REQUIRED FOR CLEARANCES OF ALL MECHANICAL, ELECTRICAL, AND PLUMBING ITEMS TO BE LOCATED IN CEILING, PENDING ARCHITECT'S APPROVAL.
8. REFER TO ELECTRICAL DRAWINGS FOR LOCATIONS OF CEILING MOUNTED SPEAKERS, EXIT SIGNS, EMERGENCY LIGHTING, SMOKE AND HEAT DETECTORS, CAMERAS, AND OTHER ELECTRICAL ITEMS NOT SHOWN ON ARCHITECTURAL DRAWINGS.
9. REFER TO FIRE PROTECTION DRAWINGS FOR LOCATIONS OF ALL SPRINKLER HEADS.
10. HEATING, VENTILATION, PLUMBING, FIRE PROTECTION, AND ELECTRICAL CONTRACTORS ARE TO COORDINATE LOCATIONS OF ALL THEIR WORK BETWEEN EACH OTHER.
11. CENTER OR ALIGN FIXTURES AS SHOWN U.N.O.
12. ALL CEILING-MOUNTED EQUIPMENT, INCLUDING BUT NOT LIMITED TO DUCTWORK, CONDUIT, CABLE TRAY, AND SPRINKLER RUNS ARE TO BE HELD AS HIGH AS POSSIBLE, TIGHT TO STRUCTURE WHEREVER POSSIBLE.
13. PROVIDE ACCESS PANELS IN GYPSUM BOARD CEILINGS AT EQUIPMENT AS REQUIRED FOR MAINTENANCE.
14. CONFIRM ALL PENDANT LIGHT FIXTURE HEIGHTS WITH ARCHITECT.
15. ENSURE NO DRIVERS OR OTHER PARTS OF LIGHTING FIXTURE ARE VISIBLE.
16. ALL EXIT SIGNS TO BE UNOBSTRUCTED BY LIGHTS.

REFLECTED CEILING PLAN KEYNOTES


1. CEILING FINISH, EXTERIOR CANOPY OPEN TO STRUCTURE ABOVE WITH NO INSULATION.
2. CEILING FINISH, OPEN TO STRUCTURE ABOVE WITH NO INSULATION.
3. LIGHT FIXTURE EXIT, CENTERED ON DOOR AND/OR OPENING AT 8'-0"AFF U.N.O. RE: ELEC DWGS FOR ADD'L INFO.
4. LIGHT FIXTURE WALL PACK AT 9'-0"AFF U.N.O. RE: ELEC DWGS FOR ADD'L INFO.
5. LIGHT FIXTURE HIGHBAY, MOUNTED 2'-0" BELOW ROOF JOIST PURLINS U.N.O. RE: ELEC DWGS FOR ADD'L INFO.

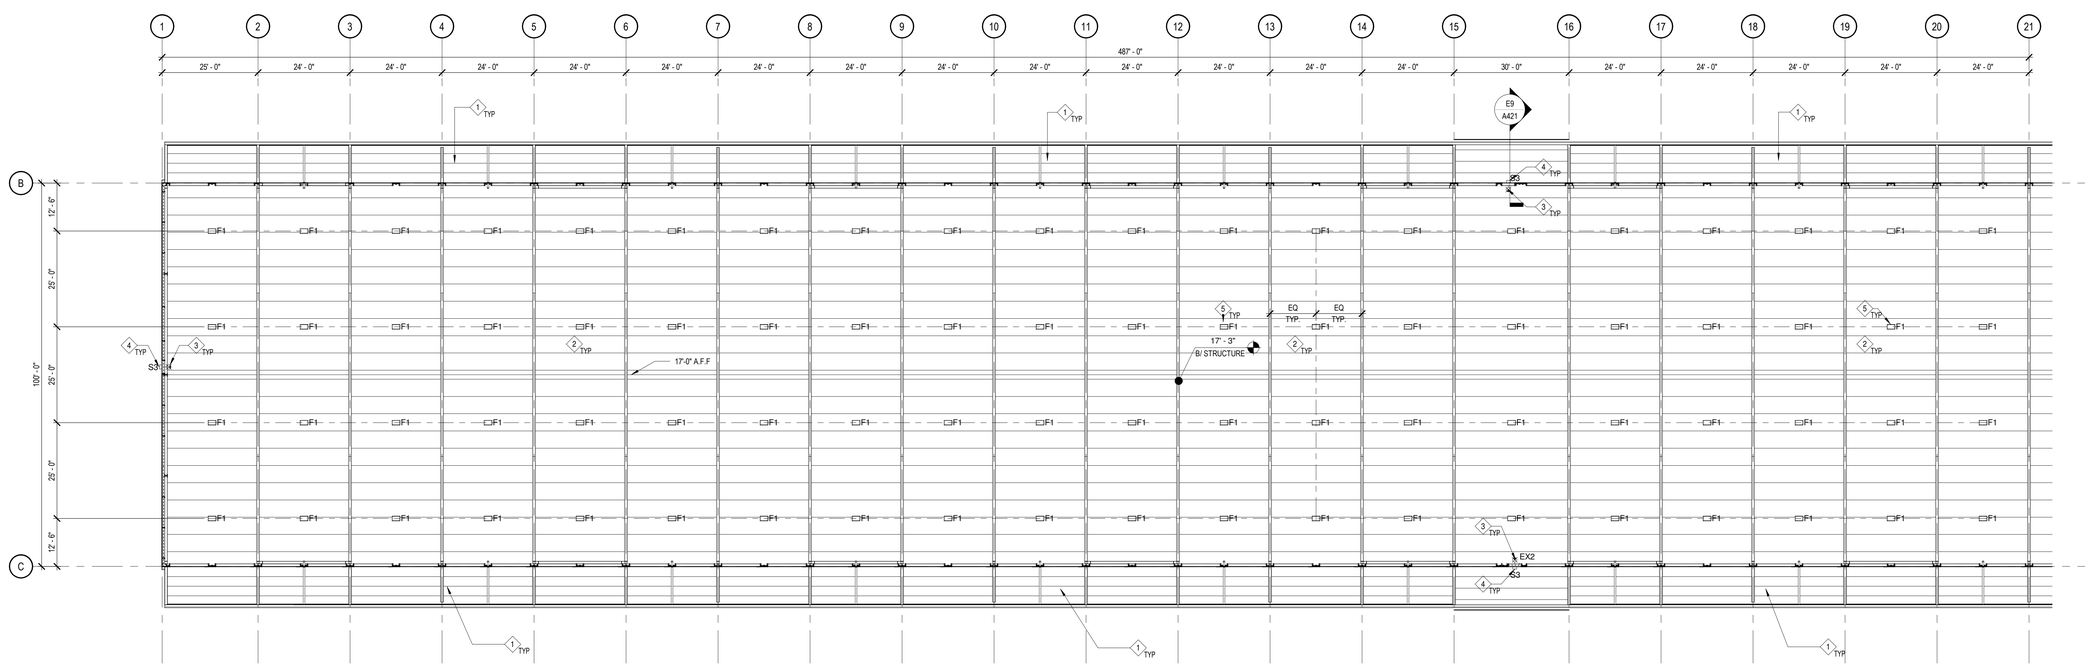

B9 / A112 REFLECTED CEILING PLAN - AREA A

SCALE: 1/16" = 1'-0"

N

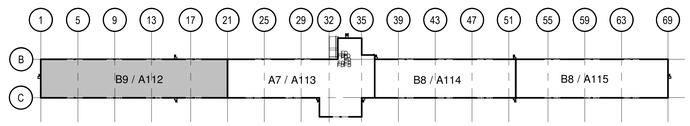

CROWN ENTERPRISES LLC

STATE OF GEORGIA
JON TALTY
CERTIFICATE NO. RA 017066
REGISTERED ARCHITECT

NO.:	ISSUED FOR:	DATE
3	ADDENDA #3-PERMIT	06/23/2025
2	ADDENDA #2	10/31/2024
1	BID	08/04/2023

OKW Architects

OKW Architects
600 West Jackson Blvd
Chicago, IL 60661
T 312.798.7700
F 312.798.7777
www.okwarchitects.com

CROWN MORELAND AVENUE

2750 MORELAND AVENUE
ATLANTA, GEORGIA

REFLECTED CEILING PLAN - AREA A

DRAWN BY: LK CHECKED: NS

DATE: 08/04/2023

SHEET NO.: A112

PROJ. NO.: 22129

© 2025 OKW ARCHITECTS

REFLECTED CEILING PLAN LEGEND


- ACT-1: 2X4 ACOUSTICAL CEILING TILE
- ACT-2: 2X2 ACOUSTICAL CEILING TILE
- GYP-1: WALL BOARD CEILING
- 1-HR RATED WALL
- 2-HR RATED WALL
- 3-HR RATED WALL
- 4-HR RATED WALL
- FIRE-RATED PLYWOOD UP TO 12' - 0" A.F.F
- GYP. @ 10'
- DUST CAP @ 12'
- TYPE F1: LINEAR HIGH BAY
- TYPE F2: TROFFER
- TYPE F3: FLAT PANEL
- TYPE EX-1: CEILING MOUNTED EGRESS FIXTURE
- TYPE EX-2: WALL MOUNTED EGRESS FIXTURE
- TYPE CF1: HIGH VOLUME LOW SPEED (HVLS) FAN
- TYPE CF2: INDUSTRIAL CEILING FAN
- TYPE F4: WALL MOUNTED SCONCE
- TYPE F5: SURFACE MOUNTED STRIP LIGHT
- TYPE F6: WALL MOUNTED STRIP LIGHT
- TYPE F7: SITE LIGHTING - FLOOD LIGHTING, POLE MOUNTED
- TYPE F8: TROFFER
- TYPE F9: RECESSED DOWN LIGHT
- TYPE F10: SITE LIGHTING - FLOOD LIGHTING, WALL MOUNTED
- TYPE S3: SITE LIGHTING WALL PACK

GENERAL REFLECTED CEILING PLAN NOTES

1. DO NOT SCALE DRAWINGS. VERIFY DIMS PRIOR TO FRAMING.
2. REFER TO ELECTRICAL DWGS FOR LIGHT FIXTURE CIRCUITING AND SCHEDULE. FIXTURE LOCATIONS TO BE PROVIDED PER ARCHITECTURAL DWGS.
3. REFER TO ELECTRICAL DWGS FOR EMERGANCY ACCESSORY INFO.
4. NOTIFY OWNER & ARCHITECT OF DISCREPANCY BETWEEN PLANS AND PROVIDED PROECT CRITERIA.
5. ALL CEILING ELEVATIONS DENOTE HEIGHT ABOVE FINISHED FLOOR TO UNDERSIDE OF CEILING U.N.O.
6. DIMENSIONS ARE TO THE FACE OF STUD OR TO CENTERLINE OF COLUMNS & OPENINGS U.N.O.
7. CONTRACTOR TO ADJUST CEILING GRID LAYOUT AS REQUIRED FOR CLEARANCES OF ALL MECHANICAL, ELECTRICAL, AND PLUMBING ITEMS TO BE LOCATED IN CEILING, PENDING ARCHITECT'S APPROVAL.
8. REFER TO ELECTRICAL DRAWINGS FOR LOCATIONS OF CEILING MOUNTED SPEAKERS, EXIT SIGNS, EMERGENCY LIGHTING, SMOKE AND HEAT DETECTORS, CAMERAS, AND OTHER ELECTRICAL ITEMS NOT SHOWN ON ARCHITECTURAL DRAWINGS.
9. REFER TO FIRE PROTECTION DRAWINGS FOR LOCATIONS OF ALL SPRINKLER HEADS.
10. HEATING, VENTILATION, PLUMBING, FIRE PROTECTION, AND ELECTRICAL CONTRACTORS ARE TO COORDINATE LOCATIONS OF ALL THEIR WORK BETWEEN EACH OTHER.
11. CENTER OR ALIGN FIXTURES AS SHOWN U.N.O.
12. ALL CEILING-MOUNTED EQUIPMENT, INCLUDING BUT NOT LIMITED TO DUCTWORK, CONDUIT, CABLE TRAY, AND SPRINKLER RUNS ARE TO BE HELD AS HIGH AS POSSIBLE, TIGHT TO STRUCTURE WHEREVER POSSIBLE.
13. PROVIDE ACCESS PANELS IN GYPSUM BOARD CEILINGS AT EQUIPMENT AS REQUIRED FOR MAINTENANCE.
14. CONFIRM ALL PENDANT LIGHT FIXTURE HEIGHTS WITH ARCHITECT.
15. ENSURE NO DRIVERS OR OTHER PARTS OF LIGHTING FIXTURE ARE VISIBLE.
16. ALL EXIT SIGNS TO BE UNOBSTRUCTED BY LIGHTS.

REFLECTED CEILING PLAN KEYNOTES

1. CEILING FINISH, EXTERIOR CANOPY OPEN TO STRUCTURE ABOVE WITH NO INSULATION.
2. CEILING FINISH, OPEN TO STRUCTURE ABOVE WITH NO INSULATION.
3. LIGHT FIXTURE HIGHBAY, MOUNTED 2'-0" BELOW ROOF JOIST PURLINS U.N.O. RE: ELEC DWGS FOR ADD'L INFO.
4. LIGHT FIXTURE EXIT, CENTERED ON DOOR AND/OR OPENING AT 8'-0"AFF U.N.O. RE: ELEC DWGS FOR ADD'L INFO.
5. LIGHT FIXTURE WALL PACK AT 9'-0"AFF U.N.O. RE: ELEC DWGS FOR ADD'L INFO.

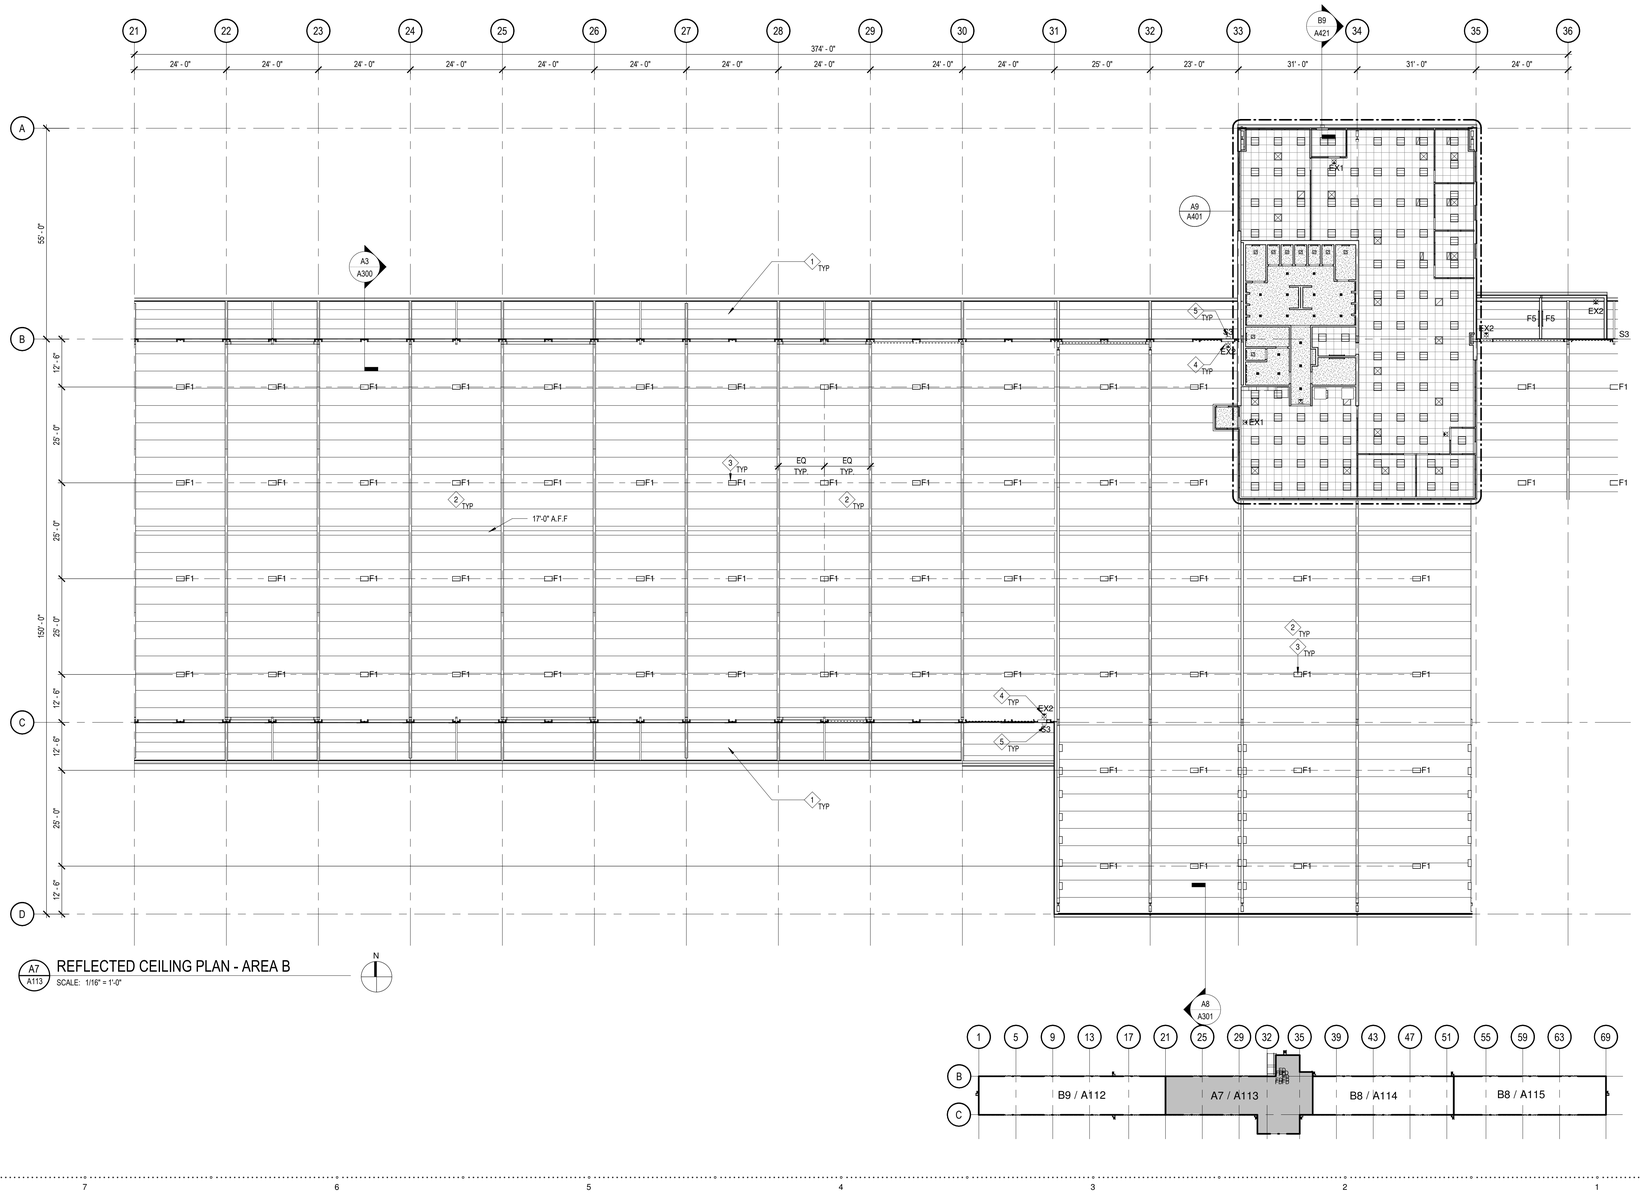

A7 / A113 REFLECTED CEILING PLAN - AREA B

SCALE: 1/16" = 1'-0"

CROWN ENTERPRISES LLC

STATE OF GEORGIA
JON TALTY
CERTIFICATE NO. RA 017066
REGISTERED ARCHITECT

NO.	ISSUED FOR:	DATE
3	ADDENDA #3/PERMIT	06/23/2025
2	ADDENDA #2	10/31/2024
	BID	08/04/2023

OKW Architects

OKW Architects
600 West Jackson Blvd
Chicago, IL 60661
T 312.798.7700
F 312.798.7777
www.okwarchitects.com

CROWN MORELAND AVENUE

2750 MORELAND AVENUE
ATLANTA, GEORGIA

REFLECTED CEILING PLAN - AREA B

DRAWN BY: LK CHECKED: NS

DATE: 08/04/2023

SHEET NO.: A113

PROJ. NO.: 22129

© 2025 OKW ARCHITECTS

REFLECTED CEILING PLAN LEGEND


- ACT-1: 2X4 ACOUSTICAL CEILING TILE
- ACT-2: 2X2 ACOUSTICAL CEILING TILE
- GYP-1: WALL BOARD CEILING
- 1-HR RATED WALL
- 2-HR RATED WALL
- 3-HR RATED WALL
- 4-HR RATED WALL
- FIRE-RATED PLYWOOD UP TO 12' - 0" A.F.F
- GYP. @ 10'
- DUST CAP @ 12'
- TYPE F1: LINEAR HIGH BAY
- TYPE F2: TROFFER
- TYPE F3: FLAT PANEL
- TYPE EX-1: CEILING MOUNTED EGRESS FIXTURE
- TYPE EX-2: WALL MOUNTED EGRESS FIXTURE
- TYPE CF1: HIGH VOLUME LOW SPEED (HVLS) FAN
- TYPE CF2: INDUSTRIAL CEILING FAN
- TYPE F4: WALL MOUNTED SCONCE
- TYPE F5: SURFACE MOUNTED STRIP LIGHT
- TYPE F6: WALL MOUNTED STRIP LIGHT
- TYPE F7: SITE LIGHTING - FLOOD LIGHTING, POLE MOUNTED
- TYPE F8: TROFFER
- TYPE F9: RECESSED DOWN LIGHT
- TYPE F10: SITE LIGHTING - FLOOD LIGHTING, WALL MOUNTED
- TYPE S3: SITE LIGHTING WALL PACK

GENERAL REFLECTED CEILING PLAN NOTES

1. DO NOT SCALE DRAWINGS. VERIFY DIMS PRIOR TO FRAMING.
2. REFER TO ELECTRICAL DWGS FOR LIGHT FIXTURE CIRCUITING AND SCHEDULE. FIXTURE LOCATIONS TO BE PROVIDED PER ARCHITECTURAL DWGS.
3. REFER TO ELECTRICAL DWGS FOR EMERGANCY ACCESSORY INFO.
4. NOTIFY OWNER & ARCHITECT OF DISCREPANCY BETWEEN PLANS AND PROVIDED PROECT CRITERIA.
5. ALL CEILING ELEVATIONS DENOTE HEIGHT ABOVE FINISHED FLOOR TO UNDERSIDE OF CEILING U.N.O.
6. DIMENSIONS ARE TO THE FACE OF STUD OR TO CENTERLINE OF COLUMNS & OPENINGS U.N.O.
7. CONTRACTOR TO ADJUST CEILING GRID LAYOUT AS REQUIRED FOR CLEARANCES OF ALL MECHANICAL, ELECTRICAL, AND PLUMBING ITEMS TO BE LOCATED IN CEILING, PENDING ARCHITECT'S APPROVAL.
8. REFER TO ELECTRICAL DRAWINGS FOR LOCATIONS OF CEILING MOUNTED SPEAKERS, EXIT SIGNS, EMERGENCY LIGHTING, SMOKE AND HEAT DETECTORS, CAMERAS, AND OTHER ELECTRICAL ITEMS NOT SHOWN ON ARCHITECTURAL DRAWINGS.
9. REFER TO FIRE PROTECTION DRAWINGS FOR LOCATIONS OF ALL SPRINKLER HEADS.
10. HEATING, VENTILATION, PLUMBING, FIRE PROTECTION, AND ELECTRICAL CONTRACTORS ARE TO COORDINATE LOCATIONS OF ALL THEIR WORK BETWEEN EACH OTHER.
11. CENTER OR ALIGN FIXTURES AS SHOWN U.N.O.
12. ALL CEILING-MOUNTED EQUIPMENT, INCLUDING BUT NOT LIMITED TO DUCTWORK, CONDUIT, CABLE TRAY, AND SPRINKLER RUNS ARE TO BE HELD AS HIGH AS POSSIBLE, TIGHT TO STRUCTURE WHEREVER POSSIBLE.
13. PROVIDE ACCESS PANELS IN GYPSUM BOARD CEILINGS AT EQUIPMENT AS REQUIRED FOR MAINTENANCE.
14. CONFIRM ALL PENDANT LIGHT FIXTURE HEIGHTS WITH ARCHITECT.
15. ENSURE NO DRIVERS OR OTHER PARTS OF LIGHTING FIXTURE ARE VISIBLE.
16. ALL EXIT SIGNS TO BE UNOBSTRUCTED BY LIGHTS.


REFLECTED CEILING PLAN KEYNOTES (#)

1. CEILING FINISH, EXTERIOR CANOPY OPEN TO STRUCTURE ABOVE WITH NO INSULATION.
2. CEILING FINISH, OPEN TO STRUCTURE ABOVE WITH NO INSULATION.
3. LIGHT FIXTURE SURFACE MOUNTED, CENTERED ON PARITION LENGTH. RE: ELEC DWGS FOR ADD'L INFO.
4. LIGHT FIXTURE HIGHBAY, MOUNTED 2'-0" BELOW ROOF JOIST PURLINS U.N.O. RE: ELEC DWGS FOR ADD'L INFO.
5. LIGHT FIXTURE EXIT, CENTERED ON DOOR AND/OR OPENING AT 8'-0"AFF U.N.O. RE: ELEC DWGS FOR ADD'L INFO.
6. LIGHT FIXTURE WALL PACK AT 9'-0"AFF U.N.O. RE: ELEC DWGS FOR ADD'L INFO.

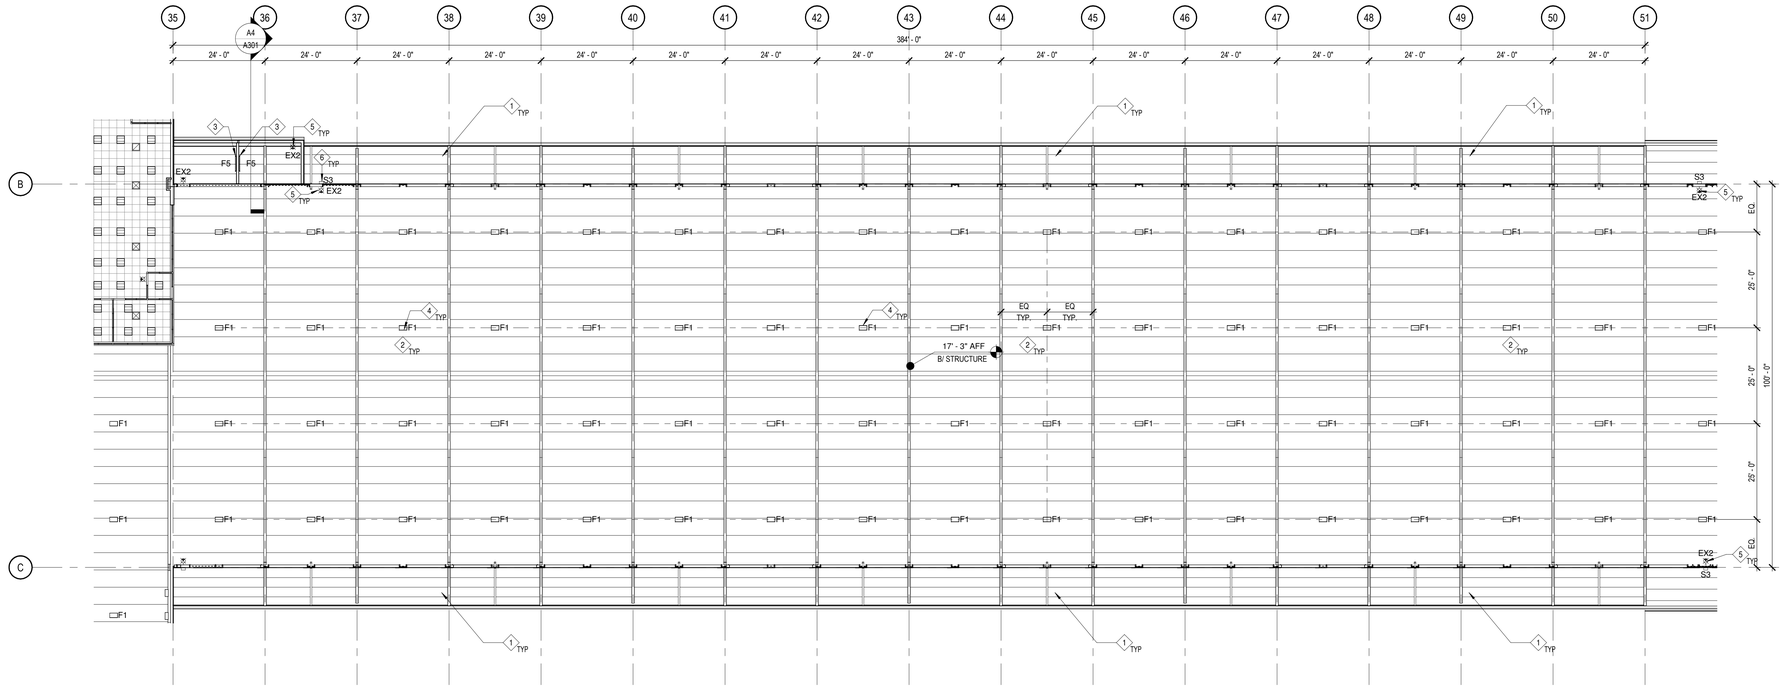

B8 / A114 REFLECTED CEILING PLAN - AREA C

SCALE: 1/16" = 1'-0"

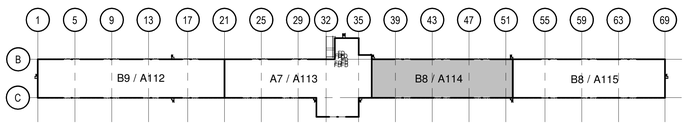

CROWN ENTERPRISES LLC

STATE OF GEORGIA
JON TALTY
CERTIFICATE NO. RA 017066
REGISTERED ARCHITECT

NO.	ISSUED FOR:	DATE
3	ADDENDA #3/PERMIT	06/23/2025
2	ADDENDA #2	10/31/2024
BID		08/04/2023

OKW Architects

OKW Architects
600 West Jackson Blvd
Chicago, IL 60661
T 312.798.7700
F 312.798.7777
www.okwarchitects.com

CROWN MORELAND AVENUE

2750 MORELAND AVENUE
ATLANTA, GEORGIA

REFLECTED CEILING PLAN - AREA C

DRAWN BY: LK CHECKED: NS

DATE: 08/04/2023

SHEET NO.: A114

PROJ. NO.: 22129

© 2025 OKW ARCHITECTS

REFLECTED CEILING PLAN LEGEND


- ACT-1: 2X4 ACOUSTICAL CEILING TILE
- ACT-2: 2X2 ACOUSTICAL CEILING TILE
- GYP-1: WALL BOARD CEILING
- 1-HR RATED WALL
- 2-HR RATED WALL
- 3-HR RATED WALL
- 4-HR RATED WALL
- FIRE-RATED PLYWOOD UP TO 12' - 0" A.F.F
- GYP. @ 10'
  DUST CAP @ 12'
- TYPE F1: LINEAR HIGH BAY
- TYPE F2: TROFFER
- TYPE F3: FLAT PANEL
- TYPE EX-1: CEILING MOUNTED EGRESS FIXTURE
- TYPE EX-2: WALL MOUNTED EGRESS FIXTURE
- TYPE CF1: HIGH VOLUME LOW SPEED (HVLS) FAN
- TYPE CF2: INDUSTRIAL CEILING FAN
- TYPE F4: WALL MOUNTED SCONCE
- TYPE F5: SURFACE MOUNTED STRIP LIGHT
- TYPE F6: WALL MOUNTED STRIP LIGHT
- TYPE F7: SITE LIGHTING - FLOOD LIGHTING, POLE MOUNTED
- TYPE F8: TROFFER
- TYPE F9: RECESSED DOWN LIGHT
- TYPE F10: SITE LIGHTING - FLOOD LIGHTING, WALL MOUNTED
- TYPE S3: SITE LIGHTING WALL PACK

GENERAL REFLECTED CEILING PLAN NOTES

1. DO NOT SCALE DRAWINGS. VERIFY DIMS PRIOR TO FRAMING.
2. REFER TO ELECTRICAL DWGS FOR LIGHT FIXTURE CIRCUITING AND SCHEDULE. FIXTURE LOCATIONS TO BE PROVIDED PER ARCHITECTURAL DWGS.
3. REFER TO ELECTRICAL DWGS FOR EMERGANCY ACCESSORY INFO.
4. NOTIFY OWNER & ARCHITECT OF DISCREPANCY BETWEEN PLANS AND PROVIDED PROECT CRITERIA.
5. ALL CEILING ELEVATIONS DENOTE HEIGHT ABOVE FINISHED FLOOR TO UNDERSIDE OF CEILING U.N.O.
6. DIMENSIONS ARE TO THE FACE OF STUD OR TO CENTERLINE OF COLUMNS & OPENINGS U.N.O.
7. CONTRACTOR TO ADJUST CEILING GRID LAYOUT AS REQUIRED FOR CLEARANCES OF ALL MECHANICAL, ELECTRICAL, AND PLUMBING ITEMS TO BE LOCATED IN CEILING, PENDING ARCHITECT'S APPROVAL.
8. REFER TO ELECTRICAL DRAWINGS FOR LOCATIONS OF CEILING MOUNTED SPEAKERS, EXIT SIGNS, EMERGENCY LIGHTING, SMOKE AND HEAT DETECTORS, CAMERAS, AND OTHER ELECTRICAL ITEMS NOT SHOWN ON ARCHITECTURAL DRAWINGS.
9. REFER TO FIRE PROTECTION DRAWINGS FOR LOCATIONS OF ALL SPRINKLER HEADS.
10. HEATING, VENTILATION, PLUMBING, FIRE PROTECTION, AND ELECTRICAL CONTRACTORS ARE TO COORDINATE LOCATIONS OF ALL THEIR WORK BETWEEN EACH OTHER.
11. CENTER OR ALIGN FIXTURES AS SHOWN U.N.O.
12. ALL CEILING-MOUNTED EQUIPMENT, INCLUDING BUT NOT LIMITED TO DUCTWORK, CONDUIT, CABLE TRAY, AND SPRINKLER RUNS ARE TO BE HELD AS HIGH AS POSSIBLE, TIGHT TO STRUCTURE WHEREVER POSSIBLE.
13. PROVIDE ACCESS PANELS IN GYPSUM BOARD CEILINGS AT EQUIPMENT AS REQUIRED FOR MAINTENANCE.
14. CONFIRM ALL PENDANT LIGHT FIXTURE HEIGHTS WITH ARCHITECT.
15. ENSURE NO DRIVERS OR OTHER PARTS OF LIGHTING FIXTURE ARE VISIBLE.
16. ALL EXIT SIGNS TO BE UNOBSTRUCTED BY LIGHTS.

REFLECTED CEILING PLAN KEYNOTES


1. CEILING FINISH, EXTERIOR CANOPY OPEN TO STRUCTURE ABOVE WITH NO INSULATION.
2. CEILING FINISH, OPEN TO STRUCTURE ABOVE WITH NO INSULATION.
3. LIGHT FIXTURE WALL PACK AT 9'-0"AFF U.N.O. RE: ELEC DWGS FOR ADD'L INFO.
4. LIGHT FIXTURE EXIT, CENTERED ON DOOR AND/OR OPENING AT 8'-0"AFF U.N.O. RE: ELEC DWGS FOR ADD'L INFO.
5. LIGHT FIXTURE HIGHBAY, MOUNTED 2'-0" BELOW ROOF JOIST PURLINS U.N.O. RE: ELEC DWGS FOR ADD'L INFO.
6. STRUCTURAL, EXPANDABLE ENDWALL WITH REMOVEABLE FRAMING AND WALL PANELS. RE: TO VENDOR DWGS FOR ADD'L INFO.

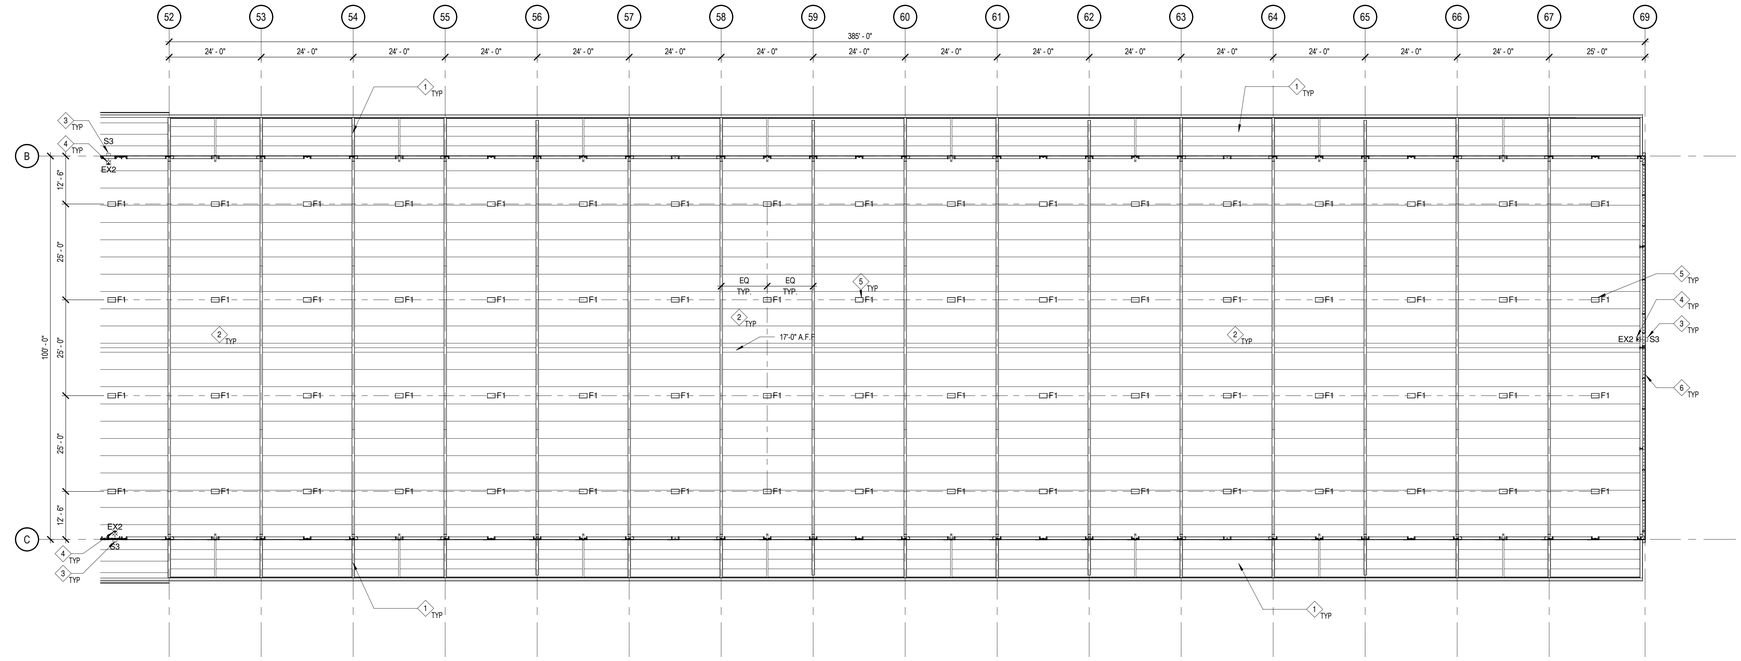

B8 / A115 REFLECTED CEILING PLAN - AREA D

SCALE: 1/16" = 1'-0"

N

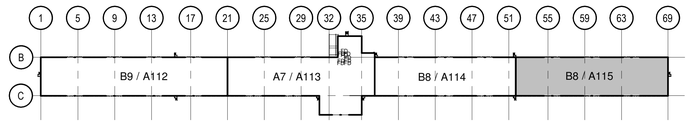

CROWN ENTERPRISES LLC

STATE OF GEORGIA
JON TALTY
CERTIFICATE NO. RA 017066
REGISTERED ARCHITECT

NO:	ISSUED FOR:	DATE
3	ADDENDA #3-PERMIT	06/23/2023
2	ADDENDA #2	10/31/2023
	BID	08/04/2023

OKW Architects

OKW Architects
600 West Jackson Blvd
Chicago, IL 60661
T 312.798.7700
F 312.798.7777
www.okwarchitects.com

CROWN MORELAND AVENUE

2750 MORELAND AVENUE
ATLANTA, GEORGIA

REFLECTED CEILING PLAN - AREA D

DRAWN BY: LK CHECKED: NS

DATE: 08/04/2023

SHEET NO.: A115

PROJ. NO.: 22129

© 2023 OKW ARCHITECTS

SLAB PLAN LEGEND

NEW CURB,
RE: TO DETAILS

TAPERED SLAB AREA, SLOPE
1:10 BACK TO TERMINAL SLAB


TAPERED SLAB AREA, SLOPE
1:10 BACK TO TERMINAL SLAB


GENERAL SLAB PLAN NOTES

1. 100'-0" = EL. XXX.XX SEE CIVIL DRAWINGS.
2. REFER TO CIVIL ENGINEERING PLANS FOR ALL GRADES, SLAB ELEVATIONS AND UTILITY CONNECTIONS
3. DO NOT SCALE DRAWINGS. VERIFY DIMS PRIOR TO FRAMING.
4. DIMENSIONS ARE TO THE FACE OF CURB OR TO CENTERLINE OF COLUMNS & OPENINGS U.N.O.
5. REFER TO STRUCTURAL DRAWINGS FOR REINFORCEMENT DETAILS.
6. VERIFY PENETRATION AND DOOR MINIMUM ROUGH OPENINGS PER MANUFACTURE SPECIFICATIONS PRIOR TO CURB INSTALLATION.

SLAB PLAN KEYNOTES


KEYPLAN

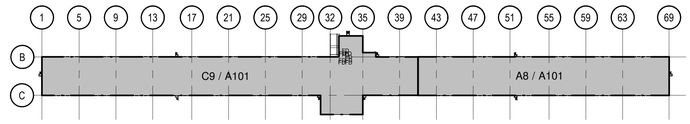

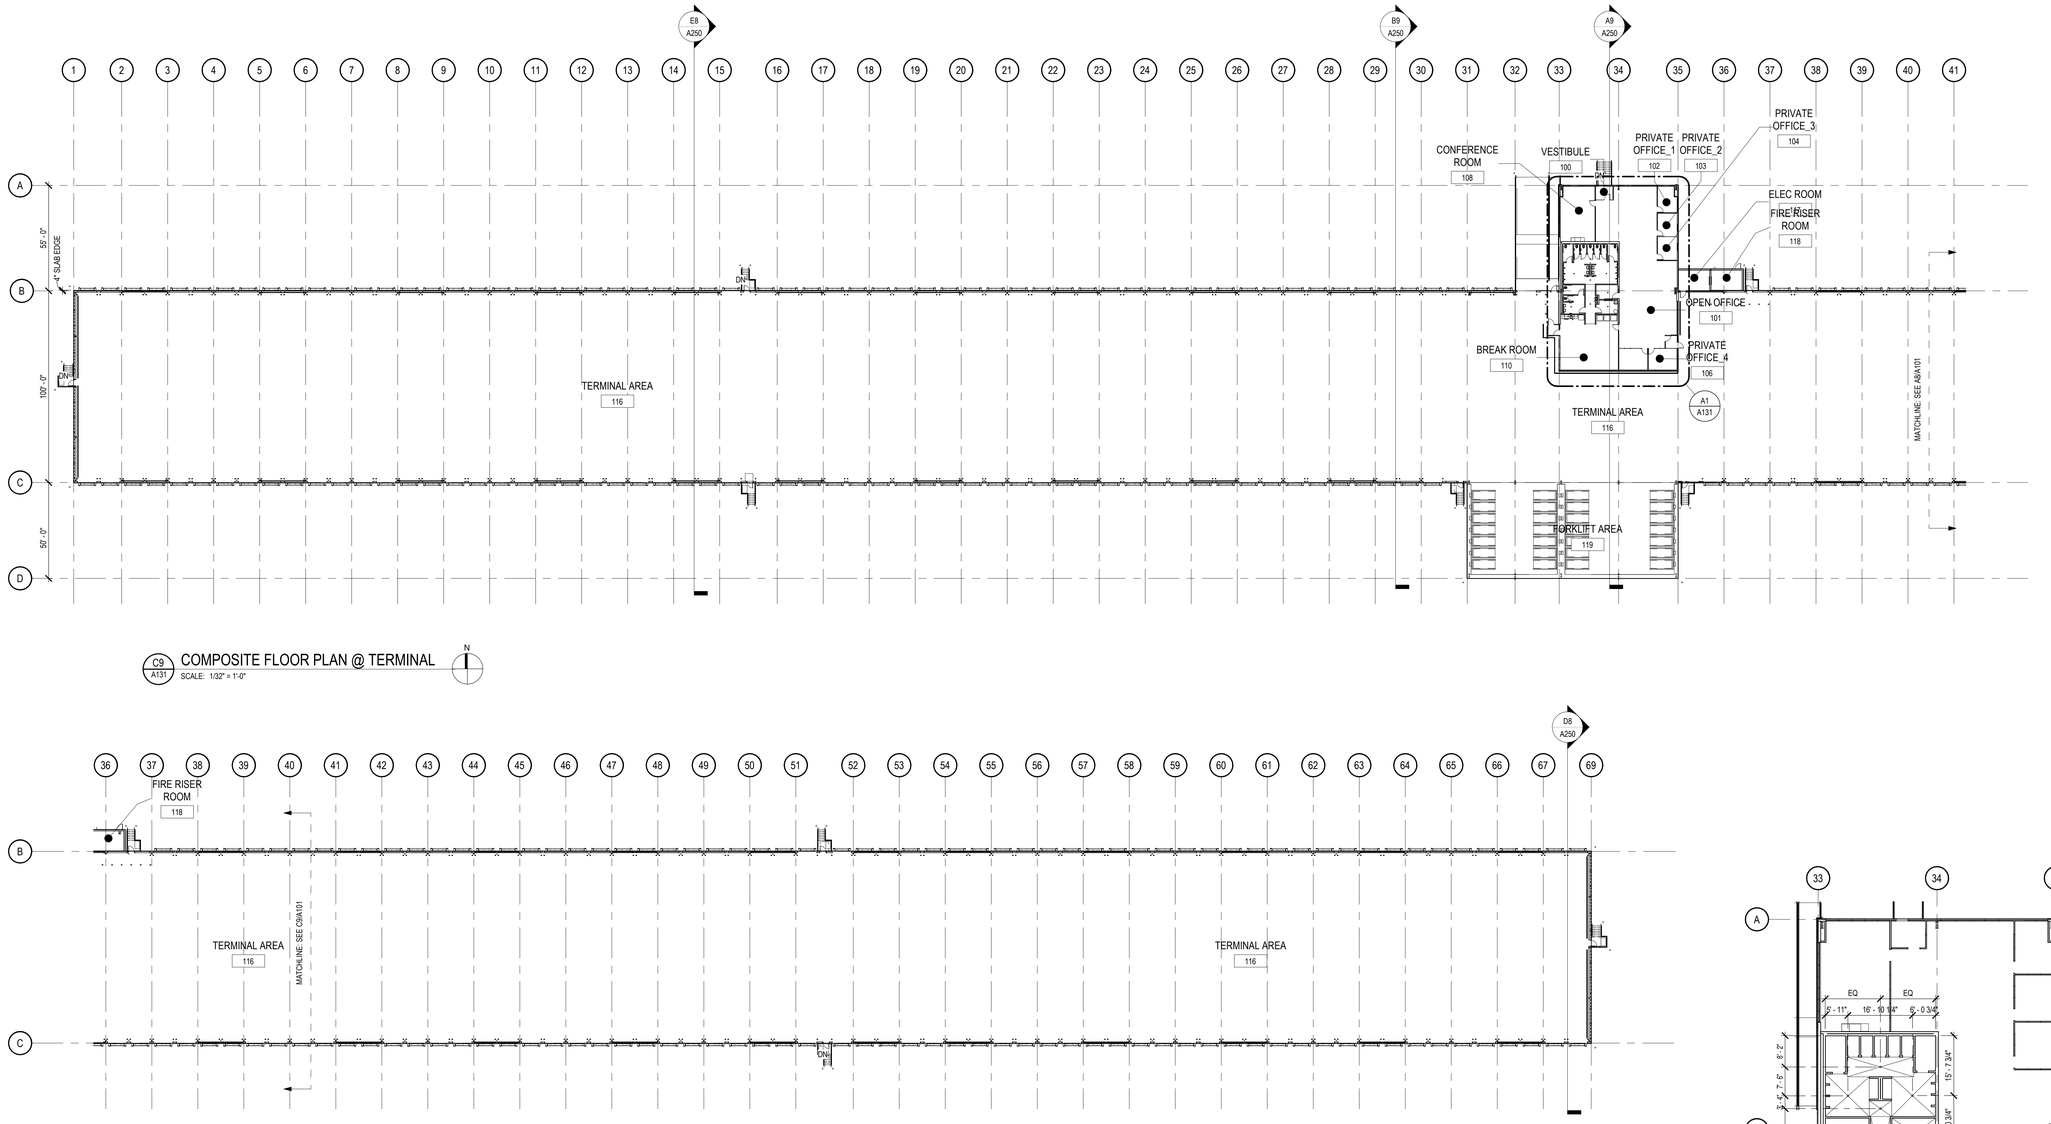

C9 / A131 COMPOSITE FLOOR PLAN @ TERMINAL
SCALE: 1/32" = 1'-0"

A8 / A131 COMPOSITE FLOOR PLAN @ TERMINAL
SCALE: 1/32" = 1'-0"

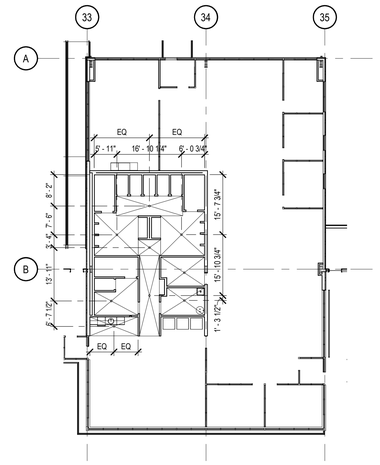

A1 / A131 COMPOSITE FLOOR PLAN_RESTOOMS
SCALE: 1/16" = 1'-0"

CROWN ENTERPRISES LLC

STATE OF GEORGIA
JON TALTY
CERTIFICATE NO. RA 017066
REGISTERED ARCHITECT

NO.	ISSUED FOR:	DATE
3	ADDENDA #3/PERMIT	06/23/2025

OKW Architects

OKW Architects
600 West Jackson Blvd
Chicago, IL 60661
T 312.798.7700
F 312.798.7777
www.okwarchitects.com

CROWN MORELAND AVENUE

2750 MORELAND AVENUE
ATLANTA, GEORGIA

COMPOSITE SLAB PLAN

DRAWN BY: RH CHECKED: NS


DATE: 06/23/2025


PROJ. NO.: 22129

SHEET NO.: 9


A131

© 2025 OKW ARCHITECTS

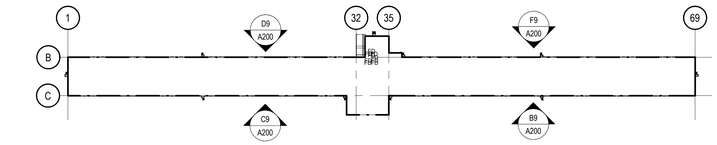


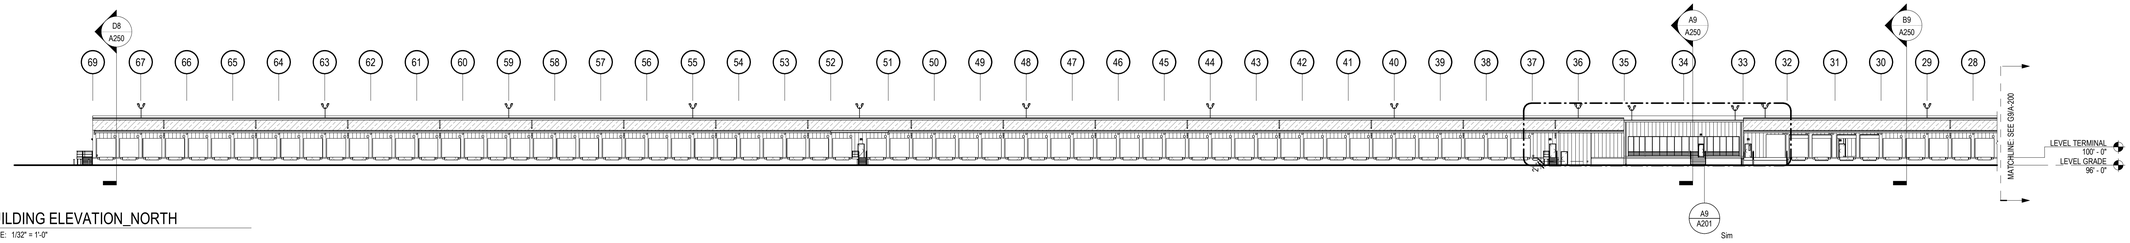


F9/A200 BUILDING ELEVATION_NORTH
SCALE: 1/32" = 1'-0"

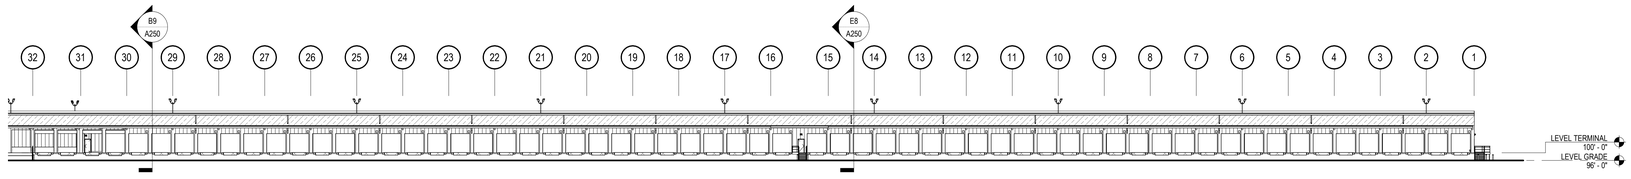

D9/A200 BUILDING ELEVATION_NORTH
SCALE: 1/32" = 1'-0"

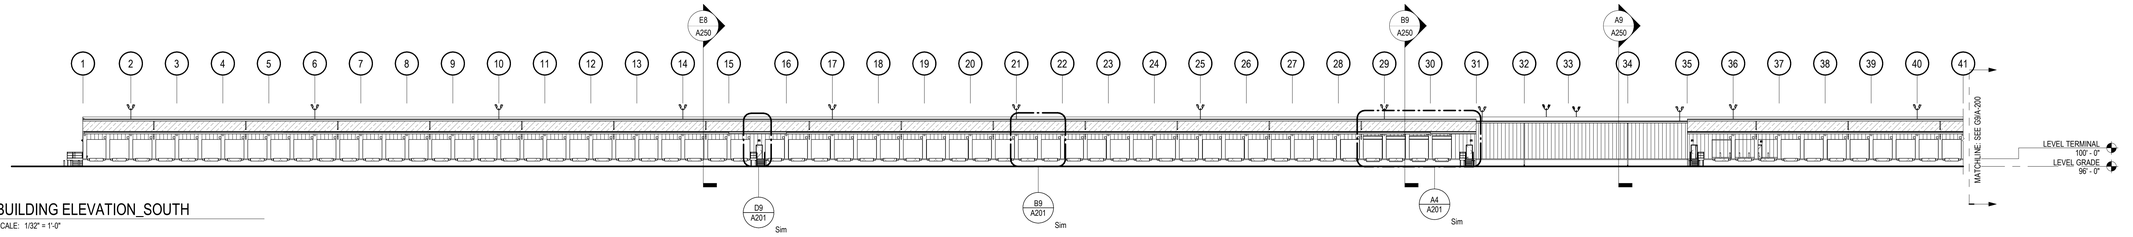

C9/A200 BUILDING ELEVATION_SOUTH
SCALE: 1/32" = 1'-0"

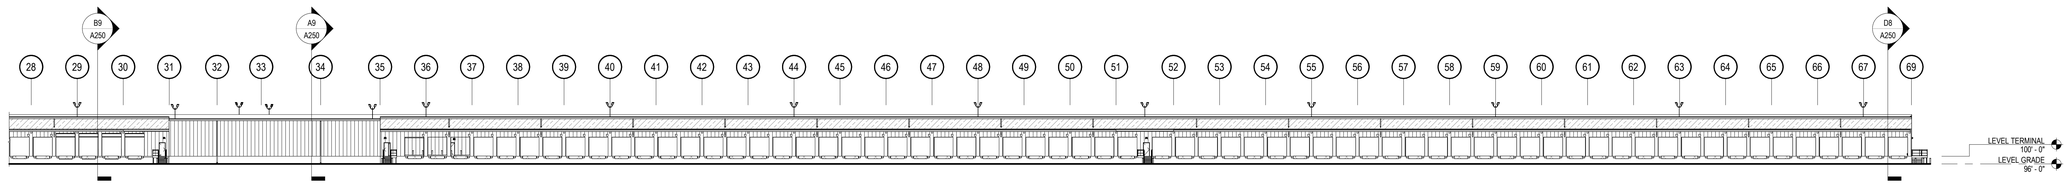

B9/A200 BUILDING ELEVATION_SOUTH
SCALE: 1/32" = 1'-0"

CROWN
ENTERPRISES LLC

STATE OF GEORGIA
JON TALTY
CERTIFICATE NO. RA 017066
REGISTERED ARCHITECT

NO.:	ISSUED FOR:	DATE
3	ADDENDA #3/PERMIT	06/23/2025
2	ADDENDA #2	10/31/2024
BID		08/04/2023

OKW Architects

OKW Architects
600 West Jackson Blvd
Chicago, IL 60661
T 312.788.7700
F 312.788.7777
www.okwarchitects.com

CROWN MORELAND AVENUE

2750 MORELAND AVENUE
ATLANTA, GEORGIA

BUILDING ELEVATIONS

DRAWN BY: LK CHECKED: NS

DATE: 08/04/2023


SHEET NO.: A200


PROJ. NO.: 22129


© 2025 OKW ARCHITECTS

EXTERIOR ELEVATION PLAN KEYNOTES (#)

1	EAVE GUTTER. RE: TO VENDOR DWGS AND PROJECT CRITERIA FOR ADD'L INFO.	9	ROOF PANEL. RE: TO VENDOR DWGS AND PROJECT CRITERIA FOR ADD'L INFO.	16	EXTERIOR INSULATED WALL PANEL AT HEATED AND COOLED AREAS, RE: TO VENDOR DWGS AND PROJECT CRITERIA FOR ADD'L INFO.
2	EXTERIOR CANOPY. RE: TO VENDOR DWGS AND PROJECT CRITERIA FOR ADD'L INFO.	10	STEEL FRAMED STAIRS. RE: TO STRUCTURAL DWGS AND PROJECT CRITERIA FOR ADD'L INFO.	17	DOCK LEVER RECESSED PIT MOUNTED, MECHANICALLY OPERATED. RE: TO PROJECT CRITERIA FOR ADD'L INFO.
3	CONCRETE BOLLARD, SET PRIOR TO SLAB POUR, SHOP PRIME AND COVER WITH TWO (2) COATS OF SAFETY YELLOW AT STANDARD LOCATIONS AND FIRE-ENGINE RED ADJACENT TO EXTINGUISHER LOCATIONS. RE: TO PROJECT CRITERIA FOR DIAMETER AND HEIGHT INFO.	11	DOCK DOOR NUMBER, INSIDE AND OUTSIDE, 15"x15" 12-GAUGE ALUMINUM PLATE IN WHITE WITH 12" VINYL CUT NUMBERS IN BLACK.		
4	DOCK LEVER EDGE MOUNTED, MECHANICALLY OPERATED. RE: TO PROJECT CRITERIA FOR ADD'L INFO.	12	EXTERIOR TRANSLUCENT WALL PANEL AT NON-HEATED OR COOLED AREAS, RE: TO VENDOR DWGS AND PROJECT CRITERIA FOR ADD'L INFO.		
5	CONCRETE FOUNDATION. RE: STRUCTURAL DWGS.	13	EXTERIOR PREFINISHED METAL DOWNSPOUT. RE: TO VENDOR DWGS AND PROJECT CRITERIA FOR ADD'L INFO.		
6	EXTERIOR WALL PANEL AT NON-HEATED OR COOLED AREAS, RE: TO VENDOR DWGS AND PROJECT CRITERIA FOR ADD'L INFO.	14	STRUCTURAL, 'SUPER HEADER' AND 'SUPER JAMB' AT ALL DOOR LOCATIONS. RE: TO VENDOR DWGS AND PROJECT CRITERIA FOR ADD'L INFO.		
7	MAN DOOR. RE: TO DOOR SCHEDULE FOR ADD'L INFO.	15	STOREFRONT SYSTEM. RE: GLAZING SCHEDULE AND ELEVATION ADD'L INFO.		
8	LIGHT FIXTURE WALL PACK AT 9'-0"AFF U.N.O. RE: ELEC DWGS FOR ADD'L INFO.				

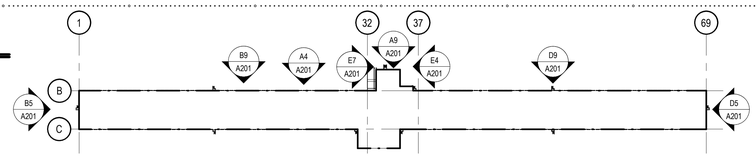


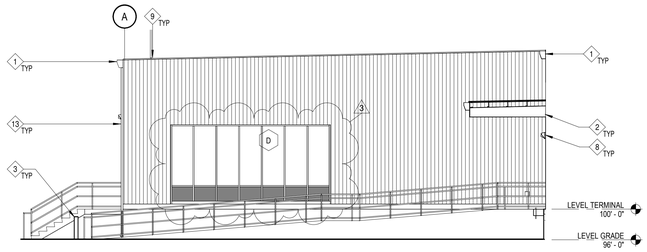


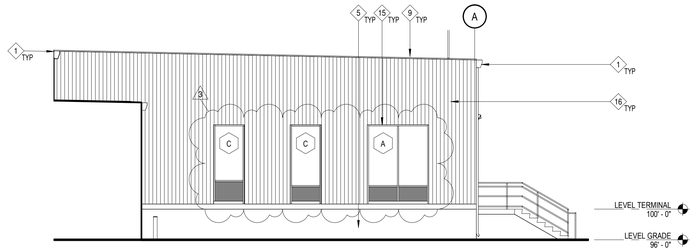


E7 A201 ENLARGED OFFICE ELEVATION - WEST
SCALE: 1/8" = 1'-0"

E4 A201 ENLARGED OFFICE ELEVATION - EAST
SCALE: 1/8" = 1'-0"

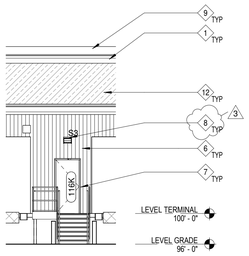


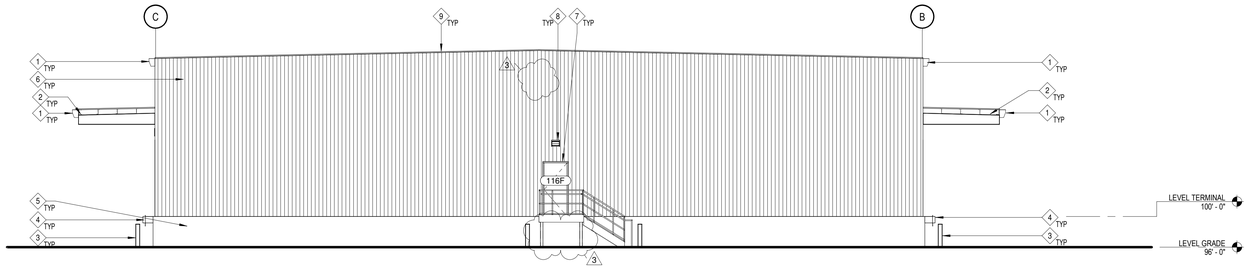


D9 A201 ENLARGED TYP. TERMINAL DOOR
SCALE: 1/8" = 1'-0"

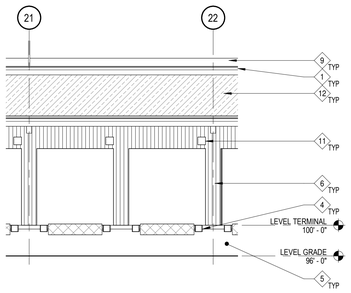


D5 A201 BUILDING ELEVATION_EAST
SCALE: 1/8" = 1'-0"

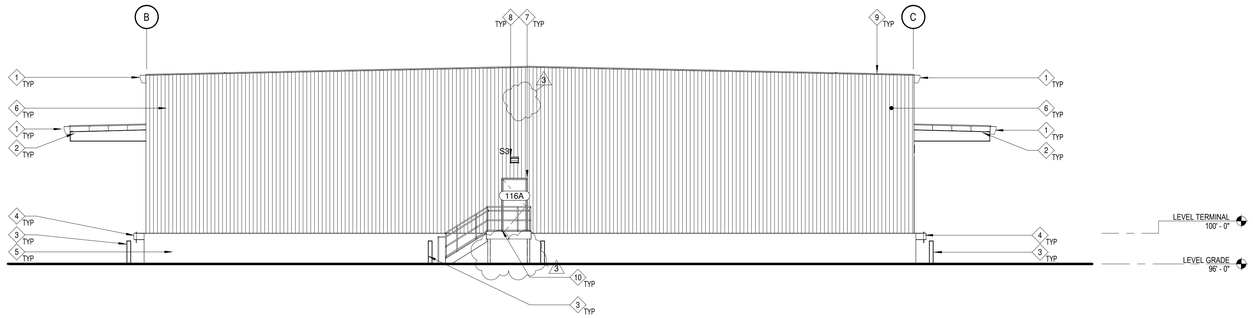

B9 A201 ENLARGED TYP. DOCK DOOR ELEVATION
SCALE: 1/8" = 1'-0"

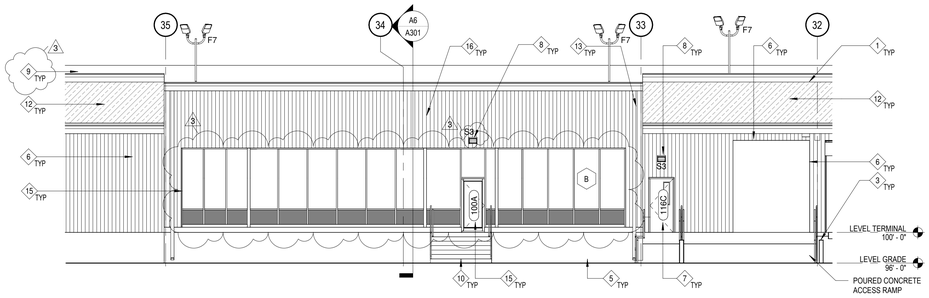

B5 A201 BUILDING ELEVATION_WEST
SCALE: 1/8" = 1'-0"

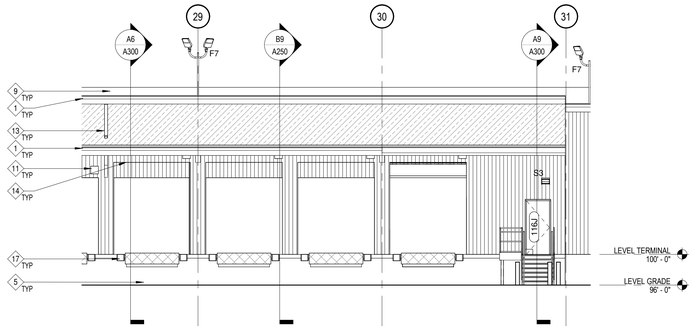

A9 A201 ENLARGED OFFICE ELEVATION
SCALE: 1/8" = 1'-0"

A4 A201 ENLARGED ELECTRIC DOCK DOORS ELEVATION
SCALE: 1/8" = 1'-0"

CROWN ENTERPRISES LLC

STATE OF GEORGIA
JON TALTY
CERTIFICATE NO. RA 017066
REGISTERED ARCHITECT

NO.:	ISSUED FOR:	DATE
3	ADDENDA #3/PERMIT	06/23/2025
	BID	08/04/2023

OKW Architects

OKW Architects
600 West Jackson Blvd
Chicago, IL 60661
T 312.798.7700
F 312.798.7777
www.okwarchitects.com

CROWN MORELAND AVENUE

2750 MORELAND AVENUE
ATLANTA, GEORGIA

ENLARGED BUILDING ELEVATIONS


DRAWN BY: LK CHECKED: NS


DATE: 08/04/2023

SHEET NO.: A201


PROJ. NO.: 22129

© 2025 OKW ARCHITECTS

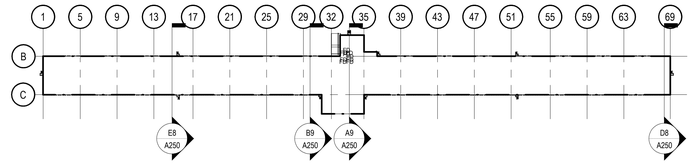


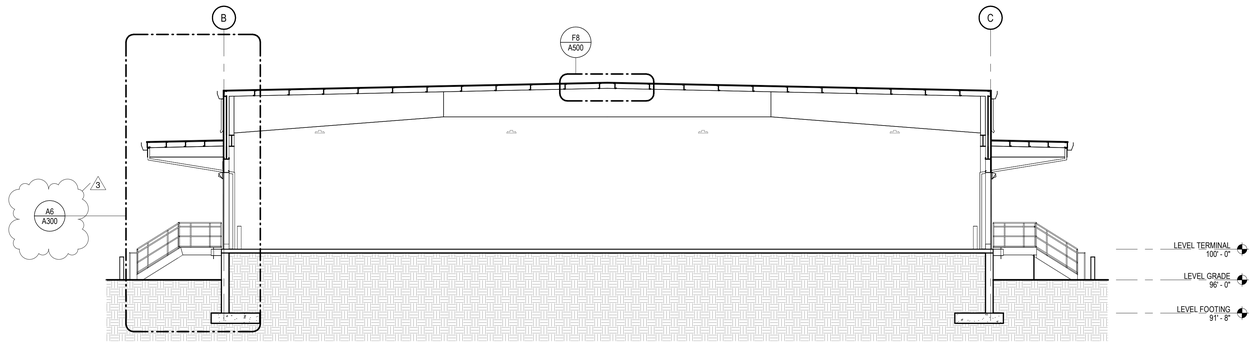


E8 A250 BUILDING SECTION 1
SCALE: 1/8" = 1'-0"

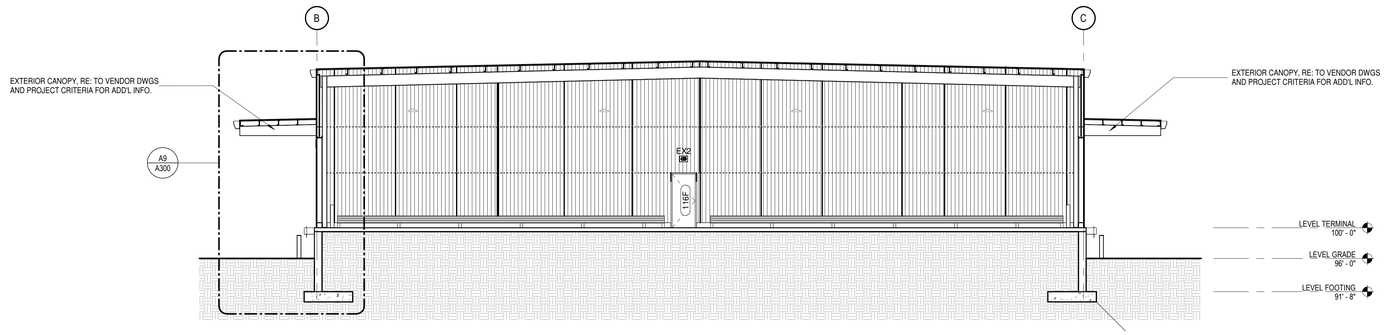

D8 A250 BUILDING SECTION 4
SCALE: 1/8" = 1'-0"

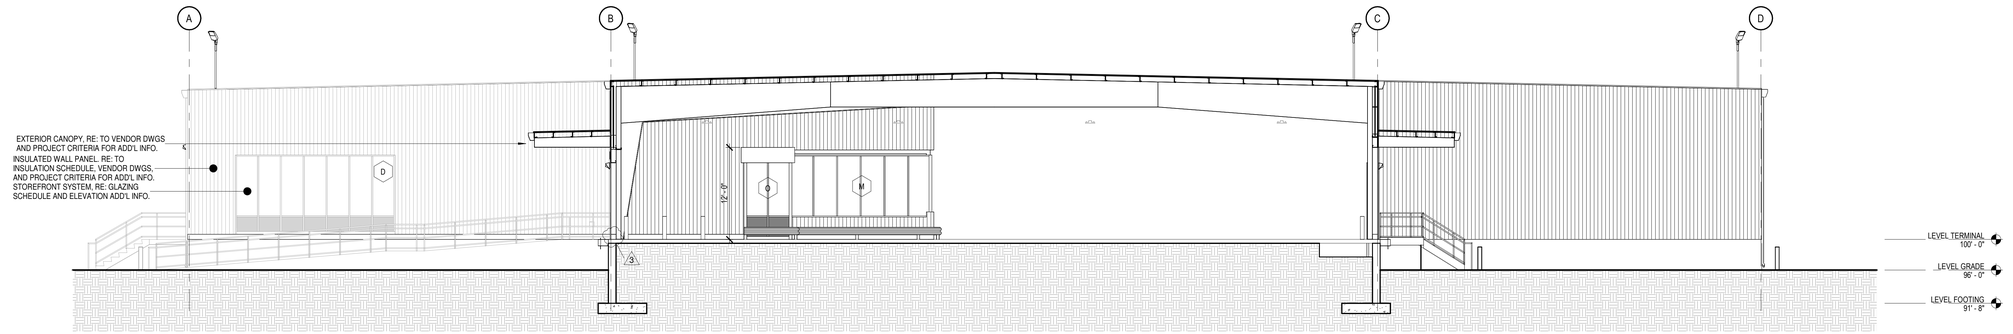

B9 A250 BUILDING SECTION 2
SCALE: 1/8" = 1'-0"

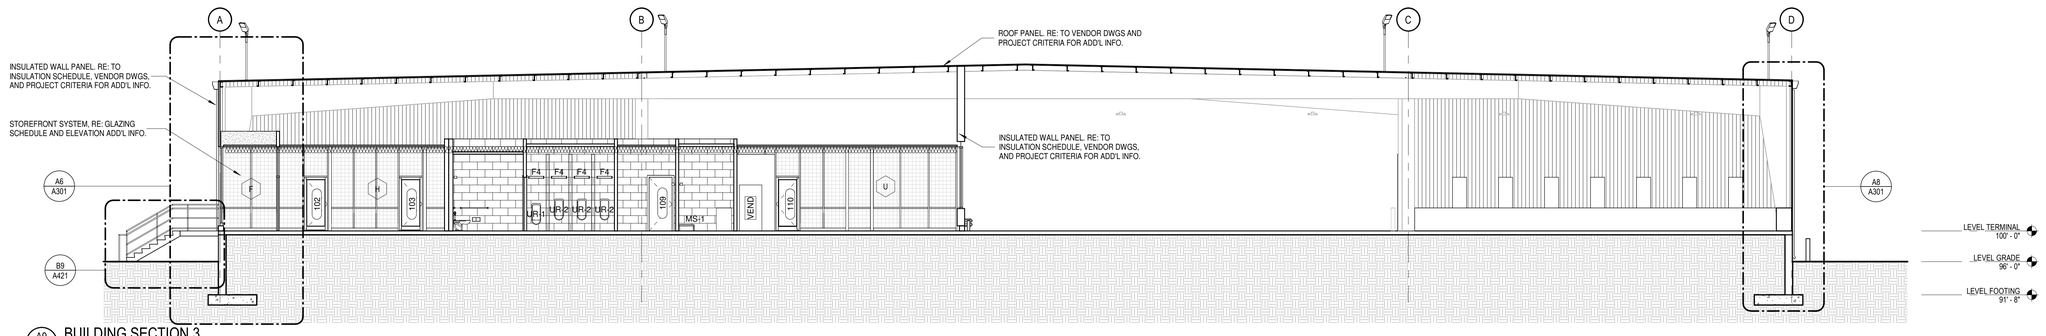

A9 A250 BUILDING SECTION 3
SCALE: 1/8" = 1'-0"

CROWN ENTERPRISES LLC

STATE OF GEORGIA
JON TALTY
CERTIFICATE NO. RA 017066
REGISTERED ARCHITECT

NO.	ISSUED FOR:	DATE
3	ADDENDA #3/PERMIT	06/23/2025
2	ADDENDA #2	10/31/2024
	BID	08/04/2023

OKW Architects

OKW Architects
600 West Jackson Blvd
Chicago, IL 60661
T 312.798.7700
F 312.798.7777
www.okwarchitects.com

CROWN MORELAND AVENUE

2750 MORELAND AVENUE
ATLANTA, GEORGIA

BUILDING SECTIONS

DRAWN BY: LK CHECKED: NS

DATE: 08/04/2023

SHEET NO.: A250

PROJ. NO.: 22129

© 2025 OKW ARCHITECTS