
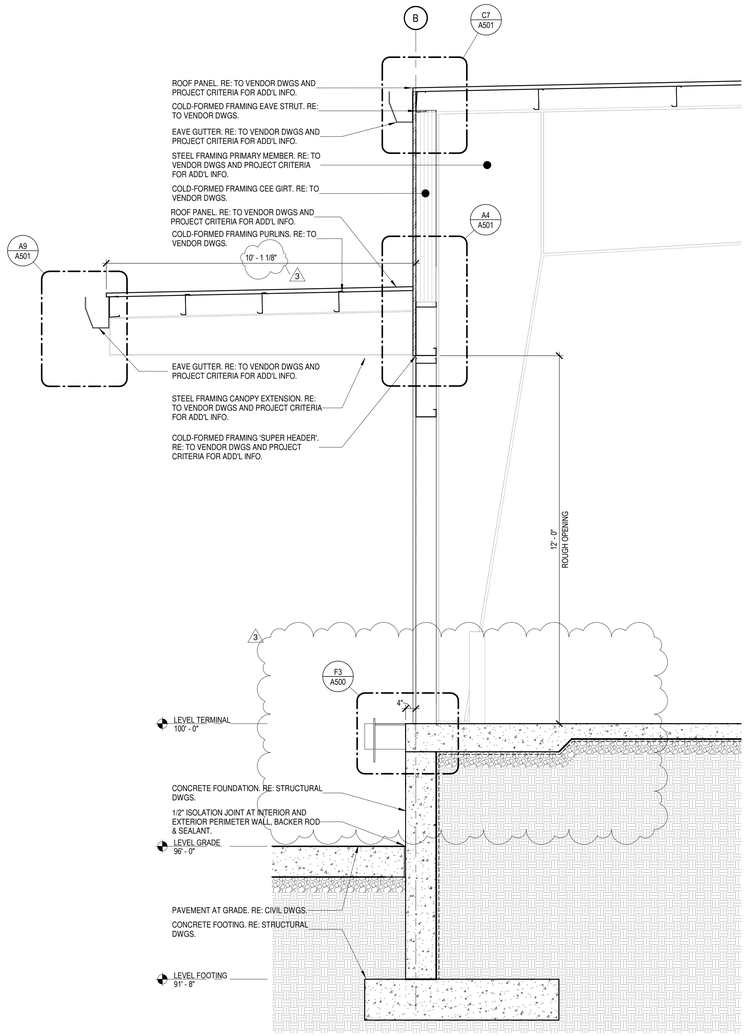



A9 / A300 WALL SECTION @ TERMINAL OVERHEAD DOOR OPENING

SCALE: 1/2" = 1'-0"

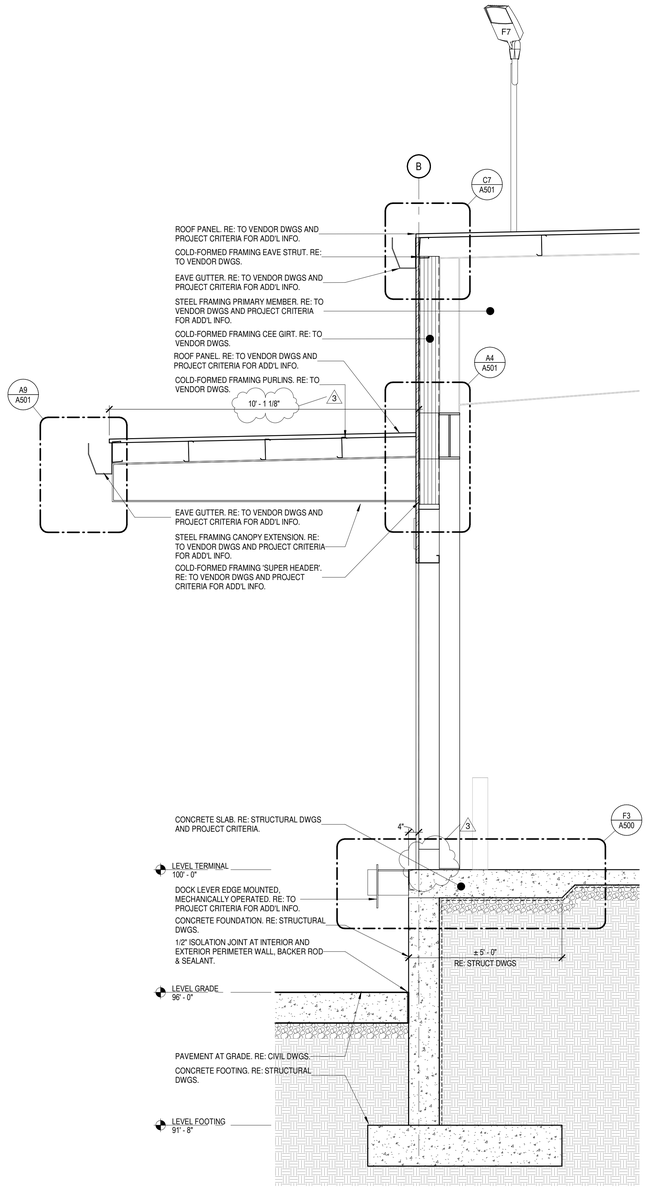

A6 / A300 WALL SECTION @ TERMINAL OVERHEAD DOOR STANDARD

SCALE: 1/2" = 1'-0"

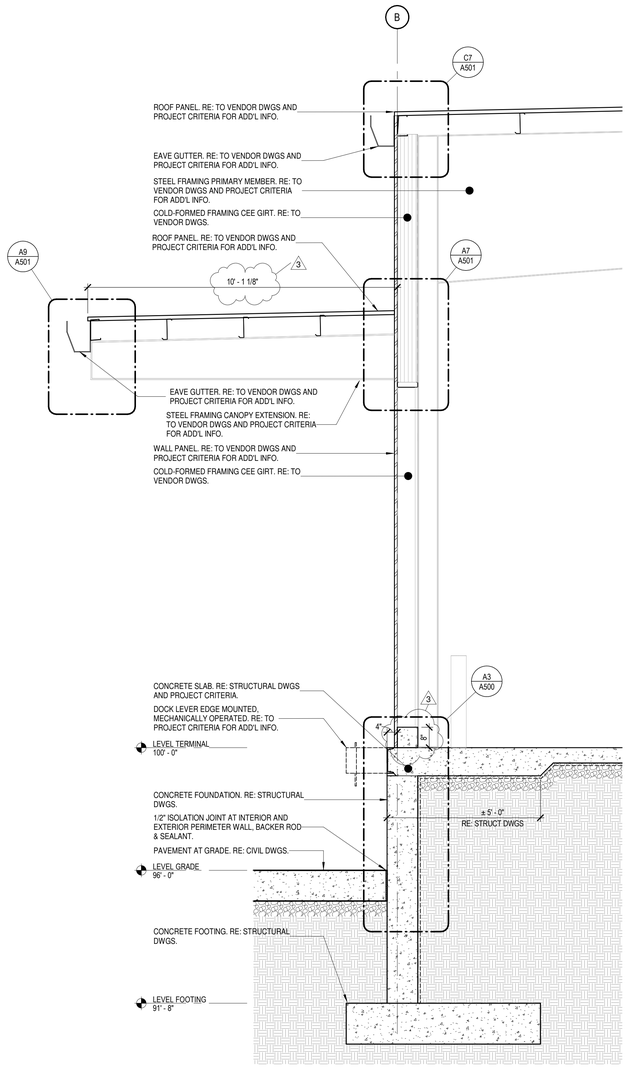

A3 / A300 WALL SECTION @ TERMINAL

SCALE: 1/2" = 1'-0"

CROWN ENTERPRISES LLC

STATE OF GEORGIA
JON TALTY
CERTIFICATE NO. RA 017066
REGISTERED ARCHITECT

NO.	ISSUED FOR:	DATE
3	ADDENDA #3/PERMIT	09/23/2025
2	ADDENDA #2	10/31/2024
BID		08/04/2023

OKW Architects

OKW Architects
600 West Jackson Blvd
Chicago, IL 60661
T 312.798.7700
F 312.798.7777
www.okwarchitects.com

CROWN MORELAND AVENUE

2750 MORELAND AVENUE
ATLANTA, GEORGIA

EXTERIOR WALL SECTIONS


DRAWN BY: LK, GL CHECKED: NS

DATE: 08/04/2023

SHEET NO.: A300


PROJ. NO.: 22129

© 2025 OKW ARCHITECTS

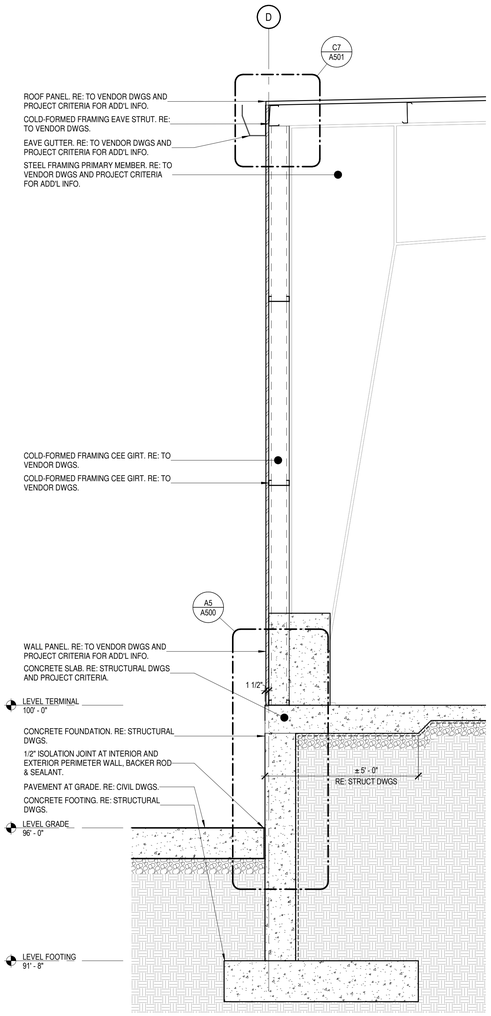


A8 / A301 WALL SECTION @ TERMINAL CHARGING

SCALE: 1/2" = 1'-0"

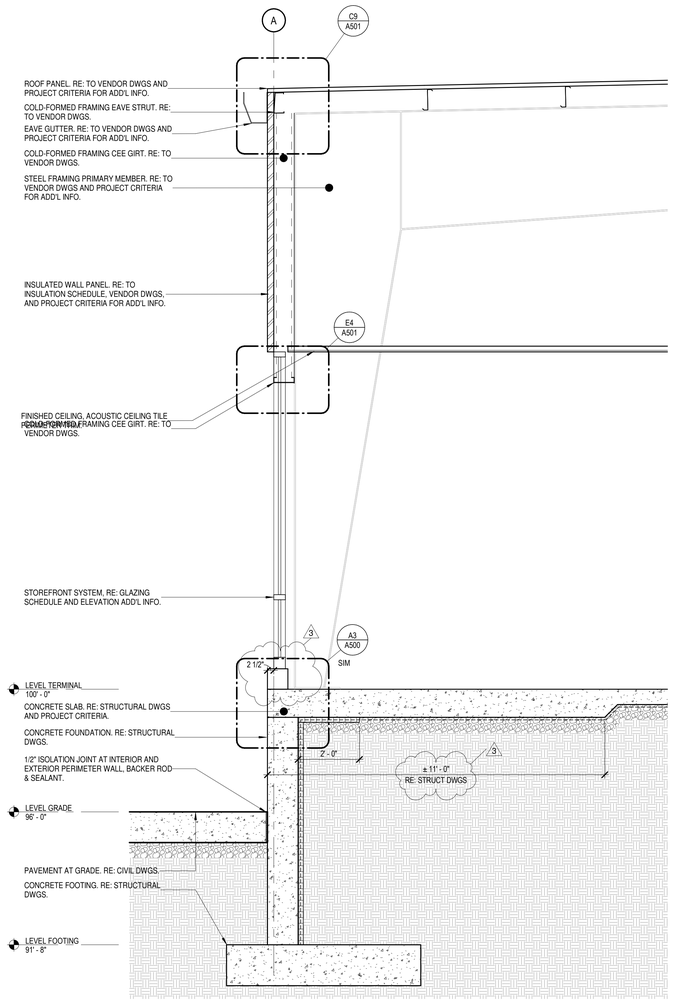

A6 / A301 WALL SECTION @ STOREFRONT

SCALE: 1/2" = 1'-0"

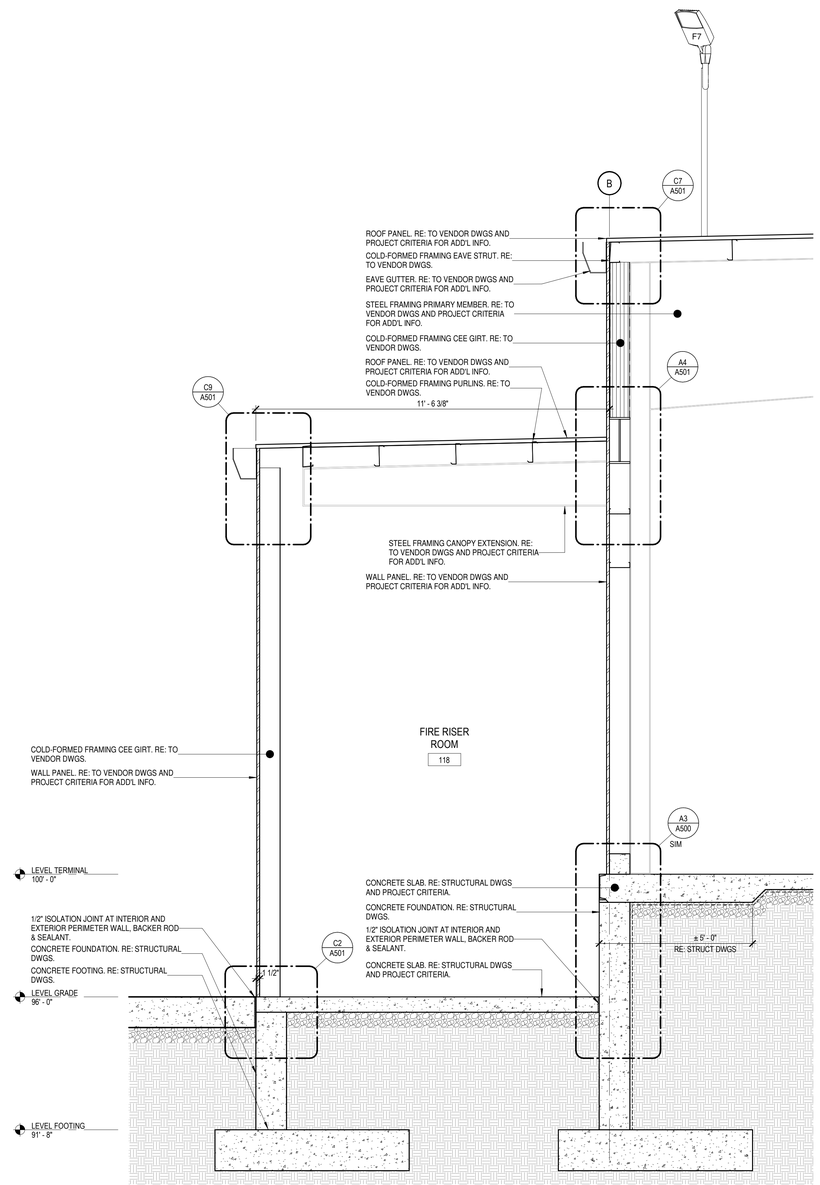

A4 / A301 WALL SECTION @ FIRE RISER ROOM

SCALE: 1/2" = 1'-0"

CROWN ENTERPRISES LLC

STATE OF GEORGIA
JON TALTY
CERTIFICATE NO. RA 017065
REGISTERED ARCHITECT

NO.:	ISSUED FOR:	DATE
3	ADDENDA #3-PERMIT	06/23/2025
2	ADDENDA #2	10/31/2024
	BID	08/04/2023

OKW Architects

OKW Architects
600 West Jackson Blvd
Chicago, IL 60661
T 312.798.7700
F 312.798.7777
www.okwarchitects.com

CROWN MORELAND AVENUE

2750 MORELAND AVENUE
ATLANTA, GEORGIA

EXTERIOR WALL SECTIONS


DRAWN BY: LK, GL CHECKED: NS

DATE: 08/04/2023

SHEET NO.: A301

PROJ. NO.: 22129

© 2025 OKW ARCHITECTS

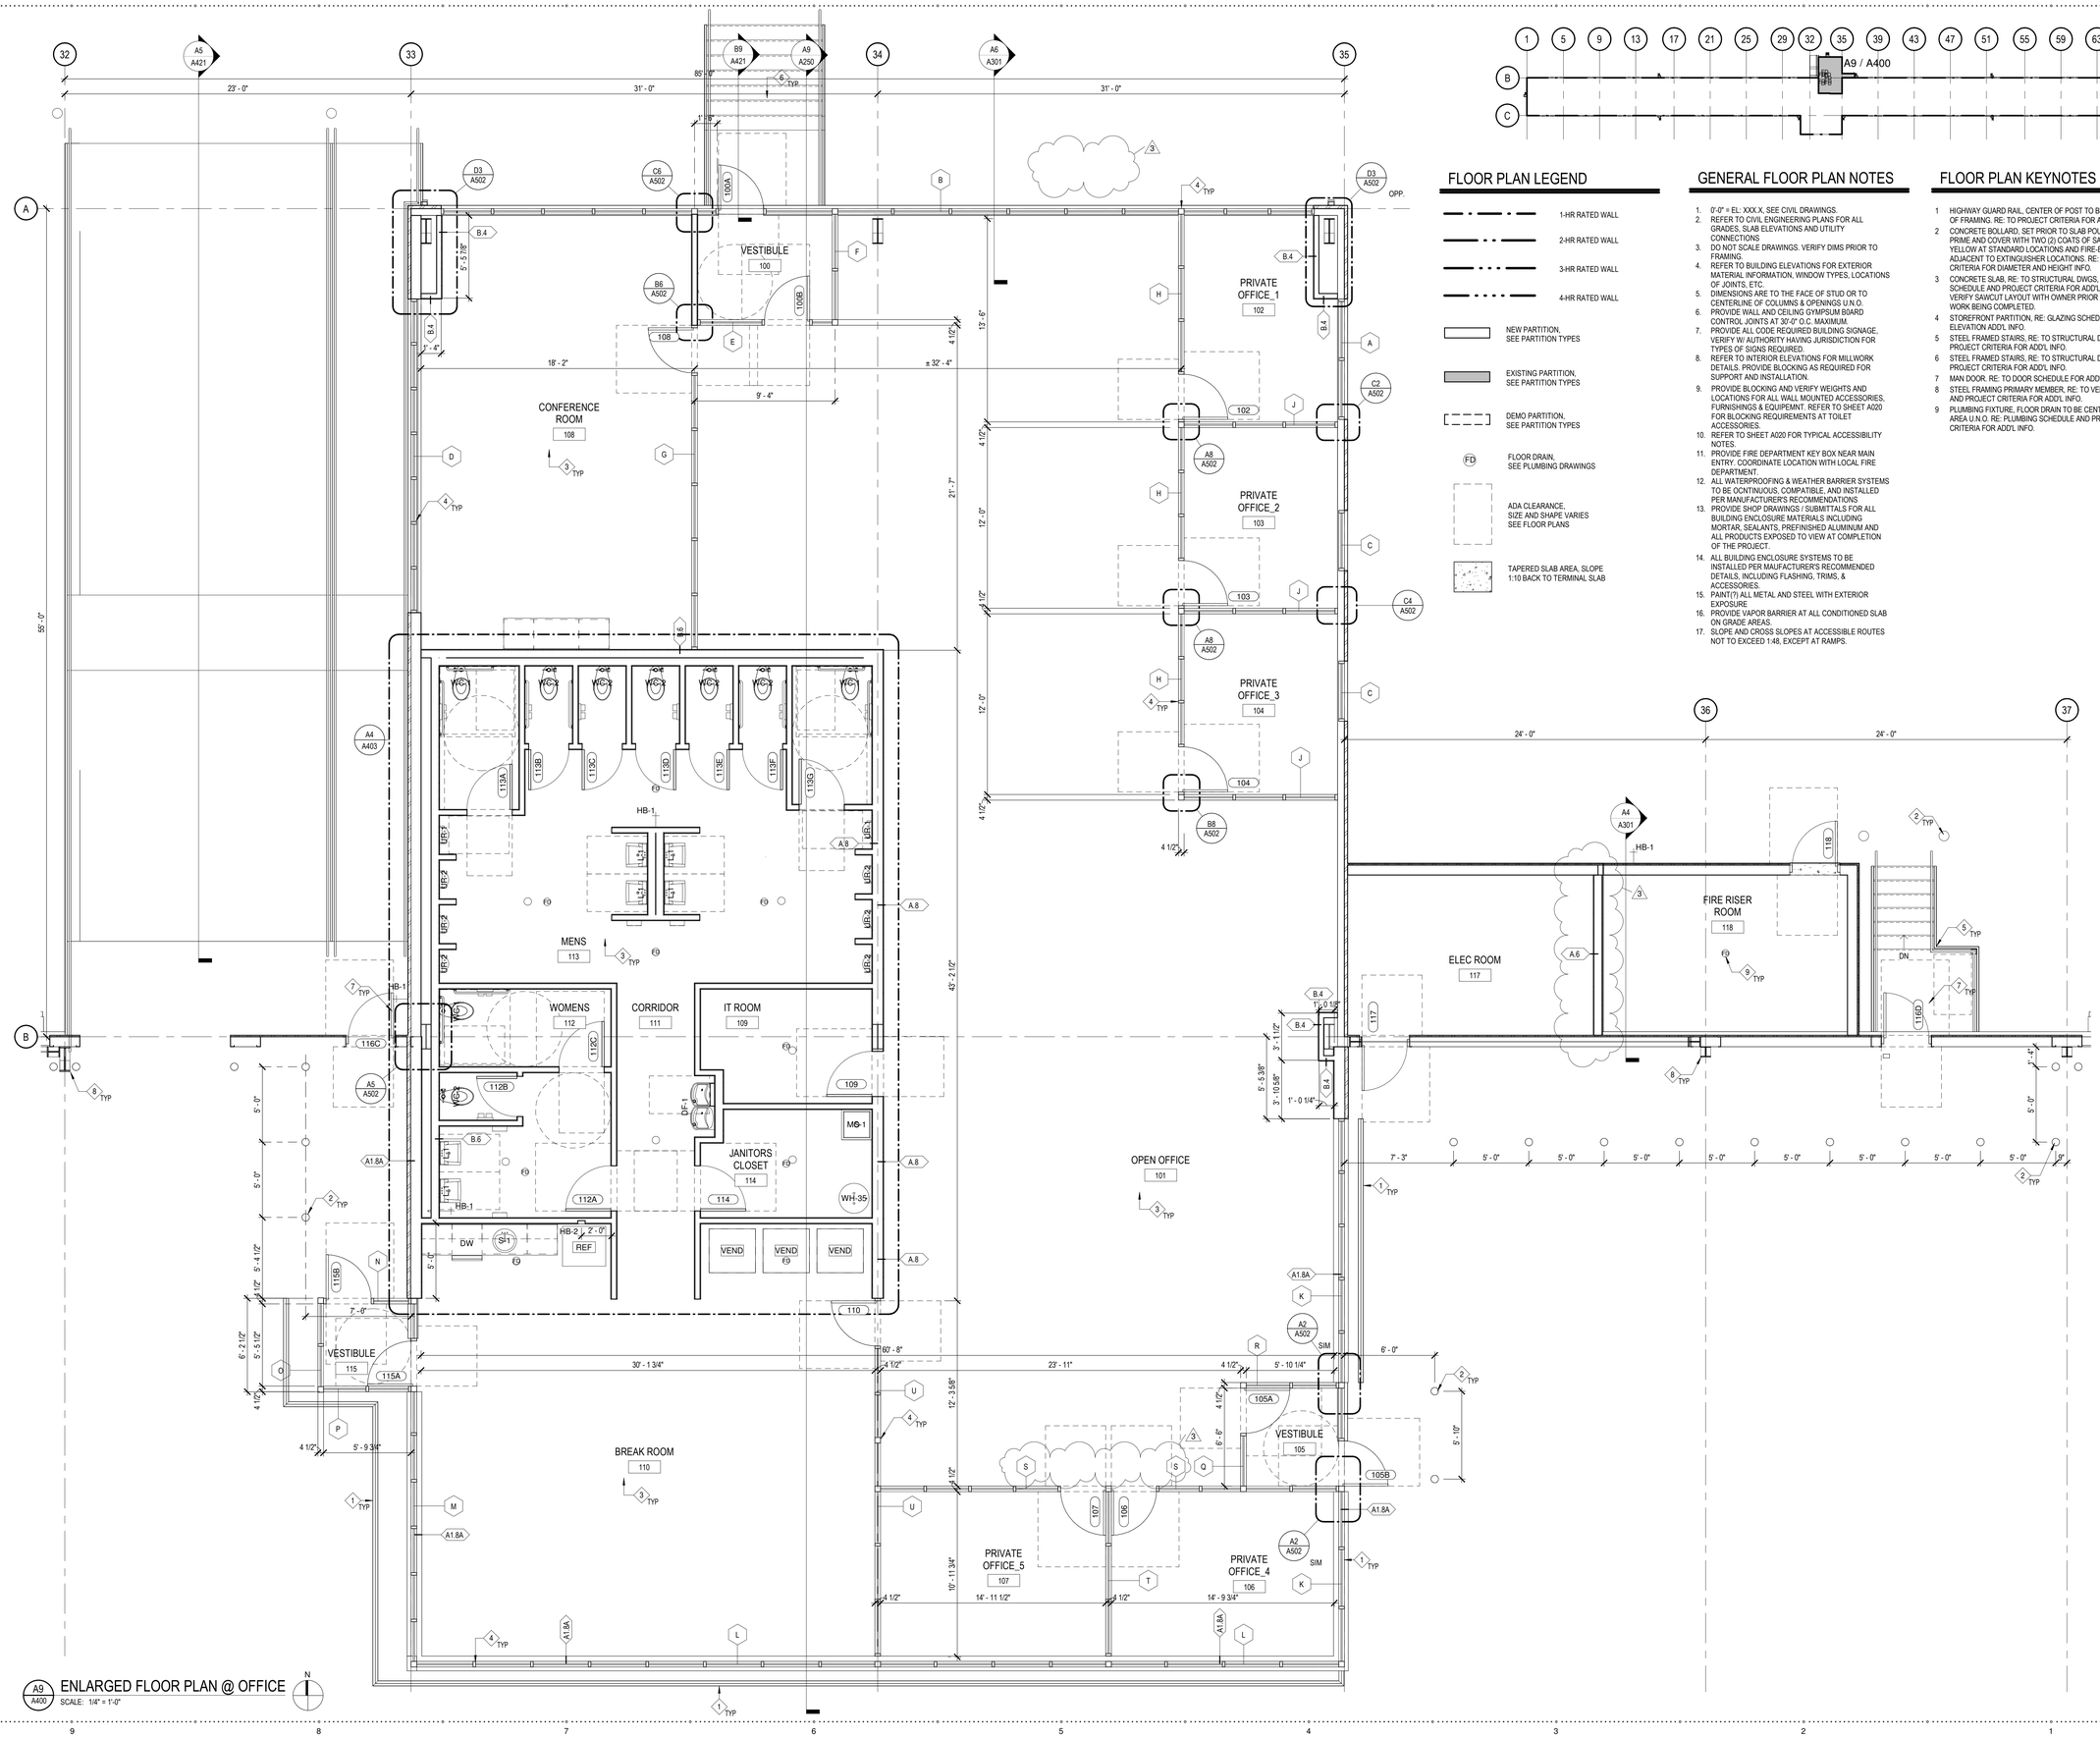

FLOOR PLAN LEGEND

- 1-HR RATED WALL
- 2-HR RATED WALL
- 3-HR RATED WALL
- 4-HR RATED WALL
- NEW PARTITION, SEE PARTITION TYPES
- EXISTING PARTITION, SEE PARTITION TYPES
- DEMO PARTITION, SEE PARTITION TYPES
- FD — FLOOR DRAIN, SEE PLUMBING DRAWINGS
- ADA CLEARANCE, SIZE AND SHAPE VARIES SEE FLOOR PLANS
- TAPERED SLAB AREA, SLOPE 1:10 BACK TO TERMINAL SLAB

GENERAL FLOOR PLAN NOTES

1. 0'-0" = EL: XXX.X, SEE CIVIL DRAWINGS.
2. REFER TO CIVIL ENGINEERING PLANS FOR ALL GRADES, SLAB ELEVATIONS AND UTILITY CONNECTIONS
3. DO NOT SCALE DRAWINGS. VERIFY DIMS PRIOR TO FRAMING.
4. REFER TO BUILDING ELEVATIONS FOR EXTERIOR MATERIAL INFORMATION, WINDOW TYPES, LOCATIONS OF JOINTS, ETC.
5. DIMENSIONS ARE TO THE FACE OF STUD OR TO CENTERLINE OF COLUMNS & OPENINGS U.N.O.
6. PROVIDE WALL AND CEILING GYMPSUM BOARD CONTROL JOINTS AT 30'-0" O.C. MAXIMUM.
7. PROVIDE ALL CODE REQUIRED BUILDING SIGNAGE, VERIFY W/ AUTHORITY HAVING JURISDICTION FOR TYPES OF SIGNS REQUIRED.
8. REFER TO INTERIOR ELEVATIONS FOR MILLWORK DETAILS. PROVIDE BLOCKING AS REQUIRED FOR SUPPORT AND INSTALLATION.
9. PROVIDE BLOCKING AND VERIFY WEIGHTS AND LOCATIONS FOR ALL WALL MOUNTED ACCESSORIES, FURNISHINGS & EQUIPEMNT. REFER TO SHEET A020 FOR BLOCKING REQUIREMENTS AT TOILET ACCESSORIES.
10. REFER TO SHEET A020 FOR TYPICAL ACCESSIBILITY NOTES.
11. PROVIDE FIRE DEPARTMENT KEY BOX NEAR MAIN ENTRY. COORDINATE LOCATION WITH LOCAL FIRE DEPARTMENT.
12. ALL WATERPROOFING & WEATHER BARRIER SYSTEMS TO BE OCNTINUOUS, COMPATIBLE, AND INSTALLED PER MANUFACTURER'S RECOMMENDATIONS
13. PROVIDE SHOP DRAWINGS / SUBMITTALS FOR ALL BUILDING ENCLOSURE MATERIALS INCLUDING MORTAR, SEALANTS, PREFINISHED ALUMINUM AND ALL PRODUCTS EXPOSED TO VIEW AT COMPLETION OF THE PROJECT.
14. ALL BUILDING ENCLOSURE SYSTEMS TO BE INSTALLED PER MAUFACTURER'S RECOMMENDED DETAILS, INCLUDING FLASHING, TRIMS, & ACCESSORIES.
15. PAINT(?) ALL METAL AND STEEL WITH EXTERIOR EXPOSURE
16. PROVIDE VAPOR BARRIER AT ALL CONDITIONED SLAB ON GRADE AREAS.
17. SLOPE AND CROSS SLOPES AT ACCESSIBLE ROUTES NOT TO EXCEED 1:48, EXCEPT AT RAMPS.

FLOOR PLAN KEYNOTES

1. HIGHWAY GUARD RAIL, CENTER OF POST TO BE 8" CLEAR OF FRAMING. RE: TO PROJECT CRITERIA FOR ADD'L INFO.
2. CONCRETE BOLLARD, SET PRIOR TO SLAB POUR, SHOP PRIME AND COVER WITH TWO (2) COATS OF SAFETY YELLOW AT STANDARD LOCATIONS AND FIRE-ENGINE RED ADJACENT TO EXTINGUISHER LOCATIONS. RE: TO PROJECT CRITERIA FOR DIAMETER AND HEIGHT INFO.
3. CONCRETE SLAB, RE: TO STRUCTURAL DWGS, FINISH SCHEDULE AND PROJECT CRITERIA FOR ADD'L INFO. VERIFY SAWCUT LAYOUT WITH OWNER PRIOR TO FIELD WORK BEING COMPLETED.
4. STOREFRONT PARTITION, RE: GLAZING SCHEDULE AND ELEVATION ADD'L INFO.
5. STEEL FRAMED STAIRS, RE: TO STRUCTURAL DWGS AND PROJECT CRITERIA FOR ADD'L INFO.
6. STEEL FRAMED STAIRS, RE: TO STRUCTURAL DWGS AND PROJECT CRITERIA FOR ADD'L INFO.
7. MAN DOOR. RE: TO DOOR SCHEDULE FOR ADD'L INFO.
8. STEEL FRAMING PRIMARY MEMBER, RE: TO VENDOR DWGS AND PROJECT CRITERIA FOR ADD'L INFO.
9. PLUMBING FIXTURE, FLOOR DRAIN TO BE CENTERED IN AREA U.N.O. RE: PLUMBING SCHEDULE AND PROJECT CRITERIA FOR ADD'L INFO.

A9 / A400 — ENLARGED FLOOR PLAN @ OFFICE
SCALE: 1/4" = 1'-0"

CROWN ENTERPRISES LLC

STATE OF GEORGIA
JON TALTY
CERTIFICATE NO. RA 017066
REGISTERED ARCHITECT

NO.	ISSUED FOR:	DATE
3	ADDENDA #3/PERMIT	06/23/2023
2	BID	05/04/2023

OKW Architects

OKW Architects
600 West Jackson Blvd
Chicago, IL 60661
T 312.798.7700
F 312.798.7777
www.okwarchitects.com

CROWN MORELAND AVENUE

2750 MORELAND AVENUE
ATLANTA, GEORGIA

ENLARGED FLOOR PLAN


DRAWN BY: LK CHECKED: NS


DATE: 08/04/2023

SHEET NO.: A400

PROJ. NO.: 22129

© 2023 OKW ARCHITECTS

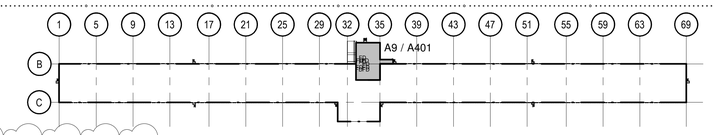

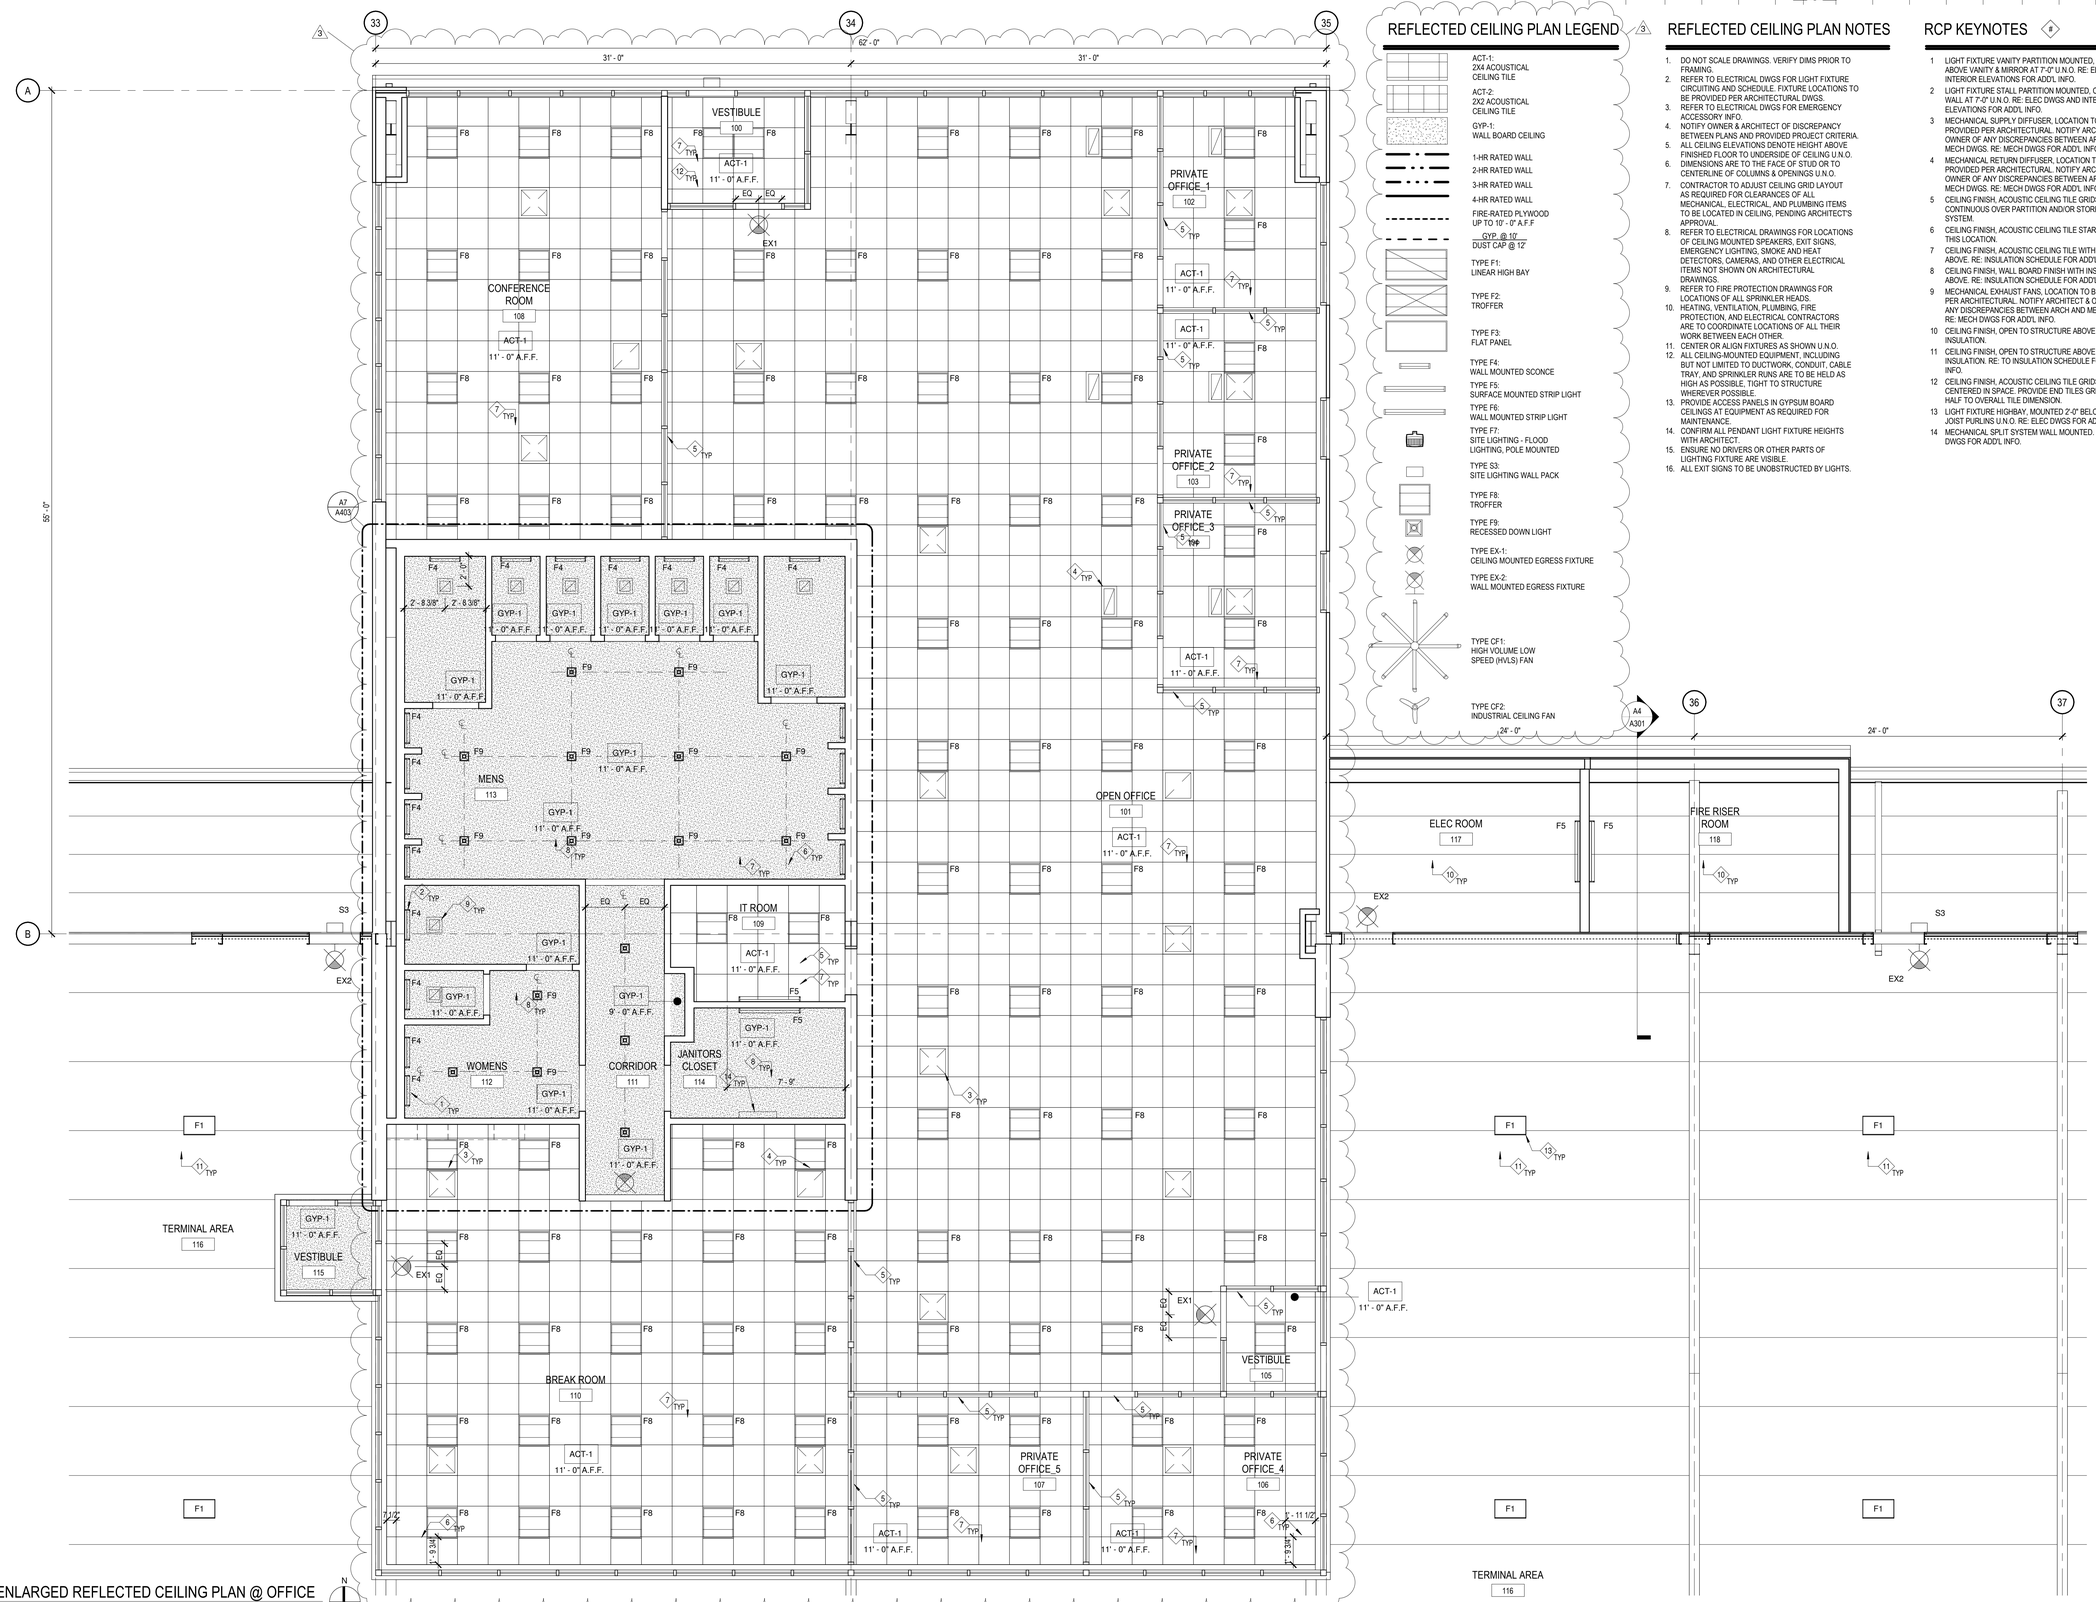

REFLECTED CEILING PLAN LEGEND

- ACT-1: 2X4 ACOUSTICAL CEILING TILE
- ACT-2: 2X2 ACOUSTICAL CEILING TILE
- GYP-1: WALL BOARD CEILING
- 1-HR RATED WALL
- 2-HR RATED WALL
- 3-HR RATED WALL
- 4-HR RATED WALL
- FIRE-RATED PLYWOOD UP TO 10' - 0" A.F.F
- GYP @ 10' DUST CAP @ 12'
- TYPE F1: LINEAR HIGH BAY
- TYPE F2: TROFFER
- TYPE F3: FLAT PANEL
- TYPE F4: WALL MOUNTED SCONCE
- TYPE F5: SURFACE MOUNTED STRIP LIGHT
- TYPE F6: WALL MOUNTED STRIP LIGHT
- TYPE F7: SITE LIGHTING - FLOOD LIGHTING, POLE MOUNTED
- TYPE S3: SITE LIGHTING WALL PACK
- TYPE F8: TROFFER
- TYPE F9: RECESSED DOWN LIGHT
- TYPE EX-1: CEILING MOUNTED EGRESS FIXTURE
- TYPE EX-2: WALL MOUNTED EGRESS FIXTURE
- TYPE CF1: HIGH VOLUME LOW SPEED (HVLS) FAN
- TYPE CF2: INDUSTRIAL CEILING FAN

REFLECTED CEILING PLAN NOTES

1. DO NOT SCALE DRAWINGS. VERIFY DIMS PRIOR TO FRAMING.
2. REFER TO ELECTRICAL DWGS FOR LIGHT FIXTURE CIRCUITING AND SCHEDULE. FIXTURE LOCATIONS TO BE PROVIDED PER ARCHITECTURAL DWGS.
3. REFER TO ELECTRICAL DWGS FOR EMERGENCY ACCESSORY INFO.
4. NOTIFY OWNER & ARCHITECT OF DISCREPANCY BETWEEN PLANS AND PROVIDED PROJECT CRITERIA.
5. ALL CEILING ELEVATIONS DENOTE HEIGHT ABOVE FINISHED FLOOR TO UNDERSIDE OF CEILING U.N.O.
6. DIMENSIONS ARE TO THE FACE OF STUD OR TO CENTERLINE OF COLUMNS & OPENINGS U.N.O.
7. CONTRACTOR TO ADJUST CEILING GRID LAYOUT AS REQUIRED FOR CLEARANCES OF ALL MECHANICAL, ELECTRICAL, AND PLUMBING ITEMS TO BE LOCATED IN CEILING, PENDING ARCHITECT'S APPROVAL.
8. REFER TO ELECTRICAL DRAWINGS FOR LOCATIONS OF CEILING MOUNTED SPEAKERS, EXIT SIGNS, EMERGENCY LIGHTING, SMOKE AND HEAT DETECTORS, CAMERAS, AND OTHER ELECTRICAL ITEMS NOT SHOWN ON ARCHITECTURAL DRAWINGS.
9. REFER TO FIRE PROTECTION DRAWINGS FOR LOCATIONS OF ALL SPRINKLER HEADS.
10. HEATING, VENTILATION, PLUMBING, FIRE PROTECTION, AND ELECTRICAL CONTRACTORS ARE TO COORDINATE LOCATIONS OF ALL THEIR WORK BETWEEN EACH OTHER.
11. CENTER OR ALIGN FIXTURES AS SHOWN U.N.O.
12. ALL CEILING-MOUNTED EQUIPMENT, INCLUDING BUT NOT LIMITED TO DUCTWORK, CONDUIT, CABLE TRAY, AND SPRINKLER RUNS ARE TO BE HELD AS HIGH AS POSSIBLE, TIGHT TO STRUCTURE WHEREVER POSSIBLE.
13. PROVIDE ACCESS PANELS IN GYPSUM BOARD CEILINGS AT EQUIPMENT AS REQUIRED FOR MAINTENANCE.
14. CONFIRM ALL PENDANT LIGHT FIXTURE HEIGHTS WITH ARCHITECT.
15. ENSURE NO DRIVERS OR OTHER PARTS OF LIGHTING FIXTURE ARE VISIBLE.
16. ALL EXIT SIGNS TO BE UNOBSTRUCTED BY LIGHTS.

RCP KEYNOTES

1. LIGHT FIXTURE VANITY PARTITION MOUNTED. CENTERED ABOVE VANITY & MIRROR AT 7'-0" U.N.O. RE: ELEC AND INTERIOR ELEVATIONS FOR ADD'L INFO.
2. LIGHT FIXTURE STALL PARTITION MOUNTED. CENTERED ON WALL AT 7'-0" U.N.O. RE: ELEC DWGS AND INTERIOR ELEVATIONS FOR ADD'L INFO.
3. MECHANICAL SUPPLY DIFFUSER. LOCATION TO BE PROVIDED PER ARCHITECTURAL. NOTIFY ARCHITECT & OWNER OF ANY DISCREPANCIES BETWEEN ARCH AND MECH DWGS. RE: MECH DWGS FOR ADD'L INFO.
4. MECHANICAL RETURN DIFFUSER, LOCATION TO BE PROVIDED PER ARCHITECTURAL. NOTIFY ARCHITECT & OWNER OF ANY DISCREPANCIES BETWEEN ARCH AND MECH DWGS. RE: MECH DWGS FOR ADD'L INFO.
5. CEILING FINISH, ACOUSTIC CEILING TILE GRIDS CONTINUOUS OVER PARTITION AND/OR STOREFRONT SYSTEM.
6. CEILING FINISH, ACOUSTIC CEILING TILE START GRID AT THIS LOCATION.
7. CEILING FINISH, ACOUSTIC CEILING TILE WITH INSULATION ABOVE. RE: INSULATION SCHEDULE FOR ADD'L INFO.
8. CEILING FINISH, WALL BOARD FINISH WITH INSULATION ABOVE. RE: INSULATION SCHEDULE FOR ADD'L INFO.
9. MECHANICAL EXHAUST FANS, LOCATION TO BE PROVIDED PER ARCHITECTURAL. NOTIFY ARCHITECT & OWNER OF ANY DISCREPANCIES BETWEEN ARCH AND MECH DWGS. RE: MECH DWGS FOR ADD'L INFO.
10. CEILING FINISH, OPEN TO STRUCTURE ABOVE WITH NO INSULATION.
11. CEILING FINISH, OPEN TO STRUCTURE ABOVE WITH INSULATION. RE: TO INSULATION SCHEDULE FOR ADD'L INFO.
12. CEILING FINISH, ACOUSTIC CEILING TILE GRIDS TO BE CENTERED IN SPACE. PROVIDE END TILES GREATER THAN HALF TO OVERALL TILE DIMENSION.
13. LIGHT FIXTURE HIGHBAY, MOUNTED 2'-0" BELOW ROOF JOIST PURLINS U.N.O. RE: ELEC DWGS FOR ADD'L INFO.
14. MECHANICAL SPLIT SYSTEM WALL MOUNTED. RE: MECH DWGS FOR ADD'L INFO.

A9 / A401 ENLARGED REFLECTED CEILING PLAN @ OFFICE
SCALE: 1/4" = 1'-0"

CROWN ENTERPRISES LLC

STATE OF GEORGIA
JON TALTY
CERTIFICATE NO. RA 017066
REGISTERED ARCHITECT

NO.	ISSUED FOR:	DATE
3	ADDENDA #3/PERMIT	08/23/2023
	BID	08/04/2023

OKW Architects

OKW Architects
600 West Jackson Blvd
Chicago, IL 60661
T 312.798.7700
F 312.798.7777
www.okwarchitects.com

CROWN MORELAND AVENUE

2750 MORELAND AVENUE
ATLANTA, GEORGIA

ENLARGED REFLECTED CEILING PLAN


DRAWN BY: LK CHECKED: NS

DATE: 08/04/2023

PROJ. NO.: 22129

SHEET NO.: A401

© 2023 OKW ARCHITECTS

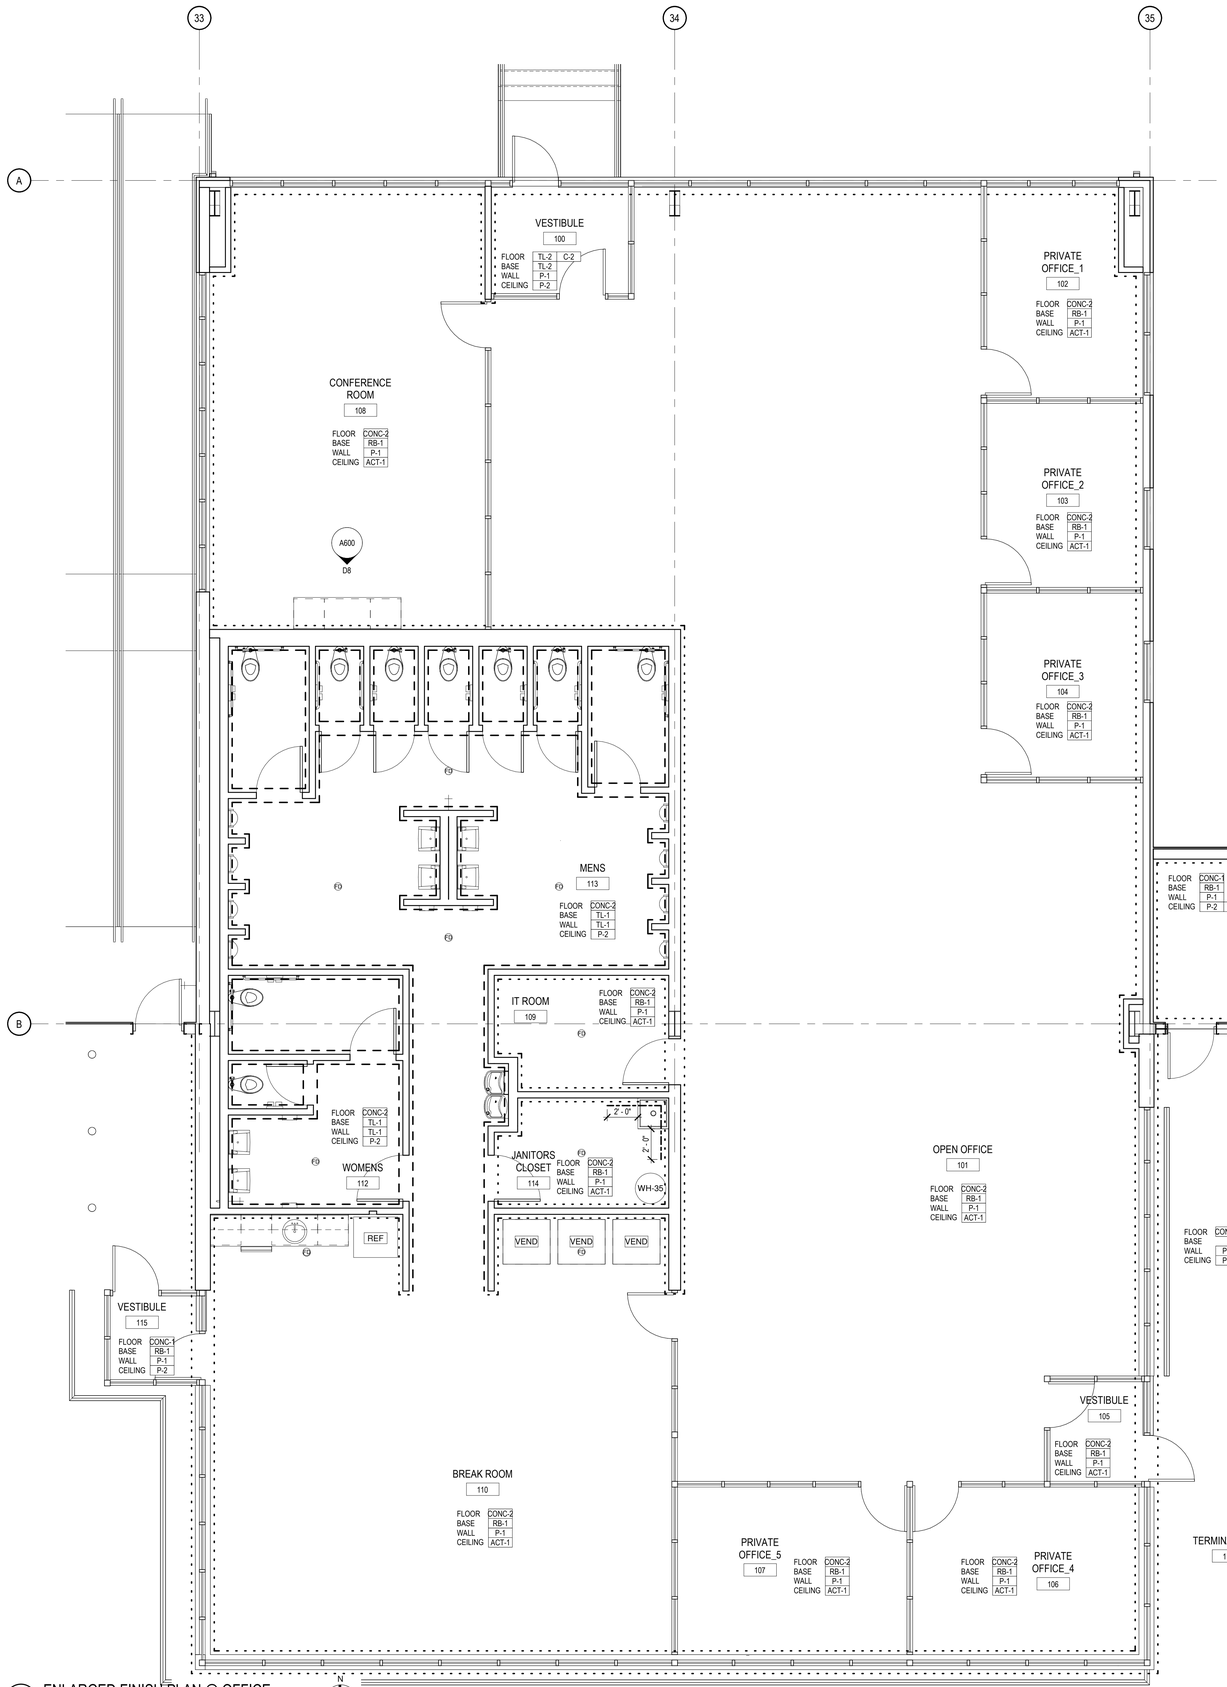

A9 / A402

FINISH PLAN LEGEND

- NEW PARTITION, SEE PARTITION TYPES
- EXISTING PARTITION, SEE PARTITION TYPES
- DEMO PARTITION, SEE PARTITION TYPES
- TILE FINISH, SEE FINISH SCHEDULE
- PAINT FINISH, SEE FINISH SCHEDULE
- PAINT FINISH, SEE FINISH SCHEDULE

FINISH SCHEDULE

ROOM NUMBER	ROOM NAME	FLOOR FINISH	BASE FINISH	WALL FINISH	WALL NORTH FINISH	WALL EAST FINISH	WALL SOUTH FINISH	WALL WEST FINISH	CEILING FINISH	REMARKS
100	VESTIBULE	TL-2 / C-2	TL-2	P-1	STOREFRONT	STOREFRONT	STOREFRONT	P-1	P-2	
101	OPEN OFFICE	CONC-2	RB-1	P-1	P-1 / STOREFRONT	P-1 / STOREFRONT	P-1 / STOREFRONT	P-1 / STOREFRONT	ACT-1	
102	PRIVATE OFFICE_1	CONC-2	RB-1	P-1	P-1 / STOREFRONT	P-1 / STOREFRONT	STOREFRONT	STOREFRONT	ACT-1	
103	PRIVATE OFFICE_2	CONC-2	RB-1	P-1	STOREFRONT	P-1 / STOREFRONT	STOREFRONT	STOREFRONT	ACT-1	
104	PRIVATE OFFICE_3	CONC-2	RB-1	P-1	STOREFRONT	P-1 / STOREFRONT	STOREFRONT	STOREFRONT	ACT-1	
105	VESTIBULE	CONC-2	RB-1	P-1	STOREFRONT	P-1 / STOREFRONT	STOREFRONT	STOREFRONT	ACT-1	
106	PRIVATE OFFICE_4	CONC-2	RB-1	P-1	STOREFRONT	P-1 / STOREFRONT	P-1 / STOREFRONT	STOREFRONT	ACT-1	
107	PRIVATE OFFICE_5	CONC-2	RB-1	P-1	STOREFRONT	STOREFRONT	P-1 / STOREFRONT	STOREFRONT	ACT-1	
108	CONFERENCE ROOM	CONC-2	RB-1	P-1	STOREFRONT	P-1 / STOREFRONT	P-1	P-1 / STOREFRONT	ACT-1	
109	IT ROOM	CONC-2	RB-1	P-1	P-1	P-1	P-1	P-1	ACT-1	
110	BREAK ROOM	CONC-2	RB-1	P-1	P-1	P-1 / STOREFRONT	P-1 / STOREFRONT	P-1 / STOREFRONT	ACT-1	
111	CORRIDOR	CONC-2	RB-1	P-1	P-1	P-1	P-1	P-1	ACT-1	
112	WOMENS	CONC-2	TL-1	TL-1	TL-1	TL-1	TL-1	TL-1	P-2	
113	MENS	CONC-2	TL-1	TL-1	TL-1	TL-1	TL-1	TL-1	P-2	
114	JANITORS CLOSET	CONC-2	RB-1	P-1	P-1	P-1	P-1	P-1	ACT-1	
115	VESTIBULE	CONC-1	RB-1	P-1	STOREFRONT	P-1 / STOREFRONT	STOREFRONT	STOREFRONT	P-2	
116	TERMINAL AREA	CONC-1	-	P-4 / P-5 / P-6	P-4 / P-5 / P-6	P-4 / P-5 / P-6	P-4 / P-5 / P-6	P-4 / P-5 / P-6	P-2 / P-6	
117	ELEC ROOM	CONC-1	RB-1	P-1	P-1	P-1	P-1	P-1	P-2 / P-6	
118	FIRE RISER ROOM	CONC-1	RB-1	P-1	P-1	P-1	P-1	P-1	P-2 / P-6	
119	FORKLIFT AREA	CONC-1	-	P-4 / P-5 / P-6	P-4 / P-5 / P-6	P-4 / P-5 / P-6	P-4 / P-5 / P-6	P-4 / P-5 / P-6	P-2 / P-6	

A9 / A402 ENLARGED FINISH PLAN @ OFFICE

SCALE: 1/4" = 1'-0"

CROWN ENTERPRISES LLC

STATE OF GEORGIA
JON TALTY
CERTIFICATE NO. RA 017065
REGISTERED ARCHITECT

NO.	ISSUED FOR:	DATE
3	ADDENDA #3/PERMIT	06/23/2025
2	BID	05/04/2023

OKW Architects

OKW Architects
600 West Jackson Blvd
Chicago, IL 60661
T 312.798.7700
F 312.798.7777
www.okwarchitects.com

CROWN MORELAND AVENUE

2750 MORELAND AVENUE
ATLANTA, GEORGIA

ENLARGED FINISH PLAN & SCHEDULES

DRAWN BY: LK CHECKED: NS

DATE: 08/04/2023

SHEET NO.: A402

PROJ. NO.: 22129

© 2025 OKW ARCHITECTS

FLOOR PLAN LEGEND

- NEW PARTITION, SEE PARTITION TYPES
- EXISTING PARTITION, SEE PARTITION TYPES
- DEMO PARTITION, SEE PARTITION TYPES
- 1-HR RATED WALL
- 2-HR RATED WALL
- 3-HR RATED WALL
- 4-HR RATED WALL
- FD — FLOOR DRAIN, SEE PLUMBING DRAWINGS
- ADA CLEARANCE, SIZE AND SHAPE VARIES SEE FLOOR PLANS
- TAPERED SLAB AREA, SLOPE 1:10 BACK TO TERMINAL SLAB

REFLECTED CEILING PLAN LEGEND

- TYPE EX-1: CEILING MOUNTED EGRESS FIXTURE
- TYPE EX-2: WALL MOUNTED EGRESS FIXTURE
- TYPE F1: LINEAR HIGH BAY
- TYPE F2: TROFFER
- TYPE F3: FLAT PANEL
- TYPE F4: WALL MOUNTED SCONCE
- TYPE F5: SURFACE MOUNTED STRIP LIGHT
- TYPE F6: WALL MOUNTED STRIP LIGHT
- TYPE F7: SITE LIGHTING - FLOOD LIGHTING, POLE MOUNTED
- TYPE S3: SITE LIGHTING WALL PACK

GENERAL FLOOR PLAN NOTES

1. 0'-0" = EL: XXX.X, SEE CIVIL DRAWINGS.
2. REFER TO CIVIL ENGINEERING PLANS FOR ALL GRADES, SLAB ELEVATIONS AND UTILITY CONNECTIONS
3. DO NOT SCALE DRAWINGS. VERIFY DIMS PRIOR TO FRAMING.
4. REFER TO BUILDING ELEVATIONS FOR EXTERIOR MATERIAL INFORMATION, WINDOW TYPES, LOCATIONS OF JOINTS, ETC.
5. DIMENSIONS ARE TO THE FACE OF STUD OR TO CENTERLINE OF COLUMNS & OPENINGS U.N.O.
6. PROVIDE WALL AND CEILING GYMPSUM BOARD CONTROL JOINTS AT 30'-0" O.C. MAXIMUM.
7. PROVIDE ALL CODE REQUIRED BUILDING SIGNAGE, VERIFY W/ AUTHORITY HAVING JURISDICTION FOR TYPES OF SIGNS REQUIRED.
8. REFER TO INTERIOR ELEVATIONS FOR MILLWORK DETAILS. PROVIDE BLOCKING AS REQUIRED FOR SUPPORT AND INSTALLATION.
9. PROVIDE BLOCKING AND VERIFY WEIGHTS AND LOCATIONS FOR ALL WALL MOUNTED ACCESSORIES, FURNISHINGS & EQUIPMNT. REFER TO SHEET A020 FOR BLOCKING REQUIREMENTS AT TOILET ACCESSORIES.
10. REFER TO SHEET A020 FOR TYPICAL ACCESSIBILITY NOTES.
11. PROVIDE FIRE DEPARTMENT KEY BOX NEAR MAIN ENTRY. COORDINATE LOCATION WITH LOCAL FIRE DEPARTMENT.
12. ALL WATERPROOFING & WEATHER BARRIER SYSTEMS TO BE CONTINUOUS, COMPATIBLE, AND INSTALLED PER MANUFACTURER'S RECOMMENDATIONS
13. PROVIDE SHOP DRAWINGS / SUBMITTALS FOR ALL BUILDING ENCLOSURE MATERIALS INCLUDING MORTAR, SEALANTS, PREFINISHED ALUMINUM AND ALL PRODUCTS EXPOSED TO VIEW AT COMPLETION OF THE PROJECT.
14. ALL BUILDING ENCLOSURE SYSTEMS TO BE INSTALLED PER MAUFACTURER'S RECOMMENDED DETAILS, INCLUDING FLASHING, TRIMS, & ACCESSORIES.
15. PAINT(?) ALL METAL AND STEEL WITH EXTERIOR EXPOSURE
16. PROVIDE VAPOR BARRIER AT ALL CONDITIONED SLAB ON GRADE AREAS.
17. SLOPE AND CROSS SLOPES AT ACCESSIBLE ROUTES NOT TO EXCEED 1:48, EXCEPT AT RAMPS.

GENERAL REFLECTED CEILING PLAN NOTES

1. DO NOT SCALE DRAWINGS. VERIFY DIMS PRIOR TO FRAMING.
2. REFER TO ELECTRICAL DWGS FOR LIGHT FIXTURE CIRCUITING AND SCHEDULE. FIXTURE LOCATIONS TO BE PROVIDED PER ARCHITECTURAL DWGS.
3. REFER TO ELECTRICAL DWGS FOR EMERGANCY ACCESSORY INFO.
4. NOTIFY OWNER & ARCHITECT OF DISCREPANCY BETWEEN PLANS AND PROVIDED PROECT CRITERIA.
5. ALL CEILING ELEVATIONS DENOTE HEIGHT ABOVE FINISHED FLOOR TO UNDERSIDE OF CEILING U.N.O.
6. DIMENSIONS ARE TO THE FACE OF STUD OR TO CENTERLINE OF COLUMNS & OPENINGS U.N.O.
7. CONTRACTOR TO ADJUST CEILING GRID LAYOUT AS REQUIRED FOR CLEARANCES OF ALL MECHANICAL, ELECTRICAL, AND PLUMBING ITEMS TO BE LOCATED IN CEILING, PENDING ARCHITECT'S APPROVAL.
8. REFER TO ELECTRICAL DRAWINGS FOR LOCATIONS OF CEILING MOUNTED SPEAKERS, EXIT SIGNS, EMERGENCY LIGHTING, SMOKE AND HEAT DETECTORS, CAMERAS, AND OTHER ELECTRICAL ITEMS NOT SHOWN ON ARCHITECTURAL DRAWINGS.
9. REFER TO FIRE PROTECTION DRAWINGS FOR LOCATIONS OF ALL SPRINKLER HEADS.
10. HEATING, VENTILATION, PLUMBING, FIRE PROTECTION, AND ELECTRICAL CONTRACTORS ARE TO COORDINATE LOCATIONS OF ALL THEIR WORK BETWEEN EACH OTHER.
11. CENTER OR ALIGN FIXTURES AS SHOWN U.N.O.
12. ALL CEILING-MOUNTED EQUIPMENT, INCLUDING BUT NOT LIMITED TO DUCTWORK, CONDUIT, CABLE TRAY, AND SPRINKLER RUNS ARE TO BE HELD AS HIGH AS POSSIBLE, TIGHT TO STRUCTURE WHEREVER POSSIBLE.
13. PROVIDE ACCESS PANELS IN GYPSUM BOARD CEILINGS AT EQUIPMENT AS REQUIRED FOR MAINTENANCE.
14. CONFIRM ALL PENDANT LIGHT FIXTURE HEIGHTS WITH ARCHITECT.
15. ENSURE NO DRIVERS OR OTHER PARTS OF LIGHTING FIXTURE ARE VISIBLE.
16. ALL EXIT SIGNS TO BE UNOBSTRUCTED BY LIGHTS.

FLOOR & REFLECTED CEILING PLAN KEYNOTES

1. LIGHT FIXTURE VANITY PARTITION MOUNTED, CENTERED ABOVE VANITY & MIRROR AT 7'-0" U.N.O. RE: ELEC AND INTERIOR ELEVATIONS FOR ADD'L INFO
2. LIGHT FIXTURE STALL PARTITION MOUNTED, CENTERED ON WALL AT 7'-0" U.N.O. RE: ELEC DWGS AND INTERIOR ELEVATIONS FOR ADD'L INFO.
3. MECHANICAL SUPPLY DIFFUSER, LOCATION TO BE PROVIDED PER ARCHITECTURAL. NOTIFY ARCHITECT & OWNER OF ANY DISCREPANCIES BETWEEN ARCH AND MECH DWGS. RE: MECH DWGS FOR ADD'L INFO.
4. MECHANICAL RETURN DIFFUSER, LOCATION TO BE PROVIDED PER ARCHITECTURAL. NOTIFY ARCHITECT & OWNER OF ANY DISCREPANCIES BETWEEN ARCH AND MECH DWGS. RE: MECH DWGS FOR ADD'L INFO.
5. CEILING FINISH, ACOUSTIC CEILING TILE GRIDS CONTINUOUS OVER PARTITION AND/OR STOREFRONT SYSTEM.
6. CEILING FINISH, ACOUSTIC CEILING TILE START GRID AT THIS LOCATION.
7. CEILING FINISH, ACOUSTIC CEILING TILE WITH INSULATION ABOVE. RE: INSULATION SCHEDULE FOR ADD'L INFO.
8. CEILING FINISH, WALL BOARD FINISH WITH INSULATION ABOVE. RE: INSULATION SCHEDULE FOR ADD'L INFO.
9. PLUMBING FIXTURE, FLOOR DRAIN TO BE CENTERED IN AREA U.N.O. RE: PLUMBING SCHEDULE AND PROJECT CRITERIA FOR ADD'L INFO.

PLUMBING FIXTURE SCHEDULE


MARK	PRODUCT	MANUFACTURE / MODEL	SERIAL / ACCESSORIES	REMARKS
AC-1	AIR COMPRESSOR	-	-	BY OWNER
DF-1	WATER COOLER W/ BOTTLE FILLER	ELKAY / LZSTL8WSLVP	WALL CARRIER, STOP, SUPPLY, TAIL PIECE, P-TRAP	RE: PROJECT CRITERIA AND ACCESSIBILITY DETAIL FOR ADD'L REQUIRED ASSOC. INFO.
FCO/DCO	FLOOR CLEANOUT	ZURN / CO-PV3	N/A	RE: PROJECT CRITERIA FOR ADD'L INFO.
FD-1	FLOOR DRAIN	MIFAB	F1000-CF-3	RE: PROJECT CRITERIA FOR ADD'L INFO.
HB-1	HOSE BIB- NON FREEZE	ZURN / Z1320XL	N/A	RE: PROJECT CRITERIA FOR ADD'L INFO.
HB-2	HOSE BIB- INTERIOR	ZURN / Z1350	N/A	RE: PROJECT CRITERIA FOR ADD'L INFO.
L-1	LAVATORY - WALL MOUNTED	AMERICAN STANDARD / O356.421	AMERICAN STANDARD 702B.105 HARDWIRED SENSOR FAUCET	RE: PROJECT CRITERIA AND ACCESSIBILITY DETAIL FOR ADD'L REQUIRED ASSOC. INFO.
MS-1	SERVICE SINK - FLOOR MOUNTED	FIAT / TSB3000	CHICAGO FAUCETS / 897-CRCF	RE: PROJECT CRITERIA FOR ADD'L INFO.
OI-1	OIL INTERCEPTOR	STRIEM / OT-1500	N/A	RE: PROJECT CRITERIA FOR ADD'L INFO.
S-1	LAVATORY - SURFACE MOUNTED	AMERICAN STANDARD / 18SB6252211.075	AMERICAN STANDARD 4931.360 BEALE	RE: PROJECT CRITERIA AND ACCESSIBILITY DETAIL FOR ADD'L REQUIRED ASSOC. INFO.
TD-1	TRENCH DRAIN	ZURN / Z882-HDS	N/A	RE: PROJECT CRITERIA FOR ADD'L INFO.
UR-1	URINAL - ADA HEIGHT	AMERICAN STANDARD / 6690.001	SLOAN REGAL 111 ESS-1.6-XL AUTOMATIC FLUSH VALVE HARDWIRED SENSOR W/ AMERICAN STANDARD 5901.100SS SEAT	RE: PROJECT CRITERIA AND ACCESSIBILITY DETAIL FOR ADD'L REQUIRED ASSOC. INFO.
UR-2	URINAL	AMERICAN STANDARD / 6690.001	SLOAN REGAL 186 ESS-1.0-XL-L HARDWIRED SENSOR OPERATED FLUSH VALVE	RE: PROJECT CRITERIA AND ACCESSIBILITY DETAIL FOR ADD'L REQUIRED ASSOC. INFO.
WB-1	WALL BOX - ICE MAKER	OATEY / 39140	OATEY 39686 METAL FACEPLATE	RE: PROJECT CRITERIA FOR ADD'L INFO.
WC-1	WATER CLOSET - FLOOR MOUNTED ADA	AMERICAN STANDARD / MADERA 3043.001	SLOAN REGAL 111 ESS-1.6-XL AUTOMATIC FLUSH VALVE HARDWIRED SENSOR W/ AMERICAN STANDARD 5901.100SS SEAT	RE: PROJECT CRITERIA AND ACCESSIBILITY DETAIL FOR ADD'L REQUIRED ASSOC. INFO.
WC-2	WATER CLOSET - FLOOR MOUNTED	AMERICAN STANDARD / MADERA 3043.001	SLOAN REGAL 111 ESS-1.6-XL AUTOMATIC FLUSH VALVE HARDWIRED SENSOR W/ AMERICAN STANDARD 5901.100SS SEAT	RE: PROJECT CRITERIA AND ACCESSIBILITY DETAIL FOR ADD'L REQUIRED ASSOC. INFO.
WC-3	WATER CLOSET - FLOOR MOUNTED ADA	AMERICAN STANDARD / MADERA 3043.001	AMERICAN STANDARD 2858.016 MANUAL FLUSH VALVE W/ AMERICAN STANDARD 5901.100SS SEAT	RE: PROJECT CRITERIA AND ACCESSIBILITY DETAIL FOR ADD'L REQUIRED ASSOC. INFO.
WCO	WALL CLEANOUT	ZURN / Z1446	N/A	RE: PROJECT CRITERIA FOR ADD'L INFO.

NOTE:
1. REFER TO PROJECT CRITERIA AND PLUMBING DWGS FOR ADDITIONAL FIXTURES AND LOCATIONS.


TOILET ACCESSORY SCHEDULE

MARK	DESCRIPTION	MANUFACTURE	MODEL NAME / NO.	REMARKS
GB-1	GRAB BAR - 48"	BOBRICK	B-6806 X 48	RE: ACCESSIBILITY DETAIL FOR ADD'L INFO.
GB-2	GRAB BAR - 36"	BOBRICK	B-6806 X 36	RE: ACCESSIBILITY DETAIL FOR ADD'L INFO.
GB-3	GRAB BAR - 18"	BOBRICK	B-6806 X 18	RE: ACCESSIBILITY DETAIL FOR ADD'L INFO.
GB-4	GRAB BAR - 12"	BOBRICK	B-6806 X 12	RE: ACCESSIBILITY DETAIL FOR ADD'L INFO.
HD-1	HAND DRYER	XLERATOR	XL-BW & WALL GUARD #89B	RE: ACCESSIBILITY DETAIL FOR ADD'L INFO.
MR-1	MIRROR	BOBRICK	B-290	RE: ACCESSIBILITY DETAIL FOR ADD'L INFO.
SD-1	SANITARY NAPKIN DISPOSAL	BOBRICK	B-270	RE: ACCESSIBILITY DETAIL FOR ADD'L INFO.
TD-1	TISSUE DISPENSER	KIMBERLY-CLARK	SCOTT / 39731	RE: ACCESSIBILITY DETAIL FOR ADD'L INFO.

NOTE:
1. REFER TO PROJECT CRITERIA AND PLUMBING DWGS FOR ADDITIONAL FIXTURES AND LOCATIONS.

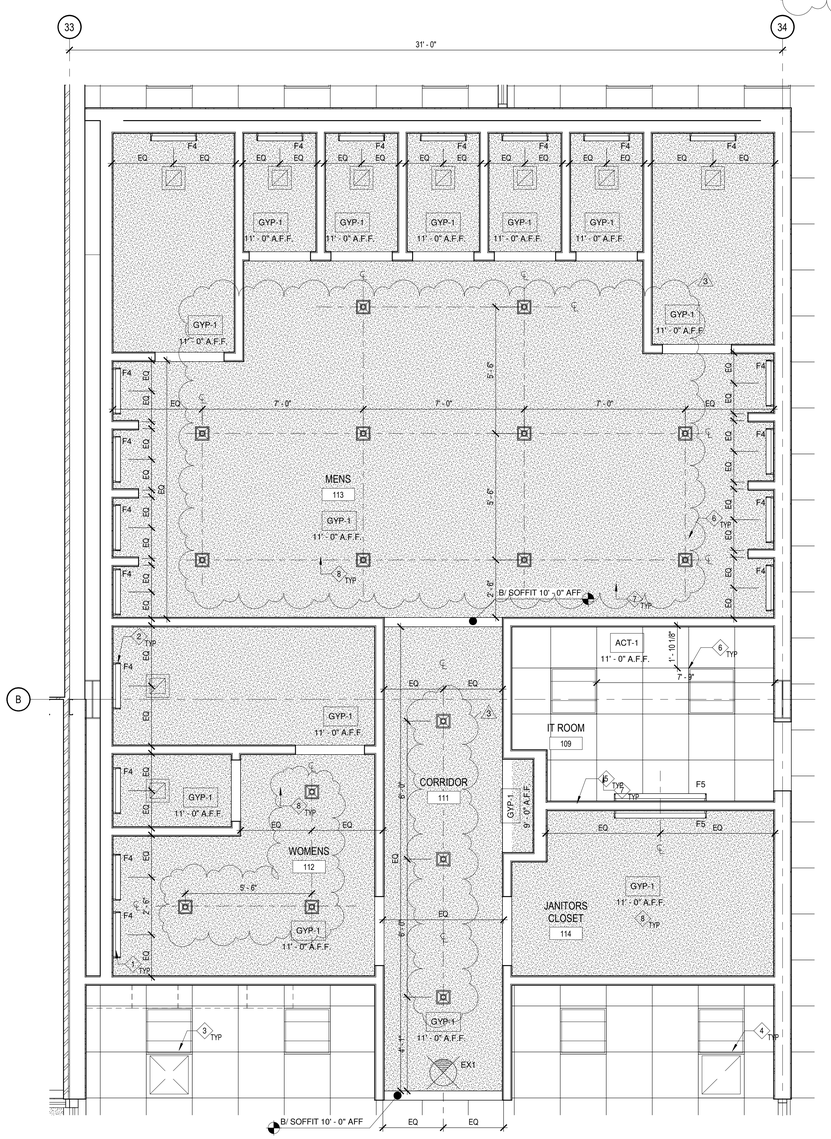

A7 / A403 ENLARGED REFLECTED CEILING PLAN @ RESTROOM
SCALE: 3/8" = 1'-0"

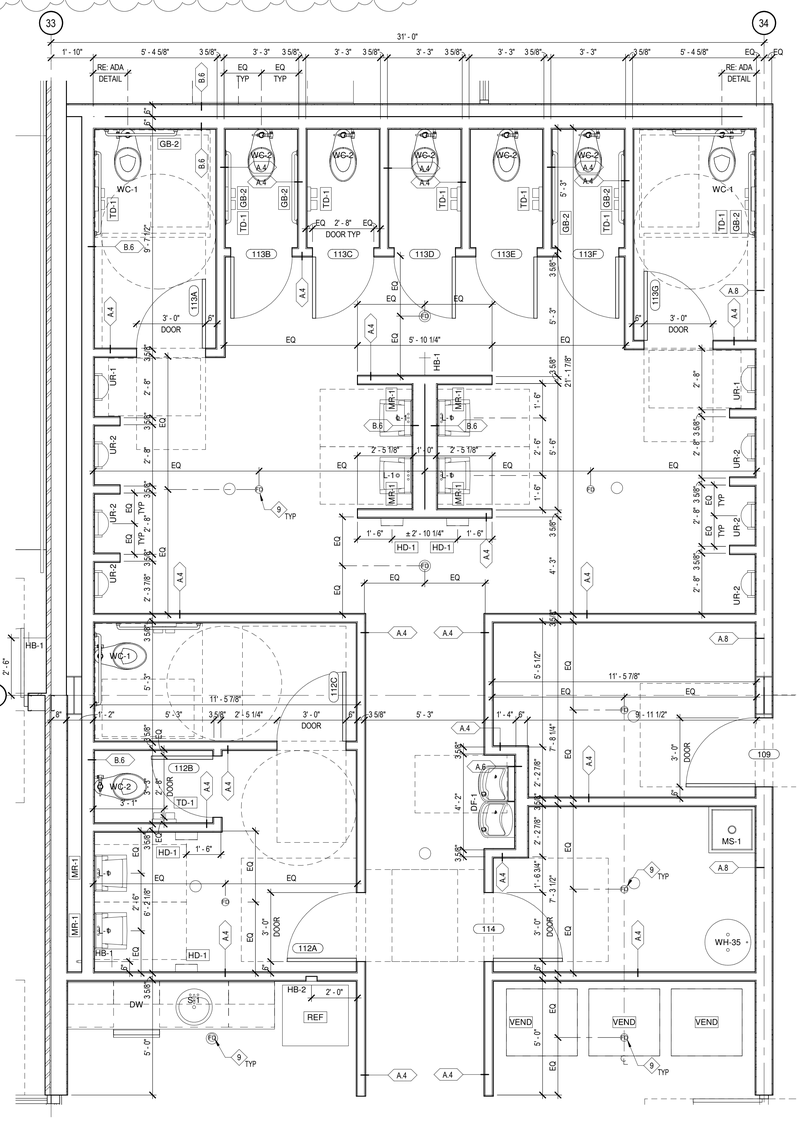

A4 / A403 ENLARGED FLOOR PLAN @ RESTROOM
SCALE: 3/8" = 1'-0"

CROWN ENTERPRISES LLC

STATE OF GEORGIA
JON TALTY
CERTIFICATE NO. RA 017066
REGISTERED ARCHITECT

NO.	ISSUED FOR:	DATE
3	ADDENDA #3/PERMIT	08/23/2023
	BID & PERMIT	07/28/2023

OKW Architects

OKW
Architects
600 West Jackson Blvd
Chicago, IL 60661
T 312.798.7700
F 312.798.7777
www.okwarchitects.com

CROWN MORELAND AVENUE

2750 MORELAND AVENUE
ATLANTA, GEORGIA

ENLARGED RESTROOM PLAN


DRAWN BY: LK CHECKED: NS

DATE: 07/28/2023

PROJ. NO.: 22129


SHEET NO.: A403

© 2023 OKW ARCHITECTS

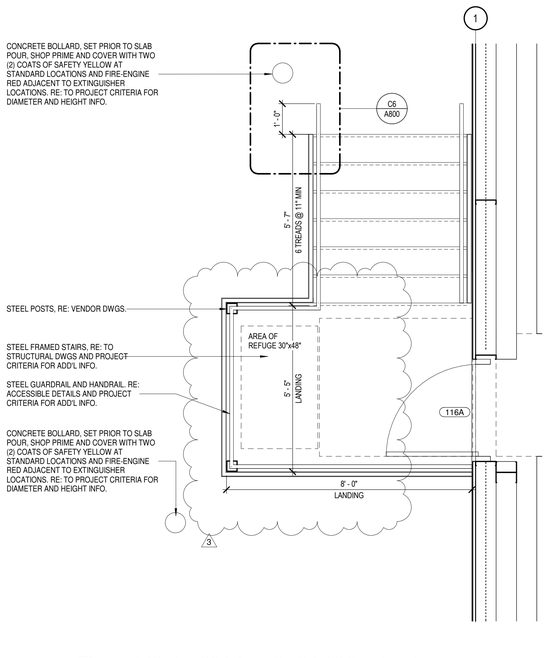


C8 A420 ENLARGED FLOOR PLAN @ EGRESS STAIR END WALL

SCALE: 1/2" = 1'-0"

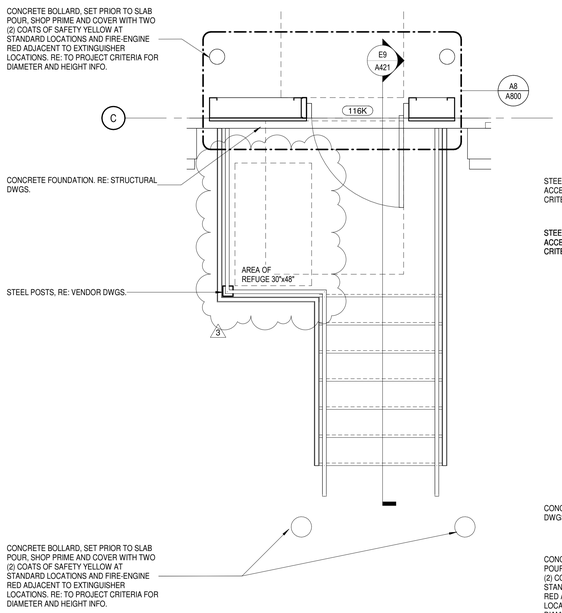


A8 A420 ENLARGED FLOOR PLAN @ EGRESS STAIR TERMINAL

SCALE: 1/2" = 1'-0"

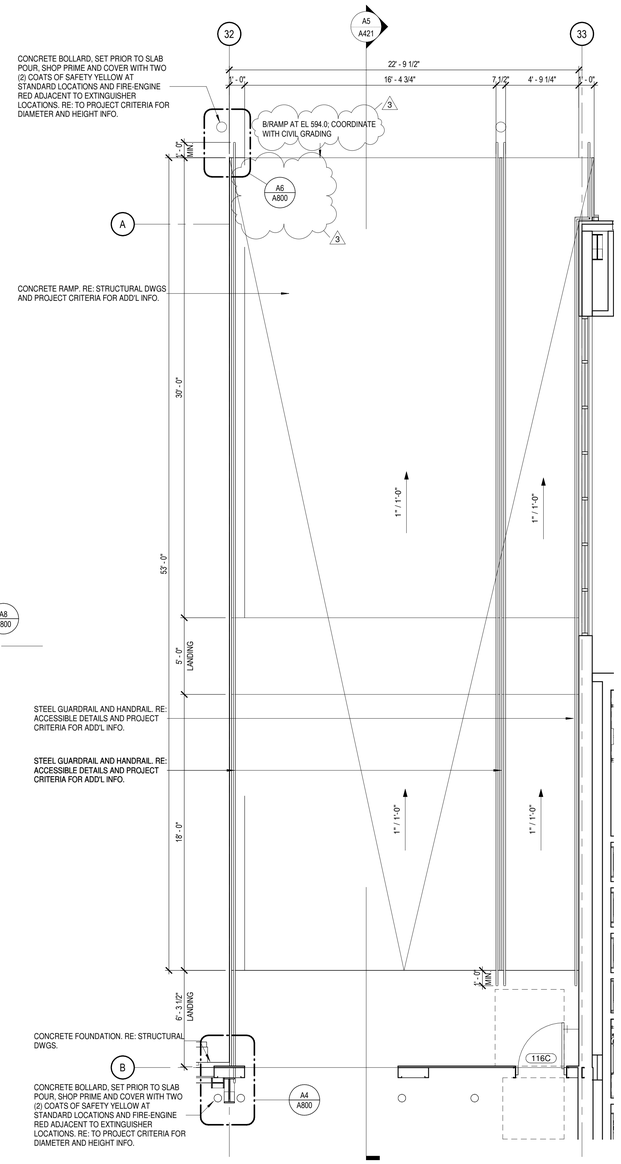

A6 A420 ENLARGED FLOOR PLAN @ GRADE DOOR RAMP

SCALE: 1/4" = 1'-0"

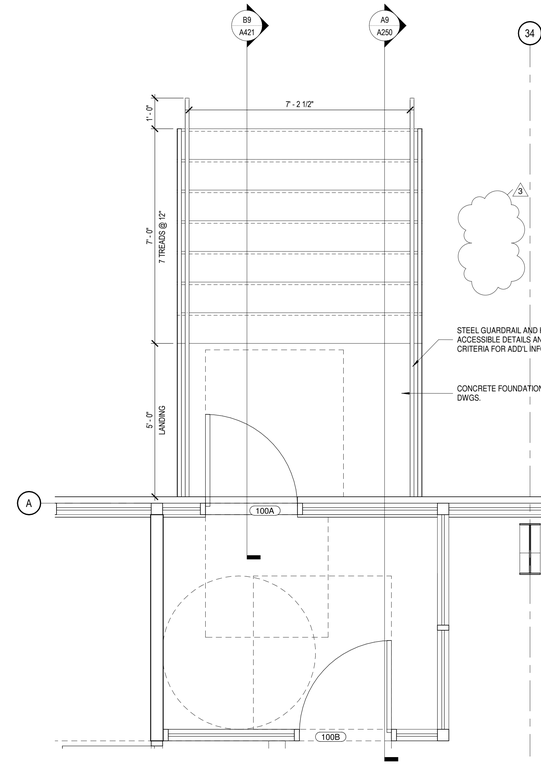

C3 A420 ENLARGED FLOOR PLAN @ OFFICE VESTIBULE STAIR

SCALE: 1/2" = 1'-0"

CROWN ENTERPRISES LLC

STATE OF GEORGIA
JON TALTY
CERTIFICATE NO. RA 017066
REGISTERED ARCHITECT

NO.	ISSUED FOR:	DATE
3	ADDENDA #3/PERMIT	06/23/2025
	BID	08/04/2023

OKW Architects

OKW Architects
600 West Jackson Blvd
Chicago, IL 60661
T 312.798.7700
F 312.798.7777
www.okwarchitects.com

CROWN MORELAND AVENUE

2750 MORELAND AVENUE
ATLANTA, GEORGIA

VERTICAL TRANSPORTATION PLANS


DRAWN BY: LK CHECKED: NS

DATE: 08/04/2023

SHEET NO.: A420


PROJ. NO.: 22129

© 2025 OKW ARCHITECTS

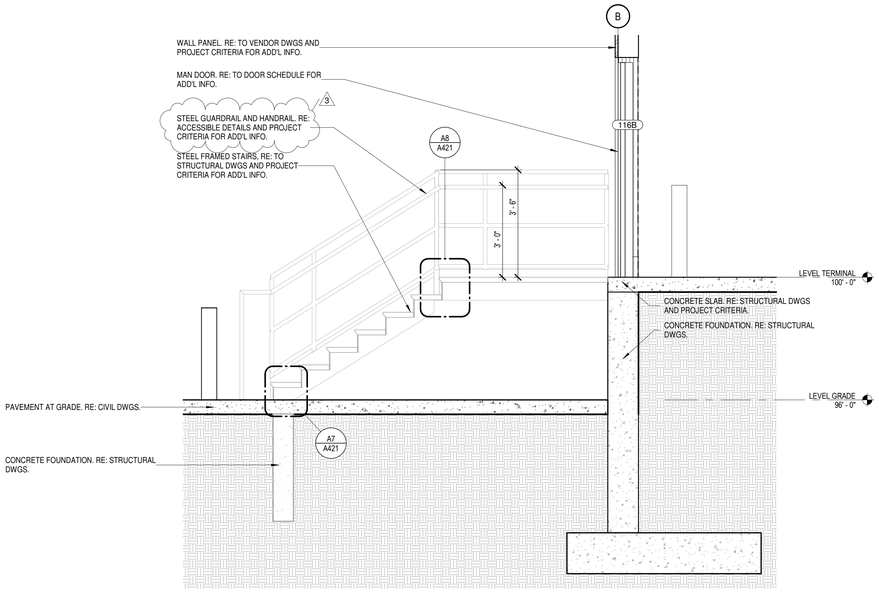


E9 / A421 ENLARGED SECTION @ EGRESS STAIR TERMINAL


SCALE: 1/2" = 1'-0"

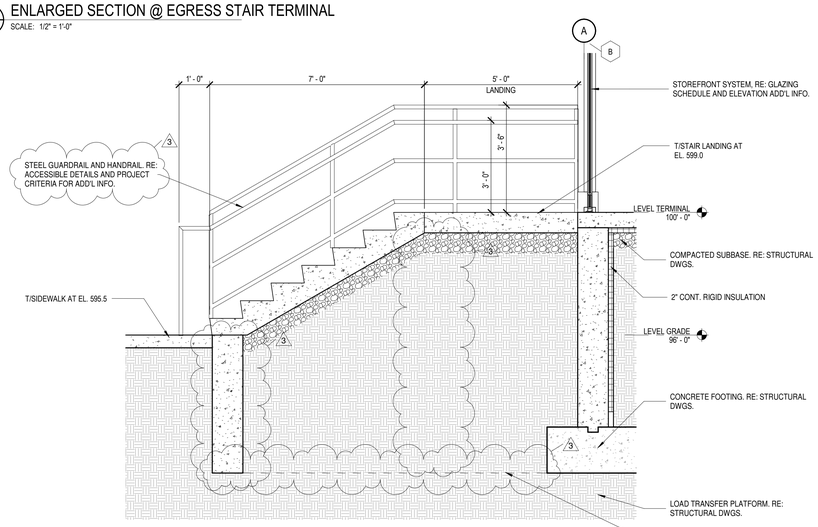

B9 / A421 SECTION DETAIL - CONCRETE STAIR @ OFFICE


SCALE: 1/2" = 1'-0"

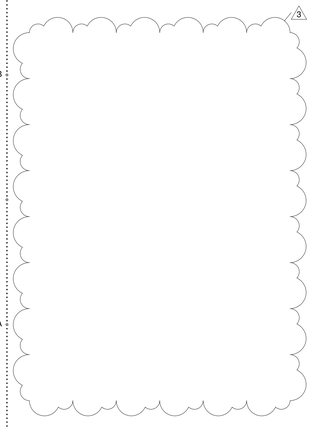

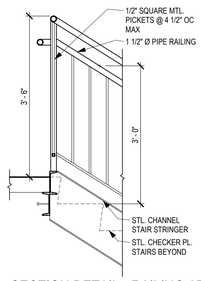


A8 / A421 SECTION DETAIL - RAILING AT TOP OF STAIR

SCALE: 3/4" = 1'-0"

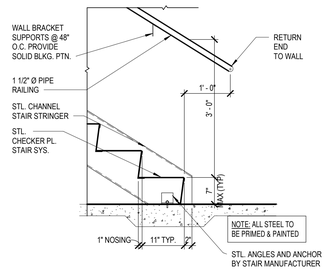

A7 / A421 SECTION DETAIL - RAILING AT STAIR BASE

SCALE: 3/4" = 1'-0"

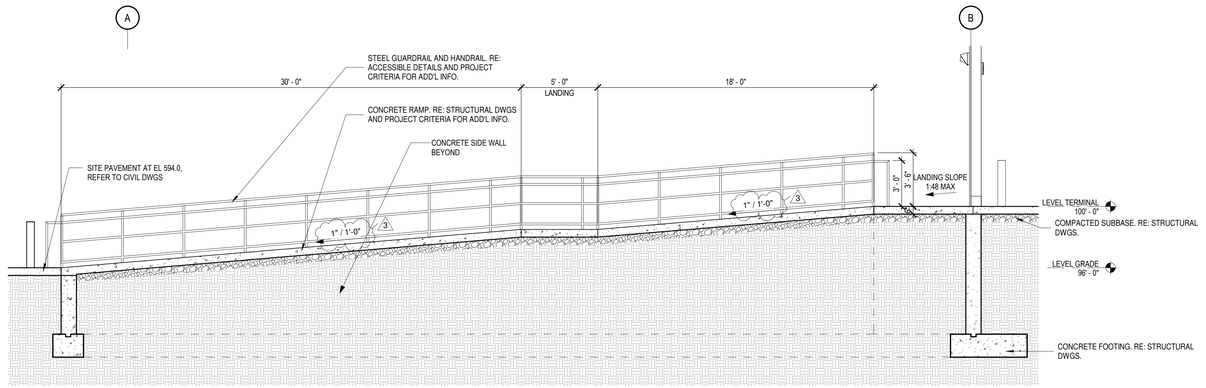

A5 / A421 SECTION DETAIL - EGRESS RAMP @ GRADE OVERHEAD DOOR

SCALE: 1/4" = 1'-0"

CROWN ENTERPRISES LLC

STATE OF GEORGIA
JON TALTY
CERTIFICATE NO. RA 017065
REGISTERED ARCHITECT

NO.	ISSUED FOR:	DATE
3	ADDENDA #3/PERMIT	06/23/2025
	BID	06/04/2025

OKW Architects

OKW Architects
600 West Jackson Blvd
Chicago, IL 60661
T 312.798.7700
F 312.798.7777
www.okwarchitects.com

CROWN MORELAND AVENUE

2750 MORELAND AVENUE
ATLANTA, GEORGIA

VERTICAL TRANSPORTATION PLANS, SECTIONS, & DETAILS


DRAWN BY: LK CHECKED: NS

DATE: 08/04/2023


SHEET NO.: A421

PROJ. NO.: 22129


© 2025 OKW ARCHITECTS

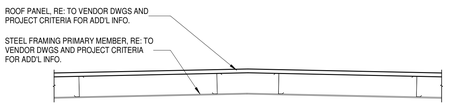


F8 / A500 SECTION DETAIL - ROOF RIDGE
SCALE: 1/2" = 1'-0"

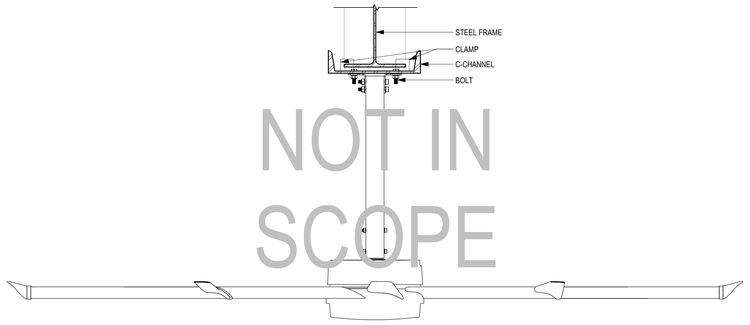


F6 / A500 SECTION DETAIL - TYP CLAMP CONNECTION @ HVLS FIXTURES
SCALE: 1 1/2" = 1'-0"

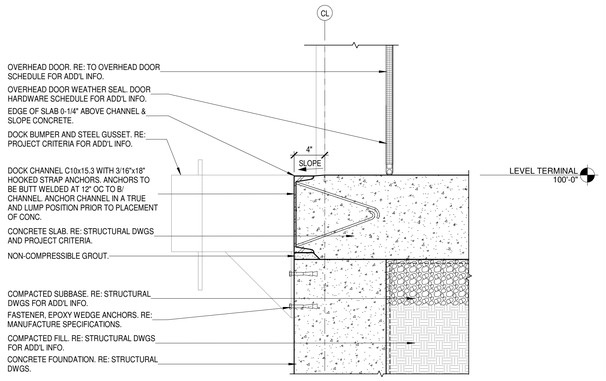


F3 / A500 SECTION DETAIL - TERMINAL OVERHEAD DOOR BASE
SCALE: 1 1/2" = 1'-0"

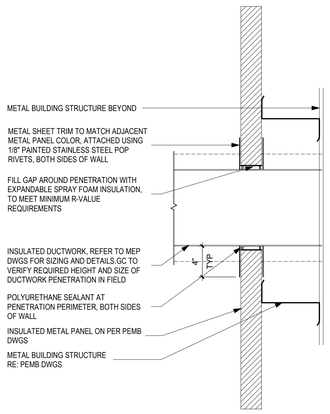


D8 / A500 SECTION DETAIL - STANDARD DUCTWORK PENETRATION
SCALE: 1 1/2" = 1'-0"

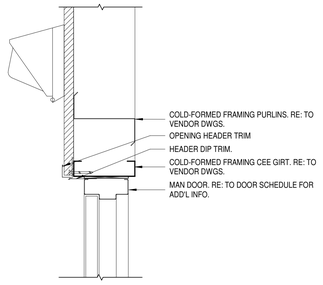


D6 / A500 SECTION DETAIL - STANDARD EXT MAN DOOR @ HEAD
SCALE: 1 1/2" = 1'-0"

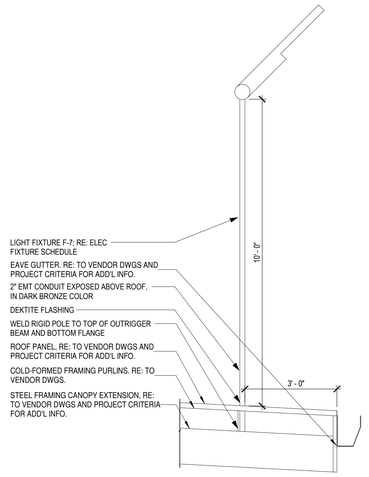


D5 / A500 SECTION DETAIL - TYP. POLE MOUNTED @ S-1 FIXTURE
SCALE: 1/2" = 1'-0"

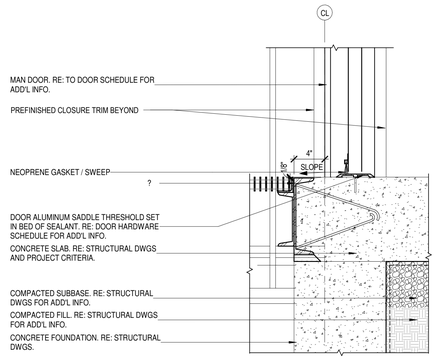


D3 / A500 SECTION DETAIL - STANDARD EXT MAN DOOR @ SILL
SCALE: 1 1/2" = 1'-0"

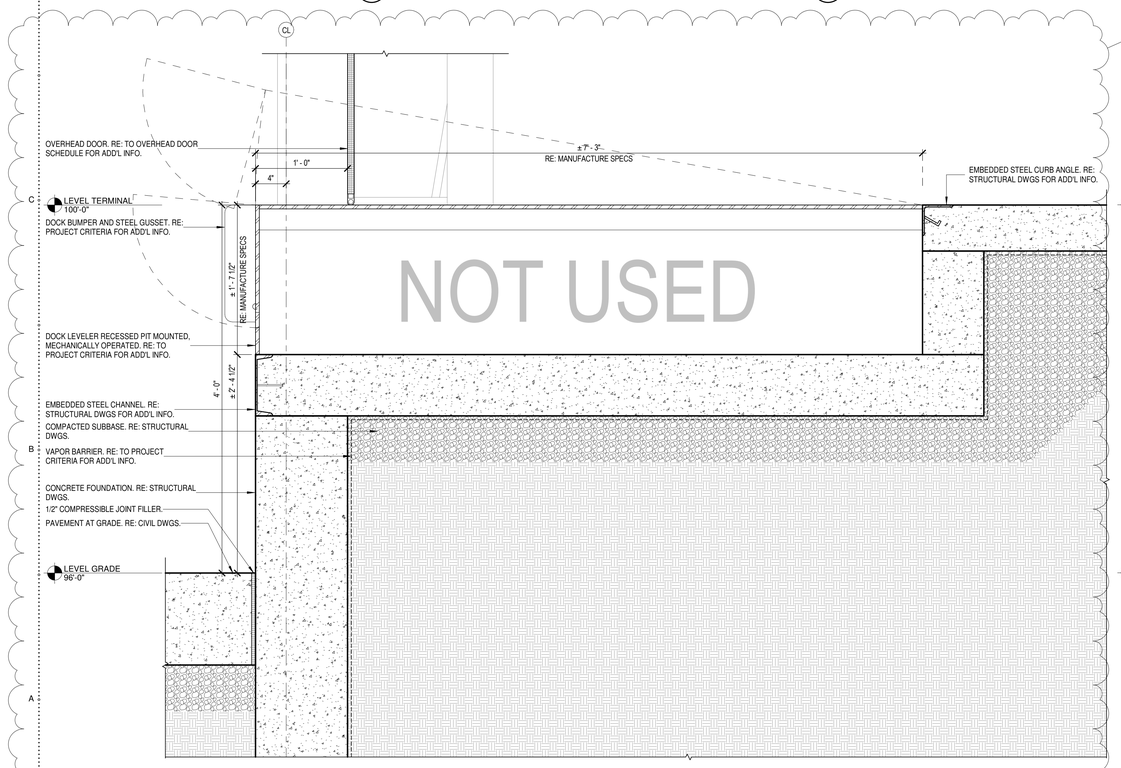

A9 / A500 SECTION DETAIL - STANDARD RECESSED DOCK
SCALE: 1 1/2" = 1'-0"

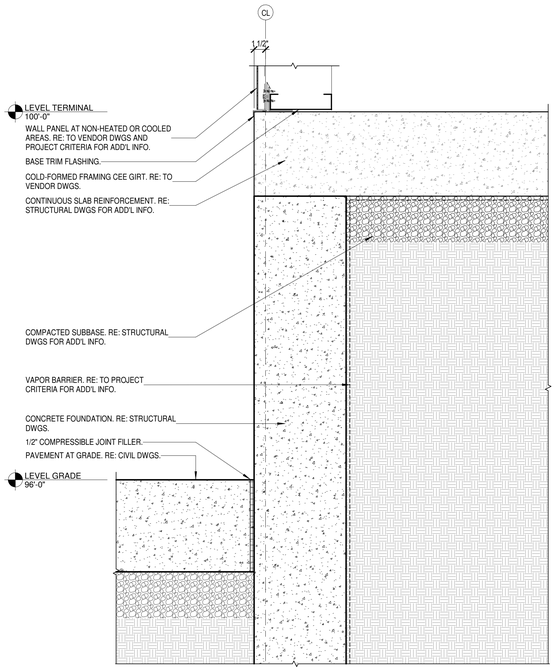

A5 / A500 SECTION DETAIL - PANEL BASE @ TERMINAL ENDWALL
SCALE: 1 1/2" = 1'-0"

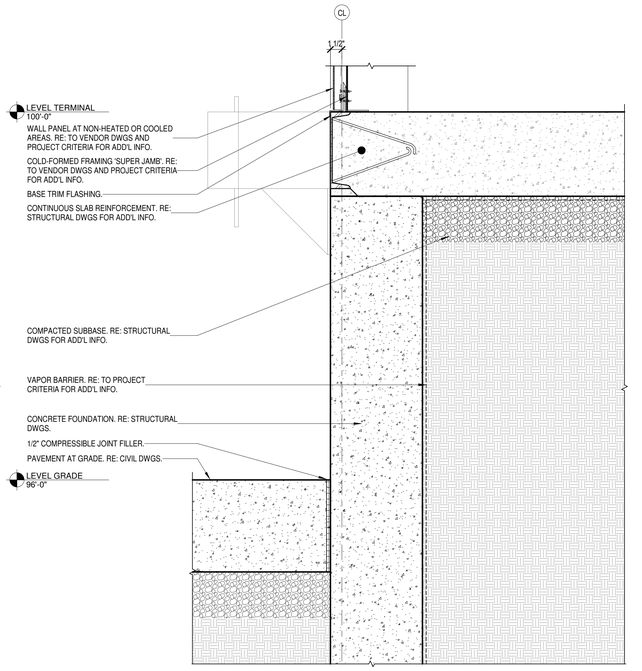

A3 / A500 SECTION DETAIL - PANEL BASE @ TERMINAL STANDARD
SCALE: 1 1/2" = 1'-0"

CROWN ENTERPRISES LLC

STATE OF GEORGIA
JON TALTY
CERTIFICATE NO. RA 017065
REGISTERED ARCHITECT

NO.:	ISSUED FOR:	DATE
3	ADDENDA #3-PERMIT	06/23/2025
2	ADDENDA #2	10/31/2024
1	BID	08/04/2023

OKW Architects

OKW Architects
600 West Jackson Blvd
Chicago, IL 60661
T 312.798.7700
F 312.798.7777
www.okwarchitects.com

CROWN MORELAND AVENUE


2750 MORELAND AVENUE
ATLANTA, GEORGIA

EXTERIOR DETAILS

DRAWN BY: LK CHECKED: NS


DATE: 08/04/2023
SHEET NO.: A500
PROJ. NO.: 22129

© 2025 OKW ARCHITECTS

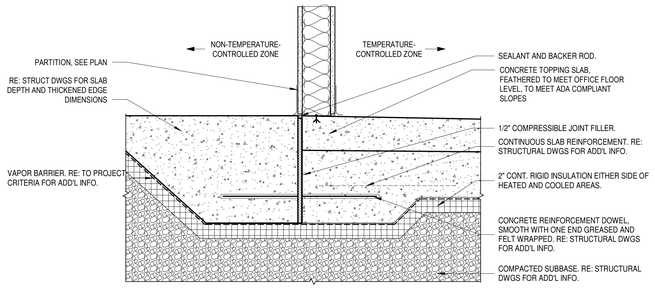


E9 / A501 SECTION DETAIL - SLAB ISOLATION JOINT @ OFFICE

SCALE: 1 1/2" = 1'-0"

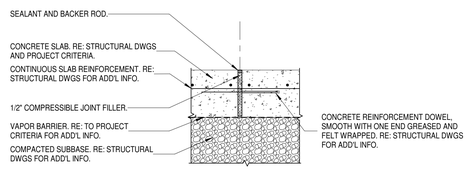


E6 / A501 SECTION DETAIL - TYP. CONCRETE EXPANSION JOINT

SCALE: 1 1/2" = 1'-0"

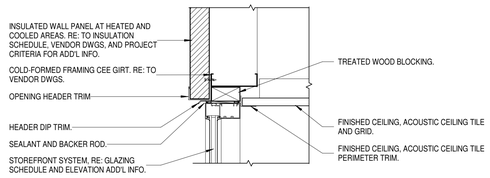


E4 / A501 SECTION DETAIL - STOREFRONT HEAD

SCALE: 1 1/2" = 1'-0"

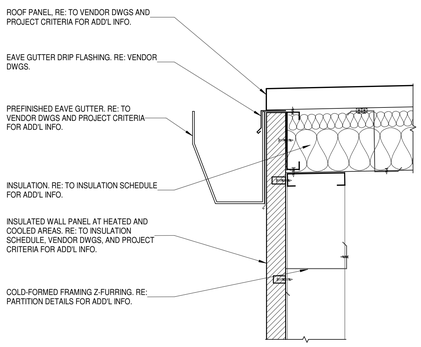


C9 / A501 SECTION DETAIL - OFFICE @ EAVE

SCALE: 1 1/2" = 1'-0"

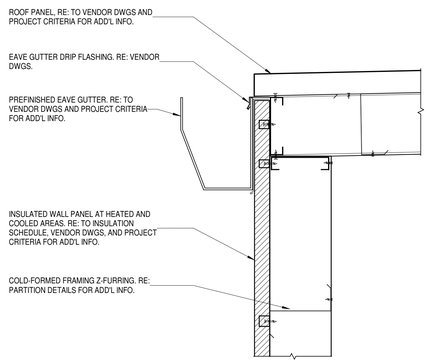

C7 / A501 SECTION DETAIL - WALL PANEL @ EAVE

SCALE: 1 1/2" = 1'-0"

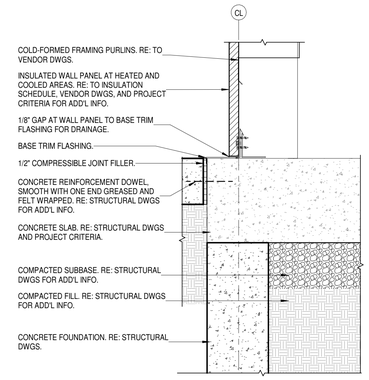

C2 / A501 SECTION DETAIL - PANEL BASE @ FIRE RISER


SCALE: 1 1/2" = 1'-0"

A9 / A501 SECTION DETAIL - CANOPY EAVE

SCALE: 1 1/2" = 1'-0"

A7 / A501 SECTION DETAIL - CANOPY TO TRANSLUCENT WALL TRANSITION

SCALE: 1 1/2" = 1'-0"

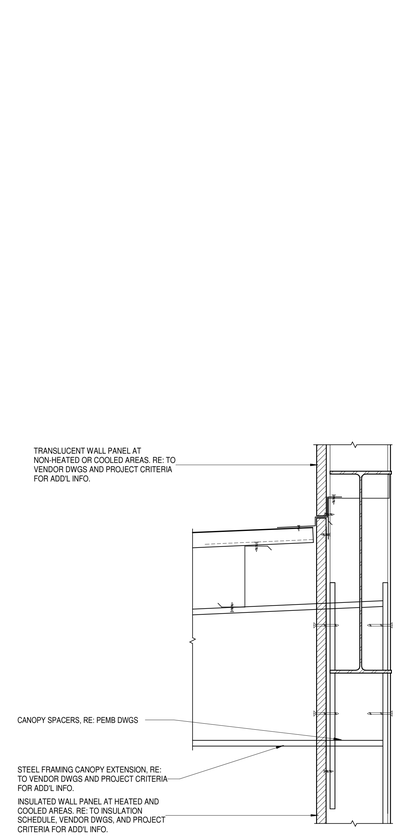

A4 / A501 SECTION DETAIL - CANOPY @ WALL PANEL CONNECTION

SCALE: 1 1/2" = 1'-0"

A2 / A501 SECTION DETAIL - METAL PANEL BASE @ ELEC RM

SCALE: 1 1/2" = 1'-0"

CROWN ENTERPRISES LLC

STATE OF GEORGIA
JON TALTY
CERTIFICATE NO. RA 017066
REGISTERED ARCHITECT

NO.	ISSUED FOR:	DATE
3	ADDENDA #3/PERMIT	06/23/2025
BID		08/04/2023

OKW Architects

OKW Architects
600 West Jackson Blvd
Chicago, IL 60661
T 312.798.7700
F 312.798.7777
www.okwarchitects.com

CROWN MORELAND AVENUE

2750 MORELAND AVENUE
ATLANTA, GEORGIA

EXTERIOR DETAILS


DRAWN BY: LK CHECKED: NS

DATE: 08/04/2023


SHEET NO.: A501

PROJ. NO.: 22129


© 2025 OKW ARCHITECTS

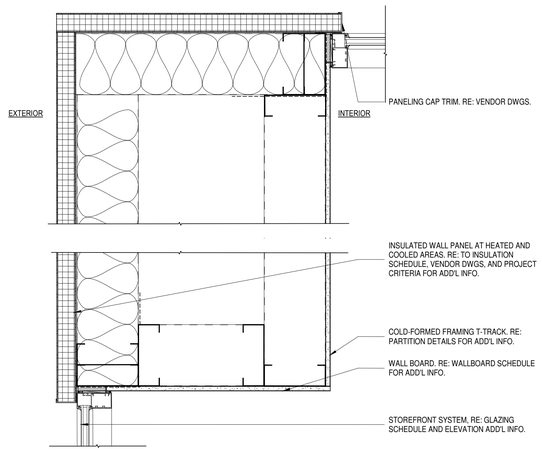


D3 / A502 PLAN DETAIL @ NW OFFICE CORNER
SCALE: 1 1/2" = 1'-0"

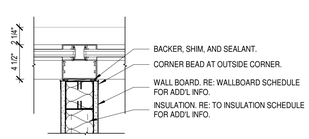


C6 / A502 PLAN DETAIL @ INT. STOREFRONT VERTICAL - SQUARE
SCALE: 1 1/2" = 1'-0"

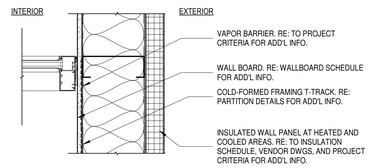


C4 / A502 PLAN DETAIL @ INSULATED PANEL
SCALE: 1 1/2" = 1'-0"

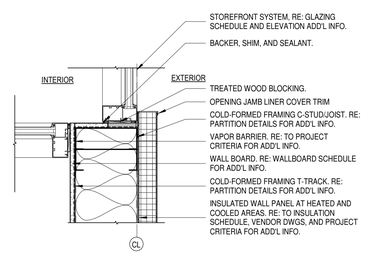


C2 / A502 PLAN DETAIL @ STOREFRONT JAMB
SCALE: 1 1/2" = 1'-0"

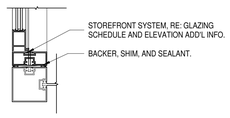


B8 / A502 PLAN DETAIL @ STOREFRONT DOOR OUTSIDE CORNER
SCALE: 1 1/2" = 1'-0"

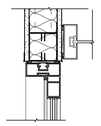


B6 / A502 PLAN DETAIL @ STOREFRONT DOOR JAMB
SCALE: 1 1/2" = 1'-0"

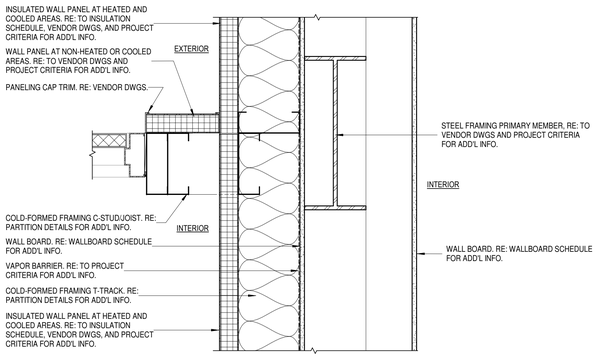

A5 / A502 PLAN DETAIL @ OFFICE TO WAREHOUSE TRANSITION
SCALE: 1 1/2" = 1'-0"

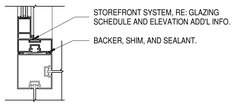

A8 / A502 PLAN DETAIL @ STOREFRONT DOOR
SCALE: 1 1/2" = 1'-0"

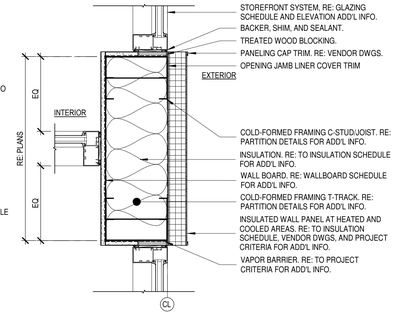

A2 / A502 PLAN DETAIL @ STOREFRONT / EXTERIOR WALL
SCALE: 1 1/2" = 1'-0"

CROWN ENTERPRISES LLC

STATE OF GEORGIA
JON TALTY
CERTIFICATE NO. RA 017066
REGISTERED ARCHITECT

NO.	ISSUED FOR:	DATE
3	ADDENDA #3/PERMIT	06/23/2023
	BID	08/04/2023

OKW Architects

OKW Architects
600 West Jackson Blvd
Chicago, IL 60661
T 312.798.7700
F 312.798.7777
www.okwarchitects.com

CROWN MORELAND AVENUE

2750 MORELAND AVENUE
ATLANTA, GEORGIA

EXTERIOR PLAN DETAILS


DRAWN BY: LK CHECKED: NS

DATE: 08/04/2023

SHEET NO.: A502


PROJ. NO.: 22129

© 2023 OKW ARCHITECTS

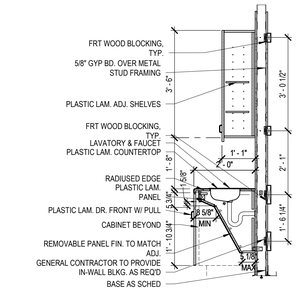


F3 A600 MILLWORK DETAIL @ ACCESSIBLE VANITY

SCALE: 1/2" = 1'-0"

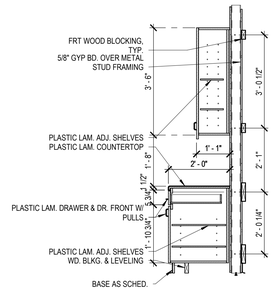


F2 A600 MILLWORK DETAIL @ STANDARD

SCALE: 1/2" = 1'-0"

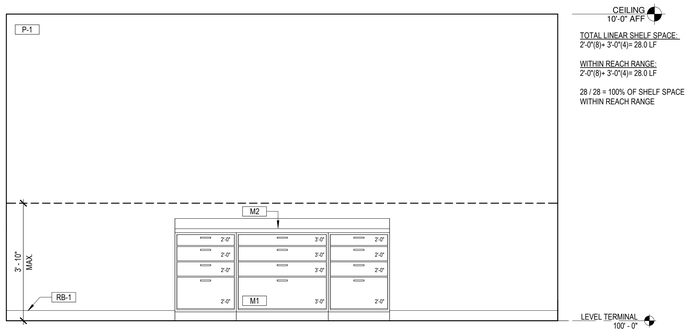


D8 A600 INTERIOR ELEVATION @ CONFERENCE ROOM MILLWORK

SCALE: 1/2" = 1'-0"

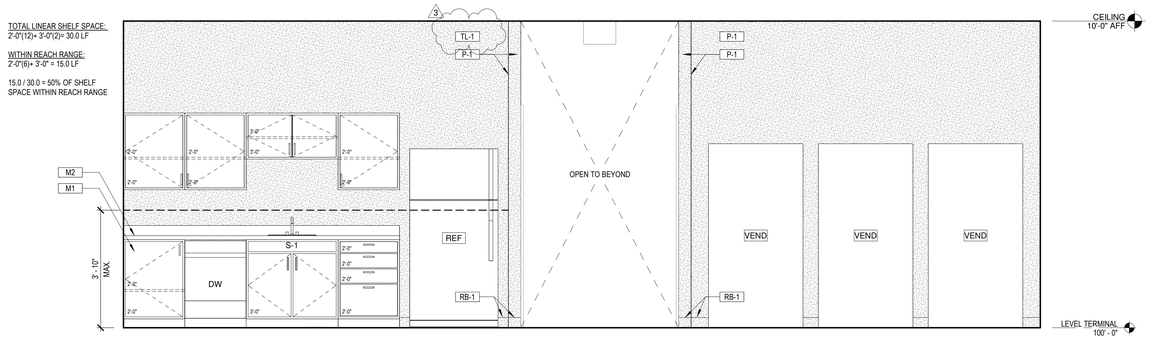


D5 A600 INTERIOR ELEVATION @ BREAKROOM MILLWORK

SCALE: 1/2" = 1'-0"

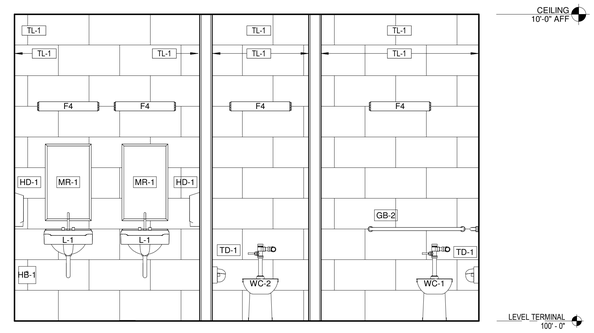


B3 A600 INTERIOR ELEVATION @ WOMENS TOILET

SCALE: 1/2" = 1'-0"

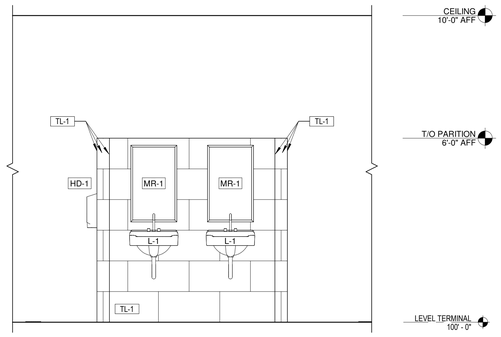


A9 A600 INTERIOR ELEVATION @ MENS TOILET

SCALE: 1/2" = 1'-0"

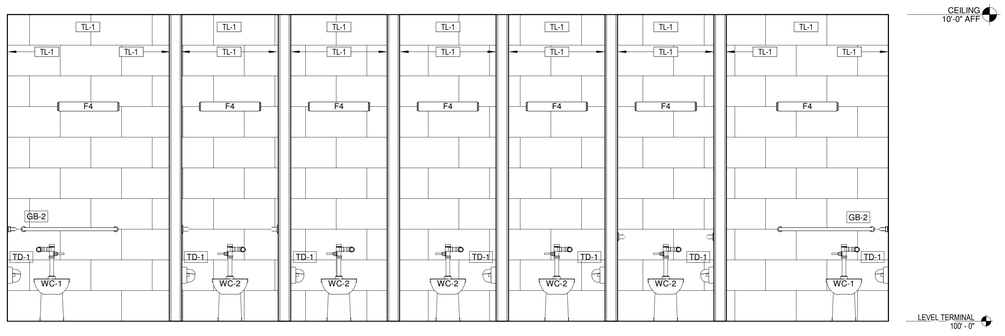

A7 A600 INTERIOR ELEVATION @ MENS TOILET

SCALE: 1/2" = 1'-0"

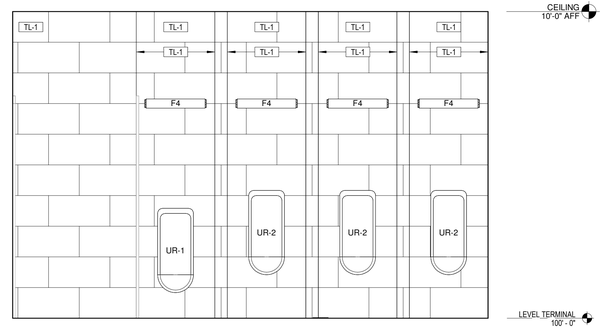

A3 A600 INTERIOR ELEVATION @ MENS TOILET

SCALE: 1/2" = 1'-0"

CROWN ENTERPRISES LLC

STATE OF GEORGIA
JON TALTY
CERTIFICATE NO. RA 017066
REGISTERED ARCHITECT

NO.	ISSUED FOR:	DATE
3	ADDENDA #3/PERMIT	06/23/2023
	BID	08/04/2023

OKW Architects

OKW Architects
600 West Jackson Blvd
Chicago, IL 60661
T 312.798.7700
F 312.798.7777
www.okwarchitects.com

CROWN MORELAND AVENUE

2750 MORELAND AVENUE
ATLANTA, GEORGIA

INTERIOR ELEVATIONS @ OFFICE & RESTROOM


DRAWN BY: LK CHECKED: NS

DATE: 08/04/2023

PROJ. NO.: 22129


SHEET NO.: A600

© 2023 OKW ARCHITECTS

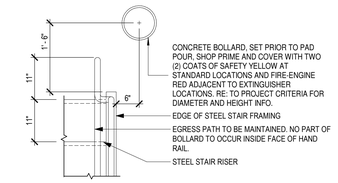


C6 A800 ENLARGED DETAIL - BOLLARD @ STAIR

SCALE: 3/4" = 1'-0"

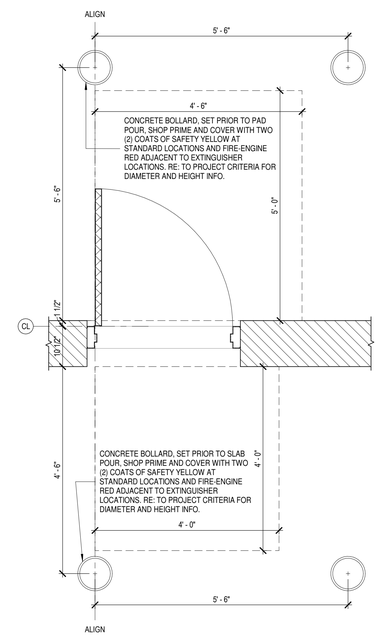


A8 A800 ENLARGED DETAIL - BOLLARD @ EGRESS DOOR

SCALE: 3/4" = 1'-0"

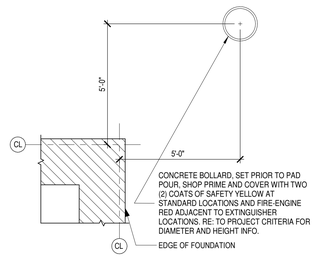


B6 A800 ENLARGED DETAIL - BOLLARD @ OUTSIDE CORNER

SCALE: 3/4" = 1'-0"

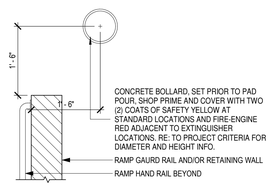


A6 A800 ENLARGED DETAIL - BOLLARD @ RAMP

SCALE: 3/4" = 1'-0"

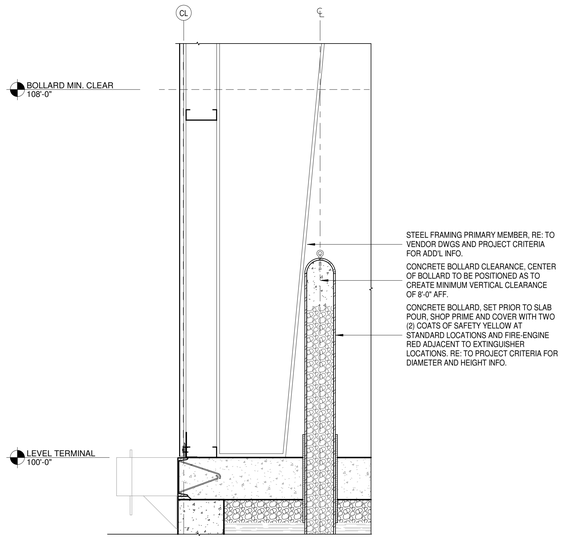


B4 A800 ENLARGED SECTION DETAIL - BOLLARD @ DOCK

SCALE: 3/4" = 1'-0"

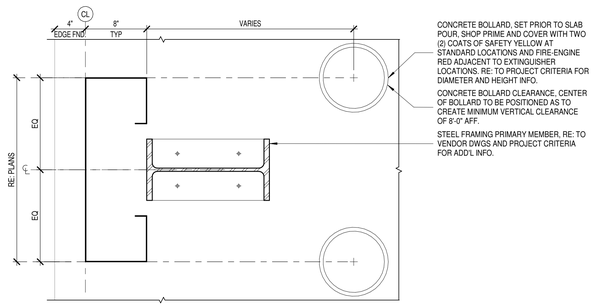

A4 A800 ENLARGED DETAIL - BOLLARD @ DOCK

SCALE: 1 1/2" = 1'-0"

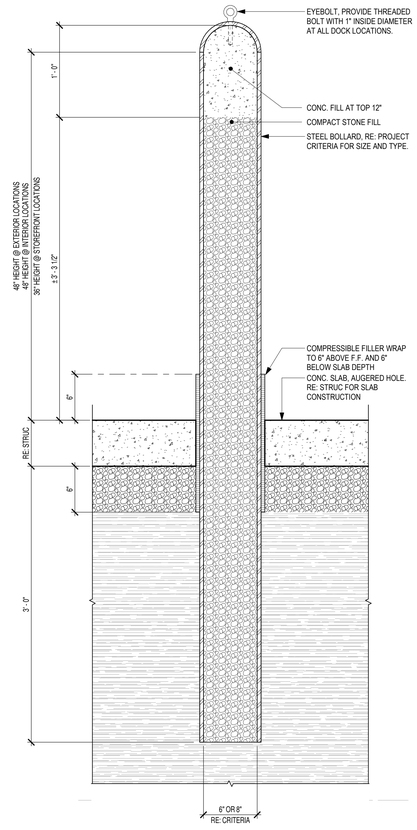

BOLLARD INFORMATION:

1. INTERIOR BOLLARDS - 6" ID STEEL BOLLARDS W/ COMPACT STONE FILL UP TO TOP 12" THEN CONCRETE FILL THE REMAINDER, 42" AFF
2. INTERIOR BOLLARDS @ STOREFRONT - 8" ID STEEL BOLLARDS W/ COMPACT STONE FILL UP TO TOP 12" THEN CONCRETE FILL THE REMAINDER, 42" AFF
3. EXTERIOR BOLLARDS - 8" ID STEEL BOLLARDS W/ COMPACT STONE FILL UP TO TOP 12" THEN CONCRETE FILL THE REMAINDER, 48" AFF
4. FINISHES - SHOP PRIME AND APPLY 2 FINISH COATS OR PAINT. COLOR TO BE OSHA 'CAUTION YELLOW'

A2 A800 ENLARGED SECTION DETAIL - BOLLARD TYP.

SCALE: 1 1/2" = 1'-0"

CROWN ENTERPRISES LLC

STATE OF GEORGIA
JON TALTY
CERTIFICATE NO. RA 017066
REGISTERED ARCHITECT

NO.	ISSUED FOR:	DATE
3	ADDENDA #3/PERMIT	06/23/2025
	BID	06/04/2025

OKW Architects

OKW Architects
600 West Jackson Blvd
Chicago, IL 60661
T 312.798.7700
F 312.798.7777
www.okwarchitects.com

CROWN MORELAND AVENUE


2750 MORELAND AVENUE
ATLANTA, GEORGIA

ENLARGED DETAILS


DRAWN BY: JR CHECKED: NS

DATE: 06/23/2025
PROJ. NO.: 22129
SHEET NO.: 3
A800

© 2025 OKW ARCHITECTS

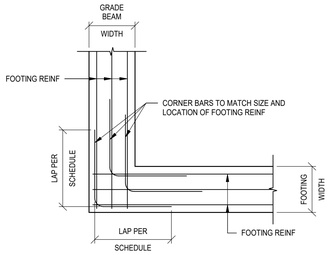


FOOTING CORNER

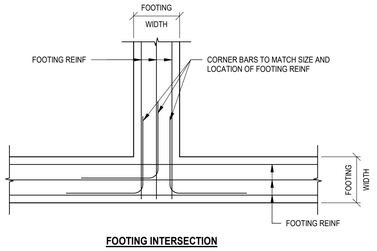


FOOTING INTERSECTION

1 TYPICAL FOOTING REINFORCING
3/4" = 1'-0"

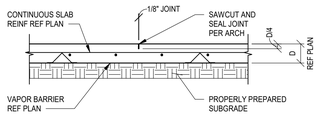


CONTROL JOINT

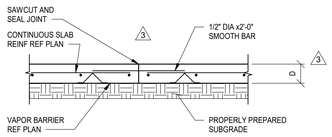


CONSTRUCTION JOINT
JOINTS IN SLAB ON GRADE


2 CONCRETE SLAB JOINTS
3/4" = 1'-0"

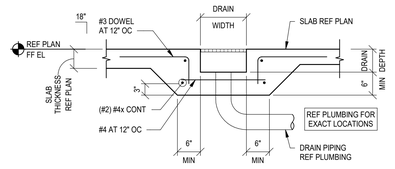


3 TYPICAL FLOOR DRAIN
3/4" = 1'-0"

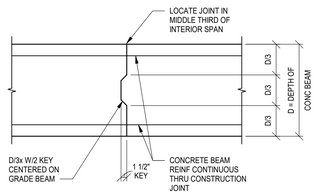


4 FOOTING CONSTRUCTION JOINT
3/4" = 1'-0"

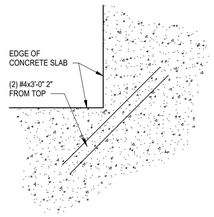


5 TYPICAL RE-ENTRANT SLAB DETAIL
3/4" = 1'-0"

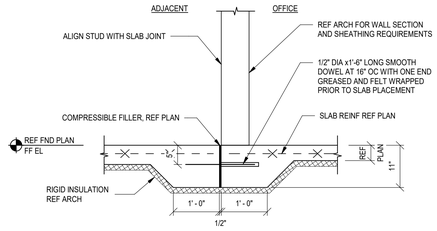


6 ISOLATION JOINT AT OFFICE
3/4" = 1'-0"

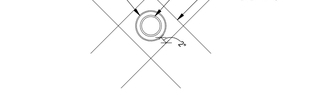


7 TYPICAL PIPE THRU STEM WALL OR SLAB
3/4" = 1'-0"
3

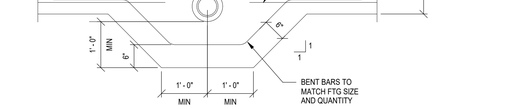


8 TYPICAL PIPE THRU FOOTING
3/4" = 1'-0"
3

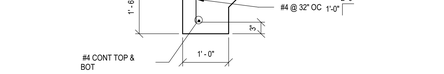


9 RAMP TURNDOWN
3/4" = 1'-0"
3

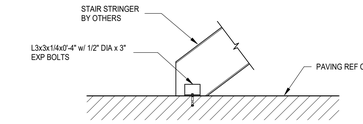


10 STAIR STRINGER CONNECTION TO SLAB
3/4" = 1'-0"
3

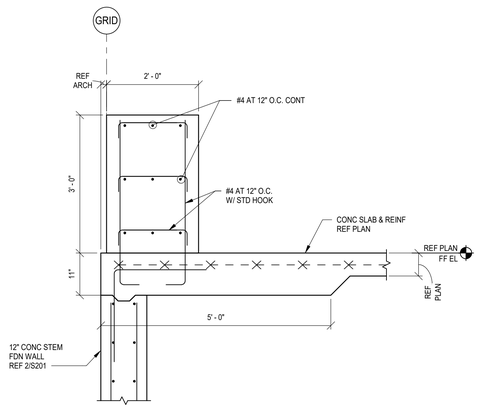


11 FORKLIFT CHARGER EXTERIOR CONCRETE CURB
3/4" = 1'-0"
3

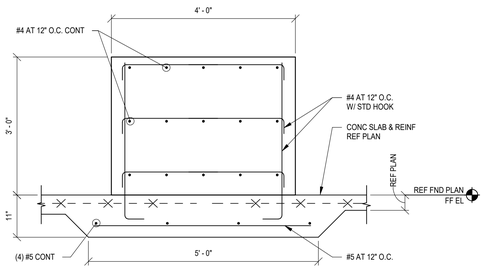

12 FORKLIFT CHARGER INTERIOR CONCRETE CURB
3/4" = 1'-0"
3

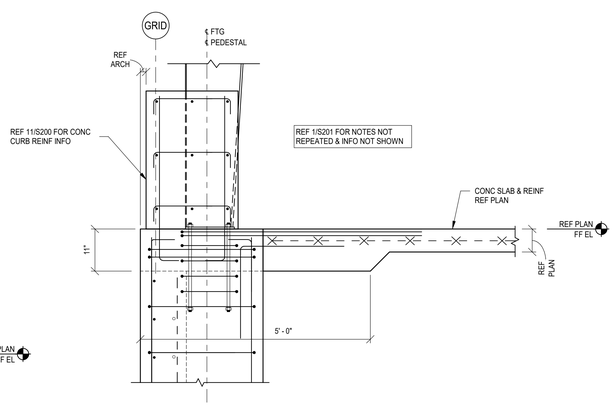

13 EXTERIOR COLUMN W/ CONCRETE CURB DETAIL
3/4" = 1'-0"
3

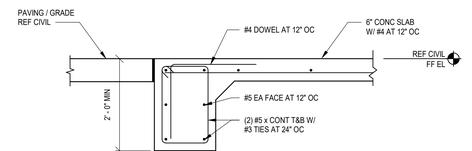

14 EXTERIOR PAD DETAIL
3/4" = 1'-0"
3

NOT FOR CONSTRUCTION

NO.	ISSUED FOR:	DATE
3	ADDENDA #3/ PERMIT	06/27/2025
	BID & PERMIT	05/04/2025

OKW Architects

OKW Architects
600 West Jackson Blvd
Chicago, IL 60661
T 312.798.7700
F 312.798.7777
www.okwarchitects.com

CROWN MORELAND AVENUE

2750 MORELAND AVENUE
ATLANTA, GEORGIA

FOUNDATION DETAILS

GEORGIA REGISTERED No. 29469 PROFESSIONAL ENGINEER GRANT COUNTRY

06.27.2025

JFTE James F. Turner Engineers, L.P.
Consulting Engineers
8343 Meadow Road Suite 160
Dallas, TX 75231
TEL 214-750-2660
FAX 214-750-2662
FIRM # REP007329
Job Number: S5015

DRAWN	HPL	DESIGN	CW	QC	GC	APPD	GC

DRAWN BY: Author CHECKED: Checker

DATE: 02/20/18

SHEET NO.: S200

PROJ. NO.: **Project Number**

© 2025 OKW ARCHITECTS