® COPYRIGHT 2007

INDEX OF SHEETS:

ARCHITECTURAL

A0 COVER SHEET / CODE ANALYSIS
A1 FLOOR PLAN / DOOR SCHEDULE / WALL DETAILS
A1.1 LIFE SAFETY PLAN
A1.2 DOOR DETAILS
A2 EXTERIOR ELEVATIONS AND NOTES
A3 EXTERIOR WALL SECTIONS
A3.1 EXTERIOR WALL SECTIONS
A3.2 EXTERIOR WALL SECTIONS
A4 INTERIOR ELEVATIONS / TILE PLAN RESTROOM PLAN / ELEVATIONS / DETAILS
A4.1 DRINKING FOUNTAIN DETAILS
A5 STOREFRONT & DETAILS
A6 ROOF PLAN & DETAILS
A6.1 ROOF DETAILS

STRUCTURAL

S0 GENERAL NOTES
S0.1 SPECIAL INSPECTIONS
S1 FOUNDATION PLAN AND DETAILS
S1.1 FOUNDATION DETAILS
S1.2 DOCK FOUNDATION DETAILS
S1.3 SITE FOUNDATION DETAILS
S2 ROOF FRAMING PLAN AND DETAILS
S3 ROOF FRAMING DETAILS
S4 ROOF FRAMING DETAILS
S5 ROOF FRAMING DETAILS

MECHANICAL

M1 HEATING & COOLING
M1.1 HEATING & COOLING
M1.2 HEATING & COOLING

PLUMBING

P1 PLUMBING PLAN / NOTES
P2 PLUMBING PLAN / NOTES

ELECTRICAL

E1 POWER PLAN / GENERAL NOTES
E2 UNDERSLAB CONDUIT / UNDER – COUNTER – POWER & DATA PLANS
E3 LIGHTING PLAN & DETAILS
E4 PANEL BOARD SCHEDULES / ONE–LINE DIAGRAMS & DETAILS
E5 LIGHTING CONTROL PANEL & DETAILS
E6 VENSTAR HVAC AND LIGHTING CONTROL

AutoZone

7N2-R

OWNER: AUTOZONE STORES, LLC
Contact: WADE DAVIS
Voice: (901) 495–8701
Fax: (901) 495–8969

LIFE SAFETY NOTES:

DOORS:
EXIT DOORS TO BE OPERABLE FROM THE INSIDE WITHOUT THE USE OF A KEY OR SPECIAL KNOWLEDGE OR EFFORT. EXCEPTION: MAIN EXIT DOOR HAS KEY–LOCKING HARDWARE. GENERAL CONTRACTOR TO PROVIDE A READABLE VISIBLE, DURABLE SIGN ON OR ADJACENT TO THE DOOR STATING "THIS DOOR TO REMAIN UNLOCKED WHEN BUILDING IS OCCUPIED". SIGN TO BE ONE INCH HIGH LETTERS ON CONTRASTING BACKGROUND.

EXIT ILLUMINATION:
EXITS TO BE ILLUMINATED AT ANY TIME THE BUILDING IS OCCUPIED WITH LIGHT HAVING INTENSITY OF NOT LESS THAN ONE FOOTCANDLE AT FLOOR LEVEL. THE POWER SUPPLY FOR EXIT ILLUMINATION HAS BATTERY BACKUP IN THE EVENT OF A POWER FAILURE.

EXIT SIGNS:
EXIT SIGNS TO BE INSTALLED AT THE REQUIRED EXITS FROM THE ROOM OR AREA AND WHEN OTHERWISE NECESSARY TO CLEARLY INDICATE THE DIRECTION OF EGRESS. GRAPHICS, ILLUMINATION AND POWER SUPPLY SHALL COMPLY WITH CHAPTER 10 OF THE IBC.

FLAMMABLE AND COMBUSTIBLE MATERIALS:
FLAMMABLE AND COMBUSTIBLE MATERIALS WILL NOT EXCEED MAXIMUM QUANTITIES ALLOWED UNDER TABLE 3404.3.4.1 OF THE IFC. THERE WILL BE NO HIGH–PILED COMBUSTIBLE STORAGE.

PORTABLE FIRE EXTINGUISHERS:
TYPE, SIZE, NUMBER AND LOCATION OF FIRE EXTINGUISHERS SHALL BE INSTALLED ACCORDING TO LOCAL REQUIREMENTS.

INTERIOR FINISHES:
INTERIOR FINISHES TO HAVE A FLAME–SPREAD RATING OF 25 OR LESS.

INSULATION:
WALL INSULATION TO HAVE A FLAME–SPREAD RATING OF NOT MORE THAN 25 AND A SMOKE DEVELOPMENT RATING OF NOT MORE THAN 450. ROOF INSULATION (FOAM PLASTIC) TO HAVE A FLAME–SPREAD RATING OF NOT MORE THAN 75 AND A SMOKE–DEVELOPED RATING OF NOT MORE THAN 450.

ROOF STRUCTURE:
THE ROOF STRUCTURE FOR THE MAIN BUIDLING IS AN OPEN WEB STEEL JOIST TYPE STRUCTURE. NO LIGHT FRAME TRUSS TYPE CONSTRUCTION WILL BE USED.

ROOFING:
ROOF COVERING SPECIFIED IS CLASS A.

SHELVING:
MAXIMUM HEIGHT OF SHELVING FIXTURES IS 12'–0" THERE IS NO "HIGH PILED STORAGE" IN THE STORE.

FIRE KNOX BOX:
A KNOX BOX WILL BE REQUIRED. GENERAL CONTRACTOR TO COORDINATE WITH THE WEST JACKSON FIRE DEPARTMENT LOCATION OF KNOX BOX. CONTACT THE WEST JACKSON FIRE DEPARTMENT @ 706–654–2500.

BUILDING CODE ANALYSIS

DESIGN CODES: 2024 INTERNATIONAL BUILDING CODE w/ GA AMENDMENTS
2024 INTERNATIONAL MECHANICAL CODE w/ GA AMENDMENTS
2024 INTERNATIONAL PLUMBING CODE w/ GA AMENDMENTS
2023 NATIONAL ELECTRICAL CODE
2015 INTERNATIONAL ENERGY CONSERVATION CODE w/ GA AMENDMENTS
2024 INTERNATIONAL FUEL GAS CODE w/ GA AMENDMENTS
2024 INTERNATIONAL FIRE CODE

OCCUPANCY CLASSIFICATION: GROUP M (MERCANTILE)
TYPE OF CONSTRUCTION: II–B
NUMBER OF STORIES: 1 ALLOWED / 1 SHOWN
BUILDING AREA: 12,500 ALLOWED / 7,147 SHOWN
AUTOMATIC SPRINKLER SYSTEM : NO

EXTERIOR WALL RATINGS:
EXTERIOR WALLS SHALL BE CONSTRUCTED WITH LIGHT WEIGHT CONCRETE BLOCKS CONFORMING TO CMHA TEK 07–1D FIRE RESISTANCE RATINGS OF MASONRY ASSEMBLIES, LATEST EDITION, WHICH SAY THAT 8" UNITS ARE RATED FOR 2 HOURS AND THAT IF THE CORES ARE EITHER GROUTED OR FILLED WITH VERMICULITE, THEY ARE RATED FOR 4 HOURS.

OCCUPANT LOAD FOR EGRESS:
MERCANTILE: 7,147 / 60 = 119 PER 2024 IBC

EXITS:
2 EXITS REQUIRED FOR OCCUPANT LOAD > 50
EXIT WIDTH :119 OCCUPANTS X .2 = 23.8 IN. REQUIRED
MINIMUM = 72 IN. PROVIDED
EXIT SEPARATION: 120 = 60 FT. REQUIRED
112 FT. PROVIDED
** MAXIMUM OVERALL DIAGONAL DISTANCE
MAXIMUM TRAVEL DISTANCE: 200 / 88 SHOWN

AISLES:
MINIMUM WIDTH: 36 IN. REQUIRED / 39 IN. PROVIDED (AREAS SERVING EMPLOYEES ONLY)
MINIMUM WIDTH: 44 IN. REQUIRED / 48 IN.(min) PROVIDED (PUBLIC AREAS)
MAX. DEAD END LENGTH = 20 FT. / 15 FT. SHOWN

DEFERRED SUBMITTALS:

THE FOLLOWING ITEMS WILL BE DEFERRED SHOP DRAWINGS SUBMITTALS BY THE GENERAL CONTRACTOR:
- STEEL ROOF JOIST FRAMING AND ROOF DECK LAYOUT PLAN & CALCS
- STOREFRONT PLAN, WINDOWS, APPROVALS & CALCS

SUBMITTAL DOCUMENTS FOR DEFERRED SUBMITTAL ITEMS SHALL BE SUBMITTED TO THE ARCHITECT OR ENGINEER OF RECORD, WHO SHALL REVIEW AND FORWARD THEM TO THE BUILDING OFFICIAL WITH A NOTATION INDICATING THAT THE DEFERRED SUBMITTAL DOCUMENTS HAVE BEEN REVIEWED AND FOUND TO BE IN GENERAL CONFORMANCE WITH THE DESIGN OF THE BUILDING. THE DEFERRED SUBMITTAL ITEMS SHALL NOT BE INSTALLED UNTIL THEIR DESIGN AND SUBMITTED DOCUMENTS HAVE BEEN APPROVED BY THE CITY BUILDING OFFICIAL.

SOIL TREATMENT

PRE TREAT SOIL UNDER SLAB AND AROUND PERIMETER OF BUILDING FOR TERMITE CONTROL (SEE SECTION 02215 "TERMITE CONTROL" OF THE PROTOTYPE SPECS). SOIL TREATMENT SHALL COMPLY WITH ALL APPLICABLE CODES.

SPECIAL INSPECTIONS: (if required)

IN ADDITION TO THE REGULAR INSPECTIONS, THE FOLLOWING CHECKED ITEMS WILL ALSO REQUIRE SPECIAL INSPECTIONS IN ACCORDANCE WITH SECTION 1704 OF THE INTERNATIONAL BUILDING CODE.

ITEM	REQUIRED
REINFORCED UNIT MASONRY	YES
EXPANSION AND/OR EPOXY ANCHORS	YES
STEEL JOIST/DECK/COLUMN/BEAM CONNECTIONS	YES
LIGHT GAGE EXTERIOR WALL FRAMING	YES
WELDING/BOLTING	YES

DESIGNERS OF RECORD:

ARCHITECTURAL - Bowen Architects
Name: ALLAN L. RENZI
License No: RA014865
Phone No: (216) 491–9300

STRUCTURAL - Wallace Design Collective
Name: CHARLES WALL
License No: SE000955
Phone No: (918) 584–5858

MECHANICAL - Advanced Consulting Engineers, Inc.
Name: DANNY DOSS
License No: 15142
Phone No: 479–631–1712

PLUMBING - Advanced Consulting Engineers, Inc.
Name: DANNY DOSS
License No: 15142
Phone No: 479–631–1712

ELECTRICAL - Advanced Consulting Engineers, Inc.
Name: DANNY DOSS
License No: 15142
Phone No: 479–631–1712

All designs, drawings, plans, and specifications as instruments of service are and shall remain the property of AutoZone, Inc. Use is limited specifically to said property. Possession of plans does not authorize use of same for construction of other projects, any reproduction is prohibited without the express written consent of AutoZone. Written dimensions on these drawings shall have precedence over scaled dimensions. Contractor shall verify and be responsible for all dimensions and conditions on the job site. This office must be notified of any variation from the dimensions and conditions shown by drawings. Neither AutoZone, Inc. nor the designers responsible for the drawings herein will assume liability for mishaps before, during or after the application of said drawings as a guideline for actual construction. Ⓡ COPYRIGHT 1997

REVISIONS

1	REV1	2	REV2	3	REV3
4	REV4	5	REV5	6	REV6

AutoZone Store No. 11181
175 PEACHTREE EXCHANGE BLVD.
HOSCHTON GA 30548

COVER SHEET / CODE ANALYSIS


Bowen®
2019 Center St. Suite 500 / Cleveland, Ohio 44113
Phone: (216) 491-9300 Fax: (216) 491-9053
www.rba.com - email@rba.com
FOR BIDDING & CONTRACTOR INFORMATION CONTACT: DODGE DATA & ANALYTICS
TEL: 1-844-326-3626 EXT: 94229 CINCITSEARCH@CONSTRUCTION.COM

10/09/26

7N2-R

A-0

© COPYRIGHT 2007

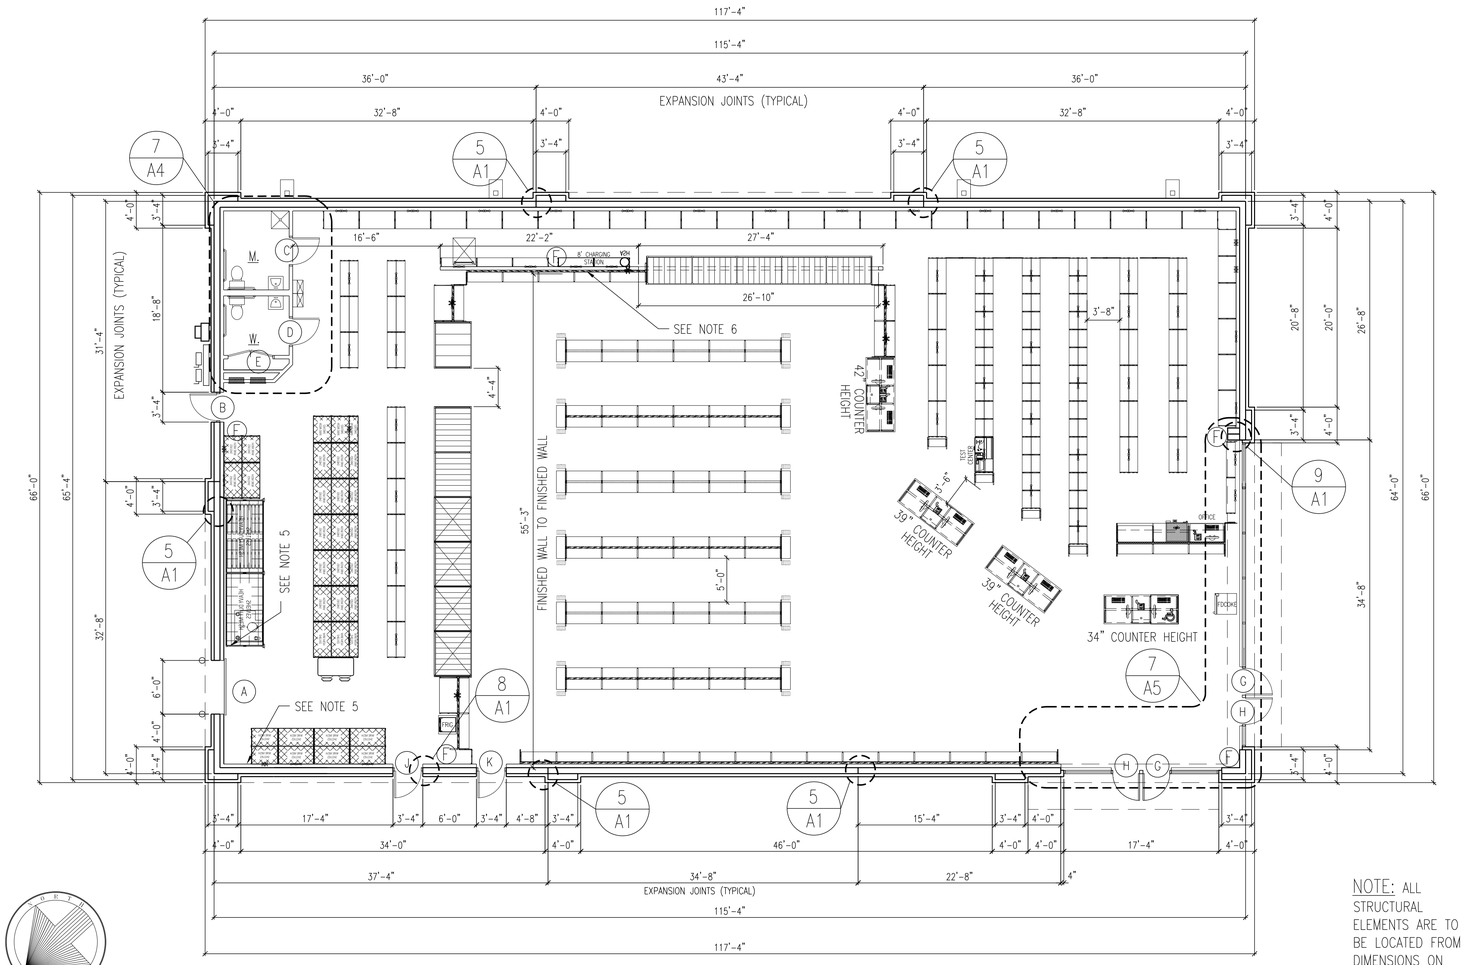

1/8" = 1'-0"

1 FLOOR PLAN

1. REFER TO STRUCTURAL DRAWINGS FOR ALL DETAILS AND REQUIREMENTS REGARDING FOUNDATIONS, WALL REINFORCING, BOND BEAMS, LINTELS, AND ROOF FRAMING.
2. REFER TO CIVIL DRAWINGS FOR LOCATIONS AND DETAILS OF SIDEWALKS, PIPE GUARDS, ETC., AS WELL AS FINISH FLOOR ELEVATION AND EXTERIOR FINISHED GRADES AROUND THE BUILDING.
3. INSTALL 6" WIDE, 20 GAUGE GALVANIZED SHEET METAL STRIP BETWEEN THE BACK OF THE GYPSUM BOARD AND THE FACE OF THE METAL STUD AROUND THE ENTIRE PERIMETER OF THE BUILDING, AS WELL AS BOTH SIDES OF THE CURTAIN WALL. TOP OF STRIP TO BE 93" ABOVE FINISHED FLOOR. REFER TO SHEET A-4 FOR DETAILS OF CURTAIN WALL.
4. SEE SHEET P-1 FOR LOCATION OF NON FREEZE YARD HYDRANT AND INSTALLATION REQUIREMENTS.
5. INSTALL 1/2" X 4'-0" X 8'-0" AC PLYWOOD HORIZONTALLY WITH THE LONG EDGE ON THE FLOOR AND THE END JOINT CENTERING ON A STUD. PLYWOOD TO BE FIRE RATED ON BUILDINGS DEFINED AS TYPE II-B. APPLY PLYWOOD TO THE METAL STUDS WITH SCREWS TO FACILITATE FUTURE REPLACEMENT. PROVIDE "J" MOLD WHERE PLYWOOD AND GYPSUM BOARD MEET. SEE INTERIOR ELEVATIONS SEE 3/A4 DETAIL.
6. INSTALL TWO 4' x 8' SHEETS OF BLACK FRP VERTICALLY BEHIND BATTERY RACK. SEE SECTION 09986 OF THE SPECIFICATIONS AND INTERIOR ELEVATIONS ON SHEET A-4.
7. SEE SPECIFICATIONS FOR INFORMATION ON ITEMS NOT COMPLETELY DELINEATED ON THE DRAWINGS.

1/8" = 1'-0" AFN01

2 FLOOR PLAN NOTES

LOCATION	FLOOR		BASE		WALLS		CLG.		REM.
	POLISHED / SEALED CONCRETE	VINYL TILE	VINYL	QUARRY TILE	GYPSUM BOARD	FIBER REINFORCED PANELS	METAL DECK	GYPSUM BOARD	
SALES AREA	●		●		●		●		
REST ROOMS	●		●		●	●		●	


3/16" = 1'-0" AFC01

3 ROOM FINISH SCHEDULE

MK	SIZE	TYPE	FRAME	JAMB DETAIL	HEAD DETAIL	ADA / EXIT HARDWARE (SEE SECTION 08700 OF THE SPECIFICATIONS)
A	6'-0" x 8'-0"	STEEL OVERHEAD ROLL-UP	STEEL ANGLE	8/A1	6&7/A1	
B	3'-0" x 7'-0" x 1-3/4"	HOLLOW METAL	HOLLOW METAL	8/A1	8/A1	DETEX PUSH BAR WITH INTEGRAL SOUNDER
C	3'-0" x 7'-0" x 1-3/4"	SOLID CORE WOOD UNDERCUT DOOR 1"	HOLLOW METAL	8/A1	8/A1	LEVER HANDLE PRIVACY SETS, CLOSER: LCN #P4041, PLATED FINISH US 26D, CLOSER IS PARALLEL ARM AND MOUNTS ON PUSH SIDE OF DOOR
D	3'-0" x 7'-0" x 1-3/4"	SOLID CORE WOOD UNDERCUT DOOR 1"	HOLLOW METAL	8/A1	8/A1	LEVER HANDLE PRIVACY SETS, CLOSER: LCN #P4041, PLATED FINISH US 26D, CLOSER IS PARALLEL ARM AND MOUNTS ON PUSH SIDE OF DOOR
E	2'-6" x 7'-0" x 1-3/4"	SOLID CORE WOOD PAIR REQUIRED	HOLLOW METAL	8/A1	8/A1	UNDERCUT DOOR 1" (PAIR REQUIRED)
G	3'-0" x 7'-0" x 1-3/4"	GLASS & ALUMINUM SEE SHEET A-5	ALUMINUM	SEE MANUFACTURER'S SHOP DRAWINGS		SELF CLOSERS MOUNTED ON THE INSIDE OF BUILDING, CYLINDER LOCKS (KEY OPERATION EXTERIOR AND THUMB TURN INTERIOR), PUSH BARS AND PULLS, SIGN OVER EACH EXIT DOOR TO READ AS FOLLOWS "THIS DOOR TO REMAIN UNLOCKED WHEN BUILDING IS OCCUPIED" 1" HIGH WHITE LETTERS.
H	3'-0" x 7'-0" x 1-3/4"	GLASS & ALUMINUM SEE SHEET A-5	ALUMINUM	SEE MANUFACTURER'S SHOP DRAWINGS		
J	3'-0" x 7'-0" x 1-3/4"	HOLLOW METAL	HOLLOW METAL	8/A1	8/A1	PUSH BAR EXIT DEVICE

3/32" = 1'-0" ADC01

4 DOOR SCHEDULE – HOLLOW METAL DOORS & FRAMES

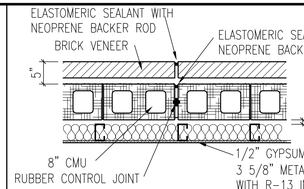


NOTE: SEE STRUCTURAL DRAWINGS FOR EXPANSION JOINT DIMENSIONAL LOCATION AND REINFORCING REQUIREMENTS


3/4" = 1'-0" AFS01

5 EXPANSION JOINT DETAIL

DOOR (A) EXTERIOR INSULATED COILING DOOR
SURFACE MOUNTED
CHAIN OPERATED

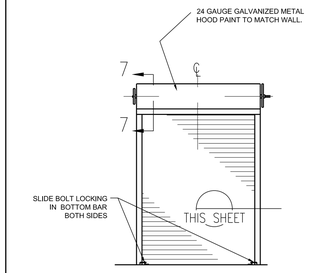


6 OVERHEAD DELIVERY DOOR – ELEVATION

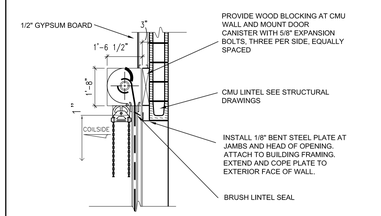

NOTES:
1. GENERAL CONTRACTOR TO INSTALL 6" X 8'-0" ALUMINUM CHAIN GUARD ON WALL AT OPERATING SIDE.
2. DOOR HEIGHT 8'-0" TO FINISHED FLOOR.
3. HEADER HEIGHT = 7'-10" ABOVE FINISHED FLOOR.
4. DOOR TO PROVIDE A MINIMUM OF R-8 INSULATION.
5. DOOR TO MEET AIR LEAKAGE REQUIREMENTS OF ENERGY CODE.

7 OVERHEAD DELIVERY DOOR – SECTION

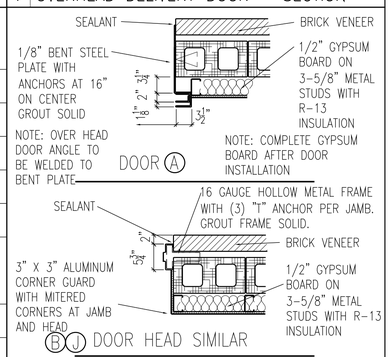

3/4" = 1'-0" ADS02

8 JAMB DETAILS

REVISIONS			
1	2	3	4
			5
			6

AutoZone Store No. 11181
175 PEACHTREE EXCHANGE BLVD.
HOSCHTON GA 30548

FLOOR PLAN / DOOR SCHEDULE / WALL DETAILS

Bowen
2019 Center St, Suite 500 / Cleveland, Ohio 44113
Phone: (216) 491-9300 Fax: (216) 491-8053
www.rba.com - email@rba.com


FOR BIDDING & CONTRACTOR INFORMATION CONTACT: DODGE DATA & ANALYTICS
TEL: 1-844-326-3626 EXT. 9429 CINDY.SEARCY@CONSTRUCTION.COM

10/09/26


7N2-R

A1


© COPYRIGHT 2007

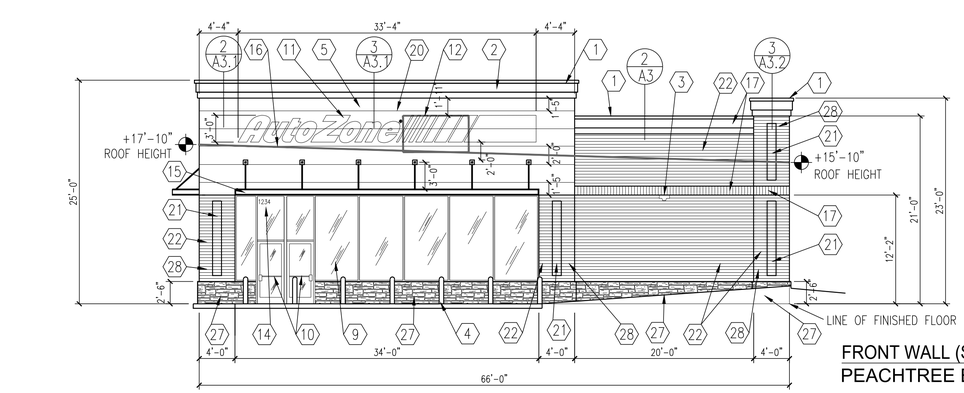


FRONT WALL (South)
PEACHTREE EXCHANGE BLVD.

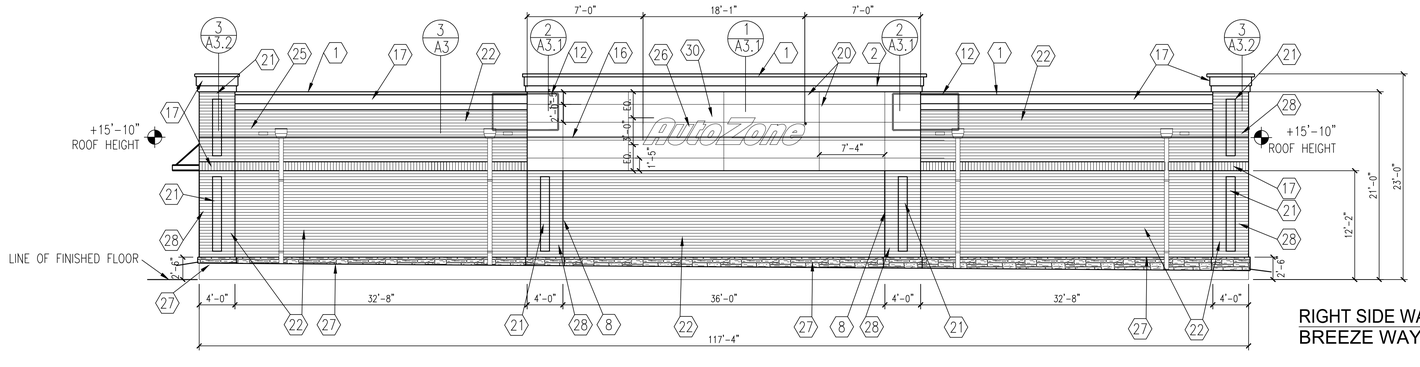

RIGHT SIDE WALL (East)
BREEZE WAY

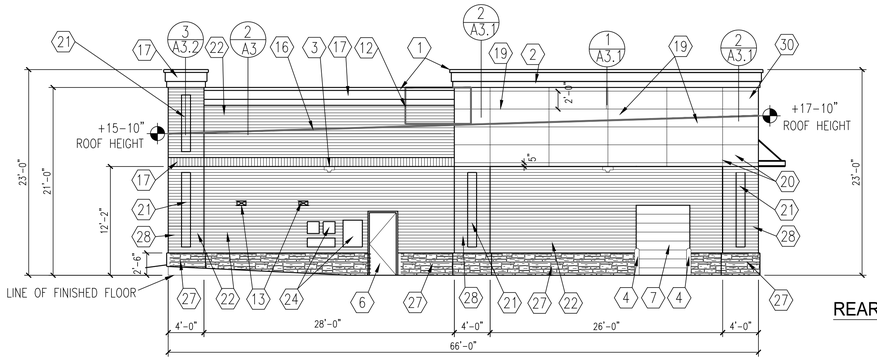

REAR WALL (North)

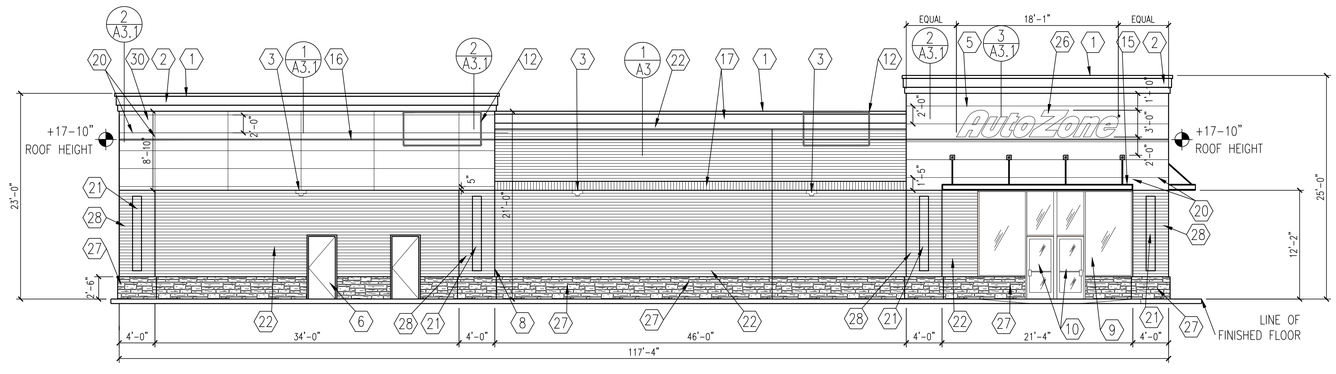

LEFT SIDE WALL (West)

1

1 TWO PIECE COMPRESSION TRIM – COLOR: DURO-LAST "DARK BRONZE"
2 E.F.S. FOAM CORNICE – COLOR: SW#7568 "NEUTRAL GROUND"
3 WALL MOUNTED LIGHT FIXTURE – COLOR: DARK BRONZE FINISH
4 PIPE GUARD WITH BROWN SLEEVE
5 E.F.S. FOAM CORNICE – SW#7568 NEUTRAL GROUND
6 PAINT MAN DOOR & METAL FRAMES – COLOR: DURO-LAST "DARK BRONZE"
7 DO NOT PAINT OVERHEAD DOOR; PAINT ANGLES – COLOR: "DARK BRONZE"
8 EXPANSION JOINT
9 ALUMINUM STOREFRONT – EVERGREEN TINTED GLASS WINDOWS – COLOR: "DARK BRONZE" FINISH
10 GLASS AND ALUMINUM DOORS – CLEAR ANODIZED FINISH
11 FRONT WALL SIGN – 36" RED CHANNEL LETTERS W/ ORANGE STRIPE
12 HVAC UNITS SCREENED BEHIND PARAPET WALL
13 TOILET EXHAUST VENTS PAINT TO MATCH WALL
14 STORE ADDRESS – 6" WHITE REFLECTIVE NUMBERS
15 3'-0" DEPTH METAL AWNING – COLOR: DURO-LAST "DARK BRONZE"
16 ROOF LINE SEE STRUCTURAL DRAWINGS FOR DETAILS
17 BRICK – UTILITY SIZE SOLIDER COURSE – COLOR: "PALMETTO" BRICK – 1.25 "GREYSTONE"
18 NOT USED
19 ALUMINUM STOREFRONT – "DARK BRONZE", ANODIZED FINISH WITH EVERGREEN TINTED GLASS FAUX WINDOWS
20 1" HORIZONTAL AND 1" VERTICAL "V" GROOVE SCORED JOINTS
21 BRICK – UTILITY SIZE STACKED BOND – COLOR: "PALMETTO" BRICK – 0.75 "GREYSTONE"
22 BRICK – UTILITY SIZE – COLOR: "PALMETTO" BRICK – 1.25 "GREYSTONE"
23 STACKED UTILITY SIZE BRICK PICTURE FRAME (1" PROJECTION) WITH UTILITY SIZE BRICK HERRINGBONE PATTERN – COLOR: US BRICK – 1.25 "GREYSTONE"
24 ELECTRICAL EQUIPMENT
25 SCUPPERS AND DOWNSPOUTS. PAINTED TO MATCH BACKGROUND WALL COLOR. ADJACENT 4" H. X 6" W. OVERFLOW SCUPPER. FLOWLINE 2" ABOVE ROOF.
26 RIGHT AND LEFT WALL SIGNS – 36" RED CHANNEL LETTERS
27 STONEWORKS – CULTURED STONE – "BUCKEYE" CUTSTONE-NE WITH SILL CAP – COLOR: "BUCKEYE"
28 BRICK PILASTER – 4' WIDE (8" PROJECTION)
29 NOT USED
30 8" PROJECTION E.F.S. – COLOR: SW#7568 "NEUTRAL GROUND"

AWN01W

ROOF HEIGHT

2 ELEVATION KEY NOTES

GENERAL NOTES:

1. REFER TO SECTION 09900 OF THE SPECIFICATIONS FOR PAINT AND EXTERIOR COATINGS. ALL COLORS ARE BY SHERWIN-WILLIAMS PAINT COMPANY.
2. PAINT RESTROOM WALL VENTS TO MATCH THE ADJACENT WALL COLOR.
3. SEALANT AT EXPANSION JOINTS TO MATCH ADJACENT WALL COLOR.
4. ALL MASONRY JOINTS TO BE CONCAVE TOOLED.


4 GENERAL NOTES

SIGNAGE NOTES:

1. AUTOZONE'S SIGN VENDOR WILL FURNISH AND INSTALL ALL SIGNS UNLESS OTHERWISE SPECIFICALLY NOTED ON THE DRAWINGS. WALL SIGNS TO BE INSTALLED ON SURFACES THAT ARE FURNISHED AND PREPARED BY GENERAL CONTRACTOR.
2. SIGN INSTALLER SHALL OBTAIN SIGN PERMITS AND INSTALL ALL FREESTANDING SIGNS AND THEIR FOUNDATIONS UNLESS NOTED OTHERWISE. GENERAL CONTRACTOR SHALL INSURE SIGN LOCATION IS TO GRADE AND SHALL MARK WHERE SIGN IS TO BE LOCATED.
3. GENERAL CONTRACTOR IS RESPONSIBLE FOR INSTALLATION OF PRIMARY ELECTRICAL, AND FINAL ELECTRICAL HOOK-UP. SEE "SN" SHEETS FOR ADDITIONAL INFORMATION.
4. SEE SHEET E3 FOR LOCATIONS OF J-BOXES TERMINATING EACH WALL SIGN CIRCUIT.

3/32" = 1'-0" AWN02

5 SIGNAGE NOTES – BUILDING

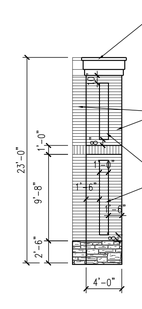

FIELD BRICK – UTILITY SIZE
COLOR: "PALMETTO" BRICK – 1.25 "GREYSTONE"
SOLDIER COURSE BRICK – UTILITY SIZE
COLOR: "PALMETTO" BRICK – 1.25 "GREYSTONE"
STACKED BOND BRICK – UTILITY SIZE
COLOR: "PALMETTO" BRICK – 0.75 "GREYSTONE"
BRICK MORTAR COLOR: #5049 "LIGHT ALMOND"

1/8" = 1'-0"

3 EXTERIOR WALL COLOR SCHEME

REVISIONS
1 REV1
2 REV2
3 REV3
4 REV4
5 REV5
6 REV6


AutoZone Store No. 11181
175 PEACHTREE EXCHANGE BLVD
HOSCHTON GA 30548

EXTERIOR ELEVATIONS AND NOTES

Bowen+
2019 Center St. Suite 500 / Cleveland, Ohio 44113
Phone: (216) 491-9300 Fax: (216) 491-8053
www.rba.com - email@rba.com
FOR BIDDING & CONTRACTOR INFORMATION CONTACT: DODGE DATA & ANALYTICS
TEL 1-844-326-3626 EXT. 9429 CINDY.SEARC@DCONSTRUCTION.COM

10/09/26
7N2-R
A-2


© COPYRIGHT 2007

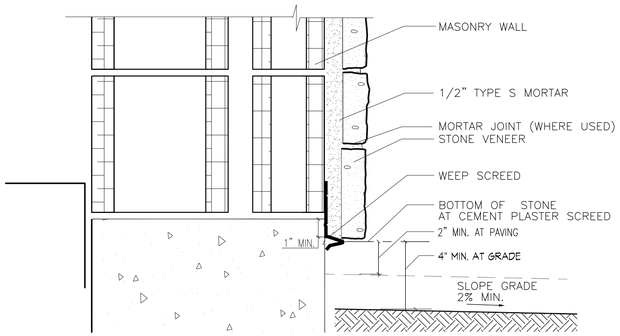


TO PAINT THE EXPOSED WALL BELOW STONE VENEER
(PAINT TO MATCH STONE COLOR)

No Scale AWS10

6 | STONE VENEER STARTER

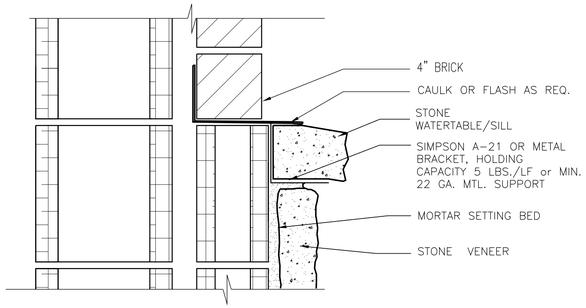


5 | STONE VENEER WATERTABLE

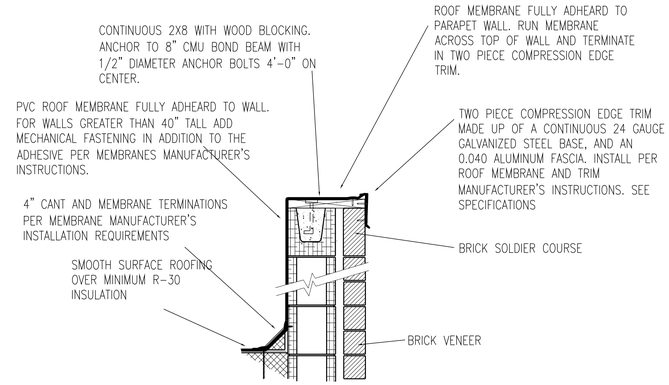


1" = 1'-0" AWS05

4 | PARAPET DETAIL

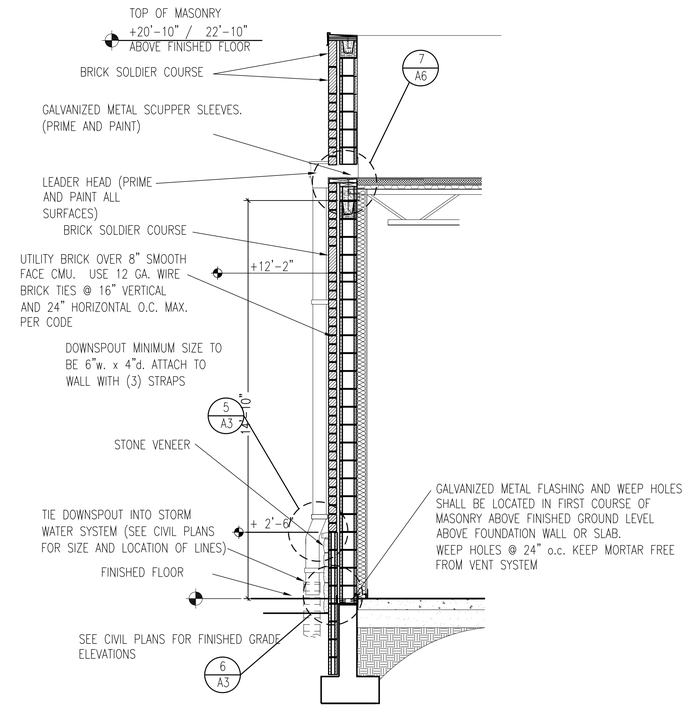


3/8" = 1'-0" AWS03

3 | WALL SECTION LOW SIDE

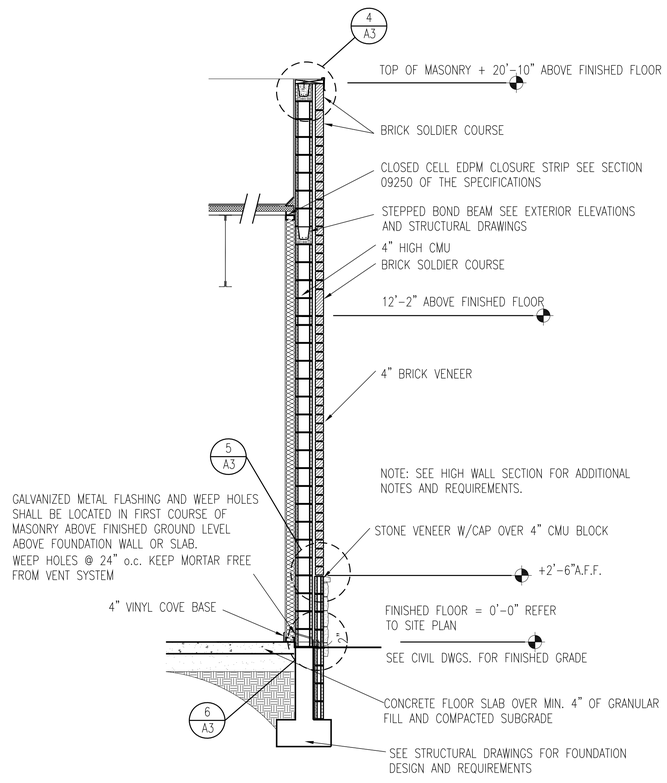

3/8" = 1'-0" AWS02

2 | WALL SECTION END WALL

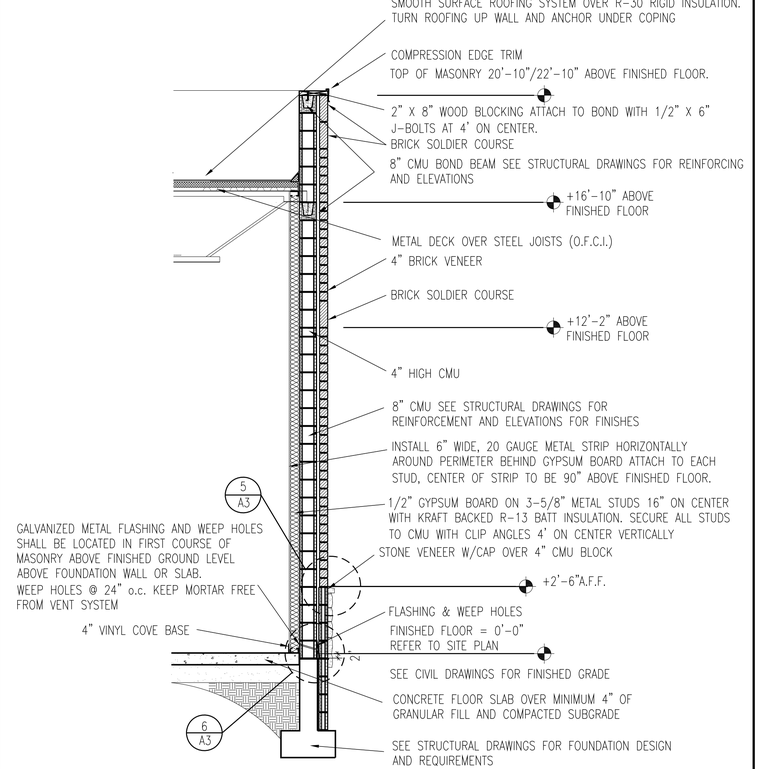

3/8" = 1'-0" AWS01

1 | WALL SECTION – HIGH SIDE

REVISIONS

1	REV1	2	REV2	3	REV3
4	REV4	5	REV5	6	REV6

AutoZone Store No. 11181
175 PEACHTREE EXCHANGE BLVD.
HOSCHTON GA 30548

EXTERIOR WALL SECTIONS


Bowen+®
2019 Center St. Suite 500 / Cleveland, Ohio 44113
Phone: (216) 491-9300 Fax: (216) 491-8053
www.rba.com - email@rba.com
FOR BIDDING & CONTRACTOR INFORMATION CONTACT: DODGE DATA & ANALYTICS
TEL 1-844-326-3626 EXT. 9429 CINDY.SEARC@CONSTRUCTION.COM

10/09/26

7N2-R

A3

® COPYRIGHT 2007

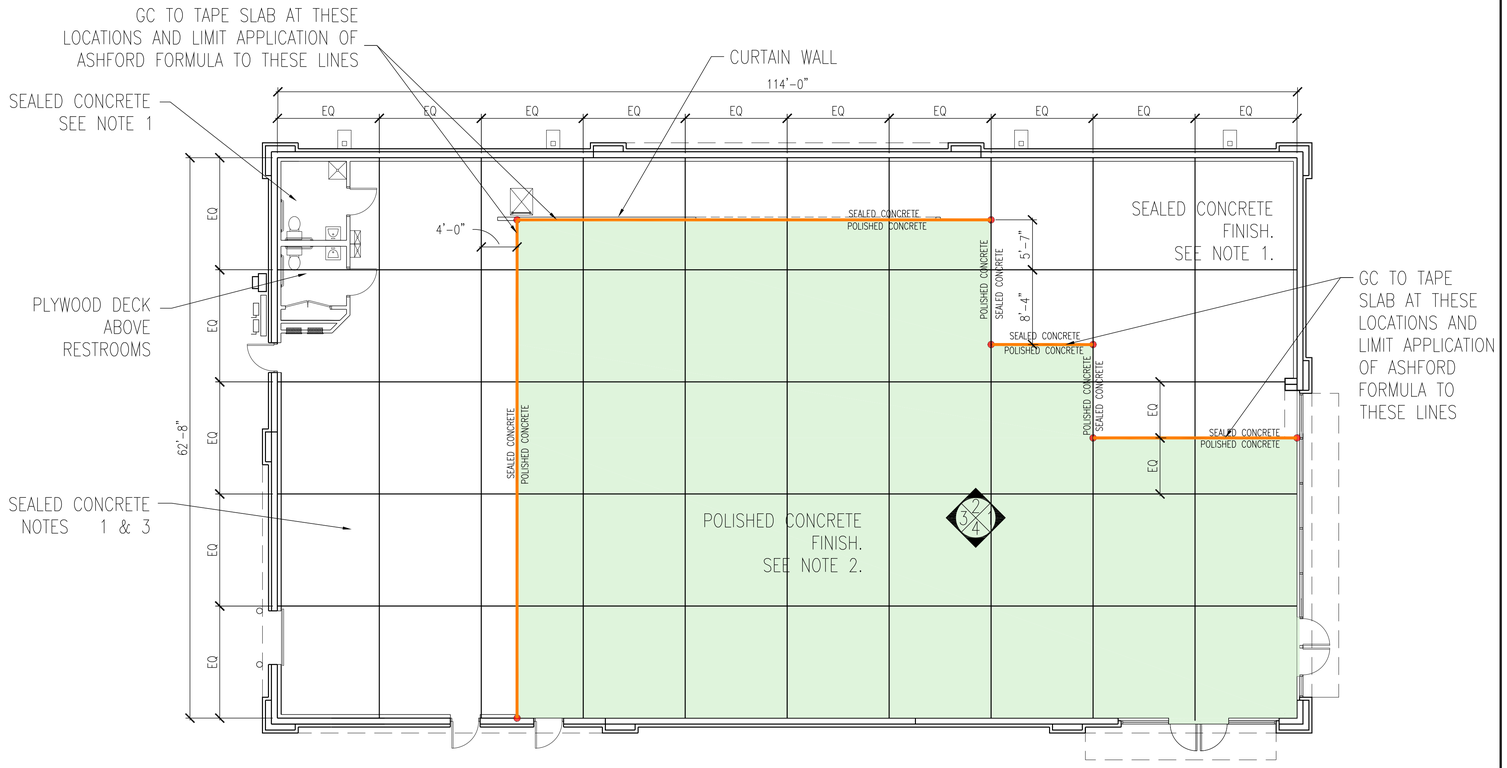

CONTROL JOINT LOCATIONS:
THE POLISHED CONCRETE LIMITS ARE DETERMINED BY THE LOCATION OF THE CONTROL JOINTS AND ADDITIONAL TAPE ON THE SLAB DELINIATING THE LIMITS OF THE FLOOR FINISH. THIS DRAWING ILLUSTRATES AUTOZONE DESIGN INTENT FOR C.J. LOCATION AND POLISHED CONCRETE LIMITS BASED ON THE FIXTURES LAYOUT.
GENERAL CONTRACTOR TO ENSURE THE CONTROL JOINTS ARE CUT ACCORDING TO THIS DRAWING AND TAPE LOCATIONS AND ASHFORD FORMULA APPLICATION ARE LIMITED TO AREAS NOT RECEIVING POLISHED CONCRETE. FOR ANY CONFLICT BETWEEN THE STRUCTURAL DRAWINGS AND THIS FINISHED FLOOR PLAN, CONTACT AUTOZONE PROJECT MANAGER PRIOR TO POURING CONCRETE, TYP.
IF USING CHALK LINES TO PLACE THE TAPE, DO NOT USE RED. USE WHITE OR BLUE.

NOTES:
1. SEALED CONCRETE – ASHFORD SEALER
2. POLISHED CONCRETE – VERIFY SPECS FOR SEALER
3. ALL GYPSUM BOARD WALLS TO RECEIVE 4" BLACK VINYL BASE
4. CONTRACTOR TO COORDINATE CONCRETE SLAB POUR WITH LOCATION OF CONTROL JOINTS TO FACILITATE THE INSTALLATION OF THE POLISHED CONCRETE.
5. CONTROL JOINTS AND APPLIED TAPE DELINEATE THE LIMITS OF THE POLISHED CONCRETE FINISH, TYP.


1/8" = 1'-0"

1 | FLOOR FINISH PLAN

REVISION #1: 2026-09-24


FOR DRINKING FOUNTAIN CLEARANCES AND DETAILS, SEE SHEET A-4.1

NOTE: ALL INTERIOR WALLS TO RECEIVE FLOOR TO CEILING FIBERGLASS REINFORCED PANELS. FIBERGLASS REINFORCED PANELS MEETS CLASS A FIRE RATING

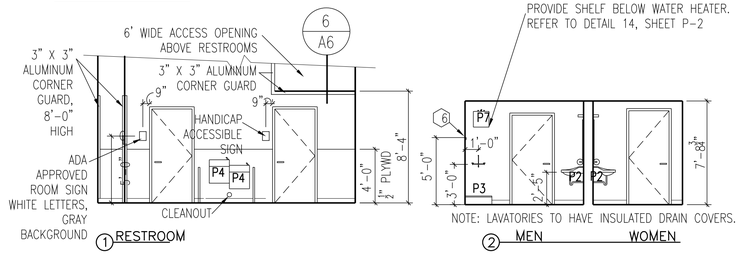


3/16" = 1'-0" ABE01R

6 | INTERIOR BATHROOM ELEVATIONS

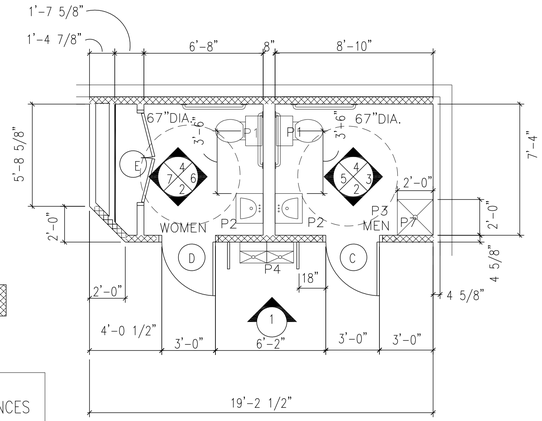

1/4" = 1'-0" APB0165W2R


7 | RESTROOM PLAN

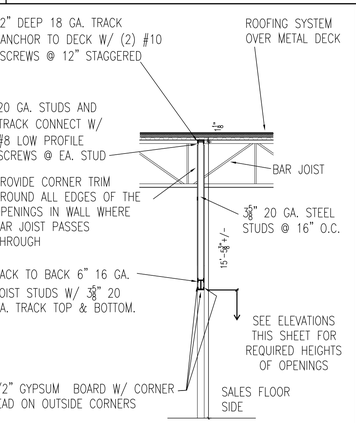

NOTE: INSTALL 6" WIDE, 20GA. METAL STRIP HORIZONTALLY BOTH SIDES OF WALL BEHIND GYP.BD. ATTACH TO HORIZONTAL TRACK AT 16" O.C. AND EACH STUD, CENTER OF STRIP TO BE 90° A.F.F.


1/4" = 1'-0" AIS047N2

2 | CURTAIN WALL

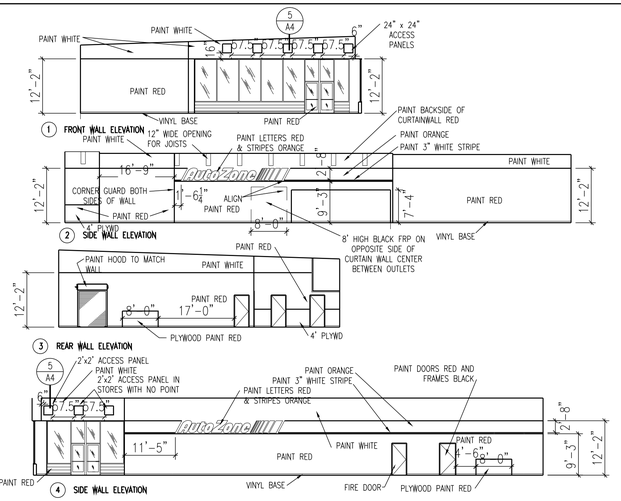

1/16" = 1'-0" AIE017n2R

3 | INTERIOR ELEVATIONS

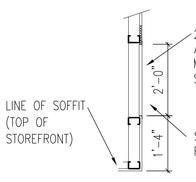

1/2" = 1'-0" AIS03

5 | ACCESS PANEL SECTION

FIXTURES				ACCESSORIES			
P1	TOILET	P5	NOT USED	1	TOILET PAPER HOLDER	4	GRAB BAR 42" LONG 1-1/2" DIA.
P2	LAVATORY	P6	NOT USED	2	PAPER TOWEL HOLDER	5	MIRROR – 18"x36" H. FRAMED GLASS
P3	MOP SINK	P7	WATER HEATER	3	GRAB BAR 36" LONG 1-1/2" DIA.	6	MOP HOLDER
P4	ELECTRIC DRINKING FOUNTAIN	P8	NOT USED			7	GRAB BAR 18" LONG 1-1/2" DIA.

1/8" = 1'-0" ABL01

8 | RESTROOM LEGEND

REVISIONS

1	REV1	2	REV2	3	REV3
4	REV4	5	REV5	6	REV6

AutoZone Store No. 11181
175 PEACHTREE EXCHANGE BLVD.
HOSCHTON GA 30548

POLISHED CONCRETE PLAN / INT. ELEVATIONS / RESTROOM PLAN


Bowen+
2019 Center St. Suite 500 | Cleveland, Ohio 44113
Phone: (216) 491-9300 Fax: (216) 491-9553
www.rtba.com • email@rtba.com
FOR BIDDING & CONTRACTOR INFORMATION CONTACT: DODGE DATA & ANALYTICS
TEL: 1-844-326-3605 EXT: 9429 CINDY.SEARC@DODGEDATA.COM

10/09/26


7N2-R

A4

® COPYRIGHT 2007

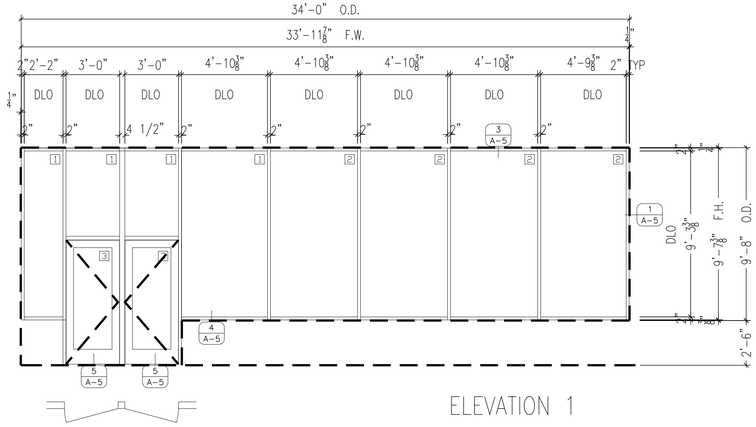

ELEVATION 1

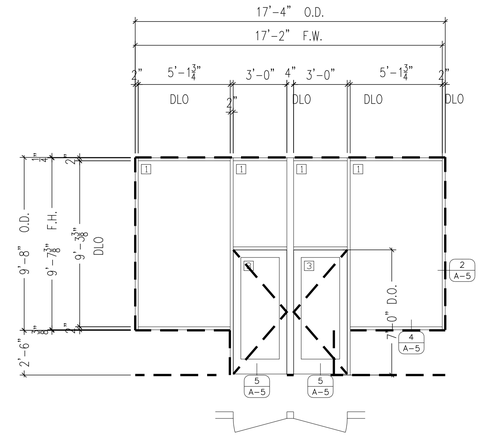

ELEVATION 2

GLAZING SCHEDULE

1. 1" INSULATED TEMPERED
2. 1" INSULATED
3. 1" INSULATED TEMPERED


FRAMING / DOOR FINISH

DOORS – CLEAR ANODIZED

FRAMING – DARK BRONZE

1/4" = 1'-0" ASE017n2L

7 | STOREFRONT ELEVATION

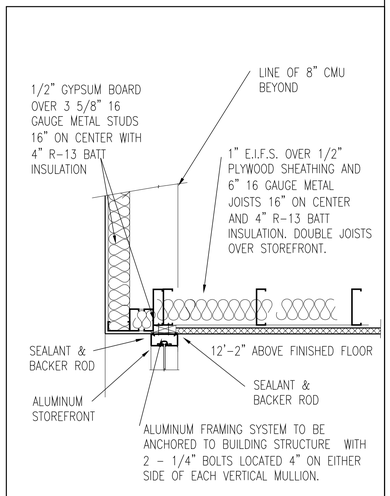

1" = 1'-0" ASS087n2

8 | HEAD SECTION

GENERAL NOTES

1. STOREFRONT SHALL BE AS MANUFACTURED BY EITHER OLD CASTLE OR KAWNEER PRODUCTS AND SHALL BE 2" WIDE BY 4 1/2" DEEP. IMPACT FRAMING SHALL BE 2 1/2" WIDE BY 5" DEEP.

2. CONTRACTOR SHALL FIELD VERIFY ALL DIMENSIONS PRIOR TO BEGINNING FABRICATION OF THE FRAMING MEMBERS OR ORDERING GLASS. INSTALLATION SHALL CONFORM TO ALUMINUM MANUFACTURER'S PRINTED SHOP DRAWINGS AND INSTRUCTIONS.

3. STEEL CLIPS AND ANCHORS SHALL BE HOT ROLLED STEEL A–36 ALLOY WITH A MINIMUM OF ONE COAT OF ZINC CHROMATE PRIMER.


4. ALL FASTENERS SHALL BE ZINC OR CADMIUM PLATED OR NON–MAGNETIC STAINLESS STEEL. ALL FASTENERS IN EXPOSED AREAS ARE TO BE PAINTED TO MATCH FINISH OF ALUMINUM.

5. FINISH OF ALUMINUM CLADDING AND FORMED ALUMINUM SHAPES SHALL MATCH THE FINISH OF ADJACENT EXTRUDED ALUMINUM.

6. MITERING AND NOTCHING OF INTERIOR TRIM IS TO BE DONE IN THE FIELD.


1" = 1'-0" ASN01

6 | STOREFRONT NOTES

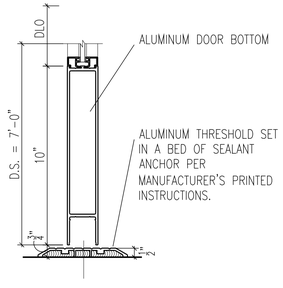


3" = 1'-0" ASS05

5 | THRESHOLD DETAIL

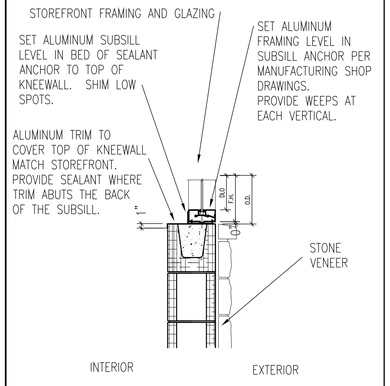


1" = 1'-0" ASS04

4 | SILL DETAIL / KNEEWALL

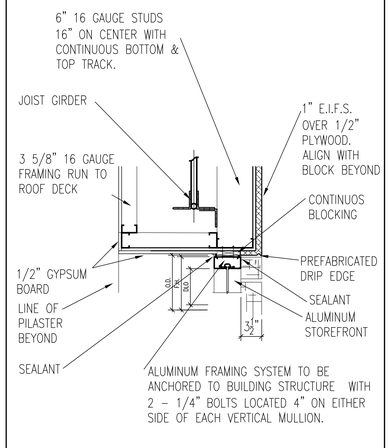


1" = 1'-0" ASS037n2

3 | HEAD SECTION

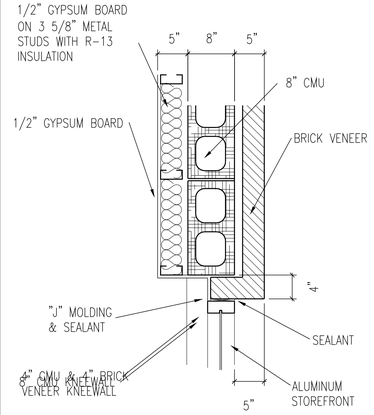

1" = 1'-0" ASS02N

2 | JAMB DETAIL

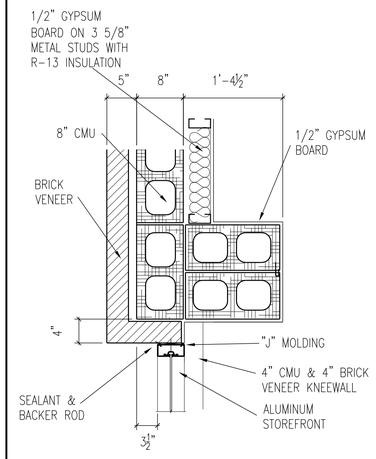

1" = 1'-0" ASS01N

1 | JAMB DETAIL

REVISIONS

1	2	3
4	5	6

AutoZone Store No. 11181
175 PEACHTREE EXCHANGE BLVD.
HOSCHTON GA 30548

STOREFRONT / VESTIBULE PLAN / DETAILS

Bowen+
2019 Center St. Suite 500 / Cleveland, Ohio 44113
Phone: (216) 491-9300 Fax: (216) 491-8053
www.rba.com – email@rba.com

FOR BIDDING & CONTRACTOR INFORMATION CONTACT: DODGE DATA & ANALYTICS
TEL: 1-844-326-3626 EXT: 9429 CINDY.SEARCY@CONSTRUCTION.COM

10/09/26

7N2-R

A5