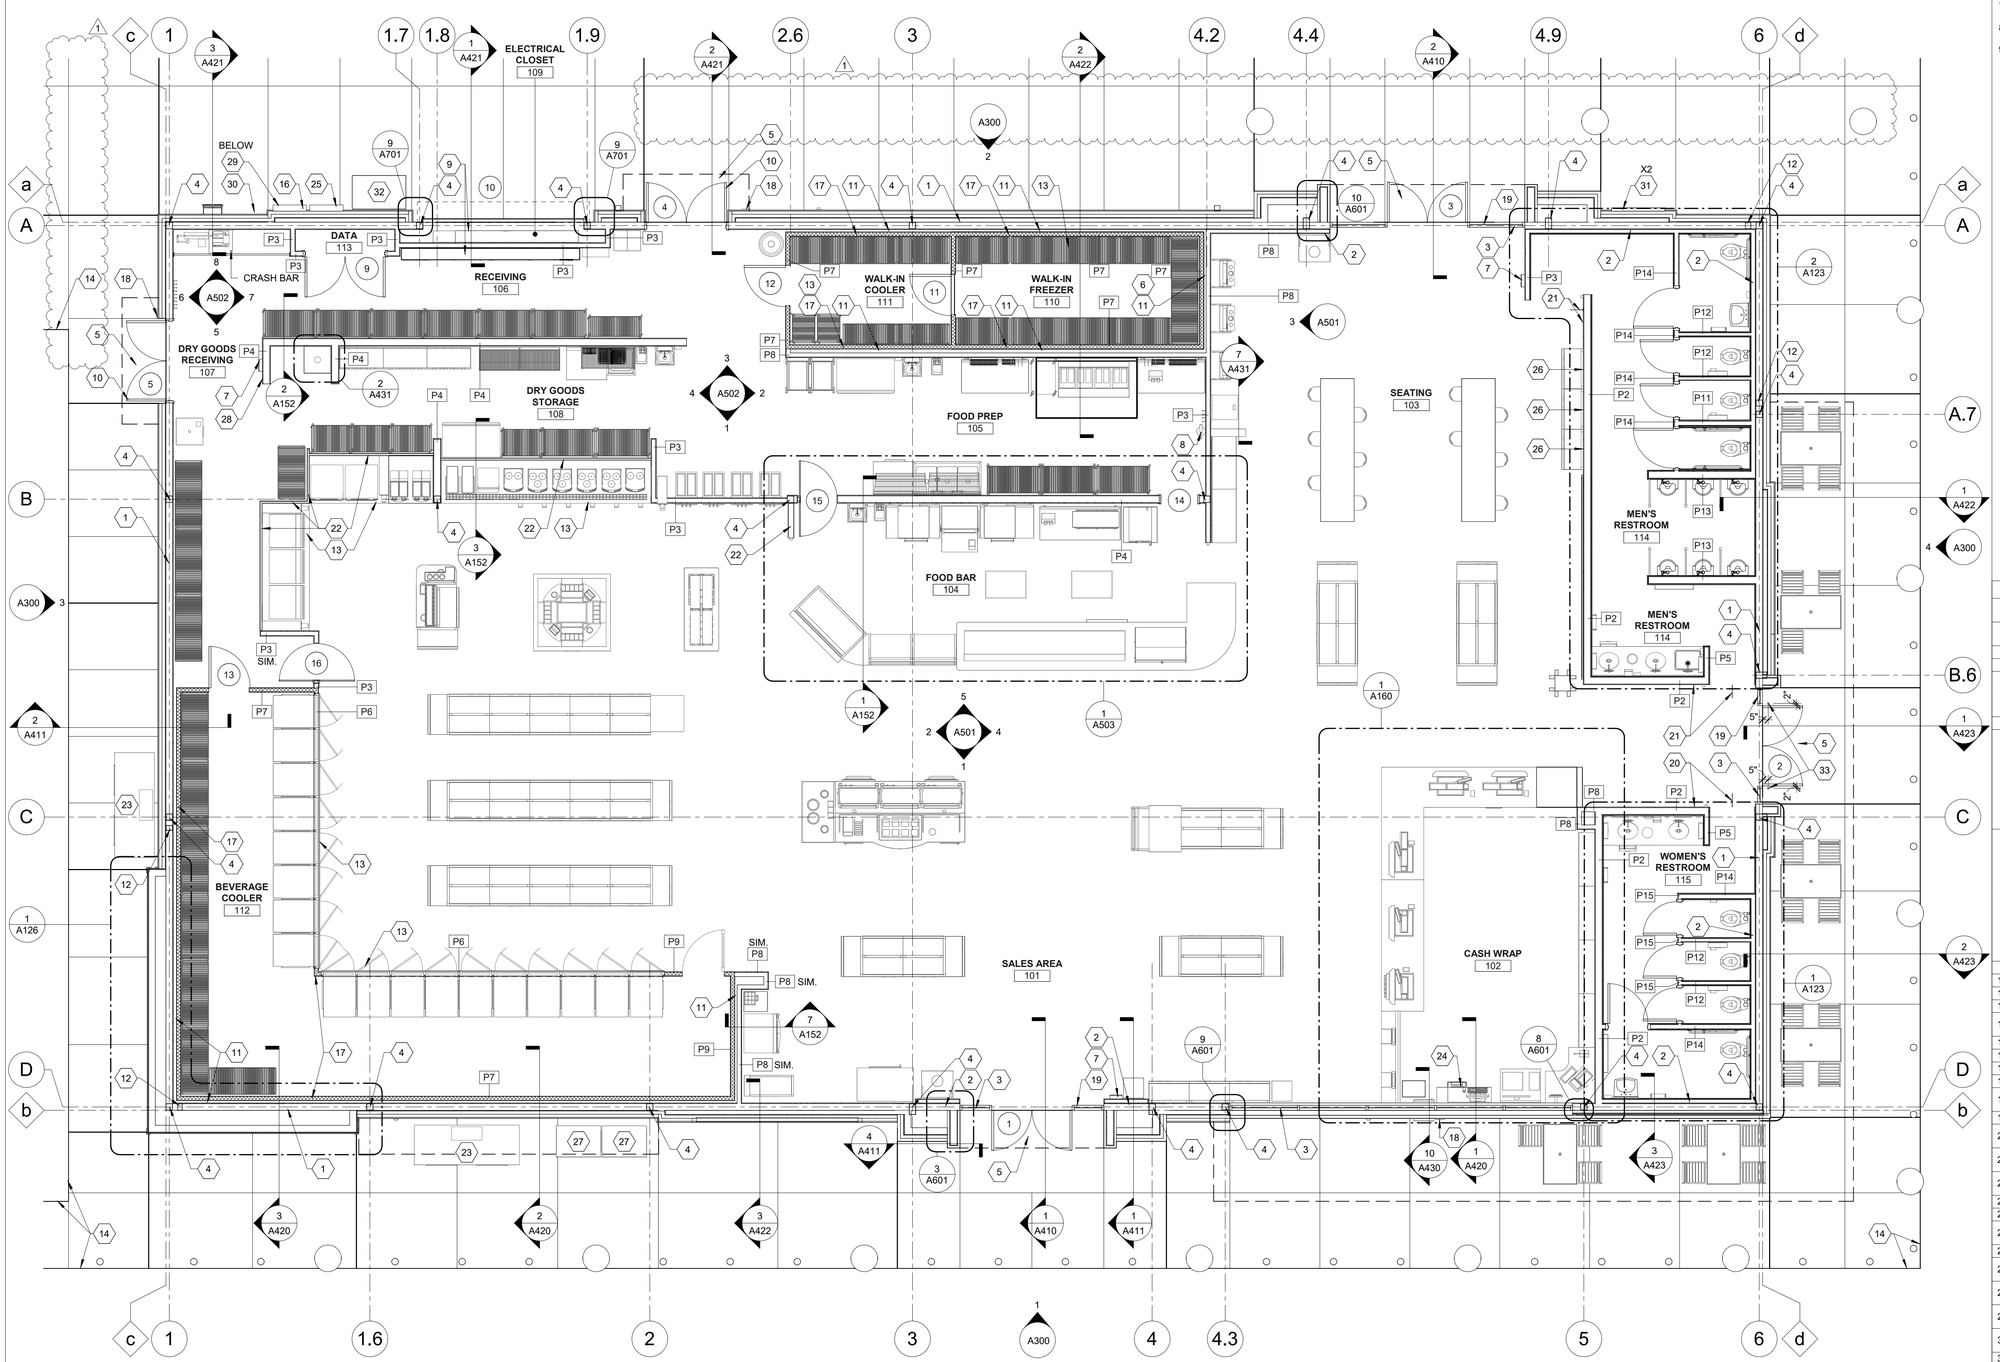


1 FLOOR REFERENCE PLAN
3/16" = 1'-0"

GENERAL NOTES

1. INTERIOR DIMENSIONS ARE FROM STUD TO STUD (UNO) AS INDICATED WITH AN ASTERISK(*).
2. REFER TO SITE PLAN FOR ORIENTATION OF BUILDING.
3. DO NOT SCALE PLANS.
4. ALL FINISH FLOOR ELEVATIONS TAKEN FROM TOP OF CONCRETE.
5. ALL INTERIOR METAL STUDS ARE 3-5/8" UNLESS NOTED OTHERWISE.
6. SEE ELECTRICAL DRAWINGS FOR EXIT SIGN & EMERGENCY LIGHT LOCATIONS.
7. EXTERIOR DIMENSIONS AT MASONRY WALLS ARE TO THE FACE OF BLOCK.
8. EXTERIOR DIMENSIONS AT METAL STUD FRAMING ARE TO FACE OF STUD.
9. ALL GYPSUM BOARD TO BE 5/8" THICK UNLESS OTHERWISE NOTED.
10. FOR PARTITION TYPES REFER TO SHEET A111.
11. PROVIDE BATT INSULATION FOR ALL EXTERIOR WALLS, TYPICAL.
12. LOCATE FIRE EXTINGUISHERS SUCH THAT ALL PORTIONS OF THE BUILDING ARE WITHIN 75 FEET TRAVEL DISTANCE OF AN EXTINGUISHER PER LOCAL JURISDICTION.

SHEET KEYNOTES

1	6" METAL STUD FRAMING WITH MINIMUM R-19 BATT INSULATION
2	6" METAL STUD FRAMING WITH MINIUMUM R-19 BATT INSULATION AND 3 5/8" FURRING ON INTERIOR
3	ALUMINUM STOREFRONT WINDOWS AND DOORS
4	STEEL COLUMN; REF STRUCTURAL
5	CONCRETE SIDEWALKS AT ALL EXTERIOR DOORS TO BE FLUSH WITH THE TOP OF INTERIOR SLAB. LANDING AREAS SHALL BE AT LEAST 5'X5'. SLOPE NOT TO EXCEED 1:48 IN ANY/ALL DIRECTIONS
6	INSULATED FLOOR SLAB AT FREEZER
7	FIRE EXTINGUISHER CABINET (F.E.C.). SEE EQUIPMENT PLAN FOR LOCATION. CLASS ABC FIRE EXTINGUISHER TO BE INSTALLED IN ACCORDANCE WITH NFPA REQUIREMENTS WITH TRAVEL DISTANCE TO EXTINGUISHER NOT EXCEEDING 75 FEET MEASURED AROUND ALL OBSTRUCTIONS TO THE MOST REMOTE PORTION OF A ROOM OR AREA. TOP OF EXTINGUISHER SHALL NOT BE MORE THAN 48" ABOVE FINISH FLOOR AND THE BOTTOM OF EXTINGUISHER SHALL NOT BE LESS THAN 15" ABOVE THE FINISH FLOOR
8	FIRE EXTINGUISHER. SEE EQUIPMENT PLAN FOR LOCATION. CLASS K FIRE EXTINGUISHER TO BE PROVIDED FOR HAZARDS WHERE THERE IS POTENTIAL FOR FIRES INVOLVING COMBUSTIBLE COOKING MEDIA. EXTINGUISHER TO BE INSTALLED IN ACCORDANCE WITH NFPA REQUIREMENTS WITH TRAVEL DISTANCE TO EXTINGUISHER NOT EXCEEDING 75 FEET MEASURED AROUND ALL OBSTRUCTIONS TO THE MOST REMOTE PORTION OF A ROOM OR AREA. TOP OF EXTINGUISHER SHALL NOT BE MORE THAN 48" ABOVE FINISH FLOOR AND THE BOTTOM OF EXTINGUISHER SHALL NOT BE LESS THAN 15" ABOVE THE FINISH FLOOR
9	ELECTRICAL PANEL
10	HOLLOW METAL DOOR AND FRAME
11	2" MINIMUM AIR GAP AT REFRIGERATION WALLS
12	CROSS BRIDGING; REF STRUCTURAL
13	MILLWORK AND REFRIGERATION EQUIPMENT BY RT. REF EQUIPMENT PLAN FOR MORE INFORMATION.
14	LIMITS OF BUILDING SIDEWALK
15	NOT USED
16	GENERATOR TAP BOX; REF ELECTRICAL FOR LOCATION
17	COOLER/FREEZER WALL PANEL BY OTHERS
18	INTERCOM CALL STATION RECESSED INTO EXTERIOR FINISH. REF ELECTRICAL FOR MORE INFORMATION
19	EXIT SIGN BY OWNER; COMPLY WITH ADA REQUIREMENTS
20	WOMENS RESTROOM SIGN BY OWNER; COMPLY WITH ADA REQUIREMENTS
21	MENS RESTROOM SIGN BY OWNER; COMPLY WITH ADA REQUIREMENTS
22	MILLWORK WALL BY VENDOR. INSTALL 1/4" GYPSUM WALL BOARD ON TOP OF MILLWORK WALL
23	ICE MERCHANDISER
24	PLATFORM ACCESS PANEL
25	LOCATION OF ELECTRICAL C/T AND METER ONLY IF REQUIRED BY THE JURISDICTION
26	PROVIDE BLOCKING AS REQUIRED FOR SHELVING.
27	LOCATE PROPANE CAGE 5' AWAY FROM ANY ELECTRICAL OUTLET
28	PROVIDE HONEYWELL CG512A1009 LARGE THERMOSTAT GUARD FOR EACH THERMOSTAT
29	IRRIGATION CONTROLLER. REF ELECTRICAL. SEE A300 FOR MOUNTING HEIGHT
30	OIL/WATER SEPERATOR ALARM. REF ELECTRICAL. SEE A300 FOR MOUNTING HEIGHT
31	GRAPHIC DISPLAYS BY RACETRAC
32	SECONDARY BUS ENCLOSURE; REFER TO ELECTRICAL AND CIVIL FOR ADDITIONAL INFORMATION.
33	PROVIDE FLOOR DOOR STOP IVES FS436.

APPLICABLE SPB(s): 26-0105

RaceTrac.
COPYRIGHT NOTICE
THESE PLANS ARE SUBJECT TO FEDERAL COPYRIGHT LAWS; ANY USE OF SAME WITHOUT THE EXPRESSED WRITTEN PERMISSION OF RACETRAC INC. IS PROHIBITED. 2026 RACETRAC INC.

DESIGN PROFESSIONALS
GPD GROUP
Professional Corporation
520 S. MAIN STREET, STE 2531
AKRON, OH 44311

ISSUE/REVISION RECORD

DATE	DESCRIPTION
05/21/26	PERMIT SET
10/19/26	REV 1-OWNER UPDATES

RaceTrac.

PROJECT NAME
FORSYTH

FORSYTH
GA 31029
295 HAROLD G CLARKE PKWY

RACETRAC STORE NUMBER
#1828

PROTOTYPE SERIES TC
2026 RH MO 0105

PLAN MODIFICATION NOTICE
SPB NO. 0105 DATE 05/01/26


STANDARD PLAN BULLETINS (SPB) MODIFY THE PROTOTYPE SERIES SET NOTED ABOVE. THE LISTED SPB REPRESENTS THE LATEST MODIFICATION INCORPORATED TO THIS PROTOTYPE SERIES SET AT ORIGINAL RELEASE. THE ISSUE/ REVISION RECORD COLUMN ABOVE LISTS ANY REVISIONS OR SPB INCORPORATED IN THIS SET AFTER THE ORIGINAL RELEASE. CONTACT RACETRAC ENGINEERING AND CONSTRUCTION FOR ANY SUBSEQUENT BULLETINS NOT INCORPORATED HEREIN.

PROFESSIONAL SEAL
STATE OF GEORGIA
NATASHA M. BAILEY
CERTIFICATE NO. RA017695
REGISTERED ARCHITECT
10/19/26

PROJECT NUMBER
2026157.29

SHEET TITLE
FLOOR REFERENCE PLAN

SHEET NUMBER
A110

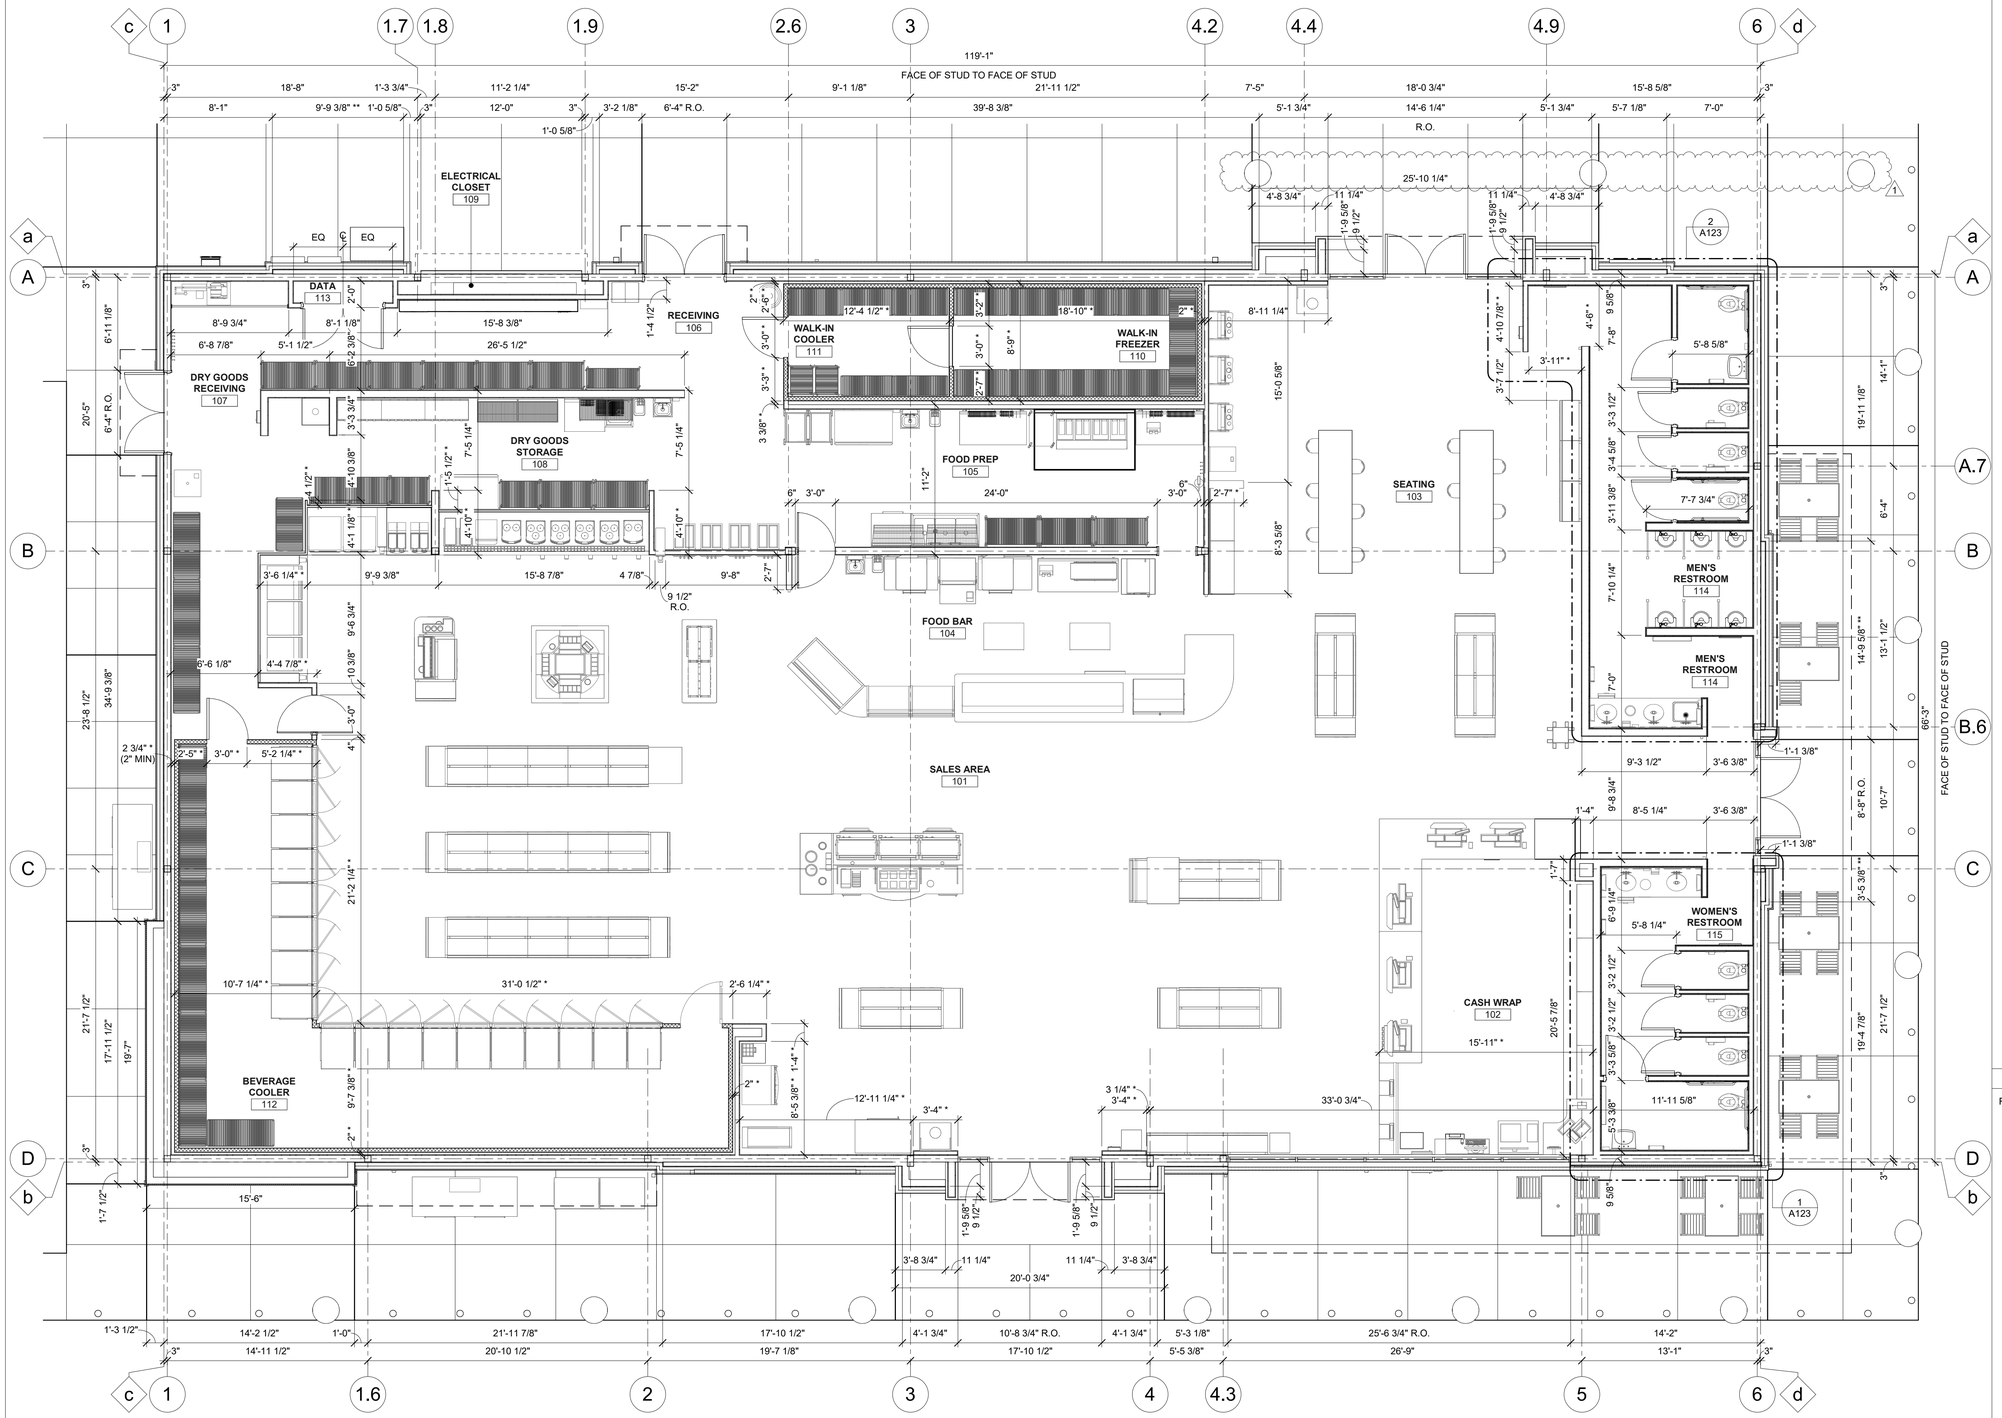

1 FLOOR DIMENSION PLAN
3/16" = 1'-0"

GENERAL NOTES

1. ALL DIMENSIONS ARE TO FACE OF STUD UNLESS NOTED OTHERWISE (U.N.O) AS INDICATED WITH AN ASTERISK (*).
2. DIMENSIONS INDICATED WITH TWO ASTERISK (**) ON THE EXTERIOR OF THE BUILDING ARE TO FACE OF SHEATHING.
3. ALL DIMENSIONS NOTED TO BE FIELD VERIFIED ARE CRITICAL TO THE FLOOR PLAN LAYOUT. G.C. TO FIELD VERIFY ALL DIMENSIONS AND NOTIFY ARCHITECT WITH ANY DISCREPANCIES.

FLOOR DIMENSION PLAN LEGEND

R.O. ROUGH OPENING

APPLICABLE SPB(s): 26-0105

RaceTrac.
COPYRIGHT NOTICE
THESE PLANS ARE SUBJECT TO FEDERAL COPYRIGHT LAWS; ANY USE OF SAME WITHOUT THE EXPRESSED WRITTEN PERMISSION OF RACETRAC INC. IS PROHIBITED. 2026 RACETRAC INC.

DESIGN PROFESSIONALS

GPD GROUP
Professional Corporation
520 S. MAIN STREET, STE 2531
AKRON, OH 44311

ISSUE/REVISION RECORD

DATE	DESCRIPTION
05/21/26	PERMIT SET
10/19/26	REV 1-OWNER UPDATES

RaceTrac.

PROJECT NAME

FORSYTH

FORSYTH
GA 31029
295 HAROLD G CLARKE PKWY

RACETRAC STORE NUMBER

#1828

PROTOTYPE SERIES TC

2026 RH MO 0105

PLAN MODIFICATION NOTICE

SPB NO. 0105 **DATE** 05/01/26

STANDARD PLAN BULLETINS (SPB) MODIFY THE PROTOTYPE SERIES SET NOTED ABOVE. THE LISTED SPB REPRESENTS THE LATEST MODIFICATION INCORPORATED TO THIS PROTOTYPE SERIES SET AT ORIGINAL RELEASE. THE ISSUE/ REVISION RECORD COLUMN ABOVE LISTS ANY REVISIONS OR SPB INCORPORATED IN THIS SET AFTER THE ORIGINAL RELEASE. CONTACT RACETRAC ENGINEERING AND CONSTRUCTION FOR ANY SUBSEQUENT BULLETINS NOT INCORPORATED HEREIN.

PROFESSIONAL SEAL

STATE OF GEORGIA
NATASHA M. BAILEY
CERTIFICATE NO. RA17858
REGISTERED ARCHITECT
10/19/26


PROJECT NUMBER
2026157.29

SHEET TITLE


FLOOR DIMENSION PLAN

SHEET NUMBER


A120

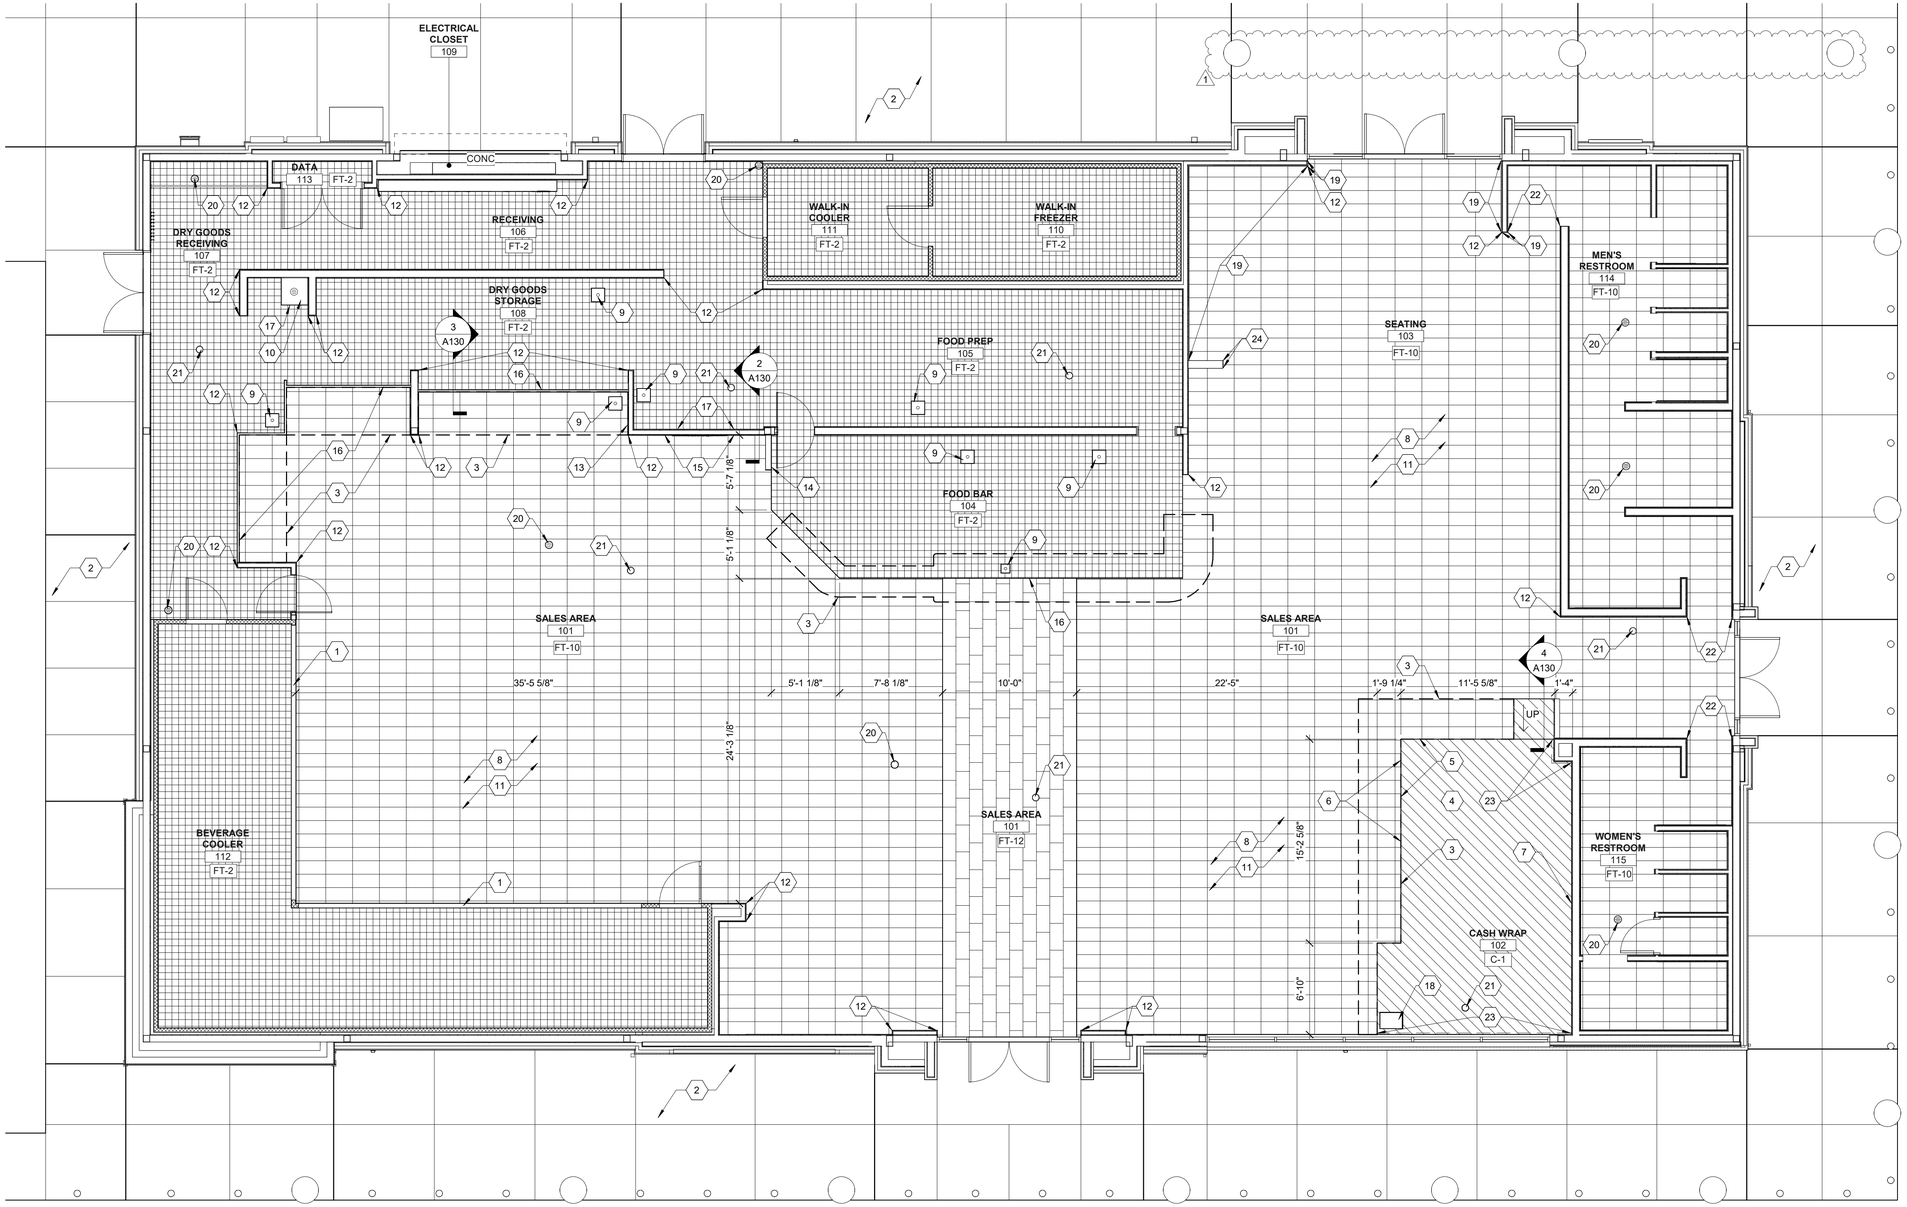


1 FLOOR FINISH PLAN
3/16" = 1'-0"

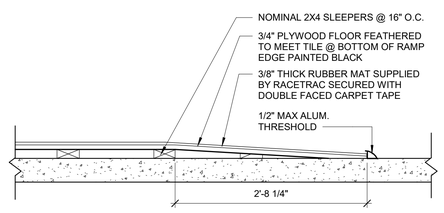

4 RAMP DETAIL
1" = 1'-0"

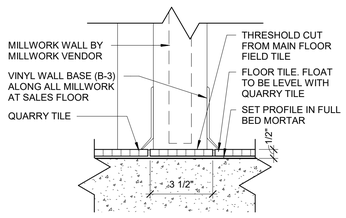

3 TILE TRANSITION DETAIL
3" = 1'-0"

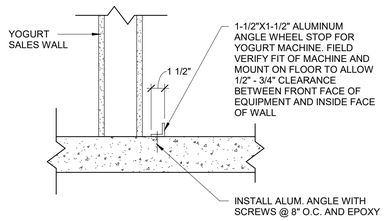

2 WHEEL STOP DETAIL
1 1/2" = 1'-0"

GENERAL NOTES

1. REFER TO SITE PLAN FOR ORIENTATION OF BUILDING.
2. DO NOT SCALE PLANS.
3. ALL FINISH FLOOR ELEVATIONS TAKEN FROM TOP OF TILE.
4. ALL GYPSUM BOARD TO BE 5/8" THICK UNLESS OTHERWISE NOTED.
5. EXPOSED EDGES OF TILE TO BE BULLNOSED.
6. REFER TO WALL ELEVATIONS FOR ALL HEIGHTS.
7. ALL INTERIOR FINISHES SHALL BE A MINIMUM OF CLASS A OR B MAX. FLAME SPREAD 25-75. MAX SMOKE DEVELOPED 0-450.
8. TREAT ALL SLAB SAW CUTS AND COLD JOINTS WITH LATICRETE CRACK SUPPRESSION KIT. FOLLOW MANUFACTURES RECOMMENDED INSTALLATION PROCEDURES FOR FLOOR PREP FOR ALL FLOOR FINISHES.
9. INSTALLER TO DRAW FLOOR TILES FROM NOT LESS THAN (6) BOXES AT A TIME TO ENSURE UNIFORM COLOR DISTRIBUTION. DO NOT APPLY ANY TYPE OF POLYURETHANE, SEALER WAX TYPE OF FLOOR FINISH TO COMPLETED TILE WORK.
10. SEE COVER SHEET FOR TILE PURCHASING REQUIREMENTS.
11. REFERENCE SHEET A503 FOR FRP LAYOUTS.

SHEET KEYNOTES

1	FLOOR FINISH TO EXTEND TO FACE OF MILLWORK AND REFRIGERATION EQUIPMENT
2	CONCRETE SIDEWALK WITH LIGHT BROOM FINISH
3	LINE OF MILLWORK; PROVIDE VINYL WALL BASE (B-3) AT ALL MILLWORK AT SALES FLOOR
4	CONSTRUCT WOOD PLATFORM AFTER COUNTER IS INSTALLED
5	SALES FLOOR FINISH NOT TO EXTEND UNDER PLATFORM
6	PROVIDE ACCESS IN WOOD PLATFORM FOR ELECTRICAL CONDUIT FROM FLOOR JUNCTION BOXES TO POINT OF TERMINATION IN SALES COUNTER.
7	WALL COVERING BY MILLWORK VENDOR
8	GC TO PROVIDE COVE BASE AT SALES FLOOR, INCLUDING ALONG THE BASE OF ALL MILLWORK, UNLESS OTHERWISE NOTED
9	FLOOR SINK; SLOPE FLOOR TOWARD DRAIN WHERE DRAIN OCCURS AT FLOOR TILE; REF PLUMBING FOR EXACT LOCATION
10	RECESSED MOP SINK; FLOOR FINISH TO MATCH SURROUNDING TILE; REF A431 FOR DETAILS
11	LAY TILE IN STRAIGHT STACKED PATTERN
12	CORNER GUARD; WALLGUARD DEFENDER SERIES 2340 - 8' HEIGHT AND 1" UNDRILLED WITH ADHESIVE
13	WALL COVERING, REF INTERIOR ELEVATIONS
14	WHITE SUBWAY TILE TO EXTEND LENGTH OF WALL
15	WHITE LARGE FORMAT TILE TO EXTEND LENGTH OF WALL
16	FLOOR TRANSITION
17	ALUMINUM ANGLE WHEELSTOP AT YOGURT MACHINE AND MOP SINK; REF DETAIL
18	FLOOR SAFE PIT
19	12"X24" VOLUME 1 - REVERB ASH - VL74 TILE UP TO 46" A.F.F. WITH 6"X12" VOLUME 1 COVE BASE - ACCENT BROWN - VL78 P-36COT
20	HUB DRAIN; REF PLUMBING PLANS FOR LOCATION
21	FLOOR CLEAN OUT; REF PLUMBING PLANS FOR LOCATION
22	PROVIDE SCHLUTER CORNER GUARD STRIP MODEL #RO 125 ATGB ROUND CORNER EDGE AT ALL CORNERS
23	GRAY DASHED LINE INDICATES THE EXTENT OF WALL BASE B-3.
24	CORNER GUARD; WALLGUARD DEFENDER SERIES 2340 - 1" UNDRILLED WITH ADHESIVE

FLOOR FINISH LEGEND

FT-2	CONCRETE FLOOR W/ DALTILE 6"X6" QUARRY TILE. INSTALLED AT 90 DEGREES W/ 3/8" SPACING.
FT-10	PORCELAIN TILE: DALTILE VOLUME 1 - ACCENT BROWN. INSTALL W/ 3/16" SPACING. LAY TILE IN STRAIGHT STACKED PATTERN
C-1	RAISED WOOD PLATFORM W/ ANTI-FATIGUE MAT. PAINT PLATFORM SURFACE BLACK (ANTI-FATIGUE MAT FURNISHED BY RACETRAC INSTALLED BY G.C.) SEE 6/A130 FOR CASH WRAP FLOOR.
FT-12	PORCELAIN TILE: DALTILE VOLUME 1 - INTENSITY PEBBLE. INSTALL W/ 3/16" SPACING. LAY TILE WITH OVERLAP NOT TO EXCEED 33%

REFER TO INTERIOR FINISH SCHEDULE ON A500 FOR FINISHES AND FINISH COLORS.

APPLICABLE SPB(s): 26-0101, 26-0105

RaceTrac.

COPYRIGHT NOTICE
THESE PLANS ARE SUBJECT TO FEDERAL COPYRIGHT LAWS; ANY USE OF SAME WITHOUT THE EXPRESSED WRITTEN PERMISSION OF RACETRAC INC. IS PROHIBITED. 2026 RACETRAC INC.

DESIGN PROFESSIONALS

GPD GROUP
Professional Corporation
520 S. MAIN STREET, STE 2531
AKRON, OH 44311

ISSUE/REVISION RECORD

DATE	DESCRIPTION
05/21/26	PERMIT SET
10/19/26	REV 1-OWNER UPDATES

RaceTrac.

PROJECT NAME
FORSYTH

FORSYTH
GA 31029
295 HAROLD G CLARKE PKWY


RACETRAC STORE NUMBER
#1828

PROTOTYPE SERIES TC
2026 RH MO 0105

PLAN MODIFICATION NOTICE
SPB NO. 0105 DATE 05/01/26

STANDARD PLAN BULLETINS (SPB) MODIFY THE PROTOTYPE SERIES SET NOTED ABOVE. THE LISTED SPB REPRESENTS THE LATEST MODIFICATION INCORPORATED TO THIS PROTOTYPE SERIES SET AT ORIGINAL RELEASE. THE ISSUE/ REVISION RECORD COLUMN ABOVE LISTS ANY REVISIONS OR SPB INCORPORATED IN THIS SET AFTER THE ORIGINAL RELEASE. CONTACT RACETRAC ENGINEERING AND CONSTRUCTION FOR ANY SUBSEQUENT BULLETINS NOT INCORPORATED HEREIN.

PROFESSIONAL SEAL

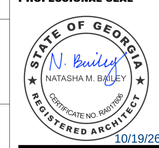


10/19/26

PROJECT NUMBER
2026157.29

SHEET TITLE
FLOOR FINISH PLAN

SHEET NUMBER
A130

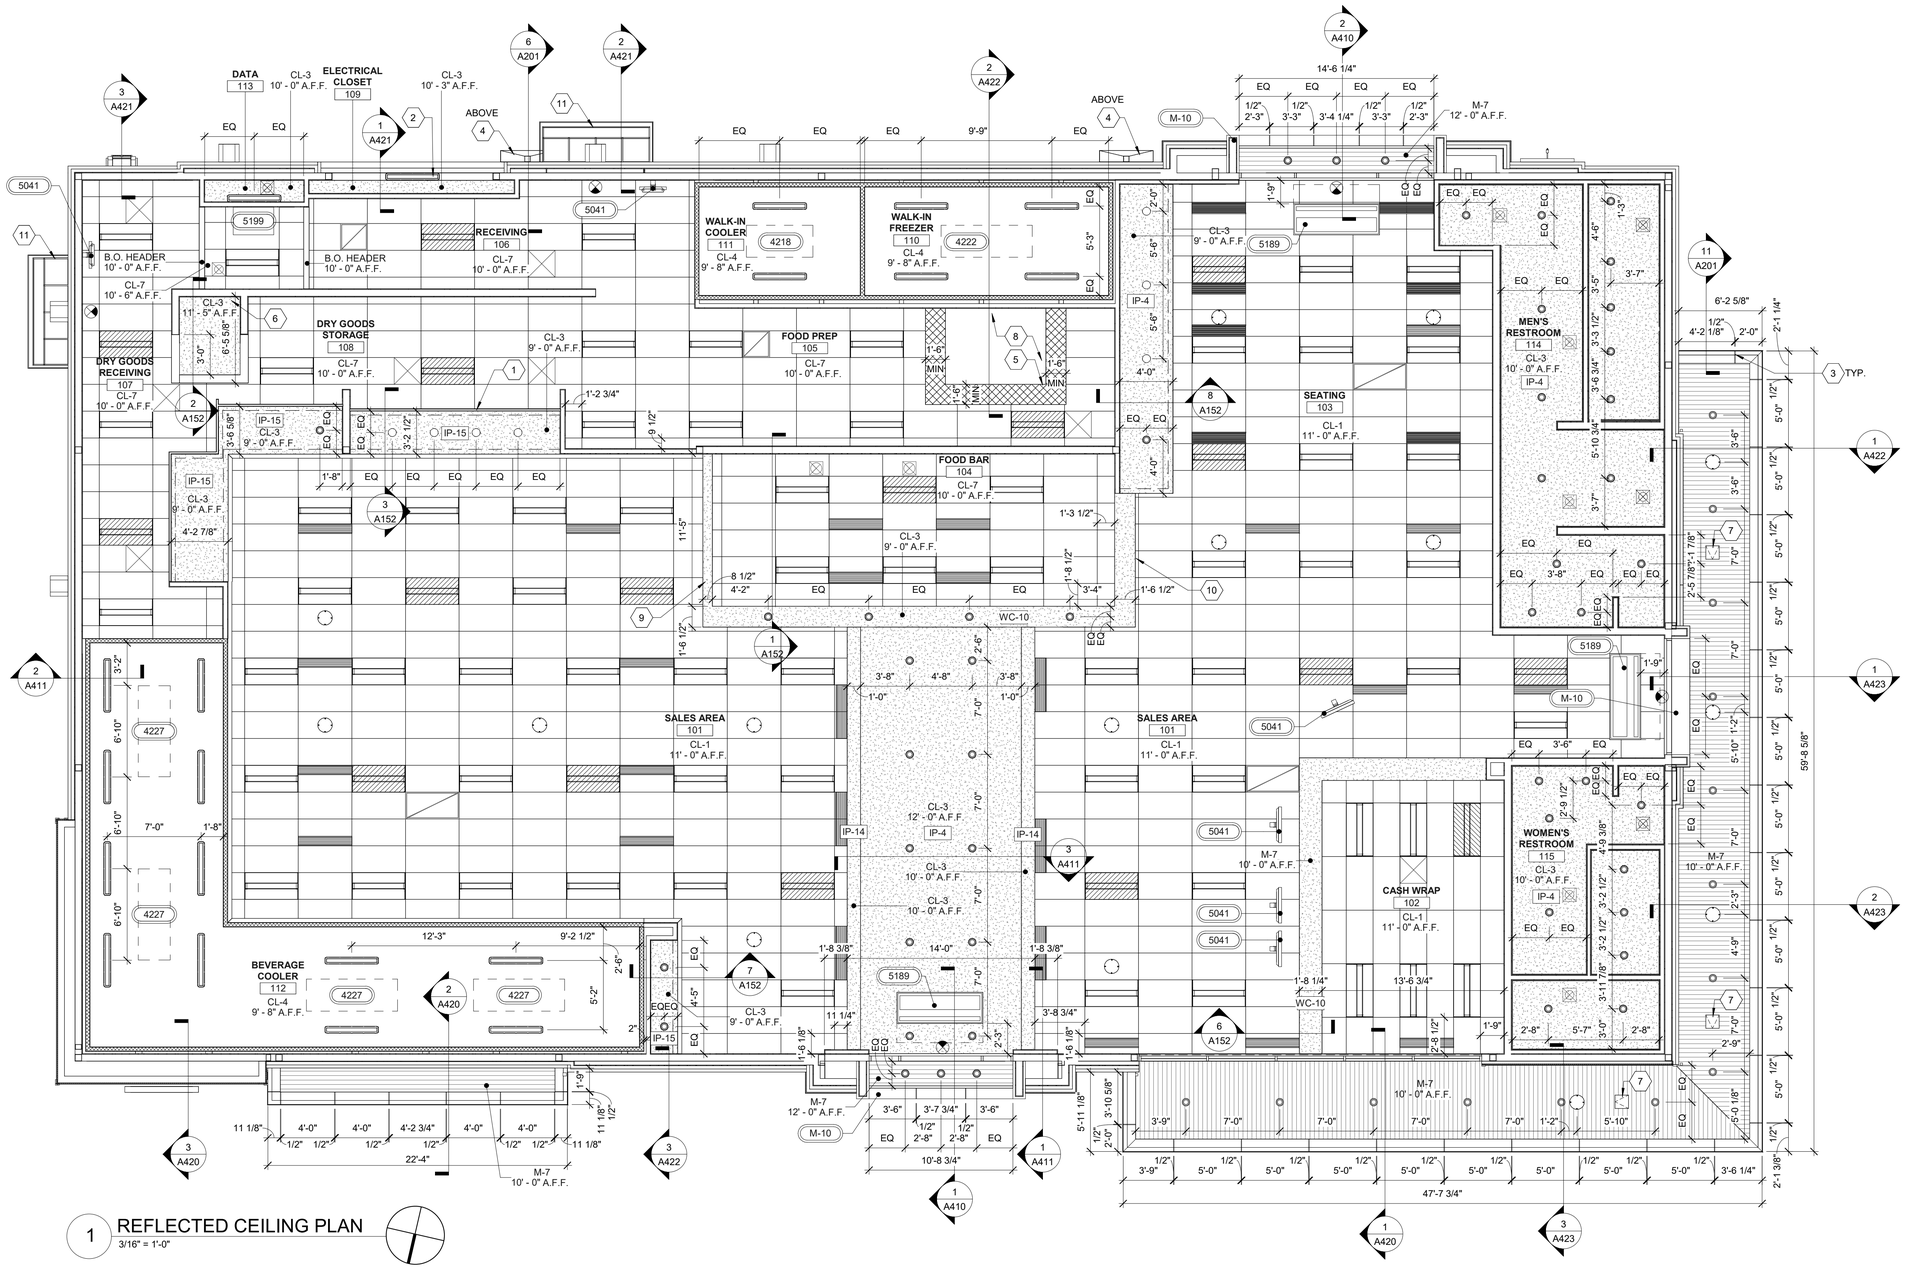

1 REFLECTED CEILING PLAN
3/16" = 1'-0"

GENERAL NOTES

1. ALL DIMENSIONS ARE TO FACE OF FINISH UNLESS NOTED OTHERWISE.
2. REFER TO SHEET A500 FOR INTERIOR FINISH LEGEND.
3. REFER TO ELECTRICAL SHEETS FOR LIGHTING FIXTURE SCHEDULE.
4. REFER TO MECHANICAL SHEETS FOR DIFFUSER SCHEDULE.
5. REFER TO WALL SECTIONS FOR SOFFIT CONSTRUCTION. ALL SOFFITS SHALL BE CONSTRUCTED OF ARMSTRONG DRYWALL CEILING GRIDS UNLESS OTHERWISE INDICATED.
6. ALL WALL WASHERS TO BE DIRECTED TOWARD THE NEAREST WALL PER THE MANUFACTURER'S RECOMMENDATION AND SPECIFICATION TO ENSURE PROPER PERFORMANCE OF WALL WASH OPTIC.
7. REFERENCE SHEET A500 FOR CEILING FINISH SCHEDULE.

SHEET KEYNOTES

1	MILLWORK WALL BY MILLWORK VENDOR. INSTALL 1/4" GYPSUM WALL BOARD ON TOP OF MILLWORK WALL
2	LIGHT MOUNTED TO OVERHEAD DOOR HEADER.
3	ACM PANEL REVEAL LINE
4	ROOF SCUPPER
5	18" MINIMUM STAINLESS STEEL PANEL IN LIEU OF CEILING TILES WHERE SHOWN HATCHED
6	RAISED CEILING 11'-5" A.F.F. IN AREA FOR WATER HEATER
7	12"X12" ACCESS PANEL WITH POWDER COAT TO MATCH SOFFIT
8	LOCATION OF HOOD. REFER TO MECHANICAL AND ELECTRICAL DRAWINGS
9	REFER TO ISOMETRIC DETAIL 5/A152
10	REFER TO ISOMETRIC DETAIL 4/A152
11	METAL AWNING.

REFLECTED CEILING PLAN LEGEND

- EXTERIOR LIGHT FIXTURE
- SURFACE MOUNTED LIGHT FIXTURE
- LIGHT FIXTURE
- 2x4 LIGHT FIXTURE
- 6" RECESSED CAN LIGHT; REFER TO ELECTRICAL LIGHTING SCHEDULE FOR SPECIFIC MODEL
- PENDANT LIGHT; REFER TO ELECTRICAL LIGHTING SCHEDULE FOR SPECIFIC MODEL
- EXIT SIGN
- SPEAKER
- SLOT DIFFUSER
- 2x2 CEILING DIFFUSER
- 2x2 RETURN AIR GRILLE
- 2x4 RETURN AIR GRILLE
- RESTROOM DIFFUSER
- RESTROOM EXHAUST
- ACOUSTICAL CEILING TILE
- GYPSUM WALL BOARD CEILING
- EXTERIOR SOFFIT CEILING MATERIAL
- WALL COVERING

APPLICABLE SPB(s): 26-0101, 26-0105

RaceTrac.
COPYRIGHT NOTICE
THESE PLANS ARE SUBJECT TO FEDERAL COPYRIGHT LAWS; ANY USE OF SAME WITHOUT THE EXPRESSED WRITTEN PERMISSION OF RACETRAC INC. IS PROHIBITED. 2026 RACETRAC INC.

DESIGN PROFESSIONALS

GPD GROUP
Professional Corporation
520 S. MAIN STREET, STE 2531
AKRON, OH 44311

ISSUE/REVISION RECORD

DATE	DESCRIPTION
05/21/26	PERMIT SET

RaceTrac.

PROJECT NAME

FORSYTH

FORSYTH
GA 31029
295 HAROLD G CLARKE PKWY

RACETRAC STORE NUMBER

#1828

PROTOTYPE SERIES TC

2026 RH MO 0105

PLAN MODIFICATION NOTICE

SPB NO. 0105 **DATE** 05/01/26

STANDARD PLAN BULLETINS (SPB) MODIFY THE PROTOTYPE SERIES SET NOTED ABOVE. THE LISTED SPB REPRESENTS THE LATEST MODIFICATION INCORPORATED TO THIS PROTOTYPE SERIES SET AT ORIGINAL RELEASE. THE ISSUE/ REVISION RECORD COLUMN ABOVE LISTS ANY REVISIONS OR SPB INCORPORATED IN THIS SET AFTER THE ORIGINAL RELEASE. CONTACT RACETRAC ENGINEERING AND CONSTRUCTION FOR ANY SUBSEQUENT BULLETINS NOT INCORPORATED HEREIN.

PROFESSIONAL SEAL

STATE OF GEORGIA
NATASHA M. BAILEY
CERTIFICATE NO. RA27855
REGISTERED ARCHITECT
05/21/26


PROJECT NUMBER
2026157.29

SHEET TITLE

REFLECTED CEILING PLAN AND DETAILS

SHEET NUMBER

A150

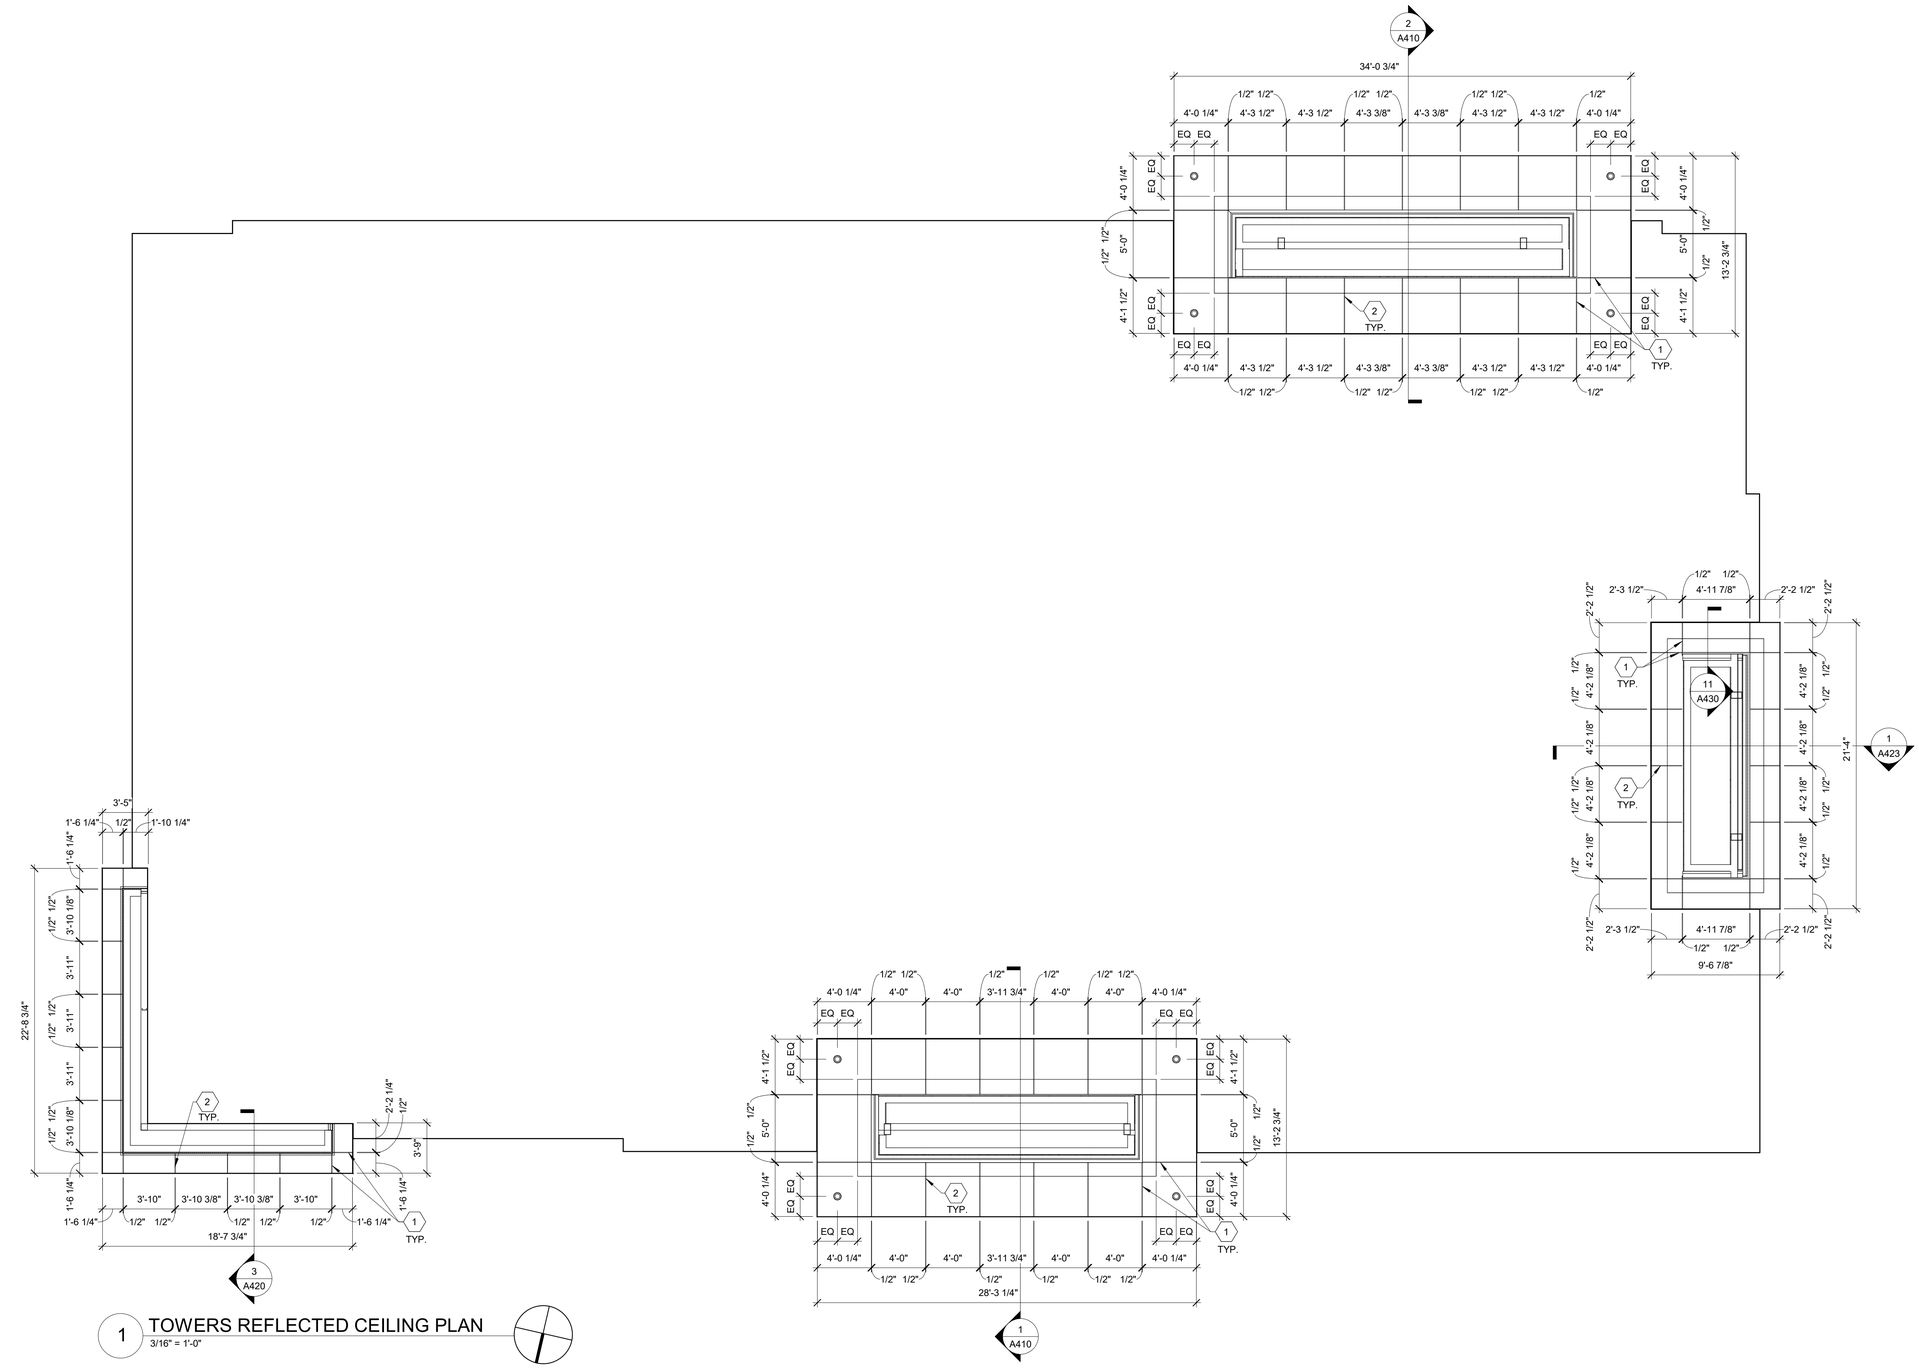

1 TOWERS REFLECTED CEILING PLAN
3/16" = 1'-0"

GENERAL NOTES

1. ALL DIMENSIONS ARE TO FACE OF FINISH UNLESS NOTED OTHERWISE.
2. REFER TO SHEET A500 FOR INTERIOR FINISH LEGEND.
3. REFER TO ELECTRICAL SHEETS FOR LIGHTING FIXTURE SCHEDULE.
4. REFER TO MECHANICAL SHEETS FOR DIFFUSER SCHEDULE.
5. REFER TO WALL SECTIONS FOR SOFFIT CONSTRUCTION. ALL SOFFITS SHALL BE CONSTRUCTED OF ARMSTRONG DRYWALL CEILING GRIDS UNLESS OTHERWISE INDICATED.

SHEET KEYNOTES

1	ALIGN JOINT WITH THE CORNERS; TYPICAL OF ALL ACM JOINTS AT PIERS
2	ACM PANEL REVEAL LINE

REFLECTED CEILING PLAN LEGEND

○	6" RECESSED CAN LIGHT; REFER TO ELECTRICAL LIGHTING SCHEDULE FOR SPECIFIC MODEL

APPLICABLE SPB(s): XX-XXXX

RaceTrac.

COPYRIGHT NOTICE
THESE PLANS ARE SUBJECT TO FEDERAL COPYRIGHT LAWS; ANY USE OF SAME WITHOUT THE EXPRESSED WRITTEN PERMISSION OF RACETRAC INC. IS PROHIBITED. 2026 RACETRAC INC.

DESIGN PROFESSIONALS

GPD GROUP
Professional Corporation
520 S. MAIN STREET, STE 2531
AKRON, OH 44311

ISSUE/REVISION RECORD

DATE	DESCRIPTION
05/21/26	PERMIT SET

RaceTrac.

PROJECT NAME

FORSYTH

FORSYTH
GA 31029
295 HAROLD G CLARKE PKWY

RACETRAC STORE NUMBER

#1828

PROTOTYPE SERIES TC

2026 RH MO 0105

PLAN MODIFICATION NOTICE

SPB NO. 0105 **DATE** 05/01/26

STANDARD PLAN BULLETINS (SPB) MODIFY THE PROTOTYPE SERIES SET NOTED ABOVE. THE LISTED SPB REPRESENTS THE LATEST MODIFICATION INCORPORATED TO THIS PROTOTYPE SERIES SET AT ORIGINAL RELEASE. THE ISSUE/ REVISION RECORD COLUMN ABOVE LISTS ANY REVISIONS OR SPB INCORPORATED IN THIS SET AFTER THE ORIGINAL RELEASE. CONTACT RACETRAC ENGINEERING AND CONSTRUCTION FOR ANY SUBSEQUENT BULLETINS NOT INCORPORATED HEREIN.

PROFESSIONAL SEAL

STATE OF GEORGIA
NATASHA M. BAILEY
CERTIFICATE NO. RA017695
REGISTERED ARCHITECT
05/21/26

PROJECT NUMBER
2026157.29

SHEET TITLE

TOWER REFLECTED CEILING PLAN AND DETAILS

SHEET NUMBER

A151

FINISH SCHEDULE

ID	MANUFACTURER	MATERIAL	FINISH	COMMENTS
BASE				
B-2	DALTILE	5"X6" QUARRY TEXTURES - ASHEN GRAY - OTO3 Q-3565		GROUT-1
B-3	ROPPE	VINYL COVE BASE - BLACK		
B-13	DALTILE	6"X12" VOLUMN 1 COVE BASE - ACCENT BROWN - VL78 P-36C9T		GROUT-1
B-14	DALTILE	1"X6" VOLUMN 1 COVE BASE - ACCENT BROWN STD - VL78 OUTSIDE CORNER		GROUT-1
B-17	DALTILE	1"X6" DB TEXTURES - ASHEN GRAY STD - QCL3565U OT03		GROUT-1
B-18	DALTILE	1"X6" DB TEXTURES - ASHEN GRAY STD - QCR3565U OT03		GROUT-1
CARPET				
C-1	--	ANTIFATIGUE MAT	-	FURNISHED BY RACETRAC; FLAME SPREAD AND SMOKE DEVELOPMENT TO MEET 'CLASS A'
CEILING				
CL-1	ARMSTRONG	24"X48" #2712 DUNE SECOND LOOK	WHITE	15/16" WHITE GRID; ASTM E84 FLAME SPREAD INDEX 25 OR LESS, SMOKE DEVELOPMENT INDEX 50 OR LESS
CL-3	--	GREENBOARD WITH PAINTED FINISH	-	GYPSUM BOARD SELECTED MUST MEET FLAME SPREAD AND SMOKE DEVELOPMENT 'CLASS A'
CL-4	--	COOLER/FREEZER PANEL		
CL-7	ARMSTRONG	24"X48" #672 - KITCHEN ZONE - WHITE	WHITE	15/16" WHITE GRID; ASTM E84 FLAME SPREAD INDEX 25 OR LESS, SMOKE DEVELOPMENT INDEX 50 OR LESS
PAINT				
IP-4	SHERWIN WILLIAMS	7007 CEILING BRIGHT WHITE, BRILLIANCE HIGH PERFORMANCE. PRO INDUSTRIAL PRE-CATALYZED WATERBASED EPOXY BASE	FLAT	GYPSUM BOARD SELECTED FOR INTERIOR FINISHES MUST MEET FLAME SPREAD AND SMOKE DEVELOPMENT 'CLASS A'
IP-7	SHERWIN WILLIAMS	7014 EIDER WHITE. PRO INDUSTRIAL PRE-CATALYZED WATERBASED EPOXY BASE	SEMI-GLOSS	GYPSUM BOARD SELECTED MUST MEET FLAME SPREAD AND SMOKE DEVELOPMENT 'CLASS A'
IP-10	SHERWIN WILLIAMS	7015 REPOSE GREY. PRO INDUSTRIAL PRE-CATALYZED WATERBASED EPOXY BASE	EGGSHELL	GYPSUM BOARD SELECTED MUST MEET FLAME SPREAD AND SMOKE DEVELOPMENT 'CLASS A'
IP-12	SHERWIN WILLIAMS	7017 DORIAN GRAY. PRO INDUSTRIAL PRE-CATALYZED WATERBASED EPOXY BASE	EGGSHELL	GYPSUM BOARD SELECTED MUST MEET FLAME SPREAD AND SMOKE DEVELOPMENT 'CLASS A'
IP-14	SHERWIN WILLIAMS	RACETRAC RED (CUSTOM COLOR). PRO INDUSTRIAL PRE-CATALYZED WATERBASED EPOXY BASE	EGGSHELL	GYPSUM BOARD SELECTED FOR INTERIOR FINISHES MUST MEET FLAME SPREAD AND SMOKE DEVELOPMENT 'CLASS A'. PROMAR 200 ZERO VOC INTERIOR LATEX EGG-SHELL. BASE: B20R02658 (REAL RED) 1 GALLON FORMULA: ADD: Y1-YELLOW (CCE) 10Y PER GALLON
IP-15	SHERWIN WILLIAMS	7018 DOVETAIL. PRO INDUSTRIAL PRE-CATALYZED WATERBASED EPOXY BASE	FLAT	GYPSUM BOARD SELECTED MUST MEET FLAME SPREAD AND SMOKE DEVELOPMENT 'CLASS A'
IP-28	SHERWIN WILLIAMS	7018 DOVETAIL	SEMI-GLOSS	RESTROOM DOOR TRIM
TILE				
FT-2	DALTILE	6"X6" QUARRY TEXTURES - ASHEN GRAY - OTO3	-	INSTALL AT 90 DEGREE WITH 3/8" SPACING; GROUT G-1
FT-10	DALTILE	12"X24" VOLUME 1 - ACCENT BROWN - VL78		INSTALL PLANKS IN STRAIGHT STACKED PATTERN ; 3/16" GROUT LINE; GROUT G-1
FT-12	DALTILE	12"X24" VOLUME 1 - INTENSITY PEBBLE		INSTALL PLANKS IN STRAIGHT STACKED PATTERN WITH OVERLAP NOT TO EXCEED 33% ; 3/16" GROUT LINE; GROUT G-1
WT-7	DALTILE	12"X24" MULTITUDE - ORIGAMI WHITE WAVE - MU16		STRAIGHT LAY TILE PATTERN, 1/8" GROUT LINE; GROUT G-4
WT-11	DALTILE	12"X24" VOLUMN 1.0 - STEREO GREY - VL73		INSTALL PLANKS IN VERTICAL STRAIGHT STACKED PATTERN; GROUT G-6; 3/16" GROUT LINE
WT-12	DALTILE	12"X24" VOLUME 1 - SONIC WHITE - VL 75		INSTALL IN STRAIGHT STACKED PATTERN; GROUT G-5; 3/16" GROUT LINE
WT-13	DALTILE	12"X24" SHOWSCAPE - CURRANT - SH17 (RED)		INSTALL IN STRAIGHT STACKED PATTERN; GROUT G-5; 3/16" GROUT LINE
WT-18	DALTILE	8"X24" DESERT GRAY - COLOR WHEEL LINEAR X114		INSTALL IN STRAIGHT VERTICALLY STACKED PATTERN; GROUT G-1; 3/8" GROUT LINE
WALL CLADDING				
FRP-1	MARLITE	P100 WHITE	WHITE	PROVIDED AND INSTALLED BY GC
WALL COVERING				
WC-8	--	COOLER WALL COVERINGS - BUBBLES	2ND SURFACE FINISH BY OTHERS	MANUFACTURER, PRODUCT LINE, PROVIDED BY RACETRAC; FLAME SPREAD AND SMOKE DEVELOPMENT TO MEET 'CLASS A'. ROMAN PRO-977 ULTRA PRIME PRIMER, PIGMENTED WALL COVERING PRIMER #10305, 10301, 100% ACRYLIC POLYMER
WC-9	--	BEER/WINE GRAPHICS WALL COVERING		MANUFACTURER, PRODUCT LINE, PROVIDED BY RACETRAC; FLAME SPREAD AND SMOKE DEVELOPMENT TO MEET 'CLASS A'. ROMAN PRO-977 ULTRA PRIME PRIMER, PIGMENTED WALL COVERING PRIMER #10305, 10301, 100% ACRYLIC POLYMER
WC-10	--	WOODGRAIN GRAPHIC WALL COVERING		MANUFACTURER, PRODUCT LINE, PROVIDED BY RACETRAC; FLAME SPREAD AND SMOKE DEVELOPMENT TO MEET 'CLASS A'. ROMAN PRO-977 ULTRA PRIME PRIMER, PIGMENTED WALL COVERING PRIMER #10305, 10301, 100% ACRYLIC POLYMER
WC-15	--	LAMINATE		MANUFACTURER, PRODUCT LINE, PROVIDED BY RACETRAC; FLAME SPREAD AND SMOKE DEVELOPMENT TO MEET 'CLASS A'. ROMAN PRO-977 ULTRA PRIME PRIMER, PIGMENTED WALL COVERING PRIMER #10305, 10301, 100% ACRYLIC POLYMER
WC-18	--	BAR SEATING AREA WALL COVERING		MANUFACTURER, PRODUCT LINE, PROVIDED BY RACETRAC; FLAME SPREAD AND SMOKE DEVELOPMENT TO MEET 'CLASS A'. ROMAN PRO-977 ULTRA PRIME PRIMER, PIGMENTED WALL COVERING PRIMER #10305, 10301, 100% ACRYLIC POLYMER
WINDOW FILM				
WF-1		WINDOW FILM; 3M PRESTIGE 70 SOLAR FILM	-	SEE A600 FOR WINDOW FILM LOCATIONS
WF-2		WINDOW FILM; SOLYX SX-1305 BRONZE FROST	-	SEE A600 FOR WINDOW FILM LOCATIONS
FLASHING/WEEPS				
FL-1	-	STAINLESS STEEL THROUGH WALL FLASHING	COLOR TO MATCH BR-1	INSTALL AT ALL THROUGH WALL FLASHING LOCATIONS AND UNLESS NOTED OTHERWISE
FL-2	-	ANODIZED ALUMINUM SILL FLASHING AND TRIM	ANODIZED BRONZE TO MATCH STOREFRONT	INSTALL AT ALL WINDOW SILL S AND LOCATIONS ADJACENT TO ACM PANELS
WP-1	HOHMANN AND BARNARD, INC.	QV- QUADRO VENT	CLEAR	1/4" WIDTH, SEE SHEET C100. USE FOR EXTERIOR BRICK MORTAR
EXTERIOR SHEATHING				
ES-1	GEORGIA-PACIFIC GYPSUM.	5/8" DENSGLASS EXTERIOR SHEATHING		SCREW SIZE TO MATCH MANUFACTURER SPECIFICATIONS: #6 x 1/4" BUNGLE HEAD SCREW
ES-2		5/8" EXT. GRADE CDX PLYWOOD SHEATHING: #10 TEKS SCREW @ 6" O.C.		
DENSGLASS SHEATHING ATTACHMENT CHART	WIND SPEED (MPH)	SCREWS (IN/O.C.)	NOTES: PROJECTS MUST ADHERE TO THE FOLLOWING REQUIREMENTS: 1. 5/8" THICK DENSGLASS MINIMUM. 2. 18 GAUGE STUD (MIN). 3. 16" O.C. STUD SPACING. 4. SCREWS DETERMINED BY MANUFACTURER. 5. SEE BUILDING WIND DESIGN FOR WIND SPEED. 6. WIND SPEED DETERMINED	
	115-169	8		
	170-215	6		
MASONRY TIES				
MT-1	HOHMANN & BARNARD, INC.	HB-213 ADJUSTABLE VENEER ANCHOR		BRICK/CMU TO STUD
MT-2	HOHMANN & BARNARD, INC.	#170-2X LOX-ALL ADJUSTABLE TRUSS EYE-WIRE LADDER REINFORCEMENT		BRICK TO CMU
MT-3	HECKMAN	POS-I-TIE VENEER ANCHOR		CULTURED STONE VENEER ANCHOR ORIENTED VERTICALLY.
BUILDING INSULATION - BASIS OF DESIGN				
INS-1	JOHNS MANSVILLE	ROOF INSULATION - RIGID INSULATION R-30 FLAME SPREAD 25 OR LESS. SMOKE DEVELOPED OF 0-450		
INS-2	JOHNS MANSVILLE	EXTERIOR WALL INSULATION - BATT INS. R-19 FLAME SPREAD 25 OR LESS		
WEATHER BARRIER				
WB-1	STO	STO GUARD GOLD COAT VAPOR PERMEABLE FLUID-APPLIED WATER BARRIER MEMBRANE WITH PVC STARTER STRIP/WEEP AND METAL FLASHING AS RECOMMENDED BY MANUFACTURER		
GROUT				
G-1	MAPEI	ULTRACOLORPLUS FA #10 BLACK		FLOORS AND WALLS; INSTALL PER MANUFACTURER SPECIFICATION.
G-2	MAPEI	ULTRACOLORPLUS FA #49 LIGHT ALMOND		WAINSCOT; INSTALL PER MANUFACTURER SPECIFICATION.
G-4	MAPEI	ULTRACOLORPLUS FA #00 EGGSHELL		YOGURT WALLS; INSTALL PER MANUFACTURER SPECIFICATION.
G-5	MAPEI	ULTRACOLORPLUS FA #103 COBBLESTONE		BATHROOM WALLS AND GRAB & GO; INSTALL PER MANUFACTURER SPECIFICATION.
G-6	MAPEI	ULTRACOLOR PLUS FA #27 SILVER		SIDE ENTRANCE WALLS; INSTALL PER MANUF. SPECIFICATION.
SEALANT				
SL-1	DOW CORNING	#790 SILICONE SEALANT "LIMESTONE"		
SL-2	TREMCO	SPECTREM #3 LOW-MODULUS SILICONE SEALANT "LIGHT BRONZE"		USE AT EXPANSION JOINTS
SL-3	DOW CORNING	NEUTRAL CURE "CLEAR"		USE AT ALL EIFS PENETRATIONS
SL-5	PROSOCO SURE KLEAN	WEATHER SEAL SILOXANE PD WATER REPELLENT		USE AT CAST STONE
SL-6	DOW	DOWSIL GENERAL PURPOSE SILICONE SEALANT "CLEAR"		USE AT MOP SINK

APPLICABLE SPB(s): 26-0101

RaceTrac.
COPYRIGHT NOTICE
THESE PLANS ARE SUBJECT TO FEDERAL COPYRIGHT LAWS: ANY USE OF SAME WITHOUT THE EXPRESSED WRITTEN PERMISSION OF RACETRAC INC. IS PROHIBITED. 2026 RACETRAC INC.

DESIGN PROFESSIONALS

GPD GROUP
Professional Corporation
520 S. MAIN STREET, STE 2531
AKRON, OH 44311

ISSUE/REVISION RECORD

DATE	DESCRIPTION
05/21/26	PERMIT SET

RaceTrac.

PROJECT NAME
FORSYTH

FORSYTH
GA 31029
295 HAROLD G CLARKE PKWY


RACETRAC STORE NUMBER
#1828

PROTOTYPE SERIES TC
2026 RH MO 0105

PLAN MODIFICATION NOTICE
SPB NO. 0105 DATE 05/01/26

STANDARD PLAN BULLETINS (SPB) MODIFY THE PROTOTYPE SERIES SET NOTED ABOVE. THE LISTED SPB REPRESENTS THE LATEST MODIFICATION INCORPORATED TO THIS PROTOTYPE SERIES SET AT ORIGINAL RELEASE. THE ISSUE/ REVISION RECORD COLUMN ABOVE LISTS ANY REVISIONS OR SPB INCORPORATED IN THIS SET AFTER THE ORIGINAL RELEASE. CONTACT RACETRAC ENGINEERING AND CONSTRUCTION FOR ANY SUBSEQUENT BULLETINS NOT INCORPORATED HEREIN.

PROFESSIONAL SEAL

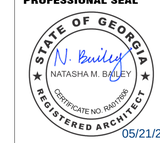


05/21/26


PROJECT NUMBER
2026157.29

SHEET TITLE
ROOM FINISH AND MATERIAL SCHEDULES


SHEET NUMBER
A500

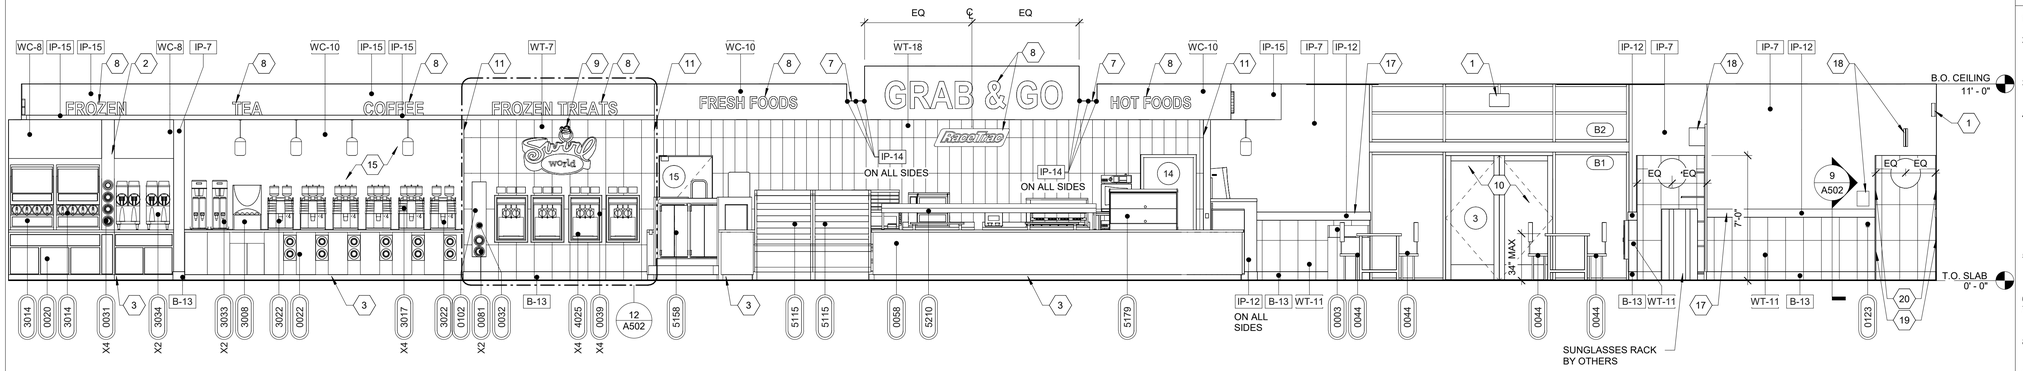


5 INTERIOR ELEVATION AT SALES FLOOR
1/4" = 1'-0"

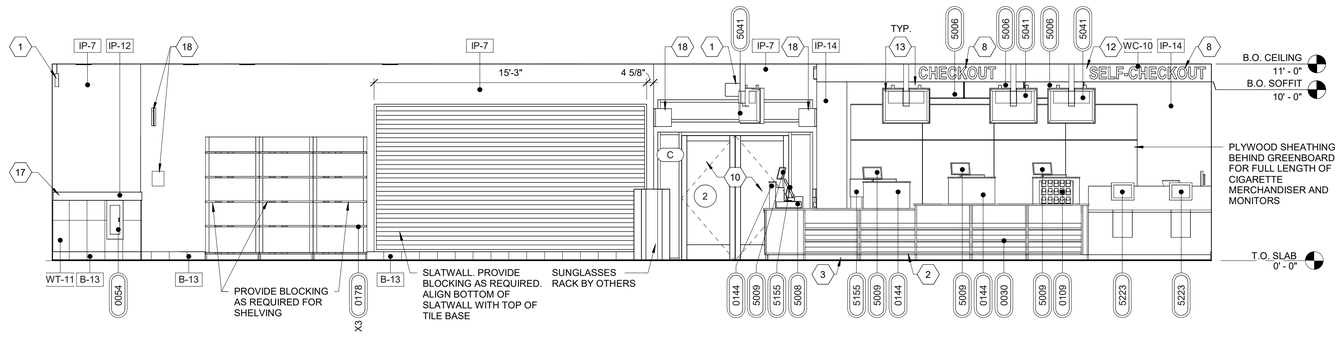


4 INTERIOR ELEVATION AT SALES FLOOR
1/4" = 1'-0"

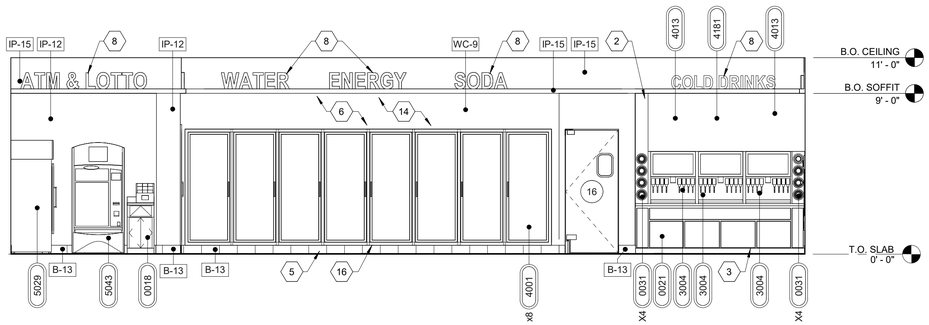

2 INTERIOR ELEVATION AT SALES FLOOR
1/4" = 1'-0"

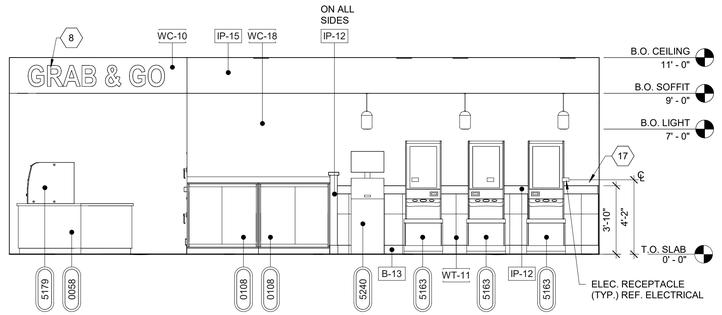

3 INTERIOR ELEVATION AT SALES FLOOR
1/4" = 1'-0"

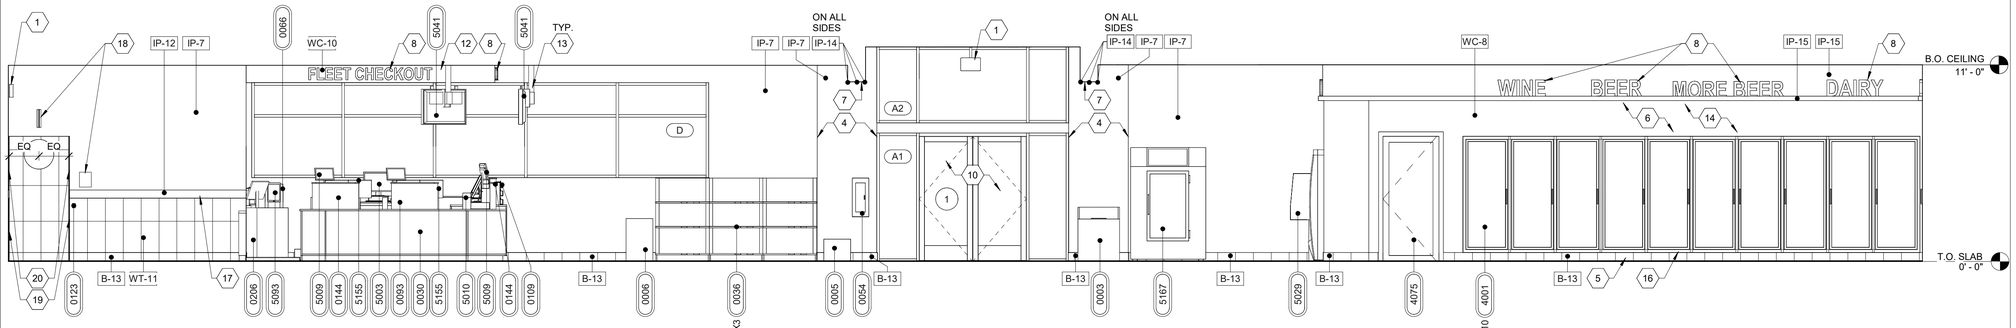

1 INTERIOR ELEVATION AT SALES FLOOR
1/4" = 1'-0"

GENERAL NOTES

1. ALL FINISH FLOOR ELEVATIONS TAKEN FROM TOP OF TILE.
2. COFFEE, FROZEN DRINK DISPENSER AND YOGURT MACHINES TO COMPLY WITH THE REACH RANGES OR 15" LOW & 48" HIGH PER 2010 ADA STANDARDS, SECTION 308
3. ALL SELF SERVICE STATIONS SHALL BE INSTALLED TO HAVE A MAX. REACH HEIGHT OF 48" AS MEASURED TO THE HIGHEST OPERABLE PART (44" IF REACH 20"-25")
4. DRINKING FOUNTAINS (2010 ADA SECTION 602): THE SPOUT SHALL BE LOCATED 15" MIN. FROM VERTICAL SUPPORT AND 5" MAX FROM THE FRONT EDGE OF THE UNIT, INCLUDING BUMPERS. THE SPOUT SHALL PROVIDE A FLOW OF WATER 4" HIGH MIN AND SHALL BE LOCATED 5" MAX FROM THE FRONT OF THE UNIT. WHERE SPOUTS ARE LOCATED LESS THAN 3" OF THE FRONT OF THE UNIT, THE ANGLE OF THE WATER STREAM SHALL BE 30 DEGREES MAX. (MEASURED HORIZONTALLY FROM THE FACE OF THE UNIT. WHERE SPOUTS ARE LOCATED BETWEEN 3" AND 5" MAX. FROM THE FRONT OF THE UNIT, THE ANGLE OF THE WATER STREAM SHALL BE 15 DEGREES MAX.)
5. DRINKING FOUNTAINS (2010 ADA SECTION 602): DRINKING FOUNTAINS FOR STANDING PERSONS SHALL HAVE A SPOUT HEIGHT OF 38" TO 43" AND SHALL NOT COMPLY WITH ABOVE NOTE.
6. ALL INTERIOR METAL STUDS ARE 3-5/8" U.O.N.
7. ALL GYPSUM BOARD TO BE 5/8" THICK GREENBOARD PREPPED WITH ROMAN PRO-977 ULTRA PRIME PRIMER UNLESS NOTED OTHERWISE.
8. PROVIDE DRYWALL FINISH LEVEL 4 WHERE FLAT PAINTS, LIGHT TEXTURES OR WALLCOVERINGS ARE TO BE APPLIED.
9. PROVIDE DRYWALL FINISH LEVEL 4 WHERE GLOSS, SEMI-GLOSS, ENAMEL, OR NON-TEXTURED FLAT PAINTS ARE SPECIFIED OR WHERE SEVERE LIGHTING CONDITIONS OCCUR.
10. PROVIDE JOINT SEALANT AND JUNCTURE OF ALL DISSIMILAR MATERIALS.
11. INSTALL GREENBOARD ON OUTSIDE FACES OF WALK-IN COOLERS AND FREEZERS:
    A. LIGHTLY SAND SURFACE OF COOLER/FREEZER FACES TO INSURE BONDING OF ADHESIVE.
    B. ADHESIVE TO BE BOSTIK, ULTRA-SET APPROVED EQUAL.
    C. INSTALL GREENBOARD IN FULL BED OF ADHESIVE WITH NOTCHED TROWEL. PROVIDE INSTALLATION IN ACCORDANCE WITH THE ADHESIVE MANUFACTURERS PRINTED INSTRUCTIONS.
12. PROVIDE BLOCKING AS REQUIRED FOR ALL WALL MOUNTED FIXTURES AND EQUIPMENT.

SHEET KEYNOTES

1	EXIT SIGN BY OWNER; COMPLY WITH ADA REQUIREMENTS
2	MILLWORK BY MILLWORK VENDOR
3	LINE OF MILLWORK; PROVIDE VINYL WALL BASE (B-3) AT ALL MILLWORK AT SALES FLOOR
4	CORNER GUARD; WALLGUARD DEFENDER SERIES 2340 - 8' HEIGHT AND 1" UNDRILLED WITH ADHESIVE
5	PLACE CERAMIC TILE BASE UP TO COOLER DOOR FRAME
6	SHEETROCK ENTIRE FACE OF WALK-IN COOLERS AND FREEZER PANELS; SEE GENERAL NOTE #1
7	BULKHEAD AT 10'-0" A.F.F.; REFER TO RCP
8	MARKETING BY OTHERS
9	SWIRL WORLD SIGN
10	STOREFRONT ENTRY AS SCHEDULED BEYOND W/ TRANSOM AND SIDELIGHTS
11	SCHLUTER CORNER GUARD TO BE FULL HEIGHT OF TILE; REFER TO DETAILS ON A502
12	WOOD SLAT DECOR BY OTHERS
13	PROVIDE BLOCKING FOR BOTH CEILING & WALL MOUNTED COMMERCIAL DISPLAYS PER MANUFACTURER RECOMMENDATIONS
14	VINYL GRAPHICS BY OTHERS
15	INSTALL 1/4" GYPSUM WALL BOARD TO TOP OF MILLWORK WALL
16	GC TO INSTALL BLACK FLAT .040 BRAKE METAL W/ HEMMED EDGES IN SPACE BETWEEN BOTTOM OF COOLER DOORS, AT TOP OF BASE TILE, AND IN CORNER ADJACENT TO LAST BEER & WINE COOLER DOOR; EXTEND BRAKE METAL FROM TOP OF CERAMIC TILE BASE TO TOP OF COOLER DOOR; GC TO FIELD VERIFY HEIGHT
17	42" HIGH TILE WAINSCOT BY GC; REF DETAIL ON INTERIOR ELEVATIONS
18	RESTROOM SIGN BY OWNER CONFORMING TO ADA SPECIFICATIONS AND MOUNTING HEIGHT
19	PROVIDE SCHLUTER CORNER GUARD. FULL HEIGHT OF TILE. SEE DETAIL 14/A502.
20	PROVIDE SCHLUTER CORNER GUARD. SEE DETAIL 16/A502

APPLICABLE SPB(s): 26-0101

RaceTrac.
COPYRIGHT NOTICE
THESE PLANS ARE SUBJECT TO FEDERAL COPYRIGHT LAWS; ANY USE OF SAME WITHOUT THE EXPRESSED WRITTEN PERMISSION OF RACETRAC INC. IS PROHIBITED. 2026 RACETRAC INC.

DESIGN PROFESSIONALS
GPD GROUP
Professional Corporation
520 S. MAIN STREET, STE 2531
AKRON, OH 44311

ISSUE/REVISION RECORD

DATE	DESCRIPTION
05/21/26	PERMIT SET

RaceTrac.

PROJECT NAME
FORSYTH

FORSYTH
GA 31029
295 HAROLD G CLARKE PKWY

RACETRAC STORE NUMBER
#1828

PROTOTYPE SERIES TC
2026 RH MO 0105

PLAN MODIFICATION NOTICE
SPB NO. 0105 DATE 05/01/26


STANDARD PLAN BULLETINS (SPB) MODIFY THE PROTOTYPE SERIES SET NOTED ABOVE. THE LISTED SPB REPRESENTS THE LATEST MODIFICATION INCORPORATED TO THIS PROTOTYPE SERIES SET AT ORIGINAL RELEASE. THE ISSUE/ REVISION RECORD COLUMN ABOVE LISTS ANY REVISIONS OR SPB INCORPORATED IN THIS SET AFTER THE ORIGINAL RELEASE. CONTACT RACETRAC ENGINEERING AND CONSTRUCTION FOR ANY SUBSEQUENT BULLETINS NOT INCORPORATED HEREIN.

PROFESSIONAL SEAL
STATE OF GEORGIA
N. Bailey
NATASHA M. BAILEY
CERTIFICATE NO. RIXTHER
REGISTERED ARCHITECT
05/21/26

PROJECT NUMBER
2026157.29

SHEET TITLE
INTERIOR ELEVATIONS


SHEET NUMBER
A501

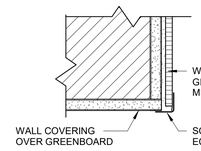


16 TILE TO GYP CORNER DETAIL
3" = 1'-0"




15 TILE TO GYP CORNER DETAIL
3" = 1'-0"

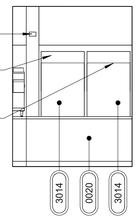


10 FCB REAR ELEV.
1/4" = 1'-0"

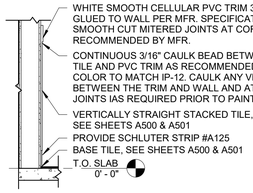


9 WAINSCOT DETAIL
1/2" = 1'-0"

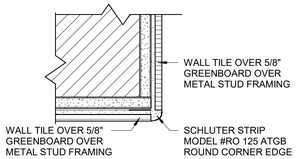


14 TILE TO TILE CORNER DETAIL
3" = 1'-0"

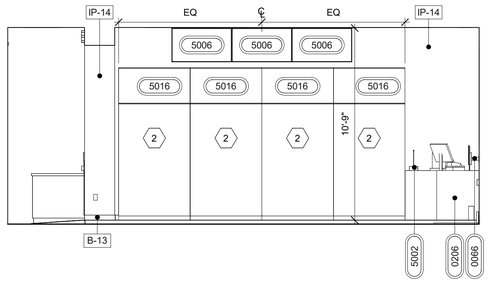


13 CIGARETTE FIXTURE ELEVATION
1/4" = 1'-0"

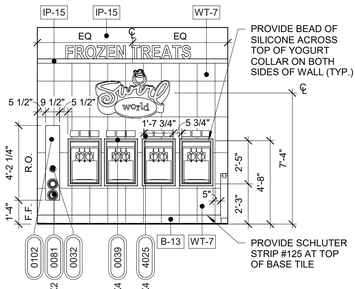


12 YOGURT WALL ELEVATION
1/4" = 1'-0"

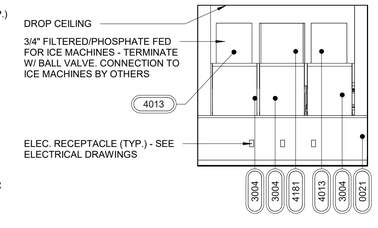


11 B.O.H. FOUNTAIN AREA
1/4" = 1'-0"

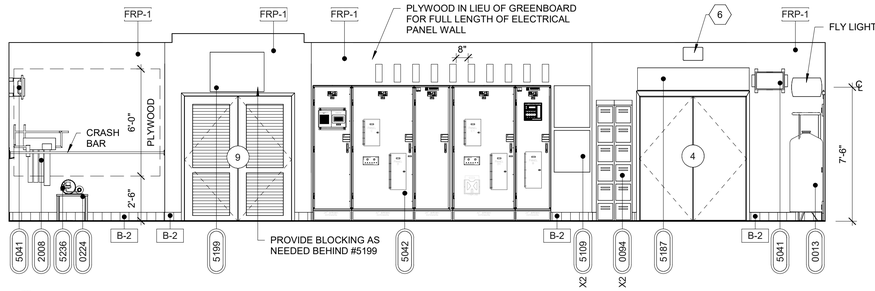


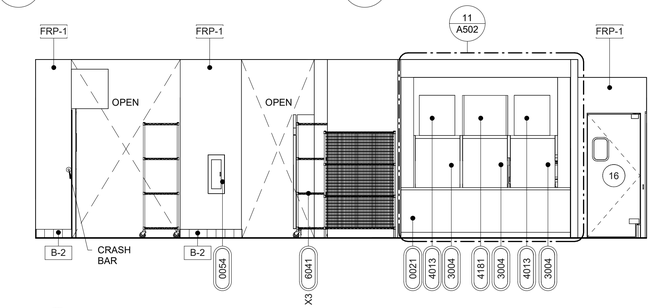


8 DRY GOODS RECEIVING BACK OF HOUSE
1/4" = 1'-0"

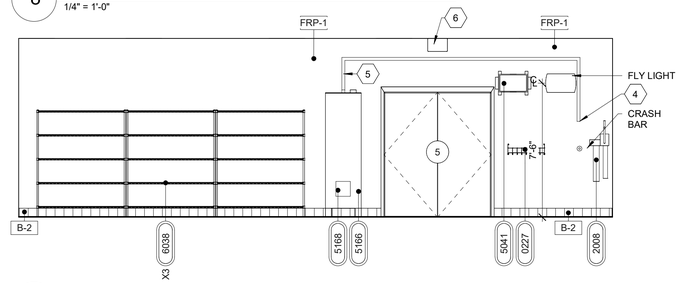


7 DRY GOODS RECEIVING BACK OF HOUSE
1/4" = 1'-0"

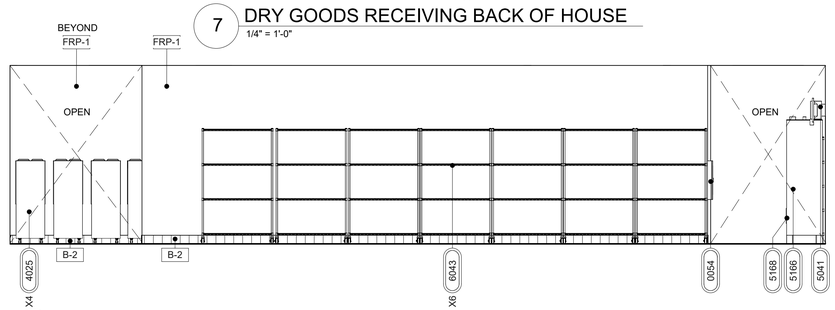


6 DRY GOODS RECEIVING BACK OF HOUSE
1/4" = 1'-0"

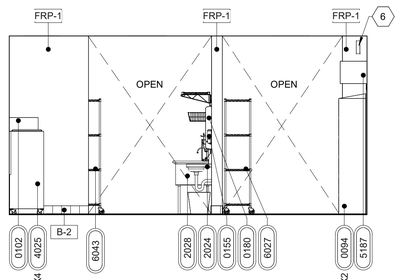


4 BACK OF HOUSE
1/4" = 1'-0"

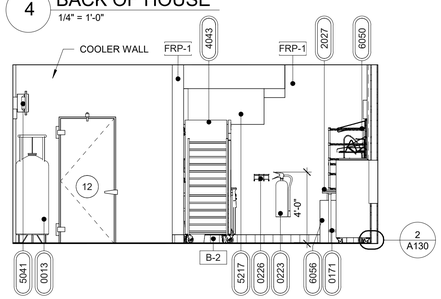

2 BACK OF HOUSE
1/4" = 1'-0"

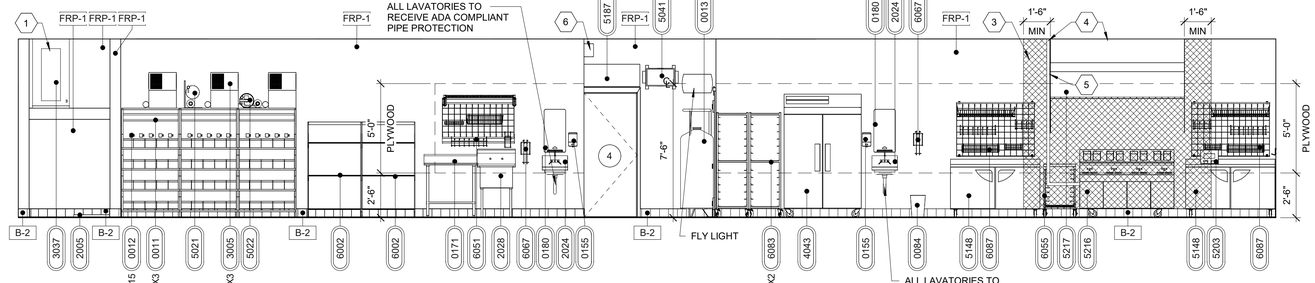

3 BACK OF HOUSE
1/4" = 1'-0"

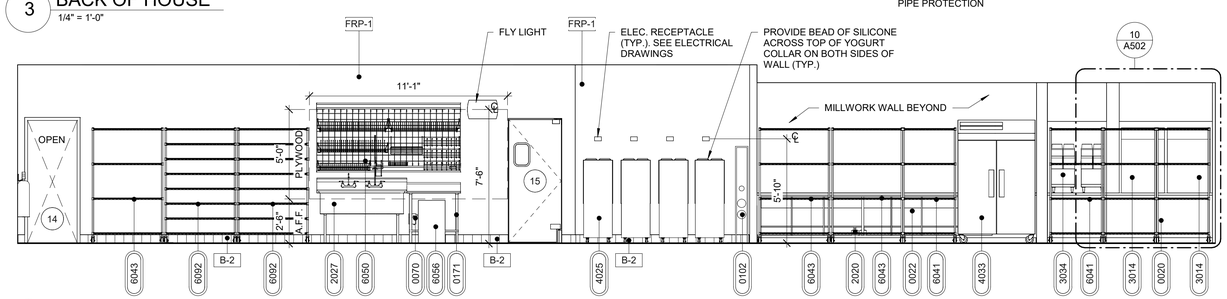

1 BACK OF HOUSE
1/4" = 1'-0"

GENERAL NOTES

1. ALL FINISH FLOOR ELEVATIONS TAKEN FROM TOP OF TILE.
2. COFFEE, FROZEN DRINK DISPENSER AND YOGURT MACHINES TO COMPLY WITH THE REACH RANGES OR 15" LOW AND 48" HIGH PER 2010 STANDARDS, SECTION 9045.1
3. ALL SELF SERVICE STATIONS SHALL BE INSTALLED TO HAVE A MAX. REACH HEIGHT OF 48" AS MEASURED TO THE HIGHEST OPERABLE PART (44" IF REACH 20"-25")
4. DRINKING FOUNTAINS (2010 S.A.D. 602): THE SPOUT SHALL BE LOCATED 15" MIN. FROM VERTICAL SUPPORT AND 5" MAX FROM THE FRONT EDGE OF THE UNIT, INCLUDING BUMPERS. THE SPOUT SHALL PROVIDE A FLOW OF WATER 4" HIGH MIN AND SHALL BE LOCATED 5" MAX FROM THE FRONT OF THE UNIT. WHERE SPOUTS ARE LOCATED LESS THAN 3" OF THE FRONT OF THE UNIT, THE ANGLE OF THE WATER STREAM SHALL BE 30 DEGREES MAX. (MEASURED HORIZONTALLY FROM THE FACE OF THE UNIT. WHERE SPOUTS ARE LOCATED BETWEEN 3" AND 5" MAX. FROM THE FRONT OF THE UNIT, THE ANGLE OF THE WATER STREAM SHALL BE 15 DEGREES MAX.)
5. DRINKING FOUNTAINS (2010 S.A.D. 602): DRINKING FOUNTAINS FOR STANDING PERSONS SHALL HAVE A SPOUT HEIGHT OF 38" TO 43" AND SHALL NOT COMPLY WITH ABOVE NOTE.
6. ALL INTERIOR METAL STUDS ARE 3-5/8" U.O.N.
7. ALL GYPSUM BOARD TO BE 5/8" THICK GREENBOARD PREPPED WITH KILTZ PRIMER UNLESS NOTED OTHERWISE.
8. PROVIDE DRYWALL FINISH LEVEL 4 WHERE FLAT PAINTS, LIGHT TEXTURES OR WALLCOVERINGS ARE TO BE APPLIED.
9. PROVIDE DRYWALL FINISH LEVEL 4 WHERE GLOSS, SEMI-GLOSS, ENAMEL, OR NON-TEXTURED FLAT PAINTS ARE SPECIFIED OR WHERE SEVERE LIGHTING CONDITIONS OCCUR.
10. PROVIDE JOINT SEALANT AND JUNCTURE OF ALL DISSIMILAR MATERIALS.
11. INSTALL GYPSUM BOARD ON OUTSIDE FACES OF WALK-IN COOLERS AND FREEZERS:
    - A. LIGHTLY SAND SURFACE OF COOLER/FREEZER FACES TO INSURE BONDING OF ADHESIVE.
    - B. ADHESIVE TO BE BOSTIK, ULTRA-SET APPROVED EQUAL.
    - C. INSTALL GYPSUM BOARD IN FULL BED OF ADHESIVE WITH NOTCHED TROWEL. PROVIDE INSTALLATION IN ACCORDANCE WITH THE ADHESIVE MANUFACTURERS PRINTED INSTRUCTIONS.
    - D. PROVIDE BLOCKING AS REQUIRED FOR ALL WALL MOUNTED FIXTURES AND EQUIPMENT.

SHEET KEYNOTES

1	WATER HEATER ON SHELF; REF 2/A152 FOR HEIGHT OF SHELF.
2	PAINT IP-14 BEHIND AND ABOVE CIGARETTE FIXTURES.
3	HATCHED AREA INDICATES LOCATION OF STAINLESS STEEL PANELS. EXTEND MINIMUM OF 18" BEYOND EDGE OF HOOD, FULL WALL HEIGHT. PROVIDED AND INSTALLED BY GC.
4	SEALANT AROUND PENETRATIONS THROUGH CEILING TILES.
5	COORDINATE OIL TANK LINES WITH VENDOR.
6	EXIT SIGN.

APPLICABLE SPB(s): 26-0101, 26-0105

RaceTrac.
COPYRIGHT NOTICE
THESE PLANS ARE SUBJECT TO FEDERAL COPYRIGHT LAWS; ANY USE OF SAME WITHOUT THE EXPRESSED WRITTEN PERMISSION OF RACETRAC INC. IS PROHIBITED. 2026 RACETRAC INC.

DESIGN PROFESSIONALS
GPD GROUP
Professional Corporation
520 S. MAIN STREET, STE 2531
AKRON, OH 44311

ISSUE/REVISION RECORD

DATE	DESCRIPTION
05/21/26	PERMIT SET

RaceTrac.

PROJECT NAME
FORSYTH

FORSYTH
GA 31029
295 HAROLD G CLARKE PKWY

RACETRAC STORE NUMBER
#1828

PROTOTYPE SERIES TC
2026 RH MO 0105

PLAN MODIFICATION NOTICE
SPB NO. 0105 DATE 05/01/26


STANDARD PLAN BULLETINS (SPB) MODIFY THE PROTOTYPE SERIES SET NOTED ABOVE. THE LISTED SPB REPRESENTS THE LATEST MODIFICATION INCORPORATED TO THIS PROTOTYPE SERIES SET AT ORIGINAL RELEASE. THE ISSUE/ REVISION RECORD COLUMN ABOVE LISTS ANY REVISIONS OR SPB INCORPORATED IN THIS SET AFTER THE ORIGINAL RELEASE. CONTACT RACETRAC ENGINEERING AND CONSTRUCTION FOR ANY SUBSEQUENT BULLETINS NOT INCORPORATED HEREIN.

PROFESSIONAL SEAL
STATE OF GEORGIA
NATASHA M. BAILEY
CERTIFICATE NO. PA017686
REGISTERED ARCHITECT
05/21/26


PROJECT NUMBER
2026157.29

SHEET TITLE
INTERIOR ELEVATIONS


SHEET NUMBER
A502

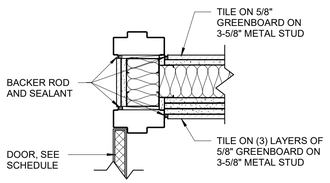


10 AMBULATORY WALL
1 1/2" = 1'-0"

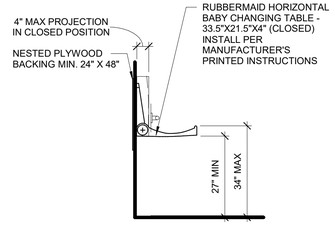


9 BABY CHANGING STATION
1/2" = 1'-0"

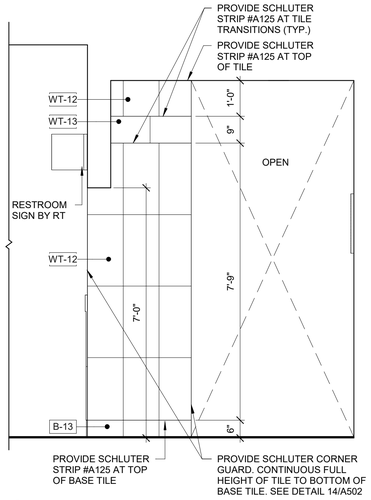


8 MEN'S RESTROOM
1/2" = 1'-0"

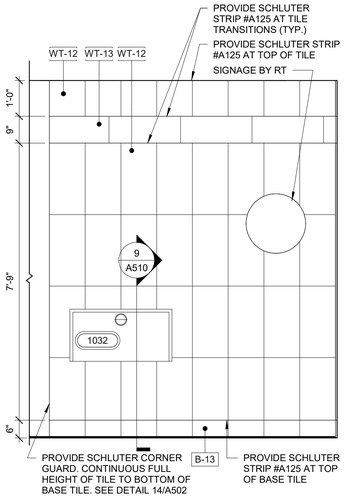


7 MEN'S RESTROOM
1/2" = 1'-0"

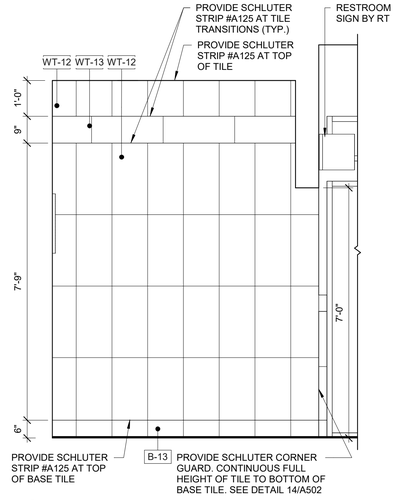


6 MEN'S RESTROOM
1/2" = 1'-0"

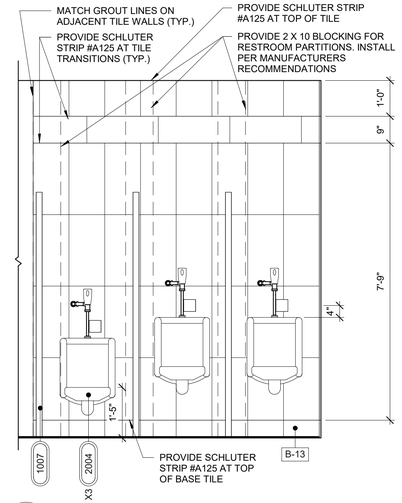


5 MEN'S RESTROOM
1/2" = 1'-0"

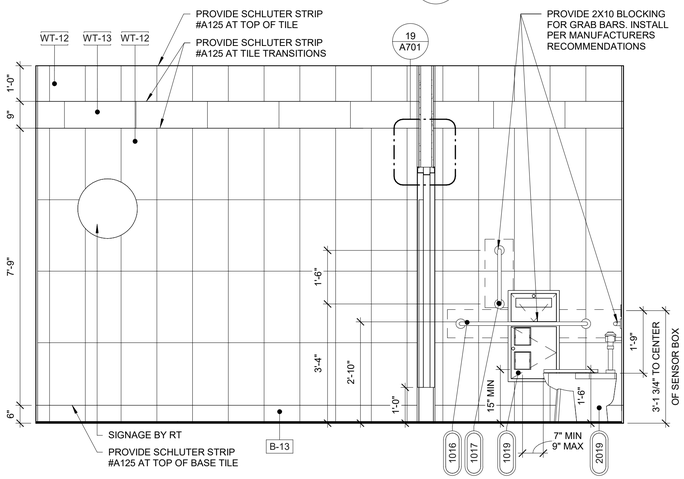


4 MEN'S RESTROOM
1/2" = 1'-0"

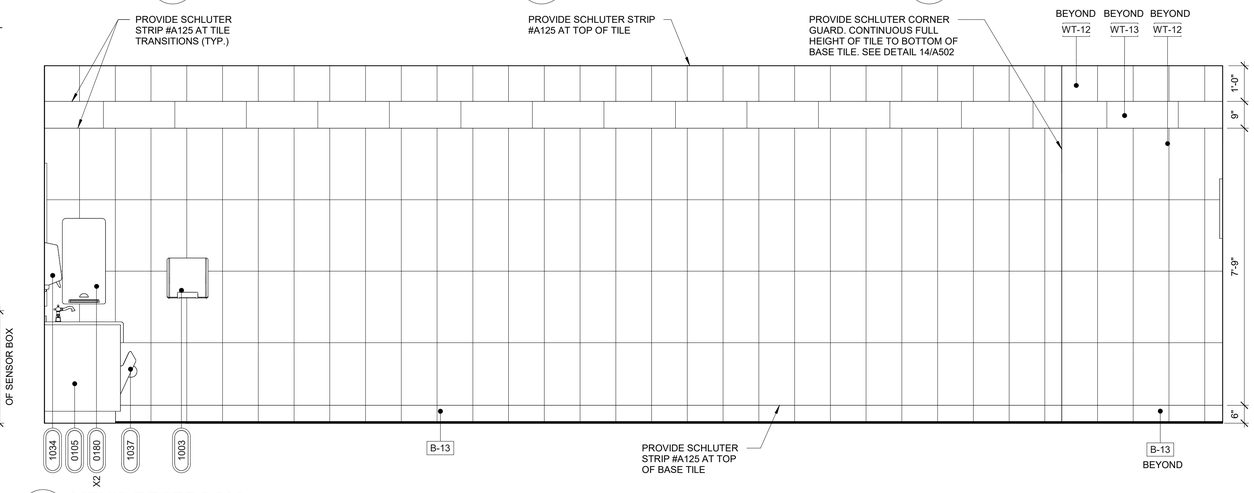

3 MEN'S RESTROOM
1/2" = 1'-0"

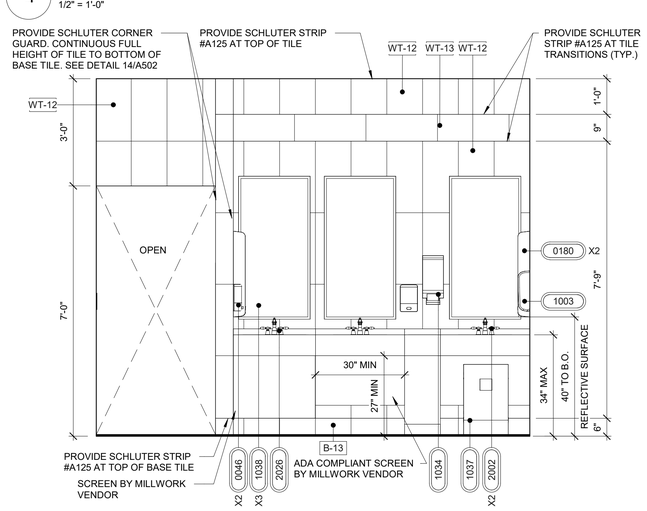

2 MEN'S RESTROOM
1/2" = 1'-0"

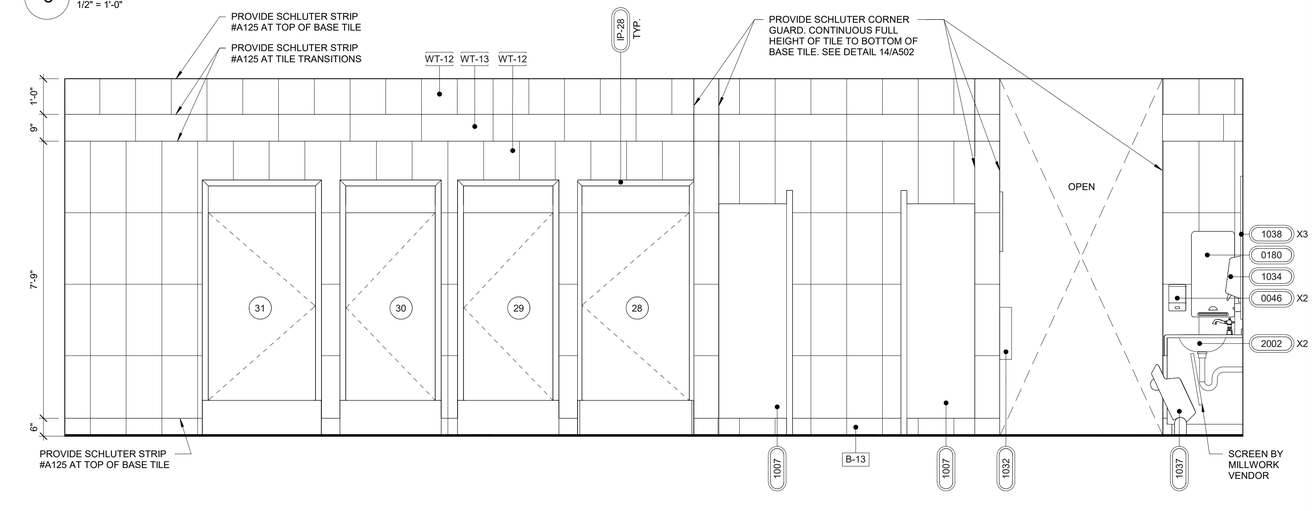

1 MEN'S RESTROOM
1/2" = 1'-0"

GENERAL NOTES

1. RESTROOM PARTITION TO BE PROVIDED BY OWNER.
2. SEE A141 FOR EQUIPMENT & FIXTURE SCHEDULE.
3. SEE A001 FOR ACCESSIBILITY DETAILS.
4. PROVIDE BLOCKING AS REQUIRED FOR ALL WALL MOUNTED FIXTURES AND EQUIPMENT.
5. START WALL TILE LAYOUT AT TOP. CUT TILES TO BE AT BOTTOM OF WALL.

APPLICABLE SPB(s): 26-0105

RaceTrac.
COPYRIGHT NOTICE
THESE PLANS ARE SUBJECT TO FEDERAL COPYRIGHT LAWS: ANY USE OF SAME WITHOUT THE EXPRESSED WRITTEN PERMISSION OF RACETRAC INC. IS PROHIBITED. 2026 RACETRAC INC.

DESIGN PROFESSIONALS

GPD GROUP
Professional Corporation
520 S. MAIN STREET, STE 2531
AKRON, OH 44311

ISSUE/REVISION RECORD

DATE	DESCRIPTION
05/21/26	PERMIT SET

RaceTrac.

PROJECT NAME
FORSYTH

FORSYTH
GA 31029
295 HAROLD G CLARKE PKWY

RACETRAC STORE NUMBER
#1828

PROTOTYPE SERIES TC
2026 RH MO 0105

PLAN MODIFICATION NOTICE
SPB NO. 0105 **DATE** 05/01/26

STANDARD PLAN BULLETINS (SPB) MODIFY THE PROTOTYPE SERIES SET NOTED ABOVE. THE LISTED SPB REPRESENTS THE LATEST MODIFICATION INCORPORATED TO THIS PROTOTYPE SERIES SET AT ORIGINAL RELEASE. THE ISSUE/ REVISION RECORD COLUMN ABOVE LISTS ANY REVISIONS OR SPB INCORPORATED IN THIS SET AFTER THE ORIGINAL RELEASE. CONTACT RACETRAC ENGINEERING AND CONSTRUCTION FOR ANY SUBSEQUENT BULLETINS NOT INCORPORATED HEREIN.


PROFESSIONAL SEAL




PROJECT NUMBER
2026157.29

SHEET TITLE
RESTROOM ELEVATIONS


SHEET NUMBER
A510

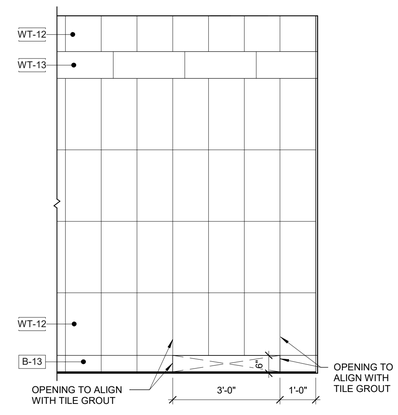


10 TYP. OPENING @ RR WALLS
1/2" = 1'-0"

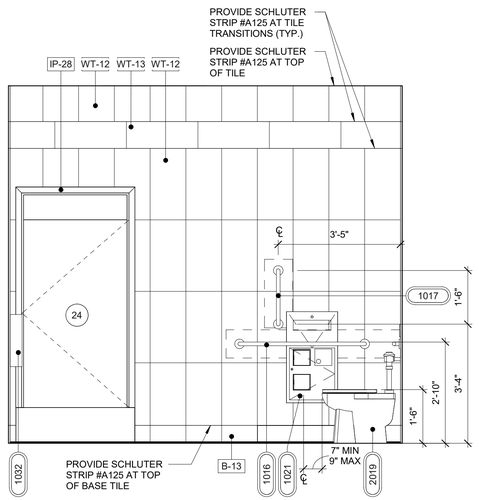


9 WOMEN'S RESTROOM
1/2" = 1'-0"

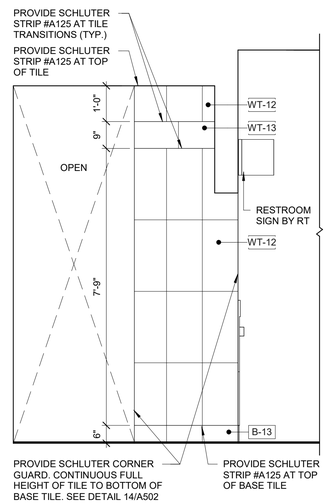

8 WOMEN'S RESTROOM
1/2" = 1'-0"

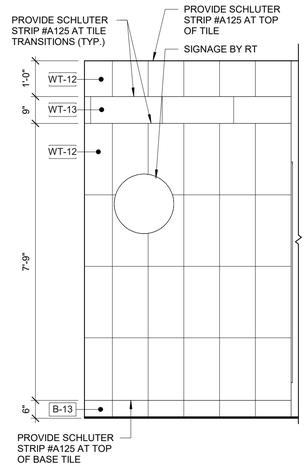

7 WOMEN'S RESTROOM
1/2" = 1'-0"

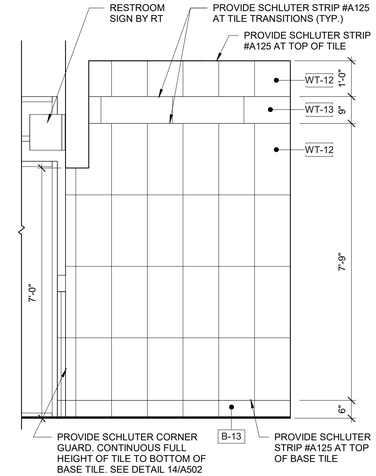


6 WOMEN'S RESTROOM
1/2" = 1'-0"


5 WOMEN'S RESTROOM
1/2" = 1'-0"


4 WOMEN'S RESTROOM
1/2" = 1'-0"

3 WOMEN'S RESTROOM
1/2" = 1'-0"

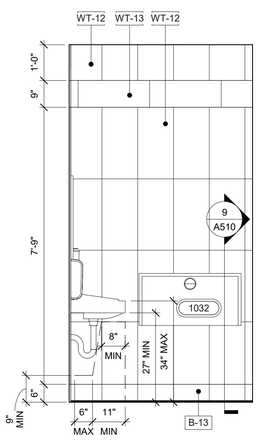

2 WOMEN'S RESTROOM
1/2" = 1'-0"

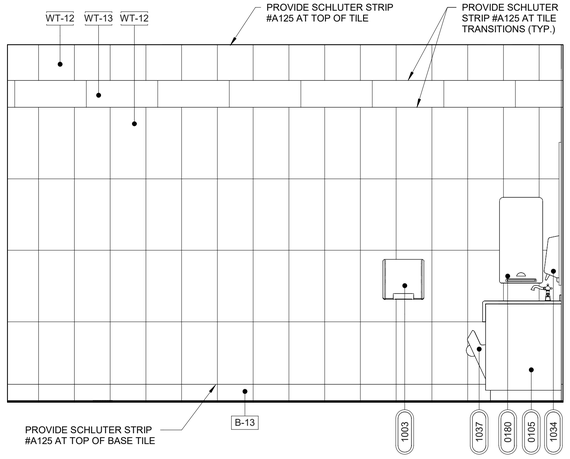

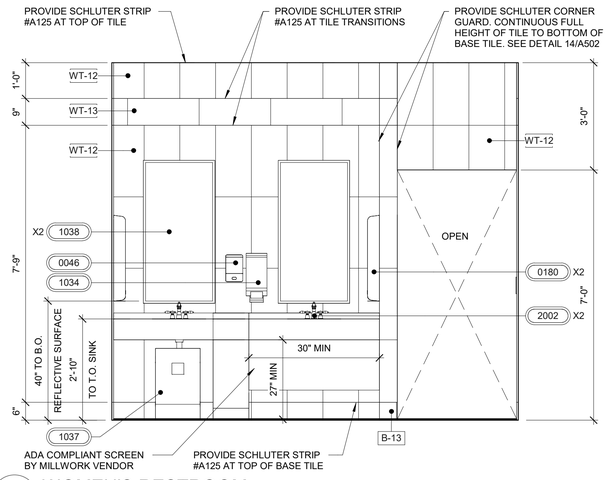

1 WOMEN'S RESTROOM
1/2" = 1'-0"

GENERAL NOTES

1. RESTROOM PARTITION TO BE PROVIDED BY OWNER.
2. SEE A141 FOR EQUIPMENT & FIXTURE SCHEDULE.
3. SEE A001 FOR ACCESSIBILITY DETAILS.
4. PROVIDE BLOCKING AS REQUIRED FOR ALL WALL MOUNTED FIXTURES AND EQUIPMENT.
5. START WALL TILE LAYOUT AT TOP. CUT TILES TO BE AT BOTTOM OF WALL.

APPLICABLE SPB(s): 26-0105

RaceTrac.
COPYRIGHT NOTICE
THESE PLANS ARE SUBJECT TO FEDERAL COPYRIGHT LAWS; ANY USE OF SAME WITHOUT THE EXPRESSED WRITTEN PERMISSION OF RACETRAC INC. IS PROHIBITED. 2026 RACETRAC INC.

DESIGN PROFESSIONALS

GPD GROUP
Professional Corporation
520 S. MAIN STREET, STE 2531
AKRON, OH 44311

ISSUE/REVISION RECORD

DATE	DESCRIPTION
05/21/26	PERMIT SET

RaceTrac.

PROJECT NAME

FORSYTH

FORSYTH
GA 31029
295 HAROLD G CLARKE PKWY

RACETRAC STORE NUMBER

#1828

PROTOTYPE SERIES TC

2026 RH MO 0105

PLAN MODIFICATION NOTICE

SPB NO. 0105 **DATE** 05/01/26

STANDARD PLAN BULLETINS (SPB) MODIFY THE PROTOTYPE SERIES SET NOTED ABOVE. THE LISTED SPB REPRESENTS THE LATEST MODIFICATION INCORPORATED TO THIS PROTOTYPE SERIES SET AT ORIGINAL RELEASE. THE ISSUE/ REVISION RECORD COLUMN ABOVE LISTS ANY REVISIONS OR SPB INCORPORATED IN THIS SET AFTER THE ORIGINAL RELEASE. CONTACT RACETRAC ENGINEERING AND CONSTRUCTION FOR ANY SUBSEQUENT BULLETINS NOT INCORPORATED HEREIN.

PROFESSIONAL SEAL

STATE OF GEORGIA
N. Bailey
NATASHA M. BAILEY
CERTIFICATE NO. RA017955
REGISTERED ARCHITECT
05/21/26

PROJECT NUMBER
2026157.29

SHEET TITLE

RESTROOM ELEVATIONS

SHEET NUMBER

A511