
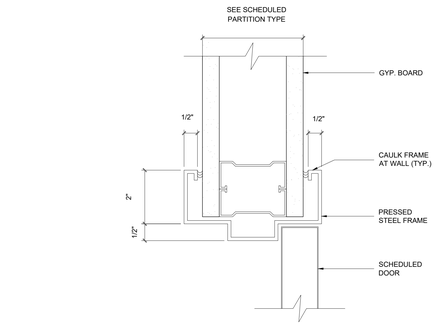



PRESSED STEEL HEADER DETAIL

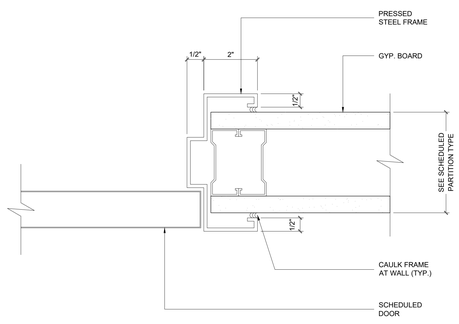

PRESSED STEEL H.M. FRAME DETAIL

DOOR FRAME TYPE 'A'


DOOR FRAME TYPE — 3" = 1'-0" — 9

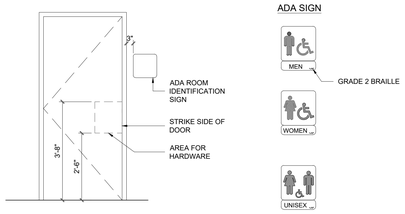


NOTES
1. CHARACTERS AND SYMBOLS SHALL CONTRAST WITH THEIR BACKGROUND.
2. IDENTIFICATION SYMBOLS ARE TO BE CENTERED ON DOOR 60" ABOVE FLOOR AND ARE TO BE DISTINCTLY DIFFERENT FROM THE DOOR IN COLOUR AND CONTRAST.
3. PROVIDE ROOM IDENTIFICATION SIGN ON LATCH SIDE OF DOOR.
4. LETTERS AND NUMBERS ON SIGNS SHALL BE RAISED 1/32" MIN., SHALL BE A MIN. OF 5/8" HIGH, A MAX. OF 2" HIGH, AND SHALL BE SANS-SERIF UPPERCASE CHARACTERS ACCOMPANIED BY CONTRACTED GRADE 2 BRAILLE.

RESTROOM SIGNAGE — - — 8


NOT USED — 1/2" - 1'-0" — 7

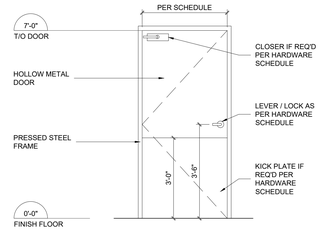


DOOR TYPE 5 — 1/2" = 1'-0" — 6

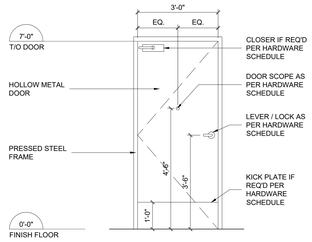

DOOR TYPE 4 — 1/2" = 1'-0" — 5

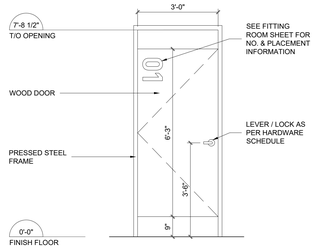

DOOR TYPE 3 — 1/2" = 1'-0" — 4

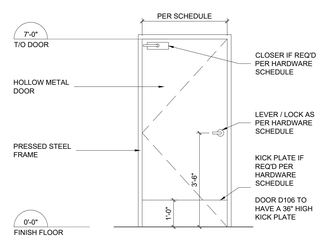

DOOR TYPE 2 — -- — 3

DOOR #	LOCATION	DOOR TYPE	DOOR				FRAME		HARDWARE	REMARKS
			MATERIAL	WIDTH	HEIGHT	FINISH	MATERIAL	FINISH	TYPE	
D101	STOREFRONT ENTRANCE	EXISTING								
D102	STOREFRONT DOOR	EXISTING								
D103 - D105	FITTING ROOMS	3	WOOD	3'-0"	6'-3"	P-2	H.M.	P-2	A	INSTALL NEW DOOR NUMBERS. SEE A310 FOR NUMBERING AND PLACEMENT INFORMATION.
D106	(E) SALES AREA / BOH STOCKROOM VESTIBULE	EX	EX	EX	EX	EX	EX	EX	EX	
D107	(E) BOH STOCKROOM / VESTIBULE	EX	EX	EX	EX	EX	EX	EX	EX	
D108	VM CLOSET	EX	EX	EX	EX	EX	EX	EX	EX	
D109 - D110	RESTROOM #1 & #2	2	H.M.	3'-0"	7'-0"	P-3	H.M.	P-3	D	
D111	MANAGER'S OFFICE	4	H.M.	3'-0"	7'-0"	P-3	H.M.	P-3	B	
D112	SALES AREA / BOH DOOR	5	H.M.	3'-0"	7'-0"	P-1 ON SALES SIDE / P-3 ON BOH SIDE	H.M.	P-1 ON SALES SIDE / P-3 ON BOH SIDE	C	PROVIDE RODENT BLOCKING SWEEP ON BOTTOM EDGE OF DOOR.
D113, D114	(E) RECEIVING AREA/BOH	EX	EX	EX	EX	EX	EX	EX	EX	

DOOR NOTES:
1. ALL EGRESS/ EXIT DOORS SHALL BE READILY OPERABLE FROM THE EGRESS SIDE WITHOUT THE USE OF A KEY OR SPECIAL KNOWLEDGE OR WITHOUT REQUIRING THE ABILITY TO GRASP THE DOOR HARDWARE.
2. ANY DOOR THAT IS PART OF THE EXIT SYSTEM IS TO BE PROVIDED WITH A PERMANENT VISIBLE, DURABLE SIGN ON ITS HEADER FRAME STATING " THIS DOOR TO REMAIN UNLOCKED WHENEVER THIS BUILDING IS OCCUPIED".
3. ANY DOOR THAT IS PART OF THE EXIT SYSTEM IS TO BE PROVIDED WITH A TACTILE EXIT SIGN
4. ALL ACCESSIBLE ENTRANCES SHALL BE IDENTIFIED WITH A MINIMUM OF ONE INTERNATIONAL SYMBOL OF ACCESSIBILITY, TO BE VISIBLE TO PERSONS ALONG APPROACHING CIRCULATION.
5. DOOR ASSEMBLIES PROVIDING ACCESS SHALL OPERATE WHEN A FORCE OF NOT MORE THAN 38N FOR EXTERIOR DOORS AND NOT MORE THAN 22N FOR INTERIOR DOORS IS APPLIED AT THE HANDLE, PUSH PLATE OR LATCH-RELEASING DEVICE, EXCEPT FOR LOCATIONS WHERE GREATER PRESSURES ARE REQUIRED TO ENSURE PROPER BUILDING FUNCTION.
6. GENERAL CONTRACTOR TO VERIFY PROPER FUNCTIONING, LATCHING, LOCKING, AND SEALING (WHERE APPLICABLE) OF ALL EXISTING PERSONNEL AND ROLL-UP DOORS. GENERAL CONTRACTOR IS TO SERVICE / REPAIR ANY DOORS NOT IN PROPER OPERATING CONDITION.
7. CONSTRUCTION CORE LOCKSETS, PURCHASED THROUGH REQUIRED OWNER'S VENDOR AND INSTALLED BY THE GC. FINAL LOCKSET CORES TO BE SUPPLIED AND INSTALLED BY OWNER.

DOOR SCHEDULE — - — 2

	LOCATION	ITEM	DESCRIPTION	FINISH	MANUFACTURER	SUPP. BY		INSTALL BY		REMARKS
						G.C.	TEN.	G.C.	TEN.	
SET 'A'	FITTING ROOMS (D103 - D105)	HINGES	2 (QTY.) 4 1/2"X4 1/2", 2060R, SPRING HINGE (TOP & BOTTOM HINGE)	26D	STANLEY	●		●		
		HINGE	4 1/2"X4 1/2", F179 (MIDDLE HINGE)	26D	STANLEY	●		●		
		STOP	WALL BUMPER 411 R-W	32D	IVES	●		●		
		LEVER	GRADE 1 STOREROOM (NON I CORE)	26D		●		●		ALL FITTING ROOM DOORS TO HAVE ONE MASTER KEY WITH 10 COPIES
SET 'B'	MANAGER'S OFFICE (D111)	HINGES	3 (QTY.) 4 1/2" X 4 1/2", 2060	26D	STANLEY	●		●		
		LEVER	GRADE 1 STOREROOM (WITH I CORE)	26D	*CAL ROYAL	●		●		
		CLOSER	MODEL 4041	AL	LCN	●		●		
		SCOPE	2 (QTY.) DOOR SCOPES	AL.S		●		●		
		STOP	WALL BUMPER 411 R-W	32D	IVES	●		●		
SET 'C'	SALES AREA/ BOH DOOR (D112)	HINGES	3 (QTY.) 4 1/2" X 4 1/2", 2060	26D	STANLEY	●		●		
		LEVER	PASSAGE TYPE		STANLEY	●		●		
		CLOSER	MODEL 4041	AL	LCN	●		●		
		STOP	WALL BUMPER 411 R-W	32D	IVES	●		●		
		KICKPLATE	36"X34" 32D (PRE-ASSEMBLIED BY ELIASON)	32D	ELIASON	●		●		
SET 'D'	RESTROOM (D109 & D110)	HINGES	3 (QTY.) 4 1/2"X4 1/2", FBB179 NRP 180° HINGE	26D	STANLEY	●		●		
		LEVER	GRADE 1 PRIVACY	26D		●		●		
		STOP	WALL BUMPER 411 R-W	32D	IVES	●		●		
		KICKPLATE	12"X34"	3D	ROCKWOOD	●		●		

NOTE:
IF DOUBLE DOORS HAVE MULTIPLE LOCKS ALL HOUSINGS EXCEPT FOR THE MAIN SHALL BE BLANK.
G.C. TO CONFIRM THAT EXTERIOR DOORS WILL ACCOMMODATE LARGE FORMAT CORE FOR ALEN SECURITY.

HARDWARE NOTES:
1. ALL DOOR HARDWARE TO BE LEVER TYPE TO MEET ADA REQUIREMENTS.
2. USE WELDED DOOR BUCKS ONLY. DO NOT USE KNOCK DOWN TYPE.
3. DOOR SCOPE TO BE INSTALLED AT 54" A.F.F.
4. DOOR LATCHES AND LOCKSETS SHALL BE BELOW 48", TYP.
5. ALL DOORS TO BE FITTED WITH DOOR SILENCERS.

HARDWARE SCHEDULE — - — 1

No.	Revisions	Date
3	ISSUED FOR PERMIT	10 NOV 2026
2	ISSUED FOR LANDLORD REVIEW	29 OCT 2026
1	ISSUED FOR CLIENT REVIEW	15 OCT 2026

"ALL DRAWINGS, SPECIFICATIONS AND RELATED DOCUMENTS ARE THE COPYRIGHT PROPERTY OF THE ARCHITECT AND MUST BE RETURNED UPON REQUEST. REPRODUCTION OF DRAWINGS, SPECIFICATIONS AND RELATED DOCUMENTS IN PART OR WHOLE IS FORBIDDEN WITHOUT THE ARCHITECTS WRITTEN PERMISSION."

CONTRACTOR MUST CHECK AND VERIFY ALL DIMENSIONS ON THE JOB.

COREARCHITECTS
CORE ARCHITECTS INC.
130 QUEENS QUAY EAST, SUITE 700, WEST TOWER
TORONTO, ON CANADA M5A 0P6
T +1 416 343 0400 • F +1 416 343 0401
INFO@COREARCHITECTS.COM
WWW.COREARCHITECTS.COM

ADIDAS PREMIUM OUTLET COLLECTION
NORTH GEORGIA PREMIUM OUTLETS
800 GEORGIA 400 S, DAWSONVILLE, GA, 30534, US

N
CONSTRUCTION NORTH

2026-11-10

Drawn: MN	Scale: AS NOTED
Checked: S.W.	Date: OCT 2026

Title: DOOR & HARDWARE SCHEDULES

Project No.: 26-108
Drawing No.: **A101A**

NOT USED

-

5

NOT USED

-

4

LEGEND

-

3

LIFE-SAFETY LEGEND


SYMBOL	SPECIFICATION
	EMERGENCY LIGHTING PLACEMENT (SEE MEP DRAWINGS FOR DETAILS)
	DIRECTION OF EXIT
	FURTHEST POINT OF TRAVEL DISTANCE
	MAIN EXIT DISCHARGE
FE	FIRE EXTINGUISHER LOCATION. EXTINGUISHER TO HAVE MINIMUM RATING OF 2-A/10BC. G.C. TO LOCATE SO THAT MAXIMUM DISTANCE BETWEEN THEM IS NO MORE THAN 75'-0". COORDINATE EXACT LOCATION WITH OWNER'S PROJECT MANAGER & FIRE MARSHAL. MOUNT WITH NO HIGHER THAN 48" AFF.
FA	WALL MOUNTED FIRE ALARM HORN/STROBE (SEE MEP DRAWINGS FOR DETAILS)
FA	WALL MOUNTED FIRE ALARM STROBE (SEE MEP DRAWINGS FOR DETAILS)
EXIT	EMERGENCY EXIT SIGNS. (SEE MEP DRAWINGS FOR DETAILS)
	FIRE EXTINGUISHERS

GENERAL NOTES

-

2

1. THIS PLAN IS FOR INFORMATIONAL PURPOSES ONLY. ALL FIXTURES WILL BE SUPPLIED AND INSTALLED BY THE G.C. MAINTAIN A MIN. 44" CLEAR PATH BETWEEN EXIT DOORS AT ALL TIMES. MAINTAIN A 3'-0" CLEAR PATH BEWEEN FLOOR FIXTURES AND AT PERIMETERFLOOR FIXTURES DURING FINAL INSTALL UNLESS OTHERWISE NOTED.
2. COORDINATE PATH OF EGRESS WITH E.C. VERIFY EXIT SIGNS MATCH PATH OF EGRESS. REPORT ANY DISCREPANCIES TO ARCHITECT OR ENGINEER PRIOR TO ROUGH-IN.
3. VERIFY ALL DIMENSIONS OF MILLWORK, FIXTURES AND FITTING ROOM FIXTURES AND DOORS WITH ADIDAS PRIOR TO LAYOUT.
4. G.C. SHALL NOT INSTALL ANYTHING DIRECTLY BELOW ADA SIGNAGE.

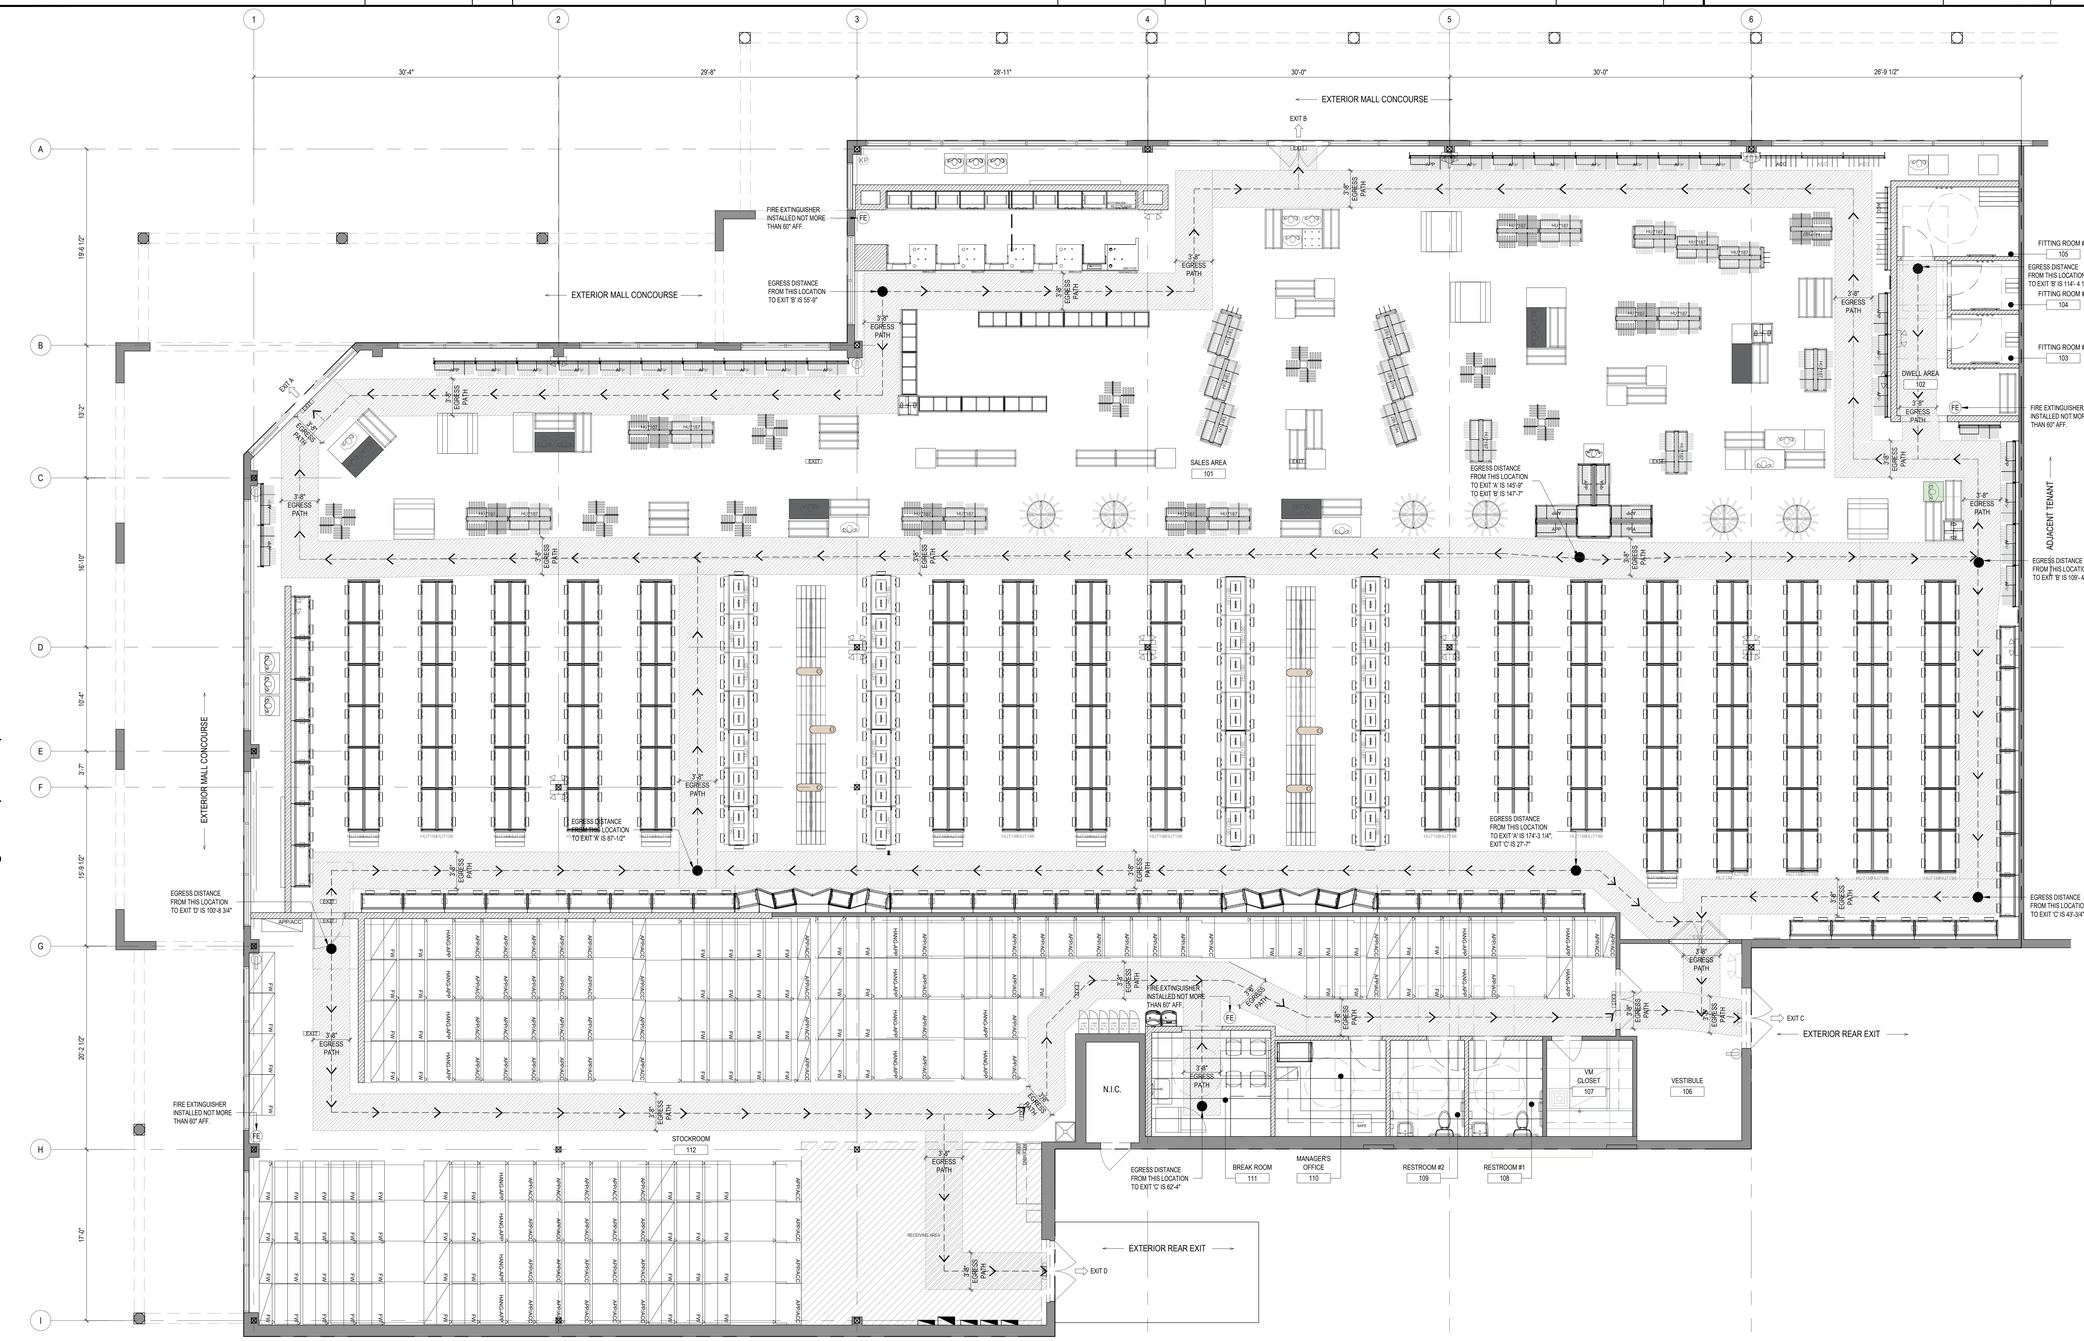

No.	Revisions	Date
3	ISSUED FOR PERMIT	10 NOV 2026
2	ISSUED FOR LANDLORD REVIEW	29 OCT 2026
1	ISSUED FOR CLIENT REVIEW	15 OCT 2026

"ALL DRAWINGS, SPECIFICATIONS AND RELATED DOCUMENTS ARE THE COPYRIGHT PROPERTY OF THE ARCHITECT AND MUST BE RETURNED UPON REQUEST. REPRODUCTION OF DRAWINGS, SPECIFICATIONS AND RELATED DOCUMENTS IN PART OR WHOLE IS FORBIDDEN WITHOUT THE ARCHITECTS WRITTEN PERMISSION."

CONTRACTOR MUST CHECK AND VERIFY ALL DIMENSIONS ON THE JOB.

COREARCHITECTS
CORE ARCHITECTS INC.
130 QUEENS QUAY EAST, SUITE 700, WEST TOWER
TORONTO, ON CANADA M5A 0P6
T +1 416 343 0400 • F +1 416 343 0401
INFO@COREARCHITECTS.COM
WWW.COREARCHITECTS.COM

ADIDAS PREMIUM OUTLET COLLECTION
NORTH GEORGIA PREMIUM OUTLETS
800 GEORGIA 400 S, DAWSONVILLE, GA, 30534, US

N
CONSTRUCTION NORTH

2026-11-10

Drawn: EG	Scale: AS NOTED
Checked: SW	Date: OCT 2026

Title: LIFE AND SAFETY PLAN

Project No.: 26-108
Drawing No.: A200

LIFE AND SAFETY PLAN | 3/16" = 1'-0" | 1

NOT USED

-

4

KEYNOTES

-

3


1. (E) LEASE LINE.
2. (E) MOP SINK TO REMAIN
3. (E) DEMISING WALL TO REMAIN.
4. (E) WALL TO REMAIN.
5. (E) DOOR & FRAME TO REMAIN.
6. G.C. TO CONFIRM LOCATION OF (E) COLUMNS WITHIN SPACE.
7. (E) STOREFRONT GLAZING TO REMAIN.
8. (E) STOREFRONT DOOR TO BE REMOVED, BY G.C. REPAIR AND PREPARE EXISTING OPENING FOR NEW STOREFRONT WINDOW SYSTEM.
9. (E) BASEBOARD TO BE REMOVED IN SALES AREA, AND BUFF ROUGH AREAS AS REQUIRED. COORDINATION WITH SCHEDULED FINISHES.
10. INTERIOR WALLS/ DOORS/FRAMES/MILLWORK/EAS TO BE DEMOLISHED. ALL LOOSE FURNITURE LEFT ONSITE.
11. (E) SPRINKLER LOCATIONS TO REMAIN.
12. (E) CASH DESK AND SURROUNDING MILLWORK TO BE REMOVED, BY G.C.
13. (E) FLOOR IN SALES & BOH AREA TO REMAIN
14. (E) EXIT SIGNS AND EMERGENCY LIGHTING TO BE REMOVED
15. (E) STOREFRONT SLIDING DOORS TO REMAIN AS IS. G.C. TO PATCH AND REPAIR AS NEEDED TO MATCH (E) LANDLORD'S FINISHES.
16. G.C. TO REMOVED (E) CABLES AND CONDUITS WHERE POSSIBLE AT TIME OF DEMOLITION. ALL VOLTAGE CABLE RUNS TO BE NEW. SEE ELECTRICAL DWGS FOR DETAILS.
17. (E) RESTROOM FLOOR & WALL FINISHES TO BE REMOVED
18. NOT USED.
19. NOT USED.
20. ACT, GRID, LIGHT FIXTURES, DIFFUSERS, AND RETURNS TO BE DEMOLISHED (SHOWN DASHED)
21. (E) LIGHT FIXTURES (TRACK LIGHTING, RECESSED LIGHTING, PENDANT) AND ALL OTHER CEILING MOUNTED FIXTURES TO BE REMOVED (SHOWN DASHED). SEE A205 FOR NEW LIGHT FIXTURE LAYOUT. BY G.C.
22. NOT USED.
23. (E) ELECTRICAL PANELS & TRANSFORMERS TO REMAIN. MAINTAIN 3'-0" MIN. CLEAR FLOOR SPACE REQ'D. IN FRONT OF PANELS
24. (E) SPEAKERS AND WIFI TO BE DEMOLISHED.
25. G.C. TO RE-USE TWO OF THE WATER CLOSETS AND SINKS. PLACE IN NEW LOCATIONS AS NOTED ON A201.
26. (E) CEILING AND LIGHT FIXTURE TO REMAIN.
27. (E) STOREFRONT SLIDING DOOR TO BE DEMOLISHED.
28. (E) STOREFRONT BULKHEAD TO BE DEMOLISHED.

GENERAL NOTES

-

2

1. THIS SECTION IS INCLUDED FOR GENERAL REFERENCE WORK TO BE PERFORMED BY THE GENERAL CONTRACTOR (G.C.), APPLIED AS NEEDED TO STORE.
2. G.C. TO REMOVE ALL EXISTING LEASEHOLD IMPROVEMENTS AS REQUIRED TO ACHIEVE LEASE PLAN CONDITION. DEMOLITION INCLUDES, BUT IS NOT LIMITED TO THE REMOVAL OF ALL (E) PARTITIONS, CEILINGS, FLOOR COVERINGS, PLATFORMS, DISPLAY SHOW WINDOWS, CABINETS, ETC. UNLESS NOTED OTHERWISE. DEMOLITION ALSO INCLUDES THE REMOVAL OF ALL (E) ELECTRICAL, MECHANICAL, AND PLUMBING FIXTURES AND EQUIPMENT, UNLESS NOTED OTHERWISE WITHIN LEASE SPACE AND ON THE ROOF.
3. G.C. IS TO PROVIDE AND INSTALL ALL TEMPORARY MEANS OF EGRESS, TEMPORARY LIGHTING, AND ALL SAFETY DEVICES IN ACCORDANCE WITH PROVINCIAL AND LOCAL CODES AND LANDLORD REQUIREMENTS.
4. DEMOLISH IN AN ORDERLY AND CAREFUL MANNER AS REQUIRED TO ACCOMMODATE NEW WORK, PREVENT MOVEMENT OR SETTLEMENT OF STRUCTURE(S), PROVIDE BRACING OR SHORING AS REQUIRED. G.C. WILL ASSUME LIABILITY FOR SUCH MOVEMENT, SETTLEMENT, DAMAGE OR INJURY.
5. G.C. TO COORDINATE THE REMOVAL, DISCONNECTION AND/OR CAPPING OF ANY UTILITIES WITH LANDLORD'S FIELD REPRESENTATIVE. ALL ABANDONED ELECTRICAL/TELEPHONE CONDUIT, PLUMBING LINES, DRAIN LINES, AND MECHANICAL DUCTWORK AS THE RESULT OF DEMOLITION SHALL BE REMOVED BACK TO THE LANDLORD'S ORIGINAL POINT. G.C. TO PLACE MARKERS TO INDICATE LOCATION OF DISCONNECTED SERVICES.
6. G.C. IS RESPONSIBLE FOR PATCHING AND REPAIRING (E) FLOOR SLAB AND DEMISING WALLS AFTER COMPLETION OF DEMOLITION AND PRIOR TO THE COMMENCEMENT OF NEW CONSTRUCTION. G.C. TO PATCH, REPAIR AND LEVEL (E) FLOOR SLAB AND INFORM OWNER OF ALL SEVERE IRREGULARITIES IN (E) SLAB.
7. G.C. TO CUT ALL NECESSARY OPENINGS. ALL PROTRUSIONS, MARKS, CRACKS, BROKEN AND/OR OTHER EVIDENCE OF DAMAGED OR UNSOUND STRUCTURAL CONDITIONS SHALL BE REMOVED, REPLACED, REPAIRED, OR RESTORED AS DIRECTED BY GOVERNING AUTHORITIES.
8. G.C. IS RESPONSIBLE FOR THE REMOVAL OF ALL UNUSED, ABANDONED AND EXTRANEOUS ITEMS. BURNING MATERIAL ON SITE IS NOT PERMITTED.
9. G.C. TO NOTIFY OWNER IMMEDIATELY OF ANY SEVERE DISCREPANCIES OR IRREGULARITIES DISCOVERED DURING DEMOLITION WHICH MIGHT AFFECT THE PROPOSED STORE DESIGN, ESPECIALLY IN REGARDS TO HEIGHT AVAILABLE FOR CEILING, MECHANICAL DUCTWORK, RECESSED LIGHTING AND ROLL-UP GRILLES.
10. THE ARCHITECT HAS NO KNOWLEDGE OF AND SHALL NOT BE HELD LIABLE IF ANY ASBESTOS OR OTHER HAZARDOUS MATERIALS ARE DISCOVERED DURING CONSTRUCTION. THE CONTRACTOR SHALL ISOLATE THE AFFECTED AREA AND CONTACT THE OWNER FOR FURTHER INSTRUCTIONS BEFORE PROCEEDING. THE ARCHITECT HAS NO KNOWLEDGE OF AND SHALL NOT BE LIABLE FOR ANY DAMAGES CAUSED BY THE EXISTING WATER LEAKAGES AND MOLDS.
11. G.C. IS RESPONSIBLE FOR MAINTAINING FIRE RATING AT EXPOSED CEILING LOCATIONS DUE TO DEMOLITION OF (E) CEILING
12. CLIENT'S G.C. MUST REVIEW EXACT LOCATION OF LEASE LINE ON SITE WITH THE LANDLORD PRIOR TO START OF THE CONSTRUCTION.
13. ANY DAMAGES THAT CAUSED BY DEMOLITION MUST BE MADE GOOD TO A LIKE NEW CONDITION OR MAKE GOOD TO RECEIVE NEW FINISHES.
14. NO TRENCHING ON BASE BUILDING CONCRETE SLAB.

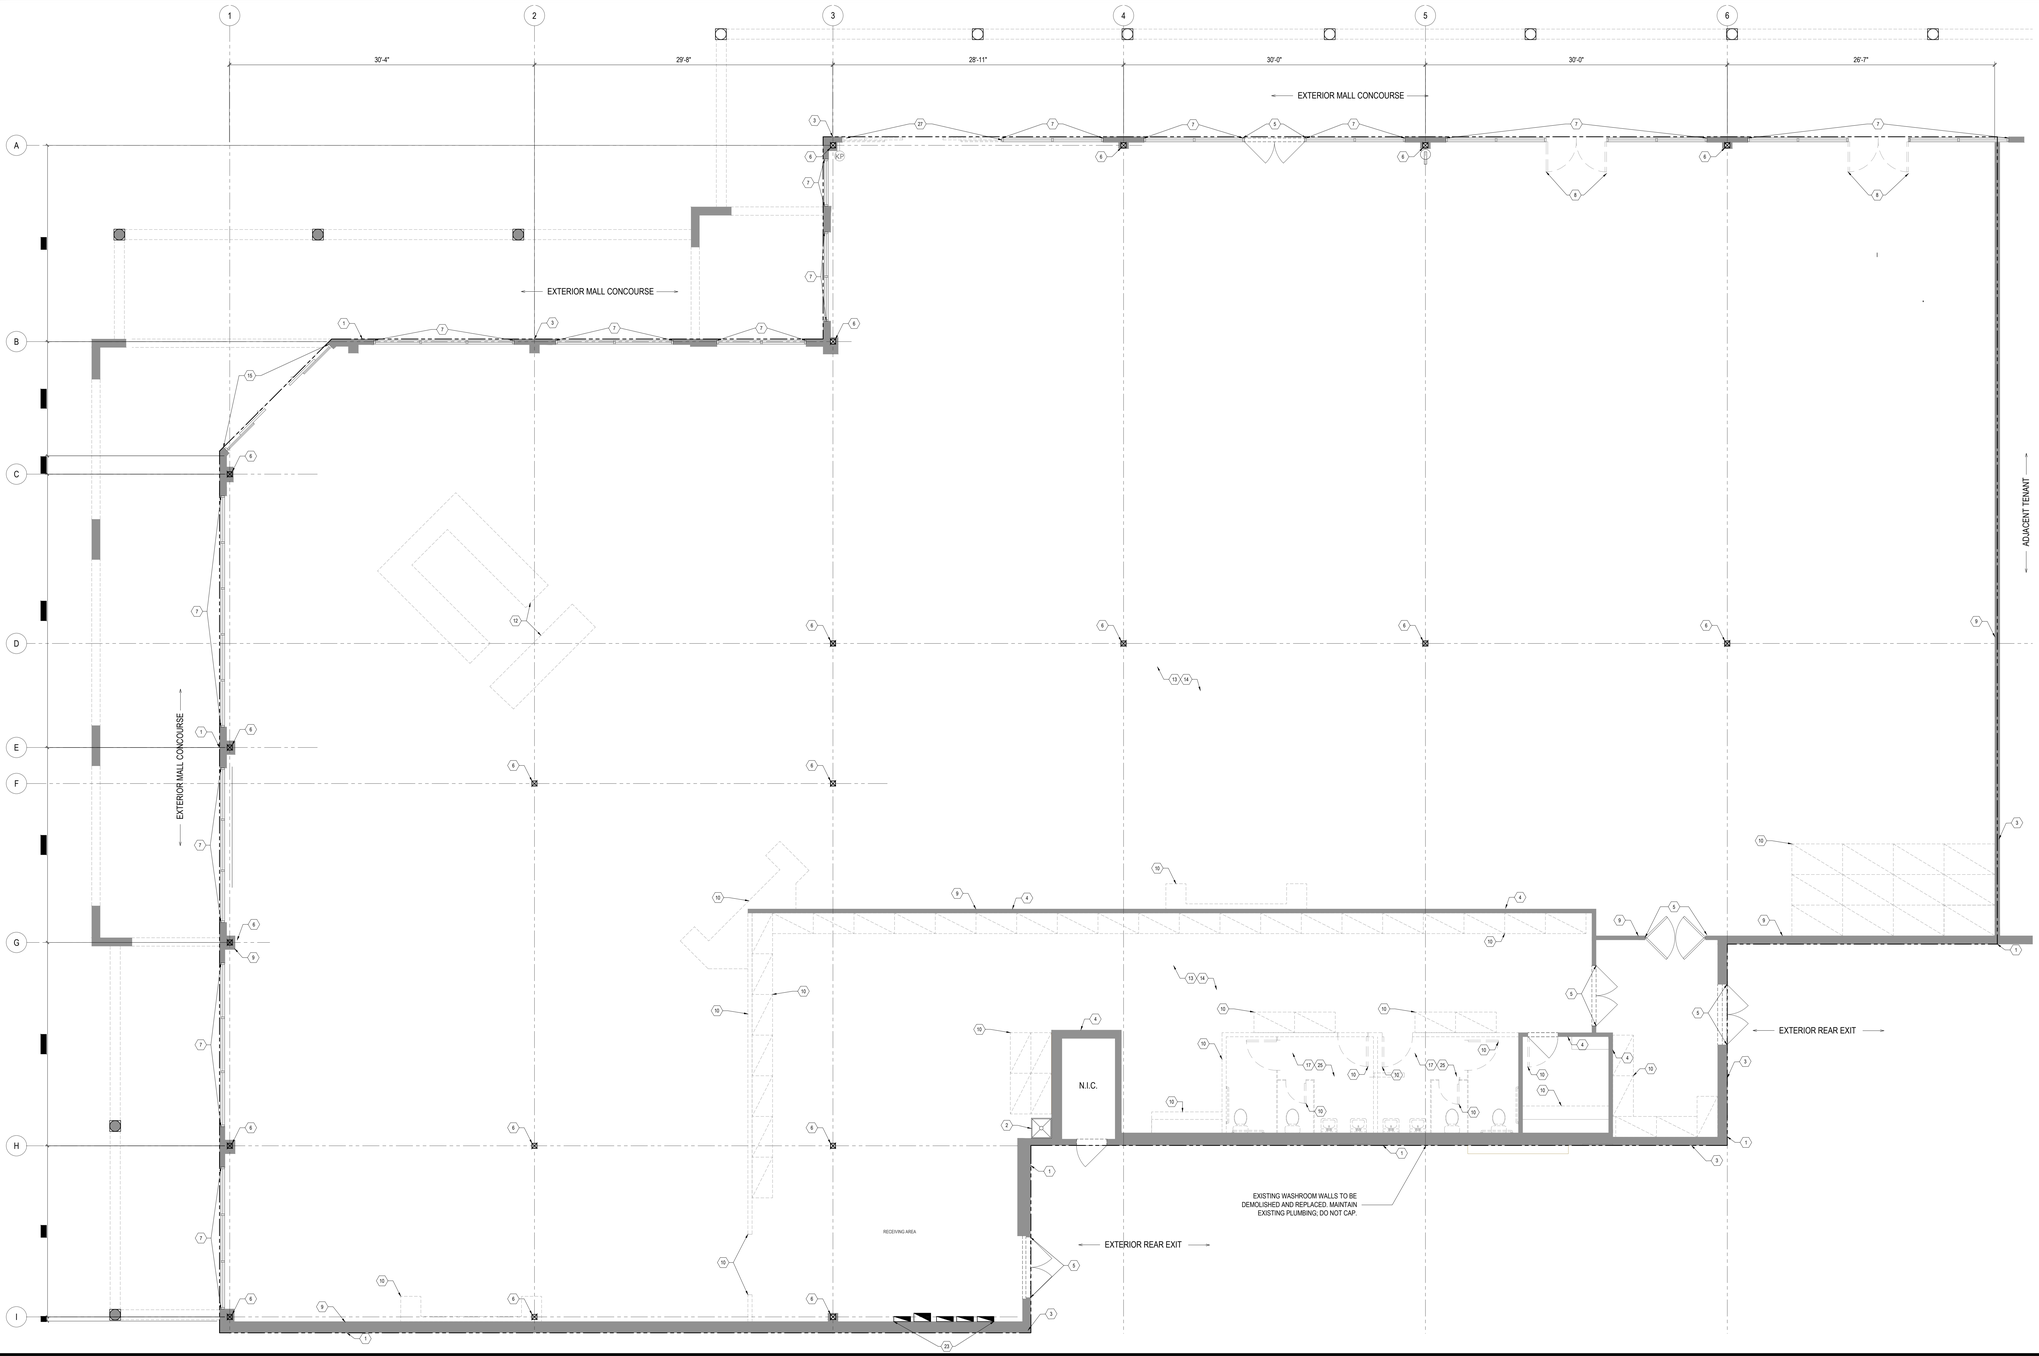

DEMOLITION

3/16" = 1'-0"

1

No.	Revisions	Date
3	ISSUED FOR PERMIT	10 NOV 2026
2	ISSUED FOR LANDLORD REVIEW	29 OCT 2026
1	ISSUED FOR CLIENT REVIEW	15 OCT 2026

"ALL DRAWINGS, SPECIFICATIONS AND RELATED DOCUMENTS ARE THE COPYRIGHT PROPERTY OF THE ARCHITECT AND MUST BE RETURNED UPON REQUEST. REPRODUCTION OF DRAWINGS, SPECIFICATIONS AND RELATED DOCUMENTS IN PART OR WHOLE IS FORBIDDEN WITHOUT THE ARCHITECTS WRITTEN PERMISSION."

CONTRACTOR MUST CHECK AND VERIFY ALL DIMENSIONS ON THE JOB.

COREARCHITECTS
CORE ARCHITECTS INC.
130 QUEENS QUAY EAST, SUITE 700, WEST TOWER
TORONTO, ON CANADA M5A 0P6
T +1 416 343 0400 • F +1 416 343 0401
INFO@COREARCHITECTS.COM
WWW.COREARCHITECTS.COM

ADIDAS PREMIUM OUTLET COLLECTION
NORTH GEORGIA PREMIUM OUTLETS
800 GEORGIA 400 S, DAWSONVILLE, GA, 30534, US

N
CONSTRUCTION NORTH

EVENE ESUANGO
2026-11-10

Drawn: EG	Scale: AS NOTED
Checked: SW	Date: OCT 2026

Title: DEMOLITION PLAN

Project No.: 26-108
Drawing No.: A200A

NOT USED

-

4

KEYNOTES

1. (E) LEASE LINE.
2. (E) MOP SINK TO REMAIN
3. (E) DEMISING WALL TO REMAIN.
4. (E) WALL TO REMAIN.
5. (E) DOOR & FRAME TO REMAIN.
6. G.C. TO CONFIRM LOCATION OF (E) COLUMNS WITHIN SPACE.
7. (E) STOREFRONT GLAZING TO REMAIN.
8. (E) STOREFRONT DOOR TO BE REMOVED, BY G.C. REPAIR AND PREPARE EXISTING OPENING FOR NEW STOREFRONT WINDOW SYSTEM.
9. (E) BASEBOARD TO BE REMOVED IN SALES AREA, AND BUFF ROUGH AREAS AS REQUIRED. COORDINATION WITH SCHEDULED FINISHES.
10. INTERIOR WALLS/ DOORS/FRAMES/MILLWORK/EAS TO BE DEMOLISHED. ALL LOOSE FURNITURE LEFT ONSITE.
11. (E) SPRINKLER LOCATIONS TO REMAIN.
12. (E) CASH DESK AND SURROUNDING MILLWORK TO BE REMOVED, BY G.C.
13. (E) FLOOR IN SALES & BOH AREA TO REMAIN
14. (E) EXIT SIGNS AND EMERGENCY LIGHTING TO BE REMOVED
15. (E) STOREFRONT SLIDING DOORS TO REMAIN AS IS. G.C. TO PATCH AND REPAIR AS NEEDED TO MATCH (E) LANDLORD'S FINISHES.
16. G.C. TO REMOVED (E) CABLES AND CONDUITS WHERE POSSIBLE AT TIME OF DEMOLITION. ALL VOLTAGE CABLE RUNS TO BE NEW. SEE ELECTRICAL DWGS FOR DETAILS.
17. (E) RESTROOM FLOOR & WALL FINISHES TO BE REMOVED
18. NOT USED.
19. NOT USED.
20. ACT. GRID, LIGHT FIXTURES, DIFFUSERS, AND RETURNS TO BE DEMOLISHED (SHOWN DASHED)
21. (E) LIGHT FIXTURES (TRACK LIGHTING, RECESSED LIGHTING, PENDANT) AND ALL OTHER CEILING MOUNTED FIXTURES TO BE REMOVED (SHOWN DASHED). SEE A205 FOR NEW LIGHT FIXTURE LAYOUT. BY G.C.
22. NOT USED.
23. (E) ELECTRICAL PANELS & TRANSFORMERS TO REMAIN. MAINTAIN 3'-0" MIN. CLEAR FLOOR SPACE REQ'D. IN FRONT OF PANELS
24. (E) SPEAKERS AND WIFI TO BE DEMOLISHED.
25. G.C. TO RE-USE TWO OF THE WATER CLOSETS AND SINKS. PLACE IN NEW LOCATIONS AS NOTED ON A201.
26. (E) CEILING AND LIGHT FIXTURE TO REMAIN.
27. (E) STOREFRONT SLIDING DOOR TO BE DEMOLISHED.
28. (E) STOREFRONT BULKHEAD TO BE DEMOLISHED.

-

3

GENERAL NOTES

1. THIS SECTION IS INCLUDED FOR GENERAL REFERENCE WORK TO BE PERFORMED BY THE GENERAL CONTRACTOR (G.C.), APPLIED AS NEEDED TO STORE.
2. G.C. TO REMOVE ALL EXISTING LEASEHOLD IMPROVEMENTS AS REQUIRED TO ACHIEVE LEASE PLAN CONDITION. DEMOLITION INCLUDES, BUT IS NOT LIMITED TO THE REMOVAL OF ALL (E) PARTITIONS, CEILINGS, FLOOR COVERINGS, PLATFORMS, DISPLAY SHOW WINDOWS, CABINETS, ETC. UNLESS NOTED OTHERWISE. DEMOLITION ALSO INCLUDES THE REMOVAL OF ALL (E) ELECTRICAL, MECHANICAL, AND PLUMBING FIXTURES AND EQUIPMENT, UNLESS NOTED OTHERWISE WITHIN LEASE SPACE AND ON THE ROOF.
3. G.C. IS TO PROVIDE AND INSTALL ALL TEMPORARY MEANS OF EGRESS, TEMPORARY LIGHTING, AND ALL SAFETY DEVICES IN ACCORDANCE WITH PROVINCIAL AND LOCAL CODES AND LANDLORD REQUIREMENTS.
4. DEMOLISH IN AN ORDERLY AND CAREFUL MANNER AS REQUIRED TO ACCOMMODATE NEW WORK. PREVENT MOVEMENT OR SETTLEMENT OF STRUCTURE(S). PROVIDE BRACING OR SHORING AS REQUIRED. G.C. WILL ASSUME LIABILITY FOR SUCH MOVEMENT, SETTLEMENT, DAMAGE OR INJURY.
5. G.C. TO COORDINATE THE REMOVAL, DISCONNECTION AND/OR CAPPING OF ANY UTILITIES WITH LANDLORD'S FIELD REPRESENTATIVE. ALL ABANDONED ELECTRICAL/TELEPHONE CONDUIT, PLUMBING LINES, DRAIN LINES, AND MECHANICAL DUCTWORK AS THE RESULT OF DEMOLITION SHALL BE REMOVED BACK TO THE LANDLORD'S ORIGINAL POINT. G.C. TO PLACE MARKERS TO INDICATE LOCATION OF DISCONNECTED SERVICES.
6. G.C. IS RESPONSIBLE FOR PATCHING AND REPAIRING (E) FLOOR SLAB AND DEMISING WALLS AFTER COMPLETION OF DEMOLITION AND PRIOR TO THE COMMENCEMENT OF NEW CONSTRUCTION. G.C. TO PATCH, REPAIR AND LEVEL (E) FLOOR SLAB AND INFORM OWNER OF ALL SEVERE IRREGULARITIES IN (E) SLAB.
7. G.C. TO CUT ALL NECESSARY OPENINGS. ALL PROTRUSIONS, MARKS, CRACKS, BROKEN AND/OR OTHER EVIDENCE OF DAMAGED OR UNSOUND STRUCTURAL CONDITIONS SHALL BE REMOVED, REPLACED, REPAIRED, OR RESTORED AS DIRECTED BY GOVERNING AUTHORITIES.
8. G.C. IS RESPONSIBLE FOR THE REMOVAL OF ALL UNUSED, ABANDONED AND EXTRANEOUS ITEMS. BURNING MATERIAL ON SITE IS NOT PERMITTED.
9. G.C. TO NOTIFY OWNER IMMEDIATELY OF ANY SEVERE DISCREPANCIES OR IRREGULARITIES DISCOVERED DURING DEMOLITION WHICH MIGHT AFFECT THE PROPOSED STORE DESIGN, ESPECIALLY IN REGARDS TO HEIGHT AVAILABLE FOR CEILING, MECHANICAL DUCTWORK, RECESSED LIGHTING AND ROLL-UP GRILLES.
10. THE ARCHITECT HAS NO KNOWLEDGE OF AND SHALL NOT BE HELD LIABLE IF ANY ASBESTOS OR OTHER HAZARDOUS MATERIALS ARE DISCOVERED DURING CONSTRUCTION. THE CONTRACTOR SHALL ISOLATE THE AFFECTED AREA AND CONTACT THE OWNER FOR FURTHER INSTRUCTIONS BEFORE PROCEEDING. THE ARCHITECT HAS NO KNOWLEDGE OF AND SHALL NOT BE LIABLE FOR ANY DAMAGES CAUSED BY THE EXISTING WATER LEAKAGES AND MOLDS.
11. G.C. IS RESPONSIBLE FOR MAINTAINING FIRE RATING AT EXPOSED CEILING LOCATIONS DUE TO DEMOLITION OF (E) CEILING
12. CLIENT'S G.C. MUST REVIEW EXACT LOCATION OF LEASE LINE ON SITE WITH THE LANDLORD PRIOR TO START OF THE CONSTRUCTION.
13. ANY DAMAGES THAT CAUSED BY DEMOLITION MUST BE MADE GOOD TO A LIKE NEW CONDITION OR MAKE GOOD TO RECEIVE NEW FINISHES.
14. NO TRENCHING ON BASE BUILDING CONCRETE SLAB.

2



DEMOLITION REFLECTED CEILING PLAN

3/16" = 1'-0"

1

No.	Revisions	Date
3	ISSUED FOR PERMIT	10 NOV 2026
2	ISSUED FOR LANDLORD REVIEW	29 OCT 2026
1	ISSUED FOR CLIENT REVIEW	15 OCT 2026

"ALL DRAWINGS, SPECIFICATIONS AND RELATED DOCUMENTS ARE THE COPYRIGHT PROPERTY OF THE ARCHITECT AND MUST BE RETURNED UPON REQUEST. REPRODUCTION OF DRAWINGS, SPECIFICATIONS AND RELATED DOCUMENTS IN PART OR WHOLE IS FORBIDDEN WITHOUT THE ARCHITECTS WRITTEN PERMISSION."

CONTRACTOR MUST CHECK AND VERIFY ALL DIMENSIONS ON THE JOB.

COREARCHITECTS
CORE ARCHITECTS INC.
130 QUEENS QUAY EAST, SUITE 700, WEST TOWER
TORONTO, ON CANADA M5A 0P6
T +1 416 343 0400 • F +1 416 343 0401
INFO@COREARCHITECTS.COM
WWW.COREARCHITECTS.COM

ADIDAS PREMIUM OUTLET COLLECTION
NORTH GEORGIA PREMIUM OUTLETS
800 GEORGIA 400 S, DAWSONVILLE, GA, 30534, US


N
CONSTRUCTION NORTH

BASIM ESSAWDI
2026-11-10

Drawn: EG	Scale: AS NOTED
Checked: SW	Date: OCT 2026

Title: DEMOLITION REFLECTED CEILING PLAN

Project No. 26-108	Drawing No. A200B

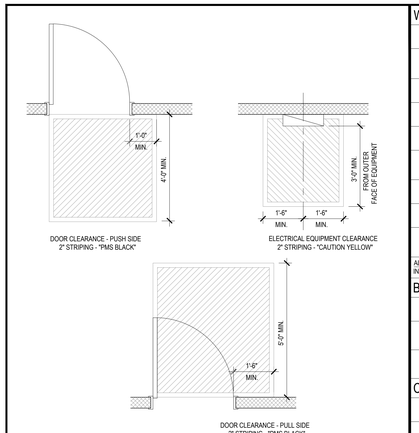

BOH CLEARANCE PAINT

N.T.S. | 5

FINISH SCHEDULE

\- | 4

WALL FINISH

P 1	BENJAMIN MOORE 925 IVORY WHITE EGGSHELL FINISH. (DOORS IN SEMI-GLOSS FINISH) (SALES AREA & FITTING ROOM)
P 2	SHERWIN WILLIAMS 7069 "IRON ORE" EGGSHELL FINISH (DOORS IN SEMI-GLOSS FINISH) (ABOVE 11'-0" OF SALES AREA WALL, FITTING ROOM DOORS AND FRAMES)
P 3	BENJAMIN MOORE 1593- CLASSIC COLORS "ADAGIO" (BOH WALLS & RESTROOMS)
P 4	SHERWIN WILLIAMS 839 6530 REVEL BLUE EGGSHELL FINISH (FITTING ROOM, DWELL AREA)
P 5	EMR SHIELDING SOLUTIONS OR EQ. BLACK, HSF 54 THE ALL IN-ONE PAINT. APPLY 2 COATS, 3 COATS OF FINISH PAINT TO COVER PRIMER.
MT 1	AMERICAN DISPENSER/599, BOBRICK/B633, BRADLEY/991 OR PARKER/NO 7., STAINLESS STEEL, UNITS WI SATIN FINISH, 3-1/2" x 3-1/2" x 40" HT CORNER GUARD, MINIMUM 18 GAUGE. PAINT GRIP FINISH AT SALES FLOOR.
M 1	VINYL GRAPHIC APPLICATION. TEMPLATE SUPPLIED & INSTALLED BY ADIDAS.
M 2	GRAPHIC VINYL APPLICATION FOR DOOR NUMBERS, SUPPLIED BY ADIDAS, INSTALLED BY G.C.
FRP 01	FRP PANELS: KEMLITE COMPANY/KEMLITE FIRE-X GLASBORD PLUS, SEQUENTIA, SET, INC./ STRUCTOGLAS PVRD PANEL SYSTEM, OR NUDO PRODUCTS, INC / FIBER-LITE PANELS, CLASS, IN WHITE.

ALTERNATIVE RFID ONLY: EMR SHIELDING SOLUTIONS OR EQ. BLACK, HSF 54 THE ALL IN-ONE PAINT. APPLY 2 COATS, 3 COATS OF FINISH PAINT TO COVER PRIMER.

BASE & TRIM FINISH

B 1	4" RUBBER BASE 55 SILVER GREY JOHNSONITE, WI TOE PROVIDE ROLL GOODS, VERTICAL SEAMS INVISIBLE
B 2	8" H, 1/2" THICK WOOD BASE PAINTED BENJAMIN MOORE 925 IVORY WHITE EGGSHELL FINISH OR EQ. TO MATCH RAL 9010 WHITE. SCRIBE AT THE BOTTOM TO SIT FLAT AND AVOID GAPS WITH THE FLOOR.
B 3	8" H, 1/2" THICK WOOD BASE PAINTED SHERWIN WILLIAMS 7069 "IRON ORE" EGGSHELL FINISH. SCRIBE AT THE BOTTOM TO SIT FLAT AND AVOID GAPS WITH THE FLOOR.

CEILING FINISH

P 5	BENJAMIN MOORE 925 IVORY WHITE EGGSHELL FINISH OR EQ. FLAT FINISH
P 8	SHERWIN WILLIAMS 7069 "IRON ORE" OR EQ. FLAT FINISH
P 9	SHERWIN WILLIAMS 1593- CLASSIC COLORS "ADAGIO" OR EQ. FLAT FINISH
ACT 1	ARMSTRONG OPTIMA (#3151) IN WHITE.
	ACOUSTICAL CEILING GRID PRELUDE ML 15/16" EXPOSED TEE IN WHITE.

MILLWORK FINISH

PL 1	WILSONART DESIGNER WHITE D354-60, MATTE FINISH. (MANAGER'S OFFICE DESK AND SHELVING, BREAK AREA)
PL 2	FORMICA NATURAL ASH 8843-WA OR APPROVED EQUAL (BREAK AREA CABINETS)
PL 3	FORMICA MARINA BLUE 914-58, MATTE FINISH (BREAK AREA UPPER CABINETS)
PL 3B	FORMICA MARINA BLUE 914-90, GLOSSY FINISH (BREAK AREA BACKSPLASH)
SS 1	DUPONT CORIAN DESIGNER WHITE (BREAK ROOM COUNTERTOP)
AR 1	ACRYLIC SHEET WHITE WD008 DF @ 0.177" THICKNESS WITH 50% TRANSMISSIVITY (BACK CASHWRAP WALL). ALTERNATE: ACRYLITE- SATINICE- SNOW WH10 DC - PANEL STANDARD DIM. 3050x2030mm TH. 10mm

FLOORING FINISH

	BASE BID: SPECIAL CONCRETE FLOOR SEALER AND POLISH. TO INCLUDE FULL GRIND & POLISH OF ENTIRE SALES AND FITTING ROOM FLOOR WITH FINISH.
F 1	ALTERNATIVE 1: TERRAZZO TILE ASI TERASSA PORCELAIN TILE 24"x48" COLOR SEABLUE- TILE HONED FINISH, GROUT COLOR TO MATCH TILE SPECS. ADIDAS TO PROVIDE SPEC. AND CONTACT.
	ALTERNATIVE 2: CONCRETE BIOPOLYMER TO MATCH RAL 7040. IN SALES AND FITTING ROOM. ADIDAS TO PROVIDE SPEC AND CONTACT.
	ALTERNATIVE 3: CONCRETE BIOPOLYMER TERRAZZO. IN SALES AND FITTING ROOM TO MATCH F-T1 (SEA BLUE).
F 2	H&C CONCRETE SEALER WET LOOK WATER BASED. INSTALL PER MFR'S SPECIFICATIONS. CLEAR COAT FINISH.
F 3	EXISTING TO REMAIN. P&R ALL LOOSE, BROKEN, MISSING TILES T.M.E., CLEAN & POLISH EXIST. FLOOR TYP.
F 5	"CAUTION YELLOW", POLYMIDE EPOXY GLOSS COATING M36/M37 PROVIDE M97 ANTI-SLIP AGGREGATE FOR EGRESS PATH ONLY. (BOH STRIPING)
F 6	"PMS BLACK" POLYMIDE EPOXY GLOSS COATING M36/M37 (BOH STRIPING)
F 7	LINOLEUM TILE 13"x13"x1/8" LINOLEUM TILE FLOORING, FORBO MARMOLEUM WHITE MARBLE

KEYNOTES


\- | 3

1. (E) COLUMNS TO REMAIN.
2. NEW WALL AND DOOR TO BE PAINTED/FINISHED AS NOTED (BY G.C.). REFER TO ELEVATIONS FOR FURTHER DETAIL.
3. ALL PERIMETER WALLS ABOVE 11-0" TO BE PAINTED P-2 TO MATCH CEILING COLOR. BY G.C.
4. G.C. TO PAINT ALL SURFACE MOUNTED CONDUITS, WALL MOUNTED DIFFUSERS AND GRILLES TO MATCH ADJACENT WALL FINISH (TYP.)
5. NEW FRP PANELS TO BE INSTALLED UP TO 4'-0" AFF, AND P-1 FINISH ABOVE.
6. ADIDAS TO PROVIDE "STAGES OF SPORT" LINE WORK VINYL GRAPHIC ON WALLS. GRAPHICS TO BE INSTALLED FOLLOWING GENERAL WALL FINISHING.
7. (E) WALL AND DOOR TO BE PAINTED/FINISHES AS NOTED (BY G.C.)
8. G.C. TO PAINT ALL SURFACE MOUNTED FIXTURE BLOCKING TO MATCH ADJACENT WALL FINISH (TYP.)
9. BACK OF HOUSE PARTITIONS AND WALLS TO RECEIVE SPECIFIED PAINT UP TO 11'-0" AFF, DO NOT PAINT ABOVE 11'-0" AFF IN THIS AREA.
10. G.C. TO PAINT 2" STRIPING AT REQUIRED CLEAR SPACES IN BOH, IN NOTED LOCATIONS. REFER TO FINISH SCHEDULE FOR COLOR SPECIFICATIONS.
11. G.C. TO PAINT 4" EGRESS STRIPING, AS SCHEDULED, WITH ANTI-SLIP AGGREGATE.
12. (E) CEILING FINISH TO REMAIN.
13. NOT USED.
14. REFER TO A400 FOR STOREFRONT FINISHES.

GENERAL NOTES

\- | 2

1. CONTRACTOR TO SET OUT ON FLOOR ALL WALLS, PARTITIONS, AND SHOP BUILT MILLWORK FOR OWNERS APPROVAL PRIOR TO FABRICATION.
2. ALL PAINTED DOORS AND FRAMES TO BE SEMI-GLOSS FINISH. (BY G.C.)
3. ALL FINISHES TO MEET LOCAL BUILDING CODE REQUIREMENTS, THERE WILL BE NO SUBSTITUTION OF ANY OF THE SPECIFIED MATERIALS WITHOUT THE ARCHITECTS WRITTEN APPROVAL.
4. IT IS THE RESPONSIBILITY OF THE CONTRACTOR TO ENSURE THAT INSTALLED & APPLIED MATERIALS CORRESPOND WITH THE ARCHITECTS SAMPLES AND ARE CONSISTENT IN SHAPE AND COLOUR AS APPROVED. CONSULT THE ARCHITECT FOR CLARIFICATION.
5. THE CONTRACTOR IS RESPONSIBLE FOR SURFACE REFINISHING AND PREPARATION, PRIOR TO LAYING ANY FINISH.
6. ALL FABRICS AND MATERIALS MUST BE FIRE RATED. GENERAL CONTRACTOR IS RESPONSIBLE FOR OBTAINING ALL CERTIFICATES OF COMPLIANCE AND SUBMITTING THEM TO THE LOCAL BUILDING AUTHORITIES, AND SENDING A COPY TO THE CLIENT.
7. THE CONTRACTOR IS RESPONSIBLE FOR OBTAINING MANUFACTURER'S WRITTEN SPECIFICATIONS PRIOR TO INSTALLATION APPLICATION OF MATERIALS AND TO INSTALL & APPLY THEM ACCORDINGLY IF THE CONTRACTOR'S RESPONSIBILITY.
8. G.C. TO COMPLETE ALL PAINTING WORK MINIMUM THREE (3) WEEKS PRIOR TO PROJECT TURN OVER.
9. G.C. TO VERIFY SITE CONDITIONS AND DIMENSIONS PRIOR TO FABRICATION OF FINISHES.

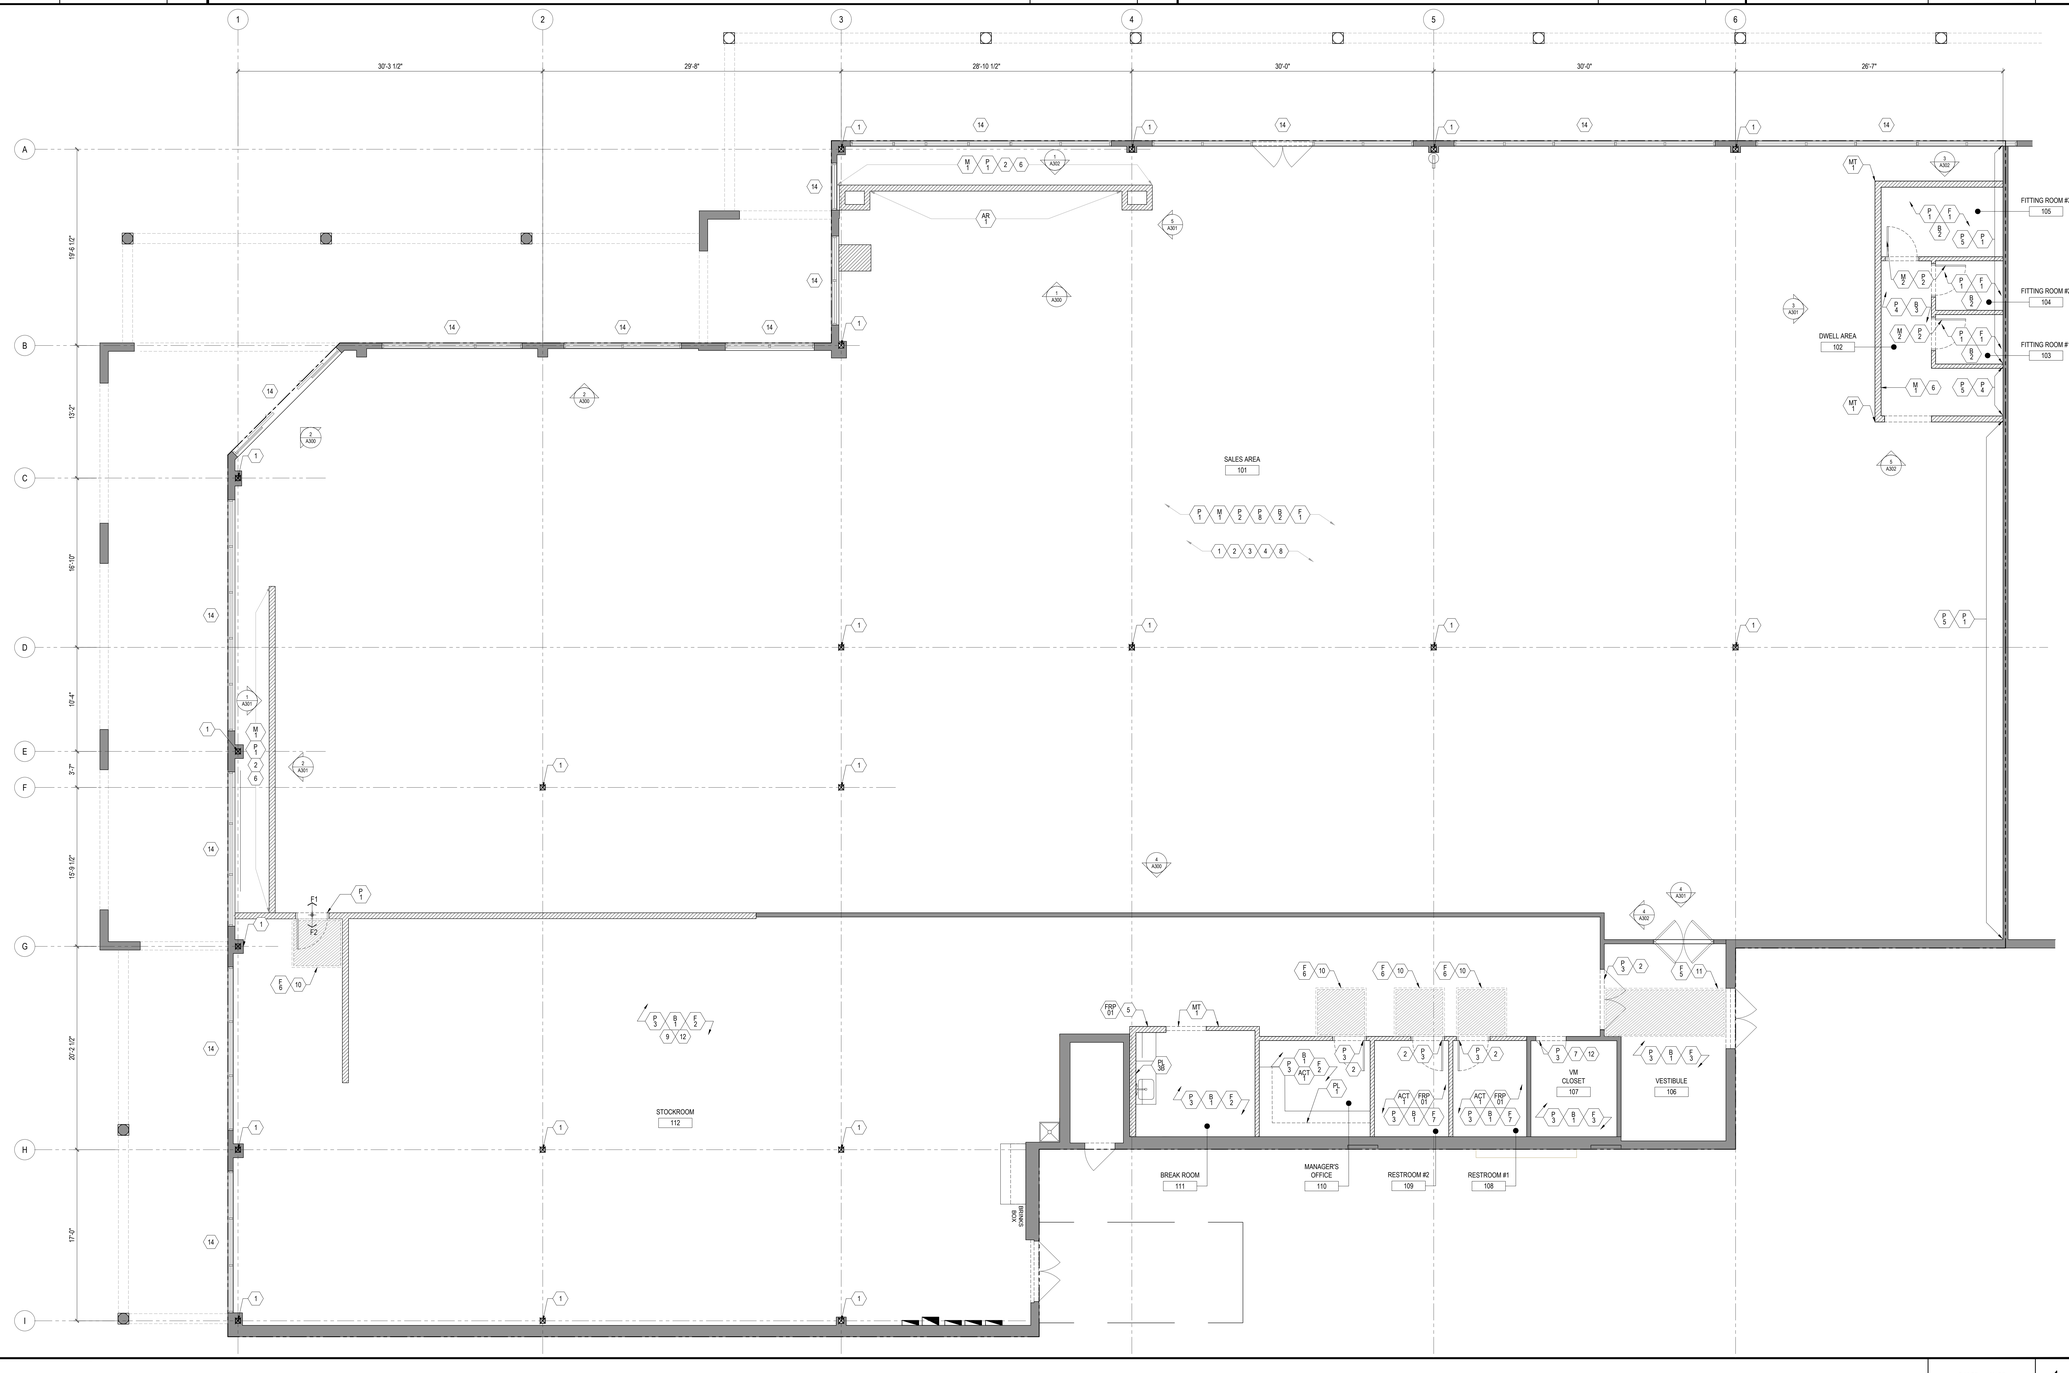

FINISH PLAN

3/16" = 1'-0" | 1

No.	Revisions	Date
3	ISSUED FOR PERMIT	10 NOV 2026
2	ISSUED FOR LANDLORD REVIEW	29 OCT 2026
1	ISSUED FOR CLIENT REVIEW	15 OCT 2026

"ALL DRAWINGS, SPECIFICATIONS AND RELATED DOCUMENTS ARE THE COPYRIGHT PROPERTY OF THE ARCHITECT AND MUST BE RETURNED UPON REQUEST. REPRODUCTION OF DRAWINGS, SPECIFICATIONS AND RELATED DOCUMENTS IN PART OR WHOLE IS FORBIDDEN WITHOUT THE ARCHITECTS WRITTEN PERMISSION."

CONTRACTOR MUST CHECK AND VERIFY ALL DIMENSIONS ON THE JOB.

COREARCHITECTS
CORE ARCHITECTS INC.
100 QUEENS QUAY EAST, SUITE 700, WEST TOWER
TORONTO, ON CANADA. M5A 0P6
T +1 416 343 0400 • F +1 416 343 0401
INFO@COREARCHITECTS.COM
WWW.COREARCHITECTS.COM

ADIDAS PREMIUM OUTLET COLLECTION
NORTH GEORGIA PREMIUM OUTLETS
800 GEORGIA 400 S, DAWSONVILLE, GA, 30534, US


N
CONSTRUCTION NORTH

STATE OF GEORGIA — RAYAN ESLAMIZA — 2026-11-10


Drawn: AL	Scale: AS NOTED
Checked: SW	Date: OCT 2026

Title: FINISH PLAN & DETAILS


Project No.: 26-108 | Drawing No.: A203

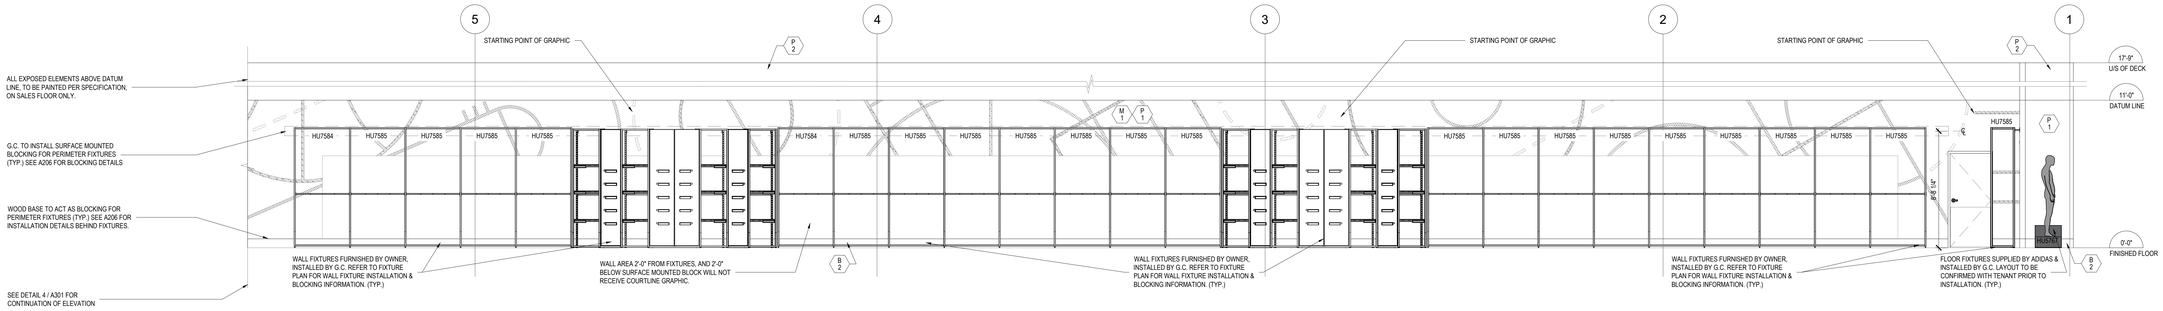

INTERIOR ELEVATION (SOUTH) | 1/4" = 1'-0" | 4

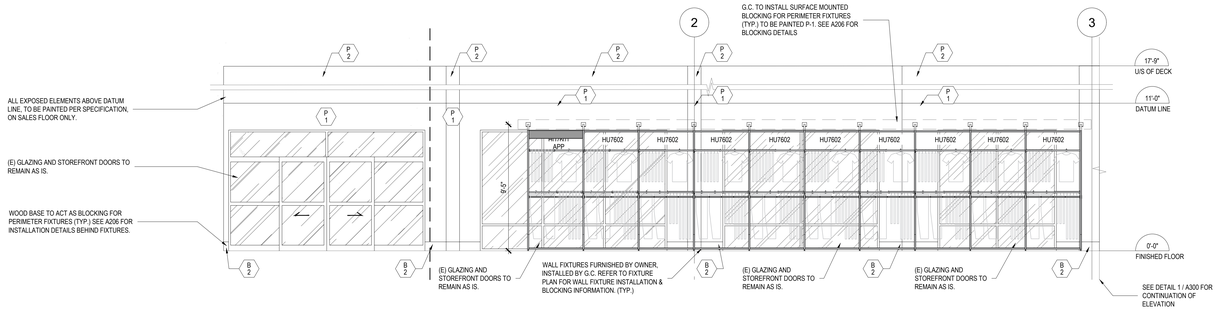

INTERIOR ELEVATION (NORTH CONT.) | 1/4" = 1'-0" | 2

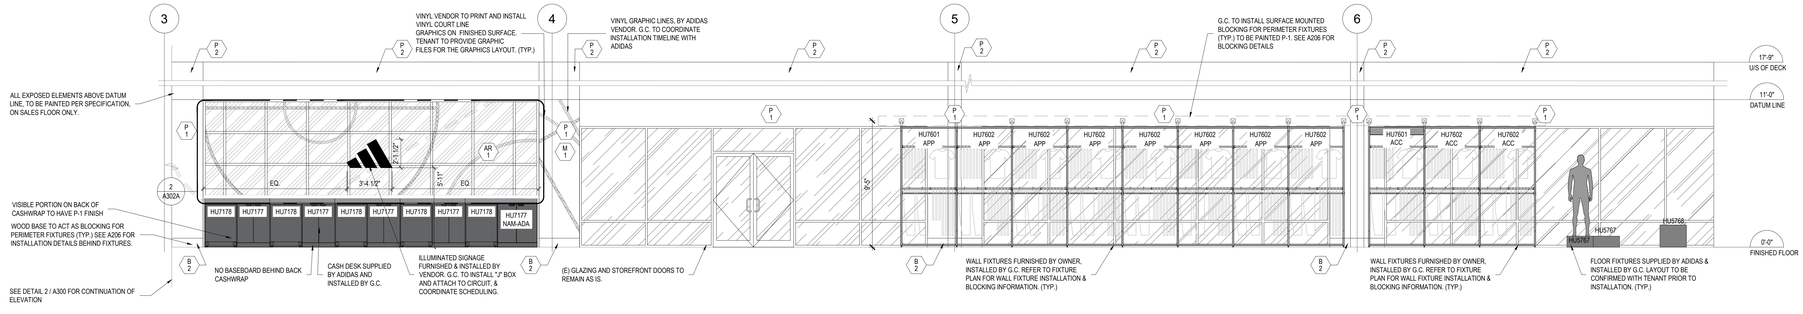

INTERIOR ELEVATION (NORTH) | 1/4" = 1'-0" | 1

60mm

250mm width

DUSTY GREY
SOLID ACCENT LINES
RAL 7021
(SHERWIN WILLIAMS 7069 "IRON ORE")

DUSTY GREY HATCH REFERENCE
RAL 7021/ (SHERWIN WILLIAMS 7069 "IRON ORE")

LIGHT GREY
SOLID ACCENT LINES
RAL 7037
(SHERWIN WILLIAMS 7067 "CITY SCAPE")

SALES AREA: LIGHT GREY HATCH REFERENCE
RAL 7037/ (SHERWIN WILLIAMS 7067 "CITY SCAPE"

WHITE
DASHED ACCENT LINES
RAL 9003
(SHERWIN WILLIAMS 7005 "PURE WHITE")

WHITE HATCH REFERENCE
RAL 9003
(SHERWIN WILLIAMS 7005 "PURE WHITE")

WALL "COURTLINE" GRAPHICS COLORS. SEE ELEVATIONS FOR COURT LINE COLOR PLACEMENT.

WALL GRAPHIC COLORS | 1/4" = 1'-0" | 5

No.	Revisions	Date
3	ISSUED FOR PERMIT	10 NOV 2026
2	ISSUED FOR LANDLORD REVIEW	29 OCT 2026
1	ISSUED FOR CLIENT REVIEW	15 OCT 2026

"ALL DRAWINGS, SPECIFICATIONS AND RELATED DOCUMENTS ARE THE COPYRIGHT PROPERTY OF THE ARCHITECT AND MUST BE RETURNED UPON REQUEST. REPRODUCTION OF DRAWINGS, SPECIFICATIONS AND RELATED DOCUMENTS IN PART OR WHOLE IS FORBIDDEN WITHOUT THE ARCHITECTS WRITTEN PERMISSION."

CONTRACTOR MUST CHECK AND VERIFY ALL DIMENSIONS ON THE JOB.

COREARCHITECTS
CORE ARCHITECTS INC.
100 QUEENS QUAY EAST, SUITE 700, WEST TOWER
TORONTO, ON CANADA M5A 0P6
T +1 416 343 0400 • F +1 416 343 0401
INFO@COREARCHITECTS.COM
WWW.COREARCHITECTS.COM

ADIDAS PREMIUM OUTLET COLLECTION
NORTH GEORGIA PREMIUM OUTLETS
800 GEORGIA 400 S, DAWSONVILLE, GA, 30534, US


N
CONSTRUCTION NORTH

2026-11-10


Drawn: CL	Scale: 1/4" = 1'-0"
Checked: SW	Date: OCT 2026

Title: INTERIOR ELEVATIONS


Project No.: 26-108
Drawing No.: A300A

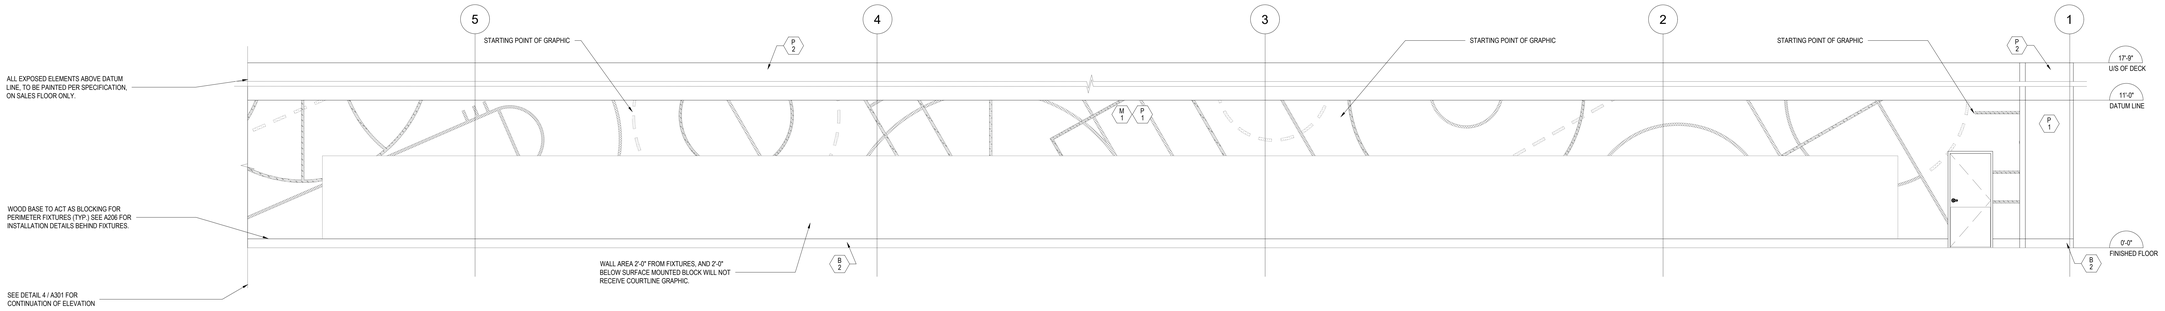

INTERIOR ELEVATION (SOUTH) | 1/4" = 1'-0" | 4

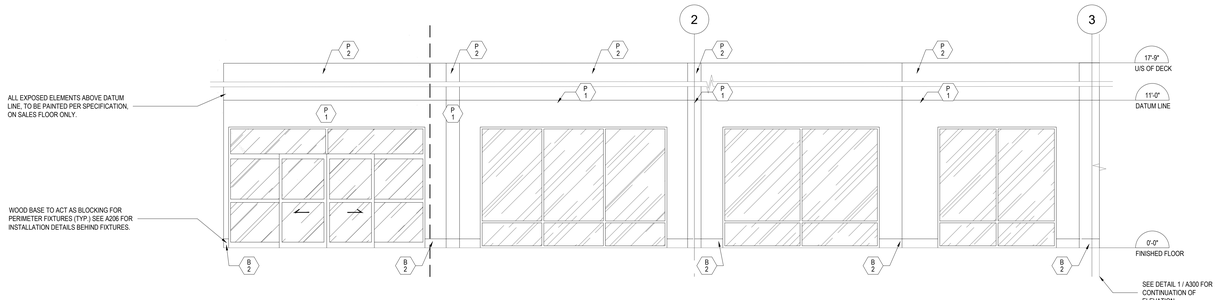

INTERIOR ELEVATION (NORTH CONT.) | 1/4" = 1'-0" | 2

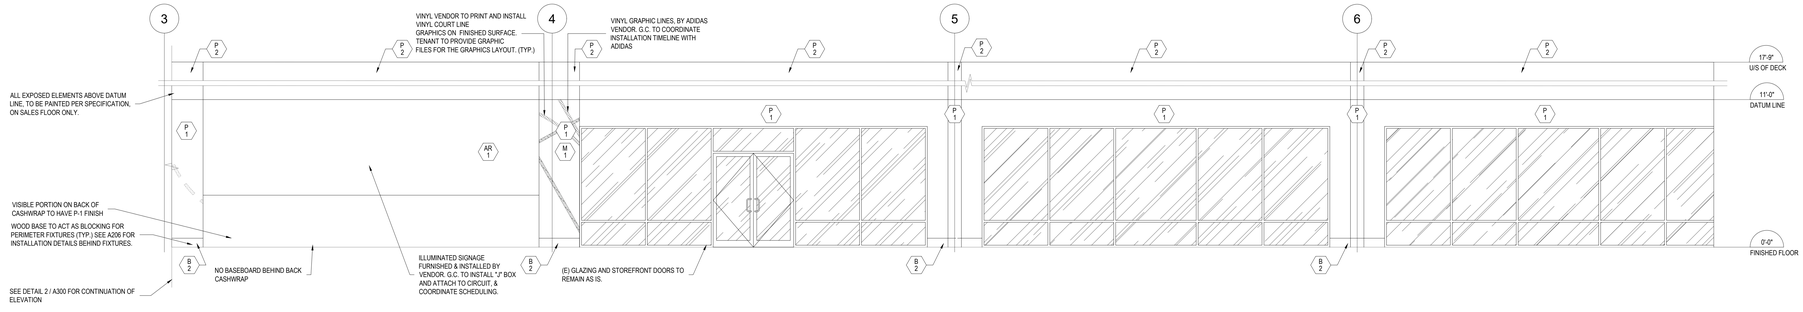

INTERIOR ELEVATION (NORTH) | 1/4" = 1'-0" | 1

60mm

250mm width

DUSTY GREY
SOLID ACCENT LINES
RAL 7021
(SHERWIN WILLIAMS 7069 "IRON ORE")

DUSTY GREY HATCH REFERENCE
RAL 7021/ (SHERWIN WILLIAMS 7069 "IRON ORE")

LIGHT GREY
SOLID ACCENT LINES
RAL 7037
(SHERWIN WILLIAMS 7067 "CITY SCAPE")

SALES AREA: LIGHT GREY HATCH REFERENCE
RAL 7037/ (SHERWIN WILLIAMS 7067 "CITY SCAPE"

WHITE
DASHED ACCENT LINES
RAL 9003
(SHERWIN WILLIAMS 7005 "PURE WHITE")

WHITE HATCH REFERENCE
RAL 9003
(SHERWIN WILLIAMS 7005 "PURE WHITE")

WALL "COURTLINE" GRAPHICS COLORS. SEE ELEVATIONS FOR COURT LINE COLOR PLACEMENT.

WALL GRAPHIC COLORS | 1/4" = 1'-0" | 5

No.	Revisions	Date
3	ISSUED FOR PERMIT	10 NOV 2026
2	ISSUED FOR LANDLORD REVIEW	29 OCT 2026
1	ISSUED FOR CLIENT REVIEW	15 OCT 2026

"ALL DRAWINGS, SPECIFICATIONS AND RELATED DOCUMENTS ARE THE COPYRIGHT PROPERTY OF THE ARCHITECT AND MUST BE RETURNED UPON REQUEST. REPRODUCTION OF DRAWINGS, SPECIFICATIONS AND RELATED DOCUMENTS IN PART OR WHOLE IS FORBIDDEN WITHOUT THE ARCHITECTS WRITTEN PERMISSION."

CONTRACTOR MUST CHECK AND VERIFY ALL DIMENSIONS ON THE JOB.

COREARCHITECTS
CORE ARCHITECTS INC.
100 QUEENS QUAY EAST, SUITE 700, WEST TOWER
TORONTO, ON CANADA, M5A 0P6
T +1 416 343 0400 • F +1 416 343 0401
INFO@COREARCHITECTS.COM
WWW.COREARCHITECTS.COM

ADIDAS PREMIUM OUTLET COLLECTION
NORTH GEORGIA PREMIUM OUTLETS
800 GEORGIA 400 S, DAWSONVILLE, GA, 30534, US


N
CONSTRUCTION NORTH

2026-11-10


Drawn: CL	Scale: 1/4" = 1'-0"
Checked: SW	Date: OCT 2026

Title: INTERIOR ELEVATIONS - WALL COURTLINES


Project No.: 26-108
Drawing No.: A300B

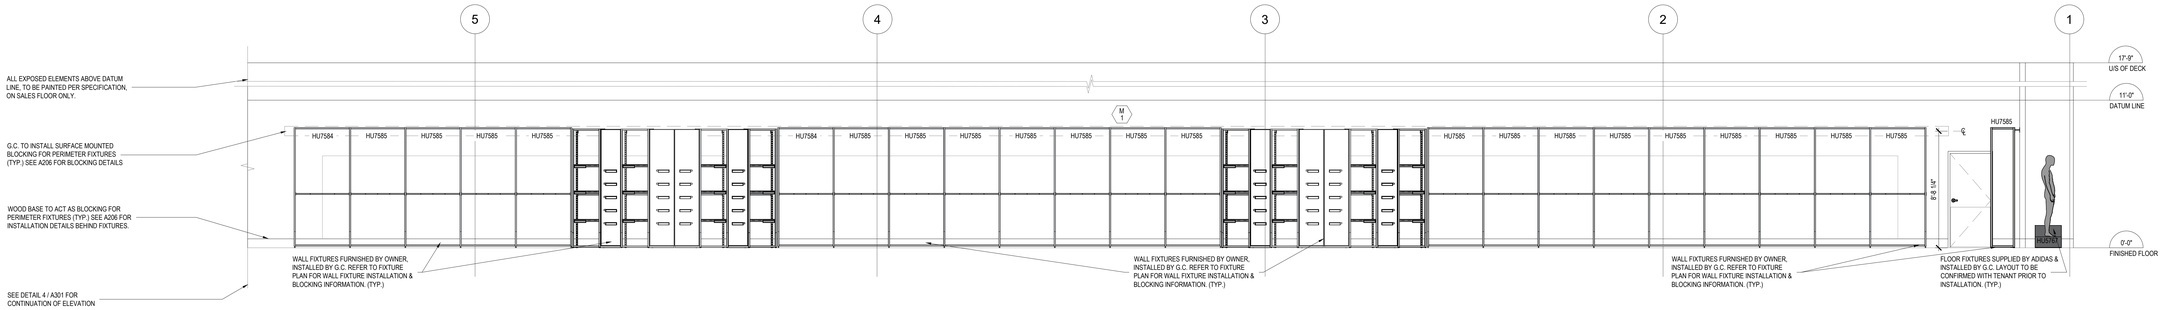

INTERIOR ELEVATION (SOUTH) | 1/4" = 1'-0" | 4

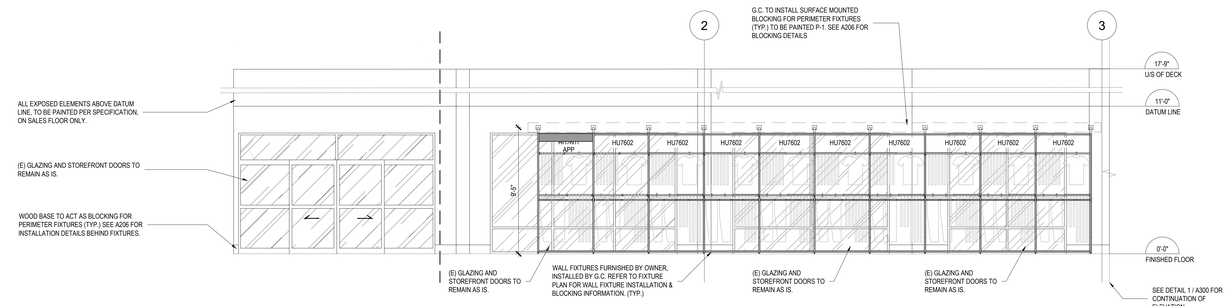

INTERIOR ELEVATION (NORTH CONT.) | 1/4" = 1'-0" | 2

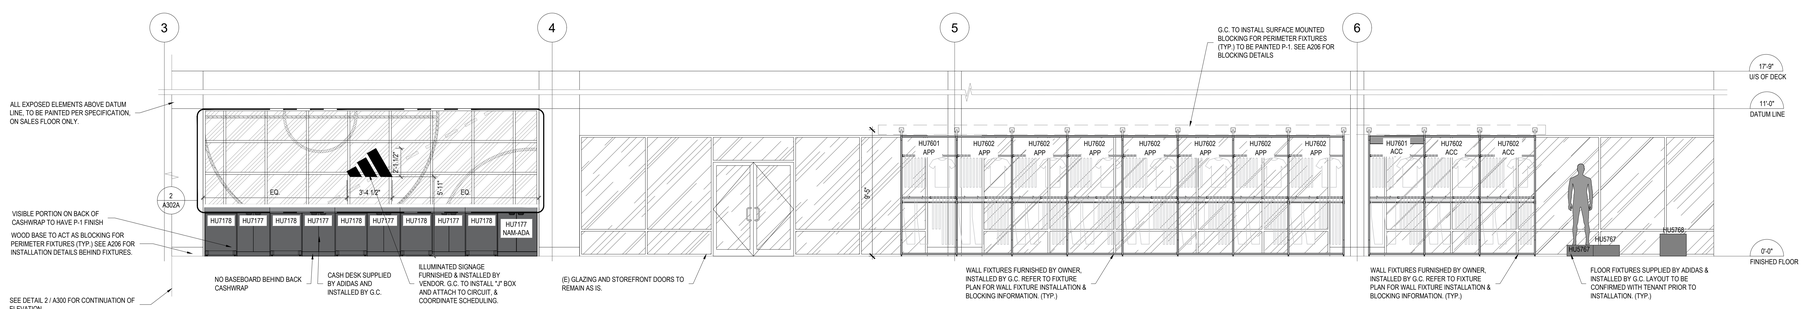

INTERIOR ELEVATION (NORTH) | 1/4" = 1'-0" | 1

60mm

250mm width

DUSTY GREY
SOLID ACCENT LINES
RAL 7021
(SHERWIN WILLIAMS 7069 "IRON ORE")

DUSTY GREY HATCH REFERENCE
RAL 7021/ (SHERWIN WILLIAMS 7069 "IRON ORE")

LIGHT GREY
SOLID ACCENT LINES
RAL 7037
(SHERWIN WILLIAMS 7067 "CITY SCAPE")

SALES AREA: LIGHT GREY HATCH REFERENCE
RAL 7037/ (SHERWIN WILLIAMS 7067 "CITY SCAPE"

WHITE
DASHED ACCENT LINES
RAL 9003
(SHERWIN WILLIAMS 7005 "PURE WHITE")

WHITE HATCH REFERENCE
RAL 9003
(SHERWIN WILLIAMS 7005 "PURE WHITE")

WALL "COURTLINE" GRAPHICS COLORS. SEE ELEVATIONS FOR COURT LINE COLOR PLACEMENT.

WALL GRAPHIC COLORS | 1/4" = 1'-0" | 5

No.	Revisions	Date
3	ISSUED FOR PERMIT	10 NOV 2026
2	ISSUED FOR LANDLORD REVIEW	29 OCT 2026
1	ISSUED FOR CLIENT REVIEW	15 OCT 2026

"ALL DRAWINGS, SPECIFICATIONS AND RELATED DOCUMENTS ARE THE COPYRIGHT PROPERTY OF THE ARCHITECT AND MUST BE RETURNED UPON REQUEST. REPRODUCTION OF DRAWINGS, SPECIFICATIONS AND RELATED DOCUMENTS IN PART OR WHOLE IS FORBIDDEN WITHOUT THE ARCHITECTS WRITTEN PERMISSION."

CONTRACTOR MUST CHECK AND VERIFY ALL DIMENSIONS ON THE JOB.

COREARCHITECTS

CORE ARCHITECTS INC.
100 QUEENS QUAY EAST, SUITE 700, WEST TOWER
TORONTO, ON CANADA M5A 0P6
T +1 416 343 0400 • F +1 416 343 0401
INFO@COREARCHITECTS.COM
WWW.COREARCHITECTS.COM

ADIDAS PREMIUM OUTLET COLLECTION
NORTH GEORGIA PREMIUM OUTLETS
800 GEORGIA 400 S, DAWSONVILLE, GA, 30534, US

N
CONSTRUCTION NORTH

2026-11-10


Drawn: CL	Scale: 1/4" = 1'-0"
Checked: SW	Date: OCT 2026

Title: INTERIOR ELEVATIONS - FIXTURES

Project No.: 26-108
Drawing No.: A300C

NOT USED | 1/4" = 1'-0" | 7

NOT USED | 1/4" = 1'-0" | 5

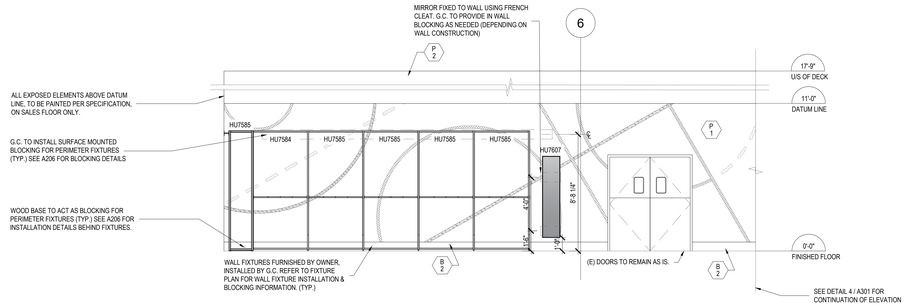


INTERIOR ELEVATION (SOUTH CONT.) | 1/4" = 1'-0" | 4

60mm

250mm width



DUSTY GREY
SOLID ACCENT LINES
RAL 7021
(SHERWIN WILLIAMS 7069 "IRON ORE")

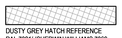

DUSTY GREY HATCH REFERENCE
RAL 7021/ (SHERWIN WILLIAMS 7069 "IRON ORE")



LIGHT GREY
SOLID ACCENT LINES
RAL 7037
(SHERWIN WILLIAMS 7067 "CITY SCAPE")



SALES AREA: LIGHT GREY HATCH REFERENCE
RAL 7037/ (SHERWIN WILLIAMS 7067 "CITY SCAPE"


WHITE
DASHED ACCENT LINES
RAL 9003
(SHERWIN WILLIAMS 7005 "PURE WHITE")




WHITE HATCH REFERENCE
RAL 9003
(SHERWIN WILLIAMS 7005 "PURE WHITE")

WALL "COURTLINE" GRAPHICS COLORS. SEE ELEVATIONS FOR COURT LINE COLOR PLACEMENT.

WALL GRAPHIC COLORS | 1/4" = 1'-0" | 6

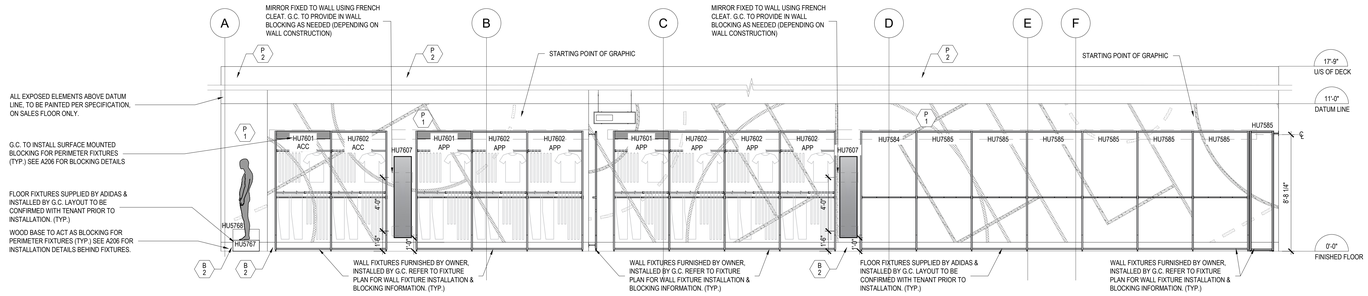

INTERIOR ELEVATION (EAST) | 1/4" = 1'-0" | 3

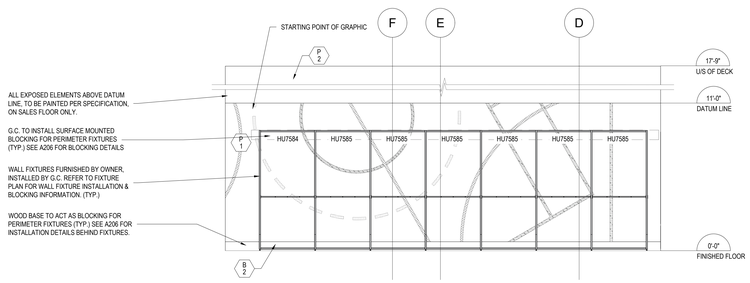

SHOWN FOR REFERENCE ONLY

SEE ELEVATIONS FOR COURT LINE COLOR PLACEMENT.

SEE ELEVATIONS FOR COURT LINE COLOR PLACEMENT.


SEE ELEVATIONS FOR COURT LINE COLOR PLACEMENT.

SEE ELEVATIONS FOR COURT LINE COLOR PLACEMENT.

SEE ELEVATIONS FOR COURT LINE COLOR PLACEMENT.

SEE ELEVATIONS FOR COURT LINE COLOR PLACEMENT.

INTERIOR ELEVATION (STOREFRONT WALL EAST) | 1/4" = 1'-0" | 2

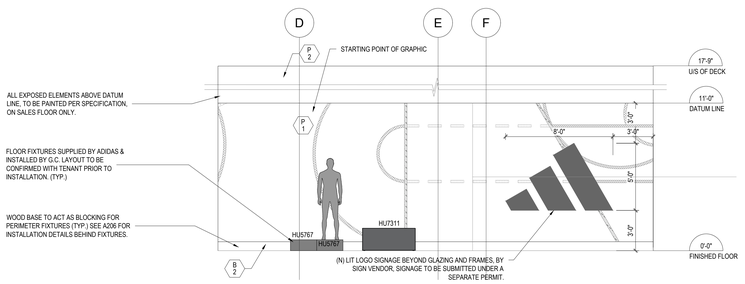

INTERIOR ELEVATION (STOREFRONT WALL WEST) | 1/4" = 1'-0" | 1

No.	Revisions	Date
3	ISSUED FOR PERMIT	10 NOV 2026
2	ISSUED FOR LANDLORD REVIEW	29 OCT 2026
1	ISSUED FOR CLIENT REVIEW	15 OCT 2026

"ALL DRAWINGS, SPECIFICATIONS AND RELATED DOCUMENTS ARE THE COPYRIGHT PROPERTY OF THE ARCHITECT AND MUST BE RETURNED UPON REQUEST. REPRODUCTION OF DRAWINGS, SPECIFICATIONS AND RELATED DOCUMENTS IN PART OR WHOLE IS FORBIDDEN WITHOUT THE ARCHITECTS WRITTEN PERMISSION."

CONTRACTOR MUST CHECK AND VERIFY ALL DIMENSIONS ON THE JOB.

COREARCHITECTS
CORE ARCHITECTS INC.
190 QUEENS QUAY EAST, SUITE 700, WEST TOWER
TORONTO, ON CANADA M5A 0P9
T +1 416 343 0400 • F +1 416 343 0401
INFO@COREARCHITECTS.COM
WWW.COREARCHITECTS.COM

ADIDAS PREMIUM OUTLET COLLECTION
NORTH GEORGIA PREMIUM OUTLETS
800 GEORGIA 400 S, DAWSONVILLE, GA, 30534, US


N
CONSTRUCTION NORTH

2026-11-10


Drawn: CL	Scale: 1/4" = 1'-0"
Checked: SW	Date: OCT 2026

Title: INTERIOR ELEVATIONS


Project No.: 26-108
Drawing No.: A301A

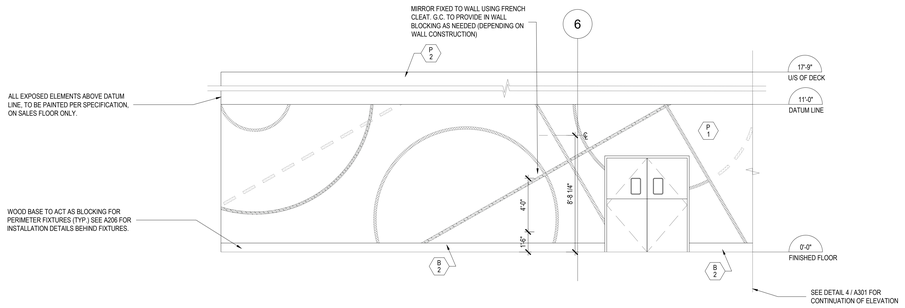


NOT USED	1/4" = 1'-0"	7	NOT USED	1/4" = 1'-0"	5	INTERIOR ELEVATION (SOUTH CONT.)	1/4" = 1'-0"	4

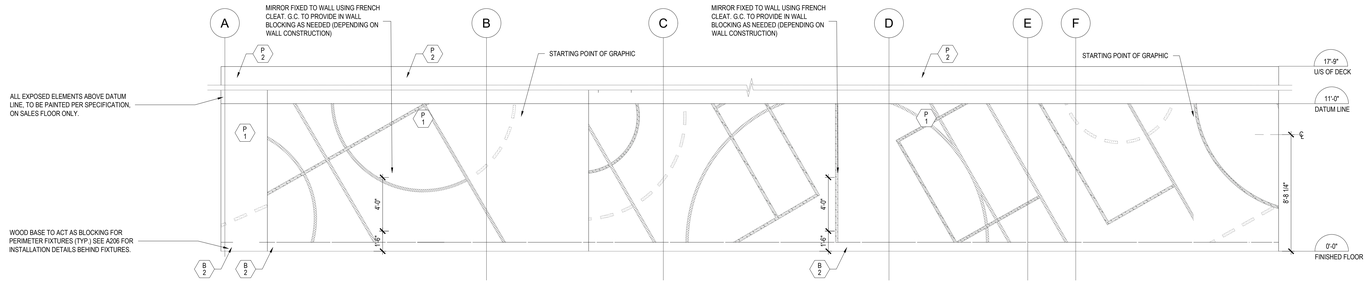


INTERIOR ELEVATION (EAST)	1/4" = 1'-0"	3

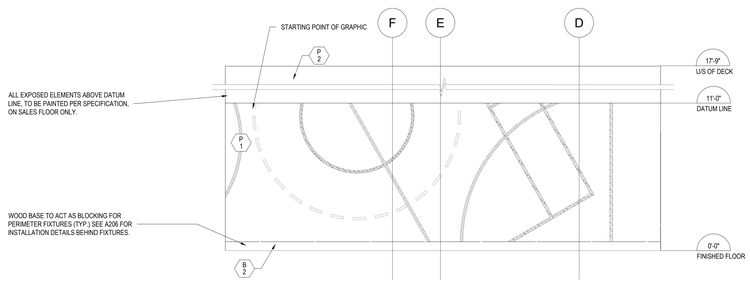

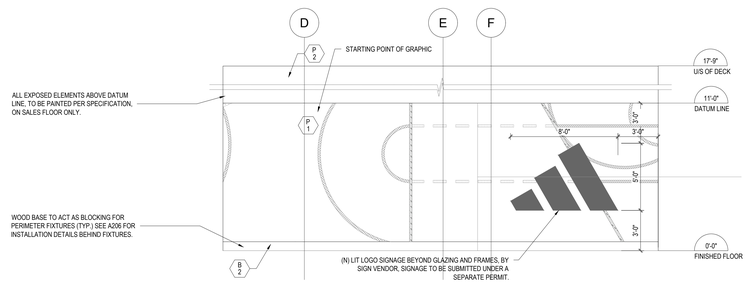

WALL GRAPHIC COLORS	1/4" = 1'-0"	6	INTERIOR ELEVATION (STOREFRONT WALL EAST)	1/4" = 1'-0"	2	INTERIOR ELEVATION (STOREFRONT WALL WEST)	1/4" = 1'-0"	1

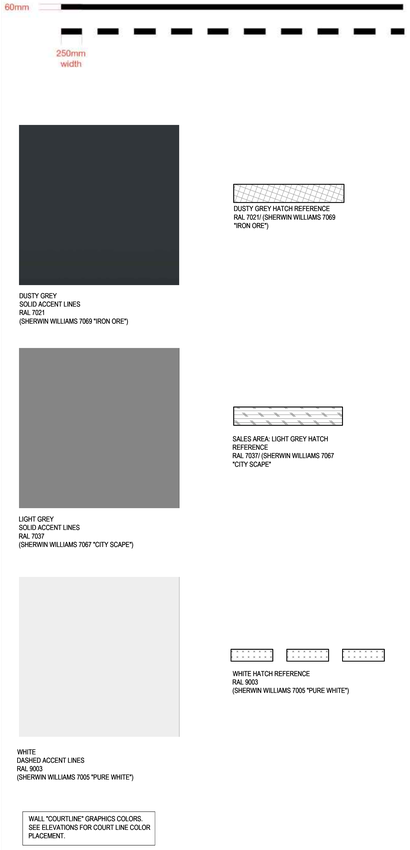

No.	Revisions	Date
3	ISSUED FOR PERMIT	10 NOV 2026
2	ISSUED FOR LANDLORD REVIEW	29 OCT 2026
1	ISSUED FOR CLIENT REVIEW	15 OCT 2026

"ALL DRAWINGS, SPECIFICATIONS AND RELATED DOCUMENTS ARE THE COPYRIGHT PROPERTY OF THE ARCHITECT AND MUST BE RETURNED UPON REQUEST. REPRODUCTION OF DRAWINGS, SPECIFICATIONS AND RELATED DOCUMENTS IN PART OR WHOLE IS FORBIDDEN WITHOUT THE ARCHITECTS WRITTEN PERMISSION."

CONTRACTOR MUST CHECK AND VERIFY ALL DIMENSIONS ON THE JOB.

COREARCHITECTS
CORE ARCHITECTS INC.
190 QUEENS QUAY EAST, SUITE 700, WEST TOWER
TORONTO, ON CANADA M5A 0P6
T +1 416 343 0400 • F +1 416 343 0401
INFO@COREARCHITECTS.COM
WWW.COREARCHITECTS.COM

ADIDAS PREMIUM OUTLET COLLECTION
NORTH GEORGIA PREMIUM OUTLETS
800 GEORGIA 400 S, DAWSONVILLE, GA, 30534, US

N
CONSTRUCTION NORTH

2026-11-10

Drawn	CL	Scale	1/4" = 1'-0"
Checked	SW	Date	OCT 2026


Title
INTERIOR ELEVATIONS -WALL COURTLINES


Project No.	26-108	Drawing No.	A301B

NOT USED | 1/4" = 1'-0" | 7


NOT USED | 1/4" = 1'-0" | 5


INTERIOR ELEVATION (SOUTH CONT.) | 1/4" = 1'-0" | 4

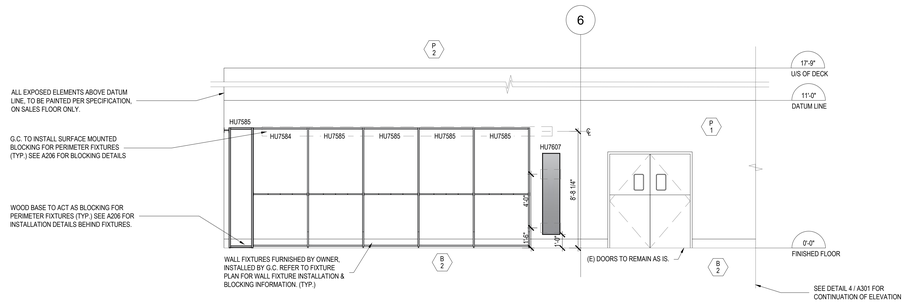

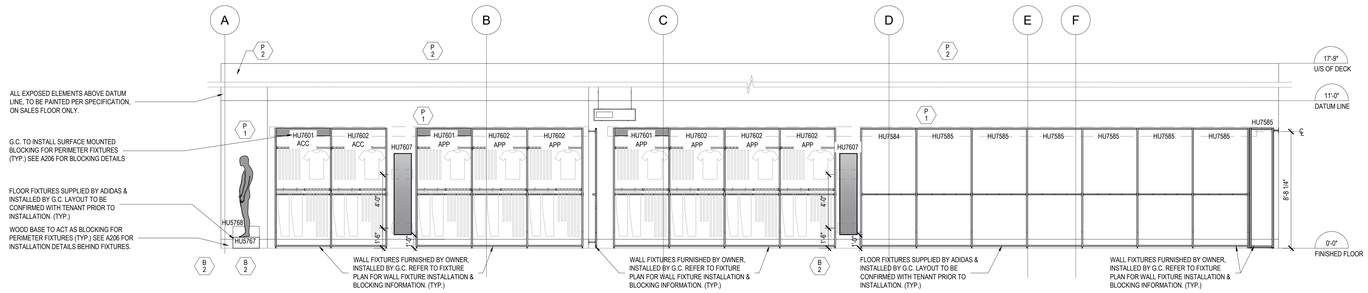

INTERIOR ELEVATION (EAST) | 1/4" = 1'-0" | 3

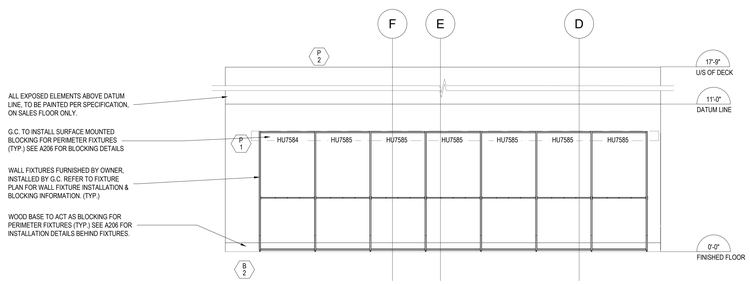

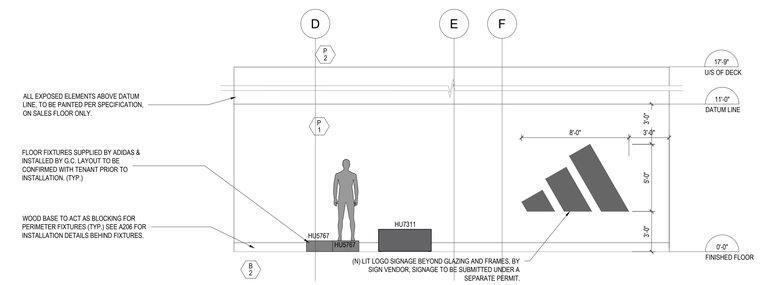

NOT USED | 1/4" = 1'-0" | 6

INTERIOR ELEVATION (STOREFRONT WALL EAST) | 1/4" = 1'-0" | 2

INTERIOR ELEVATION (STOREFRONT WALL WEST) | 1/4" = 1'-0" | 1

No.	Revisions	Date
3	ISSUED FOR PERMIT	10 NOV 2026
2	ISSUED FOR LANDLORD REVIEW	29 OCT 2026
1	ISSUED FOR CLIENT REVIEW	15 OCT 2026

"ALL DRAWINGS, SPECIFICATIONS AND RELATED DOCUMENTS ARE THE COPYRIGHT PROPERTY OF THE ARCHITECT AND MUST BE RETURNED UPON REQUEST. REPRODUCTION OF DRAWINGS, SPECIFICATIONS AND RELATED DOCUMENTS IN PART OR WHOLE IS FORBIDDEN WITHOUT THE ARCHITECTS WRITTEN PERMISSION."

CONTRACTOR MUST CHECK AND VERIFY ALL DIMENSIONS ON THE JOB.

COREARCHITECTS
CORE ARCHITECTS INC.
130 QUEENS QUAY EAST, SUITE 700, WEST TOWER
TORONTO, ON CANADA M5A 0P6
T +1 416 343 0400 • F +1 416 343 0401
INFO@COREARCHITECTS.COM
WWW.COREARCHITECTS.COM

ADIDAS PREMIUM OUTLET COLLECTION
NORTH GEORGIA PREMIUM OUTLETS
800 GEORGIA 400 S, DAWSONVILLE, GA, 30534, US

N
CONSTRUCTION NORTH


PROVINCE OF ONTARIO
RADIM STEJSKAL
100117
2026-11-10

Drawn: CL	Scale: 1/4" = 1'-0"
Checked: SW	Date: OCT 2026


Title: INTERIOR ELEVATIONS - FIXTURES

Project No.: 26-108
Drawing No.: A301C


NOT USED | 1/4" = 1'-0" | 9

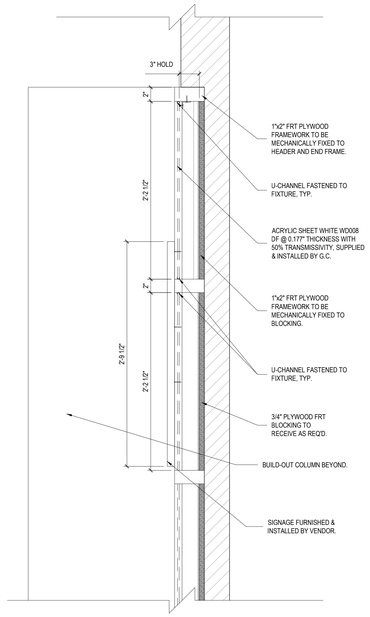

DETAIL SECTION CASHDESK LIT WALL | 1 1/2" = 1'-0" | 7

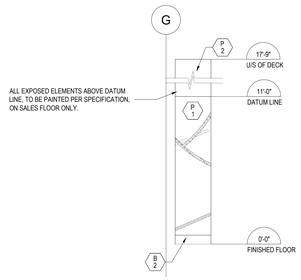

INTERIOR ELEVATION (WEST) | 1/4" = 1'-0" | 4

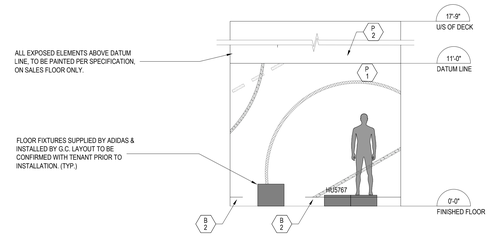

INTERIOR ELEVATION (FITTING ROOM NORTH) | 1/4" = 1'-0" | 3

60mm

250mm width

DUSTY GREY HATCH REFERENCE
RAL 7021 (SHERWIN WILLIAMS 7069 "IRON ORE")

DUSTY GREY
SOLID ACCENT LINES
RAL 7021
(SHERWIN WILLIAMS 7069 "IRON ORE")

SALES AREA: LIGHT GREY HATCH REFERENCE
RAL 7037 (SHERWIN WILLIAMS 7067 "CITY SCAPE"


LIGHT GREY
SOLID ACCENT LINES
RAL 7037
(SHERWIN WILLIAMS 7067 "CITY SCAPE")

WHITE HATCH REFERENCE
RAL 9003
(SHERWIN WILLIAMS 7005 "PURE WHITE")


WHITE
DASHED ACCENT LINES
RAL 9003
(SHERWIN WILLIAMS 7005 "PURE WHITE")

WALL "COURTLINE" GRAPHICS COLORS. SEE ELEVATIONS FOR COURT LINE COLOR PLACEMENT.


WALL GRAPHIC COLORS | 1/4" = 1'-0" | 8

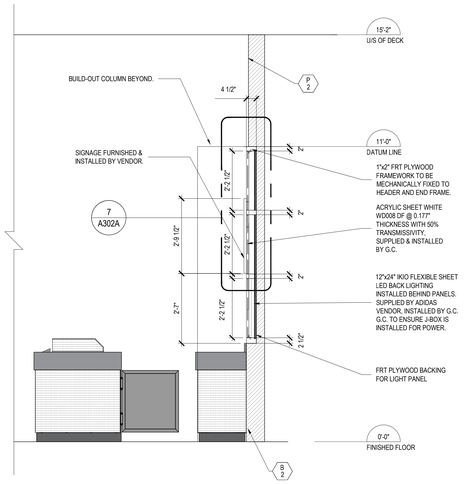


INTERIOR SECTION - CASH DESK LIT WALL | 1/2" = 1'-0" | 6

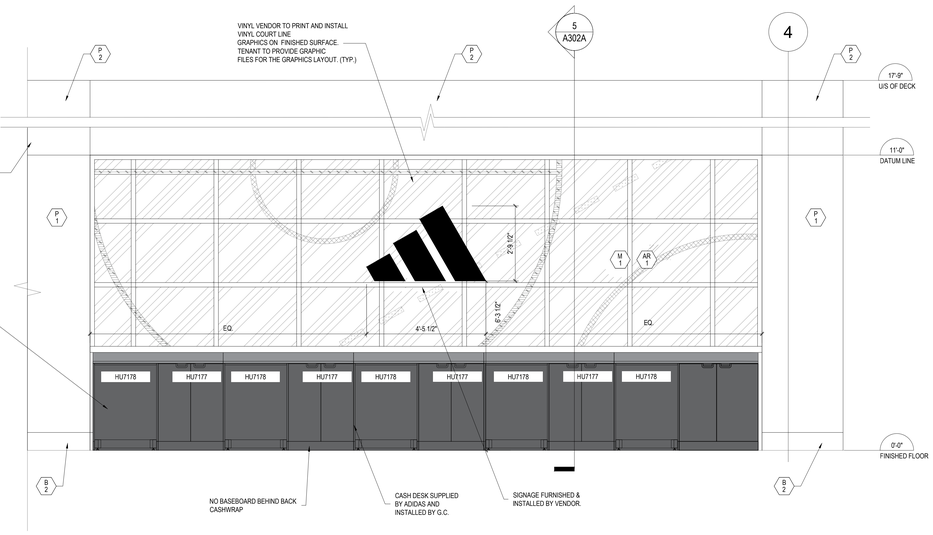

INTERIOR ELEVATION (SOUTH SIDE OF CASHWRAP WALL) | 1/2" = 1'-0" | 2

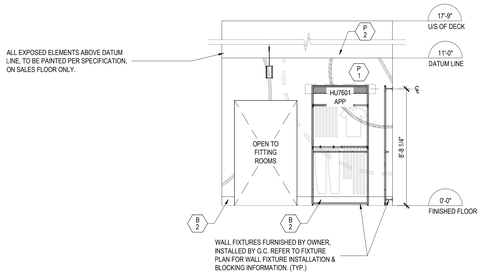

INTERIOR ELEVATION (FITTING ROOM SOUTH) | 1/4" = 1'-0" | 5

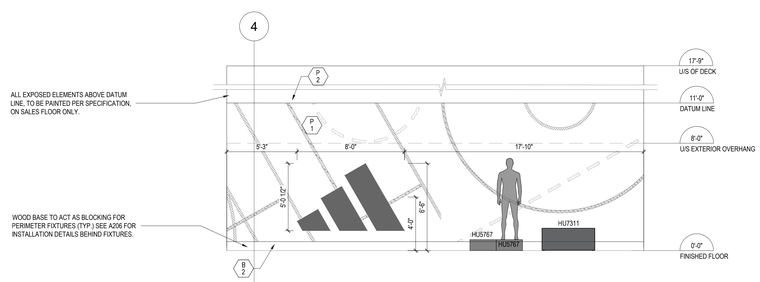

INTERIOR ELEVATION (NORTH SIDE OF CASHWRAP WALL) | 1/4" = 1'-0" | 1

No.	Revisions	Date
3	ISSUED FOR PERMIT	13 NOV 2026
2	ISSUED FOR LANDLORD REVIEW	29 OCT 2026
1	ISSUED FOR CLIENT REVIEW	15 OCT 2026

"ALL DRAWINGS, SPECIFICATIONS AND RELATED DOCUMENTS ARE THE COPYRIGHT PROPERTY OF THE ARCHITECT AND MUST BE RETURNED UPON REQUEST. REPRODUCTION OF DRAWINGS, SPECIFICATIONS AND RELATED DOCUMENTS IN PART OR WHOLE IS FORBIDDEN WITHOUT THE ARCHITECTS WRITTEN PERMISSION."

CONTRACTOR MUST CHECK AND VERIFY ALL DIMENSIONS ON THE JOB.

COREARCHITECTS
CORE ARCHITECTS INC.
100 QUEENS QUAY EAST, SUITE 700, WEST TOWER
TORONTO, ON CANADA M5A 0P6
T +1 416 343 0400 x F +1 416 343 0401
INFO@COREARCHITECTS.COM
WWW.COREARCHITECTS.COM

ADIDAS PREMIUM OUTLET COLLECTION
NORTH GEORGIA PREMIUM OUTLETS
800 GEORGIA 400 S, DAWSONVILLE, GA, 30534, US

N
CONSTRUCTION NORTH

2026-11-10


Drawn: CL	Scale: 1/4" = 1'-0"
Checked: SW	Date: OCT 2026

Title: INTERIOR ELEVATIONS


Project No.: 26-108
Drawing No.: A302A

NOT USED | | 9

NOT USED | | 7

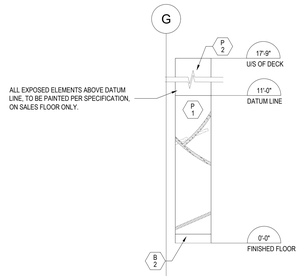

INTERIOR ELEVATION (WEST) | 1/4" = 1'-0" | 4

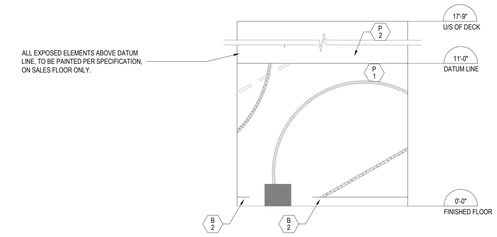

INTERIOR ELEVATION (FITTING ROOM NORTH) | 1/4" = 1'-0" | 3

60mm

250mm width

DUSTY GREY
SOLID ACCENT LINES
RAL 7021
(SHERWIN WILLIAMS 7069 "IRON ORE")

DUSTY GREY HATCH REFERENCE
RAL 7021 (SHERWIN WILLIAMS 7069 "IRON ORE")

LIGHT GREY
SOLID ACCENT LINES
RAL 7037
(SHERWIN WILLIAMS 7067 "CITY SCAPE")

SALES AREA: LIGHT GREY HATCH REFERENCE
RAL 7037 (SHERWIN WILLIAMS 7067 "CITY SCAPE"


WHITE
DASHED ACCENT LINES
RAL 9003
(SHERWIN WILLIAMS 7005 "PURE WHITE")

WHITE HATCH REFERENCE
RAL 9003
(SHERWIN WILLIAMS 7005 "PURE WHITE")

WALL "COURTLINE" GRAPHICS COLORS. SEE ELEVATIONS FOR COURT LINE COLOR PLACEMENT.


WALL GRAPHIC COLORS | 1/4" = 1'-0" | 8

NOT USED | | 6

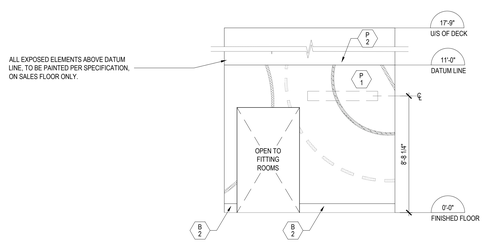

INTERIOR ELEVATION (FITTING ROOM SOUTH) | 1/4" = 1'-0" | 5

NOT USED | | 2

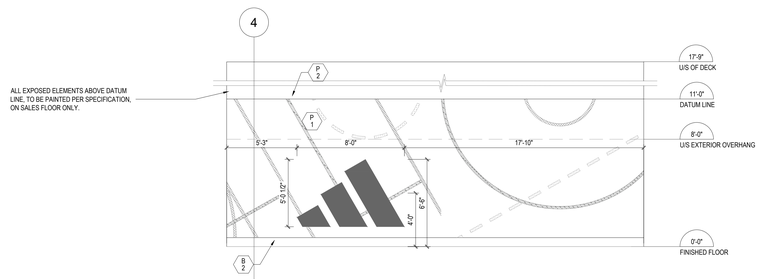

INTERIOR ELEVATION (NORTH SIDE OF CASHWRAP WALL) | 1/4" = 1'-0" | 1

No.	Revisions	Date
3	ISSUED FOR PERMIT	10 NOV 2026
2	ISSUED FOR LANDLORD REVIEW	29 OCT 2026
1	ISSUED FOR CLIENT REVIEW	15 OCT 2026

"ALL DRAWINGS, SPECIFICATIONS AND RELATED DOCUMENTS ARE THE COPYRIGHT PROPERTY OF THE ARCHITECT AND MUST BE RETURNED UPON REQUEST. REPRODUCTION OF DRAWINGS, SPECIFICATIONS AND RELATED DOCUMENTS IN PART OR WHOLE IS FORBIDDEN WITHOUT THE ARCHITECTS WRITTEN PERMISSION."

CONTRACTOR MUST CHECK AND VERIFY ALL DIMENSIONS ON THE JOB.

COREARCHITECTS
CORE ARCHITECTS INC.
180 QUEENS QUAY EAST, SUITE 700, WEST TOWER
TORONTO, ON CANADA M5A 0P6
T +1 416 343 0400 • F +1 416 343 0401
INFO@COREARCHITECTS.COM
WWW.COREARCHITECTS.COM

ADIDAS PREMIUM OUTLET COLLECTION
NORTH GEORGIA PREMIUM OUTLETS
800 GEORGIA 400 S, DAWSONVILLE, GA, 30534, US

N
CONSTRUCTION NORTH


RADAC ESLAMIEH
2026-11-10


Drawn: CL	Scale: 1/4" = 1'-0"
Checked: SW	Date: OCT 2026

Title: INTERIOR ELEVATIONS - WALL COURTLINES

Project No.: 26-108
Drawing No.: A302B

NOT USED		9	NOT USED		7	NOT USED		3
NOT USED		6	NOT USED		2			
NOT USED	1/4" = 1'-0"	8	INTERIOR ELEVATION (FITTING ROOM SOUTH)	1/4" = 1'-0"	5	INTERIOR ELEVATION (NORTH SIDE OF CASHWRAP WALL)	1/4" = 1'-0"	1

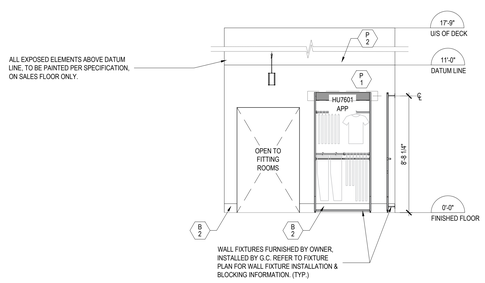

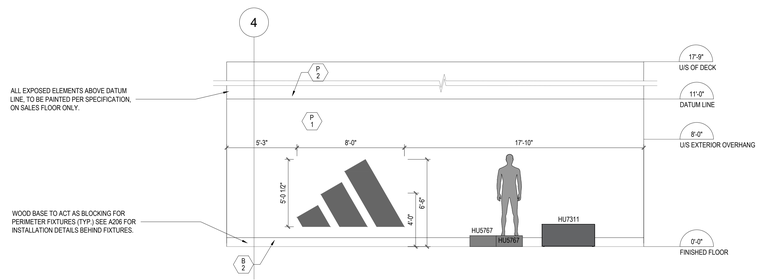

3	ISSUED FOR PERMIT	10 NOV 2026
2	ISSUED FOR LANDLORD REVIEW	29 OCT 2026
1	ISSUED FOR CLIENT REVIEW	15 OCT 2026
No.	Revisions	Date

"ALL DRAWINGS, SPECIFICATIONS AND RELATED DOCUMENTS ARE THE COPYRIGHT PROPERTY OF THE ARCHITECT AND MUST BE RETURNED UPON REQUEST. REPRODUCTION OF DRAWINGS, SPECIFICATIONS AND RELATED DOCUMENTS IN PART OR WHOLE IS FORBIDDEN WITHOUT THE ARCHITECTS WRITTEN PERMISSION."

CONTRACTOR MUST CHECK AND VERIFY ALL DIMENSIONS ON THE JOB.

COREARCHITECTS
CORE ARCHITECTS INC.
180 QUEENS QUAY EAST, SUITE 700, WEST TOWER
TORONTO, ON CANADA M5A 0P6
T +1 416 343 0400 • F +1 416 343 0401
INFO@COREARCHITECTS.COM
WWW.COREARCHITECTS.COM

ADIDAS PREMIUM OUTLET COLLECTION
NORTH GEORGIA PREMIUM OUTLETS
800 GEORGIA 400 S, DAWSONVILLE, GA, 30534, US


N
CONSTRUCTION NORTH

2026-11-10


Drawn: CL	Scale: 1/4" = 1'-0"
Checked: SW	Date: OCT 2026

Title
INTERIOR ELEVATIONS - FIXTURES

Project No. 26-108	Drawing No. A302C

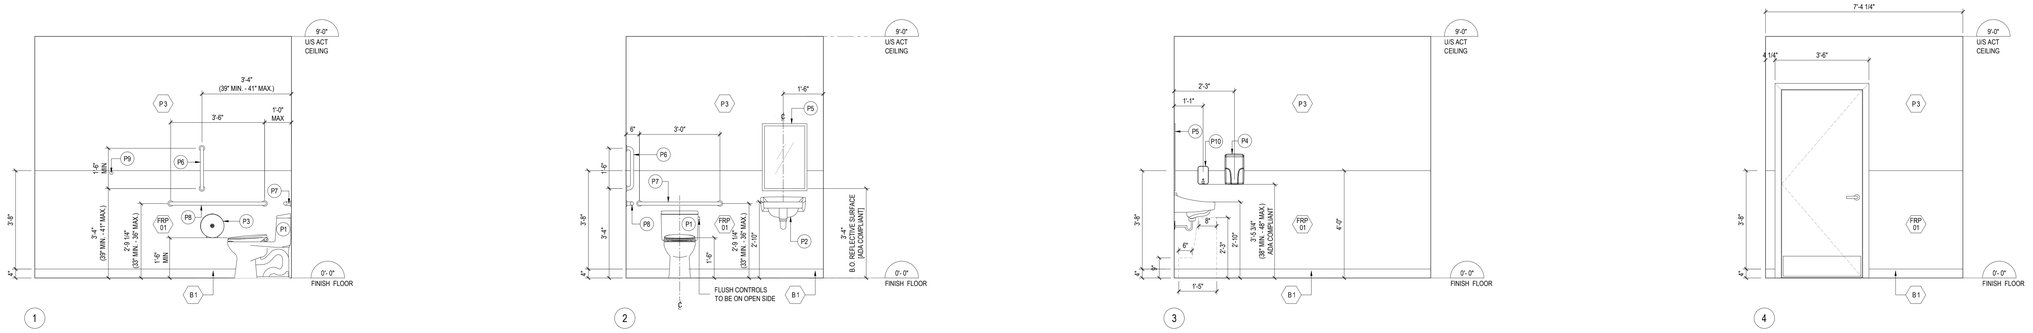


(E) WASHROOM ELEVATIONS | 1/2" = 1'-0" | 3

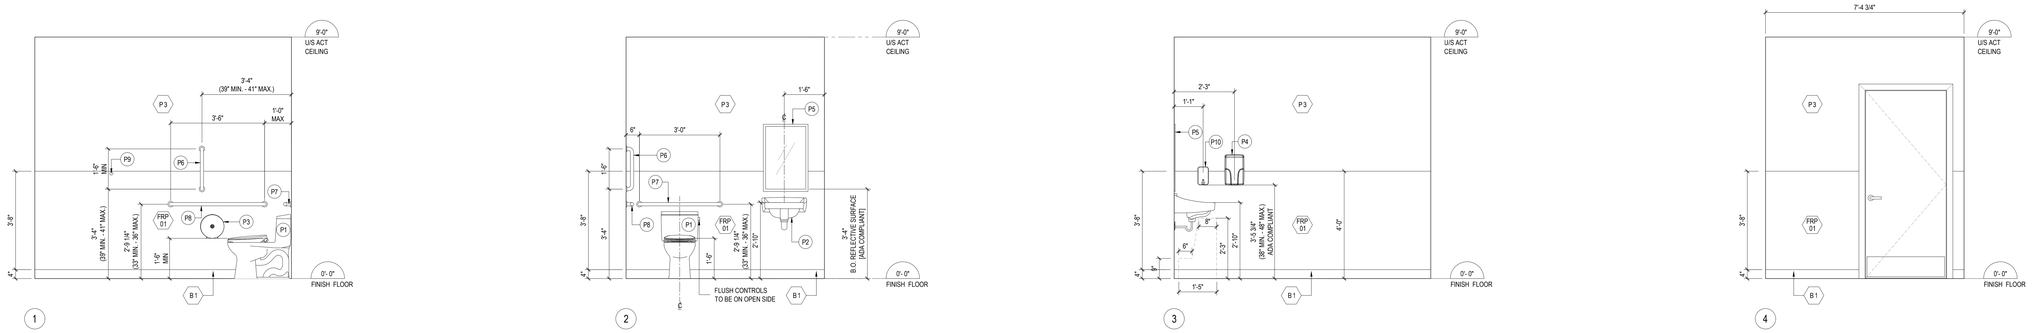

NEW WASHROOM ELEVATIONS | 1/2" = 1'-0" | 2

NOT USED | - | 5

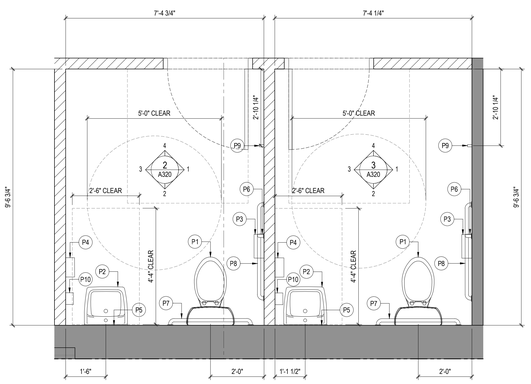

ENLARGED WASHROOM PLANS | 1/2" = 1'-0" | 4

SYMBOL	QUANTITY	DESCRIPTION	MANUFACTURER	PRODUCT/MODEL	FURN. BY		INSTALL BY		NOTES
					G.C.	TEN.	G.C.	TEN.	
P1	1	TOILET	-	REFER TO MEP & ENGINEER DWGS.	●		●		
P2	1	LAVATORY	-	REFER TO MEP & ENGINEER DWGS.	●		●		
	1	FAUCET	-	REFER TO MEP & ENGINEER DWGS.	●		●		
P3	1	TOILET PAPER DISPENSER	ASI	STAINLESS STEEL SINGLE JUMBO ROLL TOILET TISSUE DISPENSER - ROUND - SURFACE MOUNTED, MODEL 0042	●		●		
P4	1	PAPER TOWEL DISPENSER	BOBRICK	SURFACE MOUNTED, SATIN FINISH STAINLESS STEEL, MODEL B-262	●		●		
P5	1	MIRROR	BOBRICK	24" X 36" MIRROR W/S.S. FRAME (PROVIDE TEMPERED GLASS WHERE REQUIRED), MODEL B-290 2436	●		●		SURFACE MOUNTED
P6	1	GRAB BAR 18"	BOBRICK	18" x 1 1/2" Ø STAINLESS STEEL GRAB BAR, MODEL 6806 X 18	●		●		
P7	1	GRAB BAR 36"	BOBRICK	36" x 1 1/2" Ø STAINLESS STEEL GRAB BAR, MODEL 6806 X 36	●		●		
P8	1	GRAB BAR 42"	BOBRICK	42" x 1 1/2" Ø STAINLESS STEEL GRAB BAR, MODEL 6806 X 42	●		●		
P9	1	COAT HOOK	BOBRICK	DOOR MOUNTED, MODEL B-672 MOUNT @ 40" A.F.F.	●		●		
P10	1	SOAP DISPENSER	ASI	STAINLESS STEEL LIQUID DISPENSER - VERTICAL - SURFACE MOUNTED, MODEL 0345	●		●		

FIXTURE SCHEDULE | FULL | 1

GENERAL NOTES:
USE FOR FINISH INFORMATION ONLY.

1. G.C. TO COORDINATE LOCATION OF BLOCKING FOR ALL WALLS, MOUNTED AND RECESSED FIXTURES AND ACCESSORIES.
2. G.C. TO COORDINATE WALL THICKNESS TO COINCIDE WITH RECESSED HARDWARE.
3. PORCELAIN FLOOR TILE WITH 1/8" GROUT LINES.
4. PROVIDE FLOOR DRAIN AS REQUIRED BY LOCAL AND PROVINCIAL LAWS AND SHOWN ON PLUMBING DRAWINGS.
5. ALL FINISHES ARE TYPICAL UNLESS NOTED OTHERWISE.

No.	Revisions	Date
3	ISSUED FOR PERMIT	10 NOV 2026
2	ISSUED FOR LANDLORD REVIEW	29 OCT 2026
1	ISSUED FOR CLIENT REVIEW	15 OCT 2026

"ALL DRAWINGS, SPECIFICATIONS AND RELATED DOCUMENTS ARE THE COPYRIGHT PROPERTY OF THE ARCHITECT AND MUST BE RETURNED UPON REQUEST. REPRODUCTION OF DRAWINGS, SPECIFICATIONS AND RELATED DOCUMENTS IN PART OR WHOLE IS FORBIDDEN WITHOUT THE ARCHITECTS WRITTEN PERMISSION."

CONTRACTOR MUST CHECK AND VERIFY ALL DIMENSIONS ON THE JOB.

COREARCHITECTS
CORE ARCHITECTS INC.
180 QUEENS QUAY EAST, SUITE 700, WEST TOWER
TORONTO, ON CANADA M5A 0P6
T +1 416 343 0400 • F +1 416 343 0401
INFO@COREARCHITECTS.COM
WWW.COREARCHITECTS.COM

ADIDAS PREMIUM OUTLET COLLECTION
NORTH GEORGIA PREMIUM OUTLETS
800 GEORGIA 400 S, DAWSONVILLE, GA, 30534, US

N
CONSTRUCTION NORTH

2026-11-10

Drawn: AL	Scale: 1/2" = 1'-0"
Checked: SW	Date: OCT 2026

Title: WASHROOM DETAILS & PLUMBING SCHEDULE

Project No.: 26-108
Drawing No.: A320

GENERAL STRUCTURAL NOTES

1. GOVERNING CODE: 2024 INTERNATIONAL BUILDING CODE WITH GEORGIA AMENDMENTS
   A. RISK CATEGORY = II
2. DESIGN LOADS
   A. CEILING LIVE LOAD: 10 PSF
   B. FLOOR LIVE LOAD: 100 PSF
   C. SNOW LOAD
   PROVISIONS FOR SNOW DRIFTING AND UNBALANCED SNOW LOAD ARE CONSIDERED IN THE DESIGN.
   GROUND SNOW LOAD (p_g): 22 PSF
   EXPOSURE FACTOR (C_e): 1.0 (PARTIALLY EXPOSED)
   SNOW IMPORTANCE FACTOR (I_s): 1.0
   FLAT ROOF SNOW LOAD (p_f): 15.4 PSF
   E. WIND LOAD
   WIND DESIGN AND CONSTRUCTION SHALL CONFORM TO THE PROVISIONS IN THE GOVERNING BUILDING CODE.
   EXPOSURE: C
   BASIC WIND SPEED: 105 MPH (ULTIMATE) 81.3 (ASD)
   INTERIOR PRESSURE 5 PSF
   F. SEISMIC LOAD
   S_S = 0.29 S_1 = 0.099 S_{MS} = 0.36 S_{M1} = 0.21
   S_{DS} = 0.24 S_{D1} = 0.14
   SEISMIC IMPORTANCE FACTOR (I_e) = 1.0
   SEISMIC DESIGN CATEGORY = C
3. FIELD VERIFY ALL DIMENSIONS PRIOR TO FINAL DETAILING AND FABRICATION. IF ANY EXISTING CONDITION IS NOT AS SHOWN, CONTACT A/E BEFORE PROCEEDING WITH WORK.
4. EXISTING STRUCTURE IS ASSUMED TO BE IN GOOD CONDITION. NOTIFY STRUCTURAL ENGINEER IF ANY STRUCTURAL MEMBERS ARE FOUND TO BE DAMAGED IN ANY WAY BEFORE PROCEEDING WITH ANY WORK ON DAMAGED MEMBER.
5. CONTRACTOR SHALL SUPPORT, BRACE AND SECURE EXISTING STRUCTURE AS REQUIRED TO INSTALL NEW WORK. CONTRACTOR IS SOLELY RESPONSIBLE FOR THE SAFETY OF THE EXISTING BUILDING DURING CONSTRUCTION.
6. CONTRACTOR SHALL CONFORM TO ALL MALL-TENANT IMPROVEMENT REQUIREMENTS AND ALL MALL LANDLORD HANDBOOK CRITERIA.
7. SPECIAL INSPECTIONS SERVICES SHALL BE PROVIDED BY A QUALIFIED AGENCY ON ALL STRUCTURAL STEEL FIELD WELDING, ERECTION DETAILS AND ANY OTHER ITEMS REQUIRED BY THE LOCAL BUILDING CODE.

ROOF FRAMING NOTES

1. VERIFY ALL ELEVATIONS AND DIMENSIONS SHOWN WITH ARCHITECTURAL DRAWINGS AND EQUIPMENT SUPPLIERS SHOP DRAWINGS PRIOR TO FABRICATION AND INSTALLATION OF STRUCTURAL STEEL.
2. LOADS:
   A. ROOF LIVE LOAD: 20 PSF
3. EXISTING ROOF CONSTRUCTION:
   A. 1 1/2 " x 20GA ROOF DECK VIF
4. INFORMATION FOR THE EXISTING BUILDING HAS BEEN TAKEN FROM SURVEY BY AS BUILT MEASURING SERVICES, DATED 1/23/2026 AND HAS NOT BEEN VERIFIED IN THE FIELD. CONTRACTOR SHALL VERIFY ALL RELEVANT CONDITIONS AND DIMENSIONS OF EXISTING CONSTRUCTION BEFORE PROCEEDING WITH THE WORK.
5. ROOF TOP UNIT DIMENSIONS SHALL BE COORDINATED WITH APPROVED RTU MANUFACTURER DRAWINGS.
6. SUPPORT FRAMING SHOWN IS FOR THE RTU'S SPECIFIED ON MECHANICAL DRAWINGS. IF A DIFFERENT UNIT IS TO BE USED, CONTACT ENGINEER BEFORE PROCEEDING.
7. SET UNIT CURB ON EXISTING ROOF FRAMING MEMBERS OR SUPPORT MEMBERS RUNNING BETWEEN THEM. DO NOT PLACE CURB ON UNSUPPORTED ROOF DECK.
8. FIELD VERIFY ALL DIMENSIONS PRIOR TO FINAL DETAILING AND FABRICATION. IF ANY EXISTING CONDITION IS NOT AS SHOWN, CONTACT A/E BEFORE PROCEEDING WITH WORK.
9. EXISTING STRUCTURE IS ASSUMED TO BE IN GOOD CONDITION. NOTIFY STRUCTURAL ENGINEER IF ANY STRUCTURAL MEMBERS ARE FOUND TO BE DAMAGED IN ANY WAY BEFORE PROCEEDING WITH ANY WORK ON DAMAGED MEMBER.
10. CONTRACTOR SHALL SUPPORT, BRACE AND SECURE EXISTING STRUCTURE AS REQUIRED TO INSTALL NEW WORK. CONTRACTOR IS SOLELY RESPONSIBLE FOR THE SAFETY OF THE EXISTING BUILDING DURING CONSTRUCTION.
11. CONTRACTOR SHALL CONFORM TO ALL LANDLORD-TENANT IMPROVEMENT REQUIREMENTS AND ALL LANDLORD HANDBOOK CRITERIA
12. SPECIAL INSPECTIONS SERVICES SHALL BE PROVIDED BY A QUALIFIED AGENCY ON ALL STRUCTURAL STEEL FIELD WELDING, ERECTION DETAILS AND ANY OTHER ITEMS REQUIRED BY THE LOCAL BUILDING CODE.
13. CONTRACTOR SHALL FILL IN EXISTING DUCT OPENINGS WITH NEW GALVANIZED METAL DECK (1 1/2" DEEP×20 GAGE MIN. RIBS AT 6" O.C.) AND ROOF MATERIALS TO MATCH EXISTING ON (E) STEEL ANGLES OR JOISTS. (3" MINIMUM BEARING). SPAN DECK FROM SUPPORT FRAMING TO SUPPORT FRAMING AND WELD DECK TO SUPPORTING STEEL W/ 5/8 "Ø PUDDLE WELDS AT 6" O.C. DO NOT SUPPORT DECK ON EDGES OF EXISTING UNSUPPORTED EDGES OF EXISTING DECKING.
14. THIS IS A PARTIAL PLAN OF THE ENTIRE BUILDING PLAN.

STRUCTURAL STEEL

1. STRUCTURAL STEEL SHALL CONFORM TO THE LATEST EDITION OF AISC 360 "SPECIFICATION FOR STRUCTURAL STEEL BUILDINGS".
2. WELDED CONNECTIONS SHALL CONFORM TO THE LATEST EDITION OF AMERICAN WELDING SOCIETY (AWS) D1.1 "STRUCTURAL WELDING CODE-STEEL." ALL WELDERS SHALL BE AWS CERTIFIED FOR THE TYPE OF WELDING PERFORMED. ALL WELDS SHALL BE INSPECTED BY A QUALIFIED INSPECTION COMPANY.
3. BOLTS AND BOLTED CONNECTIONS SHALL CONFORM TO THE REQUIREMENTS OF RESEARCH COUNCIL ON STRUCTURAL CONNECTIONS (RCSC) "SPECIFICATION FOR STRUCTURAL JOINTS USING HIGH-STRENGTH BOLTS" USING ASTM F3125 GROUP A BOLTS.
4. STRUCTURAL STEEL MATERIAL:
   A. ROLLED STEEL SHAPES: ASTM A992 GRADE 50 OR BETTER.
   B. STEEL PLATES, BARS, RODS, ANGLES AND CHANNELS: ASTM A36, UNLESS NOTED Fy = 50KSI, THEN ASTM A572 GRADE 50.
   C. STEEL TUBING: ASTM A500, GRADE B, Fy= 46KSI.
5. WELDING ELECTRODES SHALL BE E70 OR BETTER, FOR WELDING SYMBOLS WITH NO LENGTH DIMENSION GIVEN, THE WELDING SHALL BE CONTINUOUS BETWEEN ABRUPT CHANGES IN DIRECTION. WELDS NOT OTHERWISE NOTED SHALL BE 1/4" IN SIZE.
6. CONTRACTOR SHALL EXERCISE EXTREME CAUTION WHEN WELDING TO INSURE THAT WELDING DOES NOT START A FIRE OR DAMAGE ADJACENT MATERIALS.
7. WELD TO EXISTING JOINTS IN SUCH A WAY AS TO NOT IMPAIR THE STRUCTURAL INTEGRITY OF THE JOISTS.
8. ALL STEEL EXPOSED TO WEATHER SHALL BE GALVANIZED.

STRUCTURAL SPECIAL INSPECTIONS BASED ON 2015 IBC

REQUIRED SPECIAL INSPECTIONS OF STEEL CONSTRUCTION

TYPE	CONTINUOUS SPECIAL INSPECTION	PERIODIC SPECIAL INSPECTION	REFERENCED STANDARD
1 MATERIAL VERIFICATION OF STRUCTURAL STEEL AND COLD-FORMED STEEL DECK:			
a. FOR STRUCTURAL STEEL, IDENTIFICATION MARKINGS TO CONFORM TO AISC 360	-	X	-
b. FOR OTHER STEEL, IDENTIFICATION MARKINGS TO CONFORM TO ASTM STANDARDS SPECIFIED IN THE APPROVED CONSTRUCTION DOCUMENTS	-	X	APPLICABLE ASTM MATERIAL STANDARDS
c. MANUFACTURER'S CERTIFIED TEST REPORTS.	-	X	
2 MATERIAL VERIFICATION OF WELD FILLER MATERIALS:			
a. IDENTIFICATION MARKINGS TO CONFORM TO AWS SPECIFICATION IN THE APPROVED CONSTRUCTION DOCUMENTS.	-	X	AISC 360 SECTION A3.5 AND APPLICABLE AWS A5 DOCUMENTS
b. MAUFACTURER'S CERTIFICATE OF COMPLIANCE REQUIRED.	-	X	-
3 INSPECTION OF WELDING:			
a. STRUCTURAL STEEL AND COLD-FORMED STEEL DECK:			
1) SINGLE-PASS FILLET WELDS ≤ 5/16"	-	X	
2) FLOOR AND ROOF DECK WELDS	-	X	AWS D1.3

COLD-FORMED LIGHT GAUGE STEEL FRAMING

1. DESIGN, FABRICATION, AND ERECTION SHALL CONFORM TO THE GOVERNING BUILDING CODE CITED EDITION OF THE AMERICAN IRON AND STEEL INSTITUTE (AISI) S202, "CODE OF STANDARD PRACTICE FOR COLD-FORMED STEEL STRUCTURAL FRAMING".
2. STRUCTURAL STUDS, JOISTS, BRIDGING AND ACCESSORIES SHALL HAVE A MINIMUM YIELD STRENGTH OF 50,000 PSI FOR 16 GAUGE AND THICKER MATERIALS, AND 33,000 PSI FOR MATERIALS THINNER THAN 16 GAUGE. CONNECTIONS TO BE FIELD SCREWED WITH #10 SCREWS MINIMUM.
3. ALL MATERIAL TO BE GALVANIZED COATED IN ACCORDANCE WITH ASTM A653 G-60. TOUCH-UP FIELD WELDS WITH ZINC RICH PAINT.
4. HANDLING AND LIFTING OF PREFABRICATED PANELS SHALL BE DONE IN SUCH A MANNER AS TO NOT CAUSE DISTORTION IN ANY MEMBER. TRACKS SHALL BE SECURELY ANCHORED TO THE SUPPORTING STRUCTURE. STUDS SHALL BE PLUMBED, ALIGNED AND SECURELY ATTACHED TO THE FLANGES OR WEBS OF BOTH UPPER AND LOWER TRACKS.
5. TEMPORARY BRACING SHALL BE PROVIDED UNTIL ERECTION IS COMPLETED.
6. COORDINATE WITH ARCHITECTURAL AND STRUCTURAL DRAWINGS FOR ALL LIGHT GAUGE FRAMING LOCATIONS AND REQUIREMENTS. COORDINATE LOCATIONS AND DESIGN FOR ALL WALL HUNG EQUIPMENT.
7. PROVIDE CONNECTIONS, BRACES, BRIDGING AND RUNNER TRACKS (MIN. 14 GAUGE, BUT NOT LESS THAN GAUGE OF SUPPORTED STUD) TO DEVELOP THE FULL CAPACITY OF THE MEMBERS. PROVIDE CLIPS, CONNECTIONS, STRAPPING FOR TEMPORARY LATERAL BRACING AND ALL ITEMS NECESSARY FOR COMPLETE INSTALLATION.
8. PROVIDE AND COORDINATE VERTICAL SLIP CONNECTION TO STRUCTURAL STEEL MEMBERS WHERE REQUIRED.
9. WINDOW AND DOOR HEADS SHALL BE FRAMED WITH JOIST SECTIONS SUFFICIENT TO CARRY THE WEIGHT OF THE WALL ABOVE AND TRANSFER WINDOW AND WALL LATERAL FORCES TO THE JAMBS. JAMB SECTIONS SHALL CONSIST OF HEAVIER GAUGE STUDS, MULTIPLE STUDS, OR BOTH AS REQUIRED TO PROVIDE LATERAL SUPPORT FOR WINDOW AND DOOR OPENINGS.
10. ALL FIELD CUTTING SHALL BE PERFORMED WITH A SAW.
11. COLD-FORMED LIGHT GAUGE STEEL MEMBERS SHALL BE DESIGNATED USING INDUSTRY STANDARD DESIGNATION AS FOLLOWS:


362 S 162 - 33
- 362: DEPTH TO 2 DECIMAL PLACES (3 5/8" INDICATED)
- S: SHAPE OF MEMBER ("S" = C-STUD)
- 162: FLANGE WIDTH TO 2 DECIMAL PLACES (1 5/8" INDICATED)
- 33: THICKNESS IN MILS (20 GA. INDICATED)

FIELD VERIFY ALL CONDITIONS

DESIGN DRAWINGS ARE SCHEMATIC. THIS CONTRACTOR SHALL VISIT THE SITE PRIOR TO BIDDING OR AWARD OF CONTRACT TO INSPECT EXISTING FIELD CONDITIONS. THIS CONTRACT SHALL INCLUDE ALL LABOR AND MATERIALS NECESSARY FOR FIELD MODIFICATIONS DUE TO EXISTING CONDITIONS.

THE CONTRACTOR SHALL CONTACT THE ARCHITECT, ENGINEER OR OWNER PRIOR TO BIDDING FOR INTERPRETATIONS AND CLARIFICATIONS OF THE DESIGN AND INCLUDE IN HIS BID ALL COSTS TO MEET THE DESIGN INTENT. CLARIFICATIONS MADE BY THE ARCHITECT, ENGINEER OR OWNER AFTER BIDDING WILL BE FINAL AND SHALL BE IMPLEMENTED AT CONTRACTORS COST.

BIDDING CONTRACTORS SHALL HAVE A WORKING KNOWLEDGE OF LOCAL CODES AND ORDINANCES AND SHALL INCLUDE IN THEIR BIDS THE COSTS FOR ALL WORK INSTALLED IN STRICT ACCORDANCE WITH GOVERNING CODES, THE PLANS AND SPECIFICATIONS NOT WITHSTANDING. THE CONTRACTOR SHALL ALERT ARCHITECT, ENGINEER OR OWNER OF ANY APPARENT DISCREPANCIES BETWEEN GOVERNING CODES AND DESIGN INTENT.

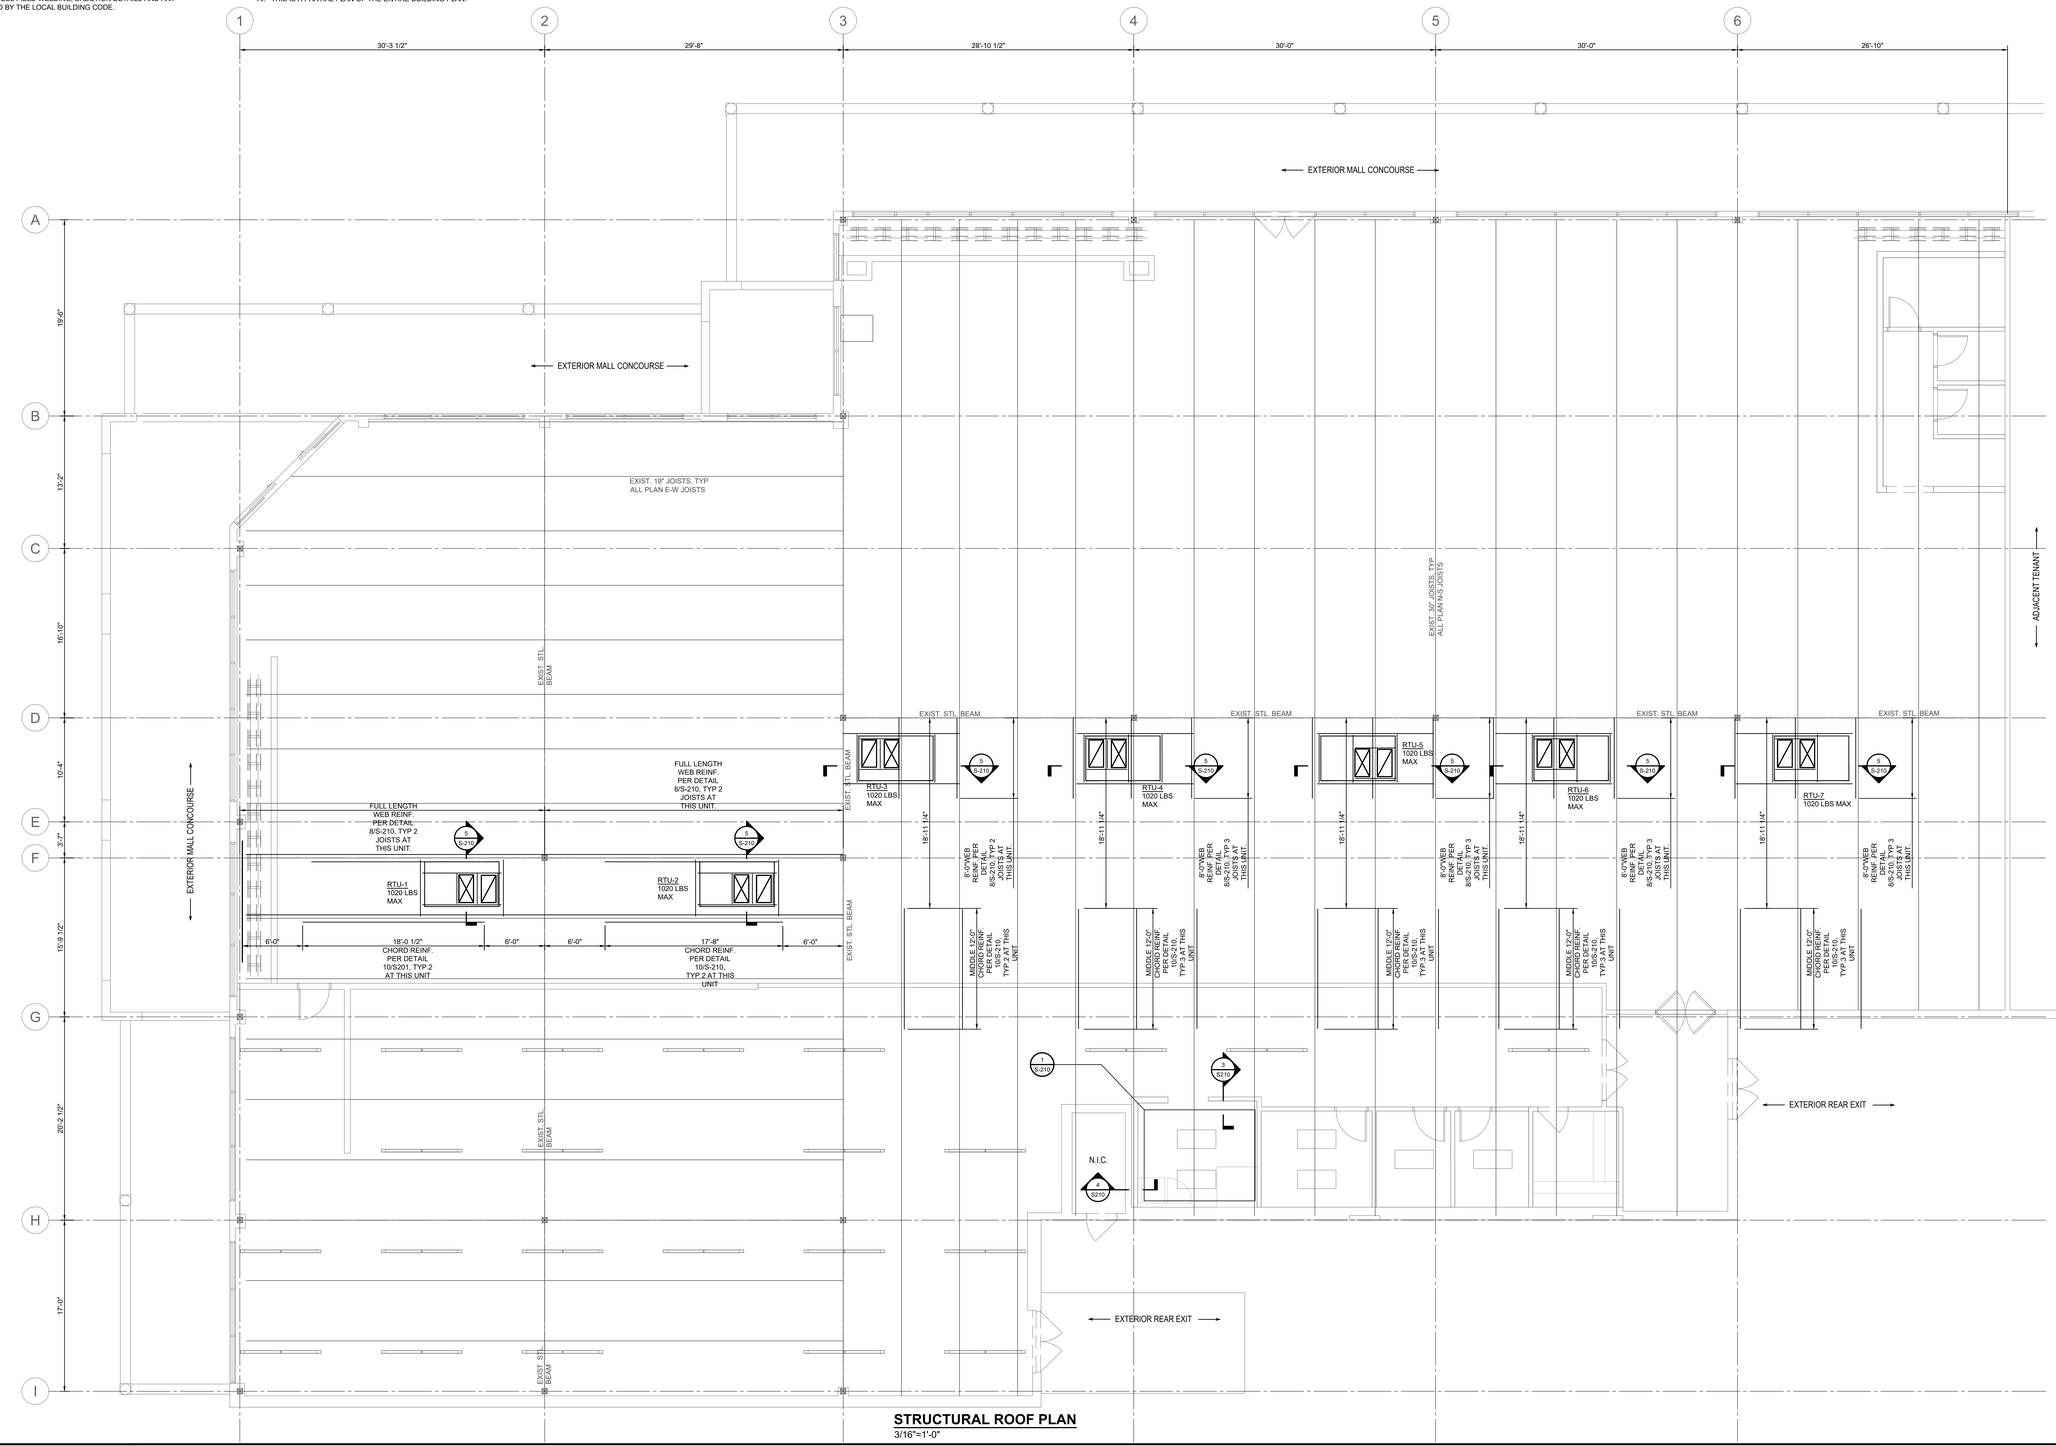

STRUCTURAL ROOF PLAN
3/16"=1'-0"

M-Engineering
750 Brooksedge Blvd.
Westerville, Ohio 43081
phone: 614.839.4639
fax: 614.839.2222
Georgia Certificate of Authorization #PEF 005789

GEORGIA REGISTERED No. PE 045418 PROFESSIONAL ENGINEER STEPHEN ANDREW BOSS

11/9/2026

No.	Revisions	Date
3	ISSUED FOR PERMIT	10 NOV 2026
2	ISSUED FOR LANDLORD REVIEW	28 OCT 2026
1	ISSUED FOR CLIENT REVIEW	15 OCT 2026

"ALL DRAWINGS, SPECIFICATIONS AND RELATED DOCUMENTS ARE THE COPYRIGHT PROPERTY OF THE ARCHITECT AND MUST BE RETURNED UPON REQUEST. REPRODUCTION OF DRAWINGS, SPECIFICATIONS AND RELATED DOCUMENTS IN PART OR WHOLE IS FORBIDDEN WITHOUT THE ARCHITECTS WRITTEN PERMISSION."

CONTRACTOR MUST CHECK AND VERIFY ALL DIMENSIONS ON THE JOB.

COREARCHITECTS
CORE ARCHITECTS INC.
180 QUEENS QUAY EAST, SUITE 700, WEST TOWER
TORONTO, ON CANADA M5A 0P6
T +1 416 848 0400 • F +1 416 848 0401
INFO@COREARCHITECTS.COM
WWW.COREARCHITECTS.COM


ADIDAS PREMIUM OUTLET COLLECTION
NORTH GEORGIA PREMIUM OUTLETS
800 GEORGIA 400 S, DAWSONVILLE, GA, 30534, US

N
CONSTRUCTION NORTH

Drawn: MM	Scale: AS NOTED
Checked: SB	Date: OCT 2026


Title: ROOF FRAMING PLAN

Project No.: 2641016
Drawing No.: S-110

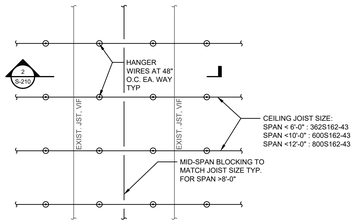


1 CEILING LAYOUT
1/4"=1'-0"


SUSPENDED CEILING SYSTEM				
CEILING TYPE	MAIN RUNNER PART NO.	CROSS RUNNER PART NO.	FURRING RUNNER PART NO.	MAX LOAD (PSF)
LAY-IN	640C	1274		4.5
DRY WALL SUSPENDED	640C		663C	4.5
MAXIMUM SPACING (IN)	48	24	48	

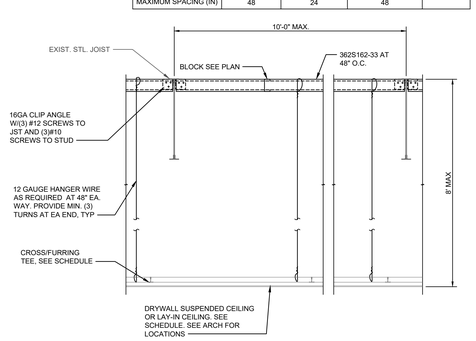


2 SUSPENDED CEILING DETAIL
3/4"=1'-0"

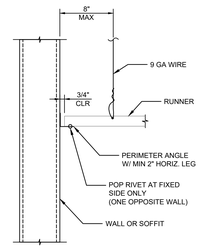


3 CEILING PERIMETER DETAIL
1 1/2"=1'-0"

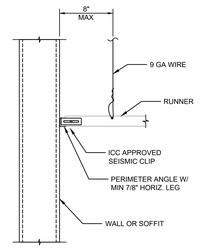

4 CEILING PERIMETER DETAIL
1 1/2"=1'-0"

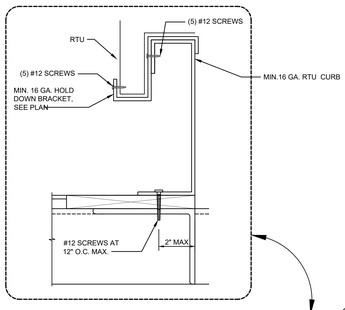


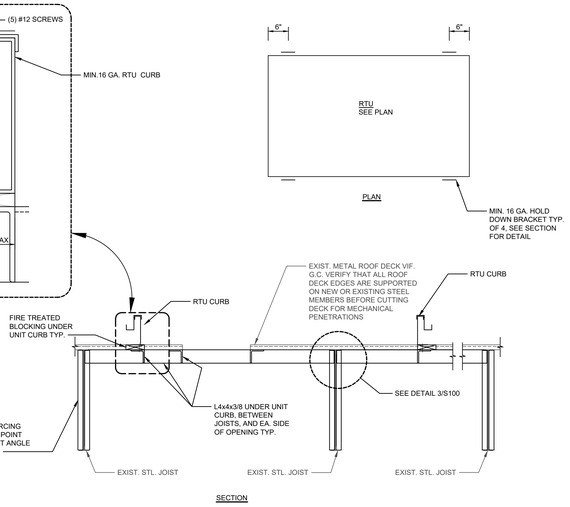

SECTION


5 RTU ON STEEL JOIST
3/4"=1'-0"

PLAN

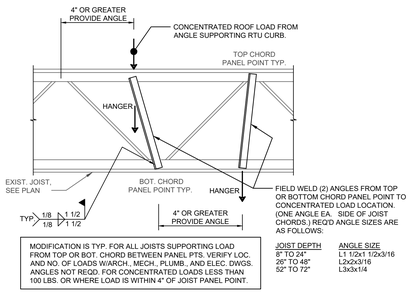


JOIST DEPTH	ANGLE SIZE
8" TO 24"	L1 1/2x1 1/2x3/16
26" TO 48"	L2x2x3/16
52" TO 72"	L3x3x1/4

6 TYPICAL MODIFICATION AT CONCENTRATED LOADS
3/4"=1'-0"

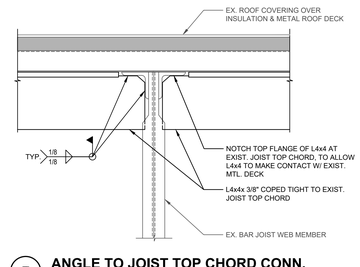


7 ANGLE TO JOIST TOP CHORD CONN.
3"=1'-0"

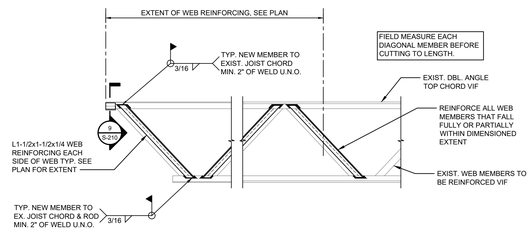

8 TYP. BAR JOIST WEB REINFORCING
3/4"=1'-0"

NOTE:
PROVIDE JOIST SEAT REINFORCING AT EACH BAR JOIST END WITH SHEAR REINFORCING

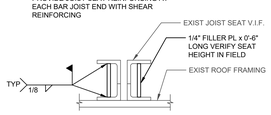

9 JOIST SEAT REINFORCING
3"=1'-0"



10 BAR JOIST CHORD REINFORCING
3/4"=1'-0"

M-Engineering
750 Brooksedge Blvd.
Westerville, Ohio 43081
phone: 614.839.4639
fax: 614.839.2222
Georgia Certificate of Authorization #PEF 005789

GEORGIA REGISTERED No. PE 045418 PROFESSIONAL ENGINEER STEPHEN ANDREW BOYD

11/9/2026

No.	Revisions	Date
3	ISSUED FOR PERMIT	10 NOV 2026
2	ISSUED FOR LANDLORD REVIEW	28 OCT 2026
1	ISSUED FOR CLIENT REVIEW	15 OCT 2026

"ALL DRAWINGS, SPECIFICATIONS AND RELATED DOCUMENTS ARE THE COPYRIGHT PROPERTY OF THE ARCHITECT AND MUST BE RETURNED UPON REQUEST. REPRODUCTION OF DRAWINGS, SPECIFICATIONS AND RELATED DOCUMENTS IN PART OR WHOLE IS FORBIDDEN WITHOUT THE ARCHITECTS WRITTEN PERMISSION."

CONTRACTOR MUST CHECK AND VERIFY ALL DIMENSIONS ON THE JOB.

COREARCHITECTS
CORE ARCHITECTS INC.
180 QUEENS QUAY EAST, SUITE 700, WEST TOWER
TORONTO, ON CANADA M5A 0P6
T +1 416 848 0400 • F +1 416 848 0401
INFO@COREARCHITECTS.COM
WWW.COREARCHITECTS.COM

ADIDAS PREMIUM OUTLET COLLECTION
NORTH GEORGIA PREMIUM OUTLETS
800 GEORGIA 400 S, DAWSONVILLE, GA, 30534, US

N
CONSTRUCTION NORTH

Drawn: MM	Scale: AS NOTED
Checked: SB	Date: OCT 2026

Title: STRUCTURAL ROOF PLAN

Project No.: 2641016
Drawing No.: S-210